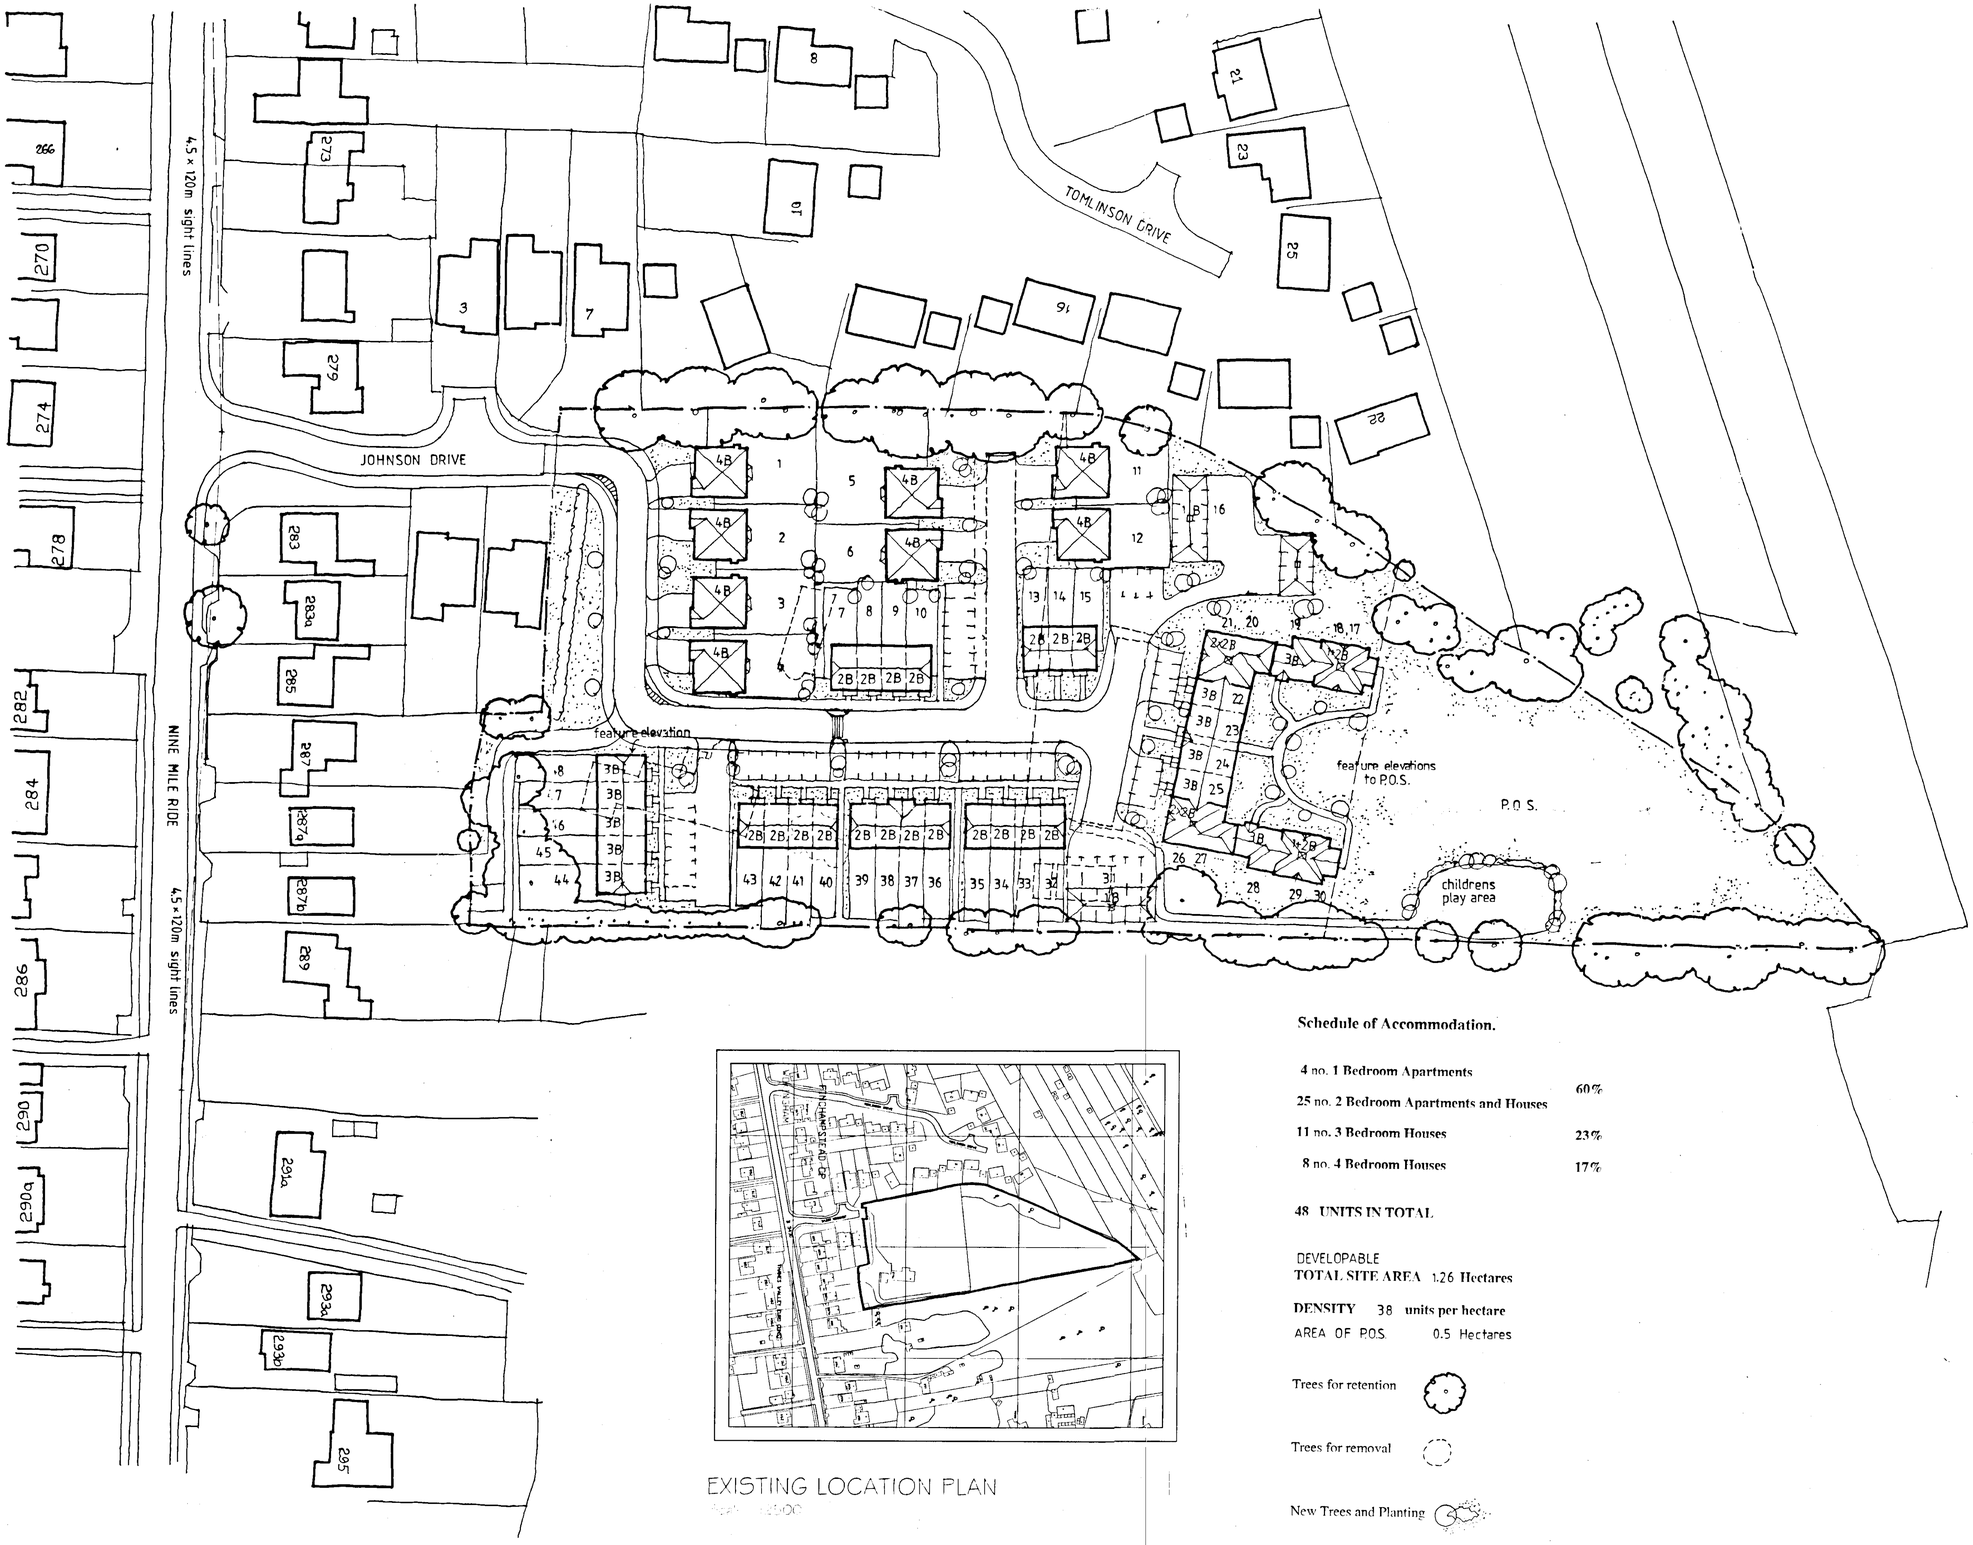

EXISTING LOCATION PLAN

Schedule of Accommodation.

4 no. 1 Bedroom Apartments	60%
25 no. 2 Bedroom Apartments and Houses	
11 no. 3 Bedroom Houses	23%
8 no. 4 Bedroom Houses	17%

48 UNITS IN TOTAL

DEVELOPABLE
TOTAL SITE AREA 1.26 Hectares

DENSITY 38 units per hectare

AREA OF P.O.S. 0.5 Hectares

Trees for retention

Trees for removal

New Trees and Planting

CALA
HOMES

CALA HOMES (SOUTH) Ltd.,
BURGAN HOUSE, THE CAUSEWAY,
STAINES,
MIDDLESEX TW18 3PR
Telephone: 01784 460033 Fax: 01784 450506
e-mail: CALA.Homes.South@cala.co.uk

REVISIONS

27.NOV.2001* 5276

rev	description	init!	check

JOB TITLE
JOHNSON DRIVE
Nine Mile Ride
Wokingham

DRAWING TITLE
Outline Illustrative
Planning Layout

SCALE 1 : 500 DATE NOV. 2001

DRAWN BY DRAWN BY	PRELIMINARY	FINAL
CHECKED BY		
CENTRAL MASTERED	DEVELOPMENT MASTERED	

SITE	McCOSKER	VAR	MOD	DRG No.	REV	PLOT
				OUT. 2		