

Front (West) Elevation
(Street Scene)

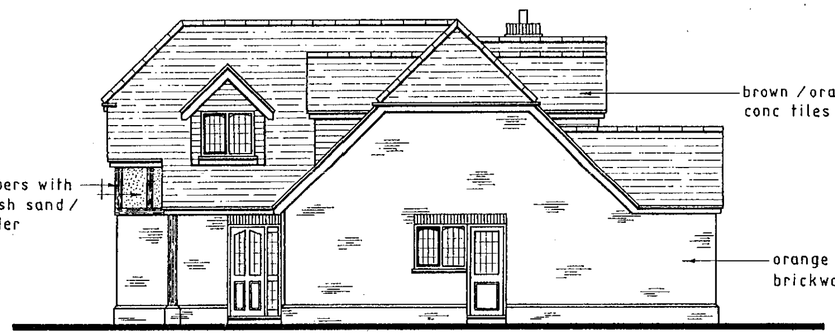

Side (South) Elevation

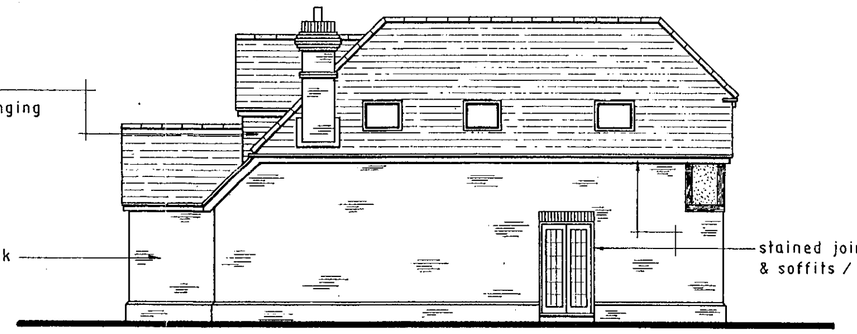

Side (North) Elevation

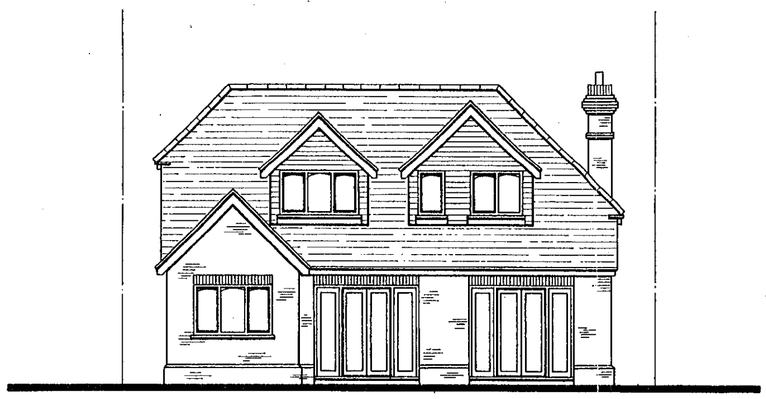

Rear (East) Elevation

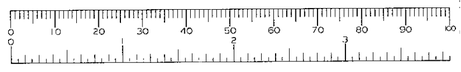

REFUSED

18 JAN 2001 * 5205

PART 1 REGISTER

DELEGATED

NOTES:
All dimensions must be checked on site and not scaled from this drawing.

A		
	Date	Revisions

© copyright

Client
M. Redrup Esq

Job Title
Demolition of extg building and erection of new dwelling at:
89, Milestone Avenue,
Charvil,
Reading,
Berks.

Drawing Title
Proposed elevations

Scale 1:100

Date December 00 | Drawn by P.R.O.F.

Drg No. 1192-00-2 | Rev

A PRODUCT OF THE UNO RANGE – ARCHITECT CAT. No. 7312.

420×594mm A2

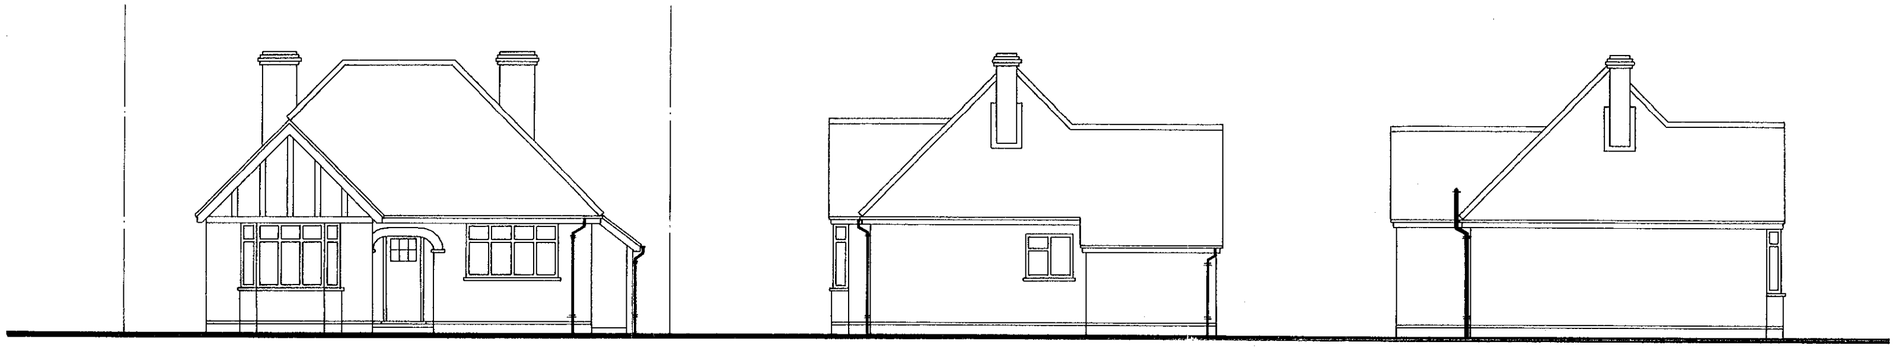

Front (West) Elevation

Side (South) Elevation

Side (North) Elevation

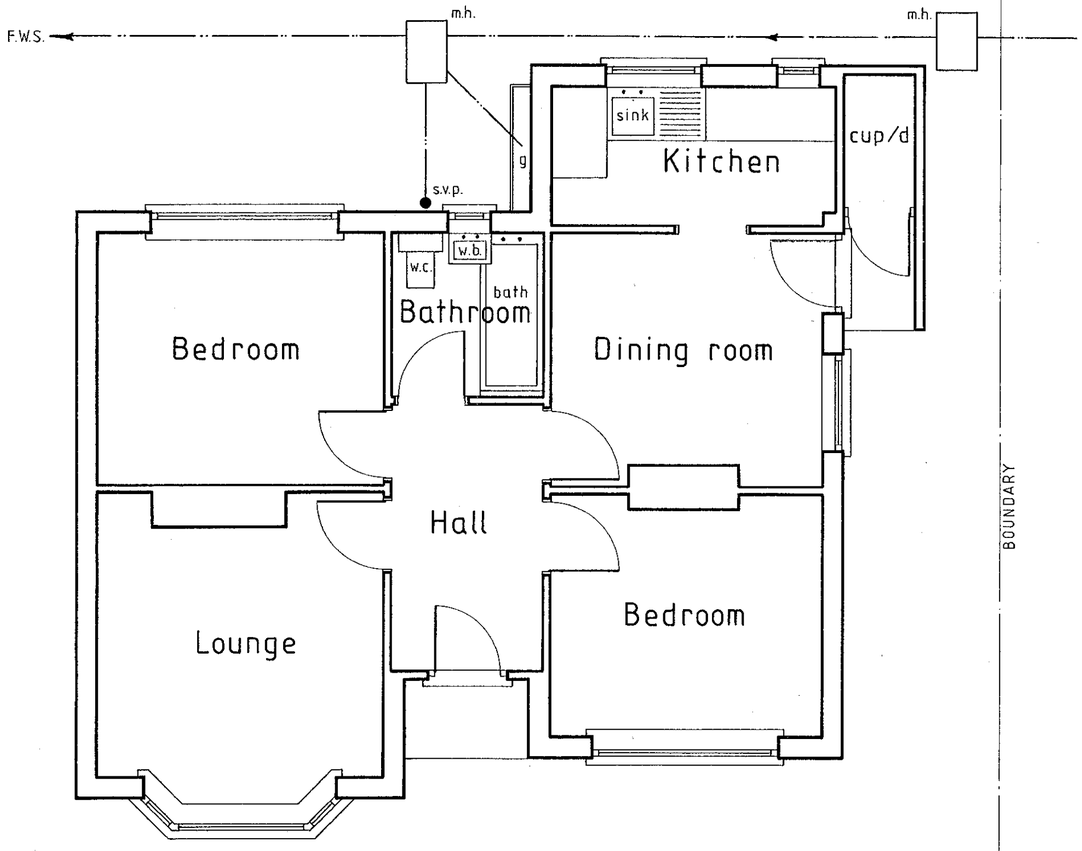

Floor Layout Plan

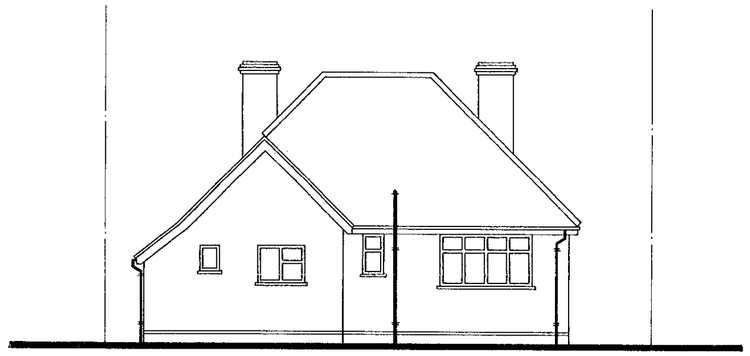

Rear (East) Elevation

REFUSED

3 JAN 2001 * 3205

18 JAN 2001 * 3205

NOTES:

All dimensions must be checked on site and not scaled from this drawing.

A		
	Date	Revisions

© copyright

Client

M. Redrup Esq

Job Title

Demolition of extg building and erection of new dwelling at:

89, Milestone Avenue,
Charvil,
Reading,
Berks.

Drawing Title

Floor plan and elevations

(existing building to be demolished)

Scale 1:50 and 1:100

Date December 00

Drawn by P.R.O.F.

Drg No. 1192-00-1

Rev

A PRODUCT OF THE UNO RANGE – ARCHITECT CAT. No. 7312.

420×594mm A2

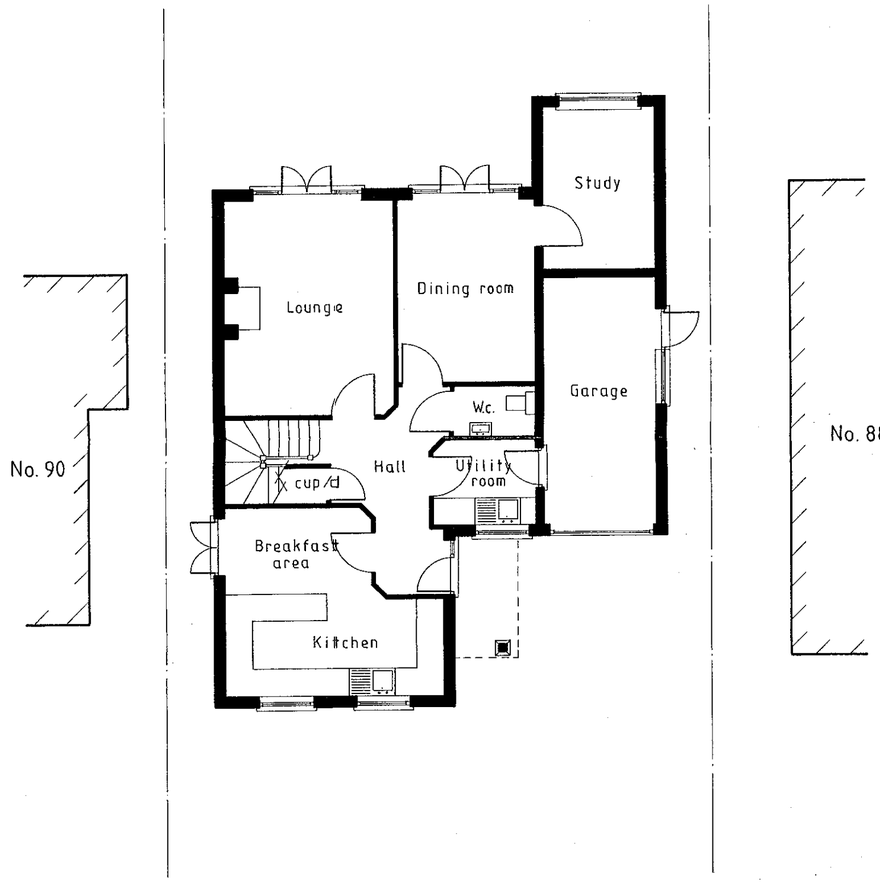

Ground Floor Plan

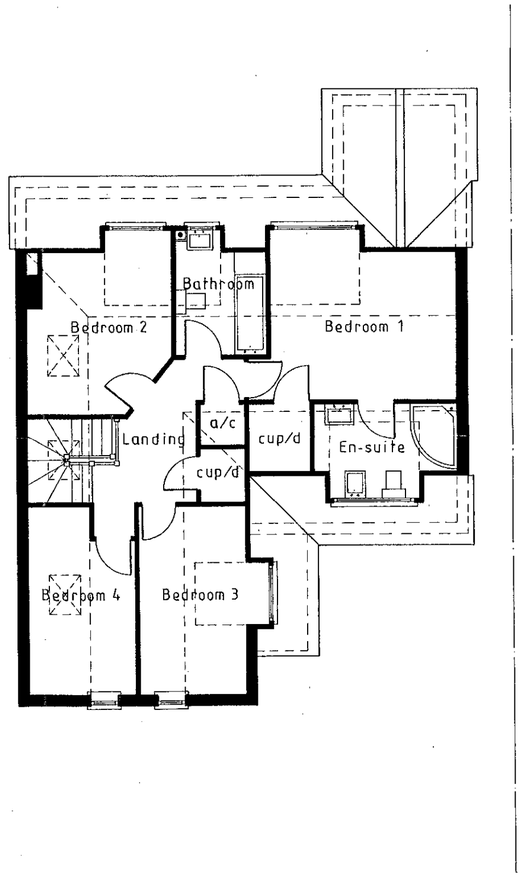

First Floor Plan

REFUSED

18.JAN.2001 * 5205

Floor area
1637 sq ft + garage

NOTES:
All dimensions must be checked on site and not scaled from this drawing.

A		
	Date	Revisions

© copyright

Client
M. Redrup Esq

Job Title
Demolition of extg building and-erection of new dwelling at:
89, Milestone Avenue,
Charvil,
Reading,
Berks.

Drawing Title
Proposed floor layout plans

Scale 1:100

Date December 00 | Drawn by P.R.O.F.

Drg No. 1192-00-3 | Rev

A PRODUCT OF THE UNO RANGE – ARCHITECT CAT. No. 7312.

420×594mm A2

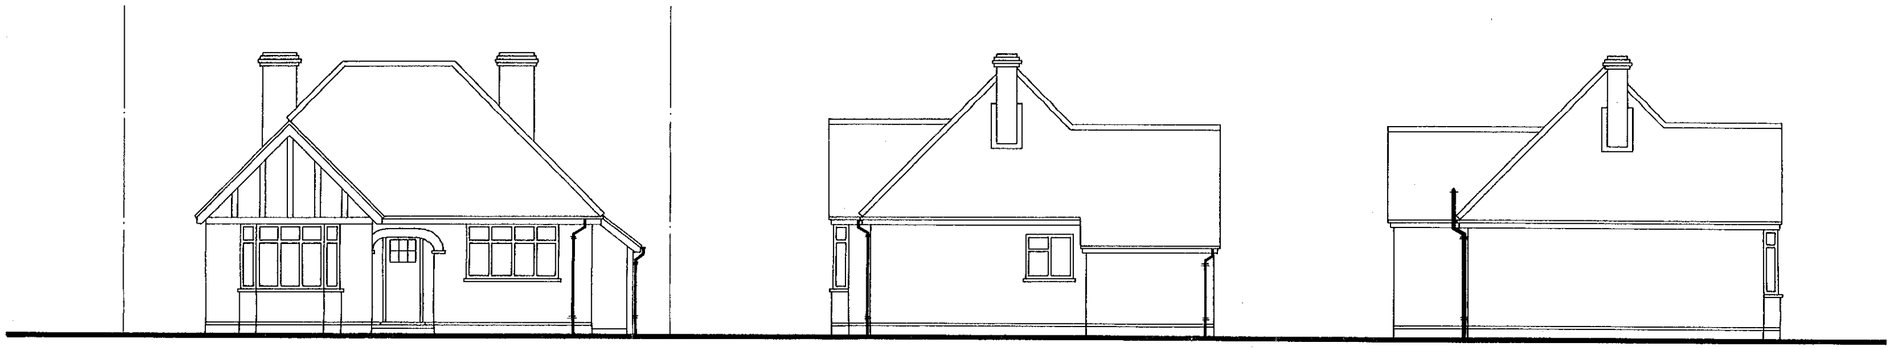

Front (West) Elevation

Side (South) Elevation

Side (North) Elevation

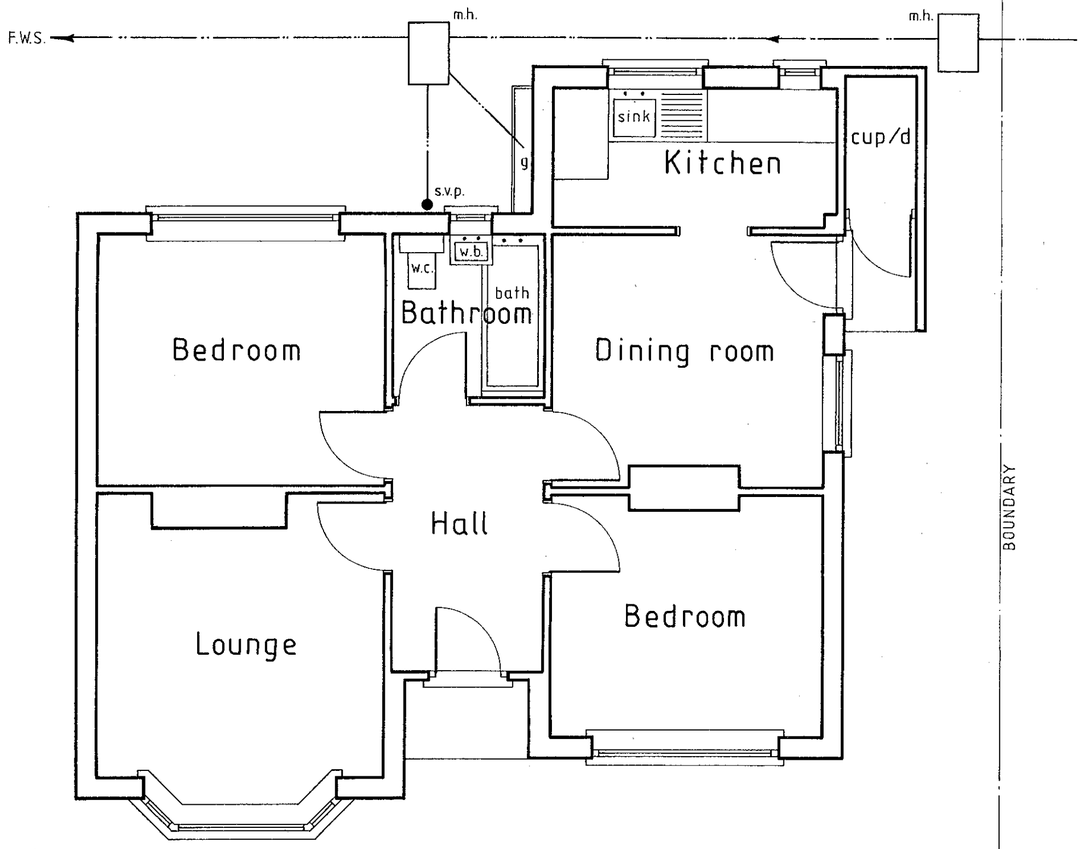

Floor Layout Plan

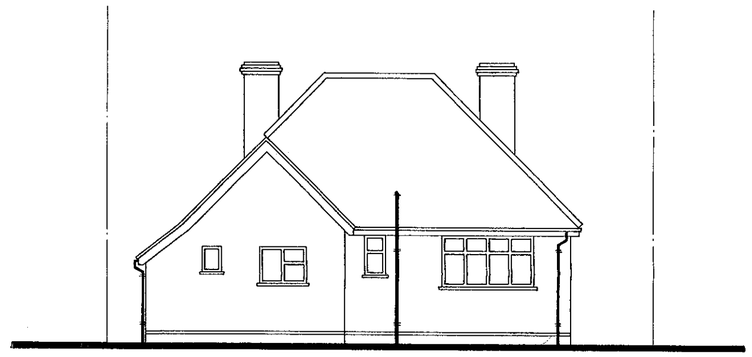

Rear (East) Elevation

REFUSED

18 JAN 2001 * 3205

NOTES:

All dimensions must be checked on site and not scaled from this drawing.

A		
	Date	Revisions

© copyright

Client

M. Redrup Esq

Job Title

Demolition of extg building and erection of new dwelling at:

89, Milestone Avenue,
Charvil,
Reading,
Berks.

Drawing Title

Floor plan and elevations

(existing building to be demolished)

Scale 1:50 and 1:100

Date December 00 | Drawn by P.R.O.F.

Drg No. 1192-00-1 | Rev

A PRODUCT OF THE UNO RANGE – ARCHITECT CAT. No. 7312.

420×594mm A2