READING ROAD WOKINGHAM

JUNE 2000
Sk002
1:500



"Schedule"

16 x 2 BED FLATS (750 ft²)
4 x 2 BED FLATS (800 ft²)
4 x 3 BED PENTHOUSES (1000 ft²)

TOTAL = 24 UNITS (19,200 ft² nett)

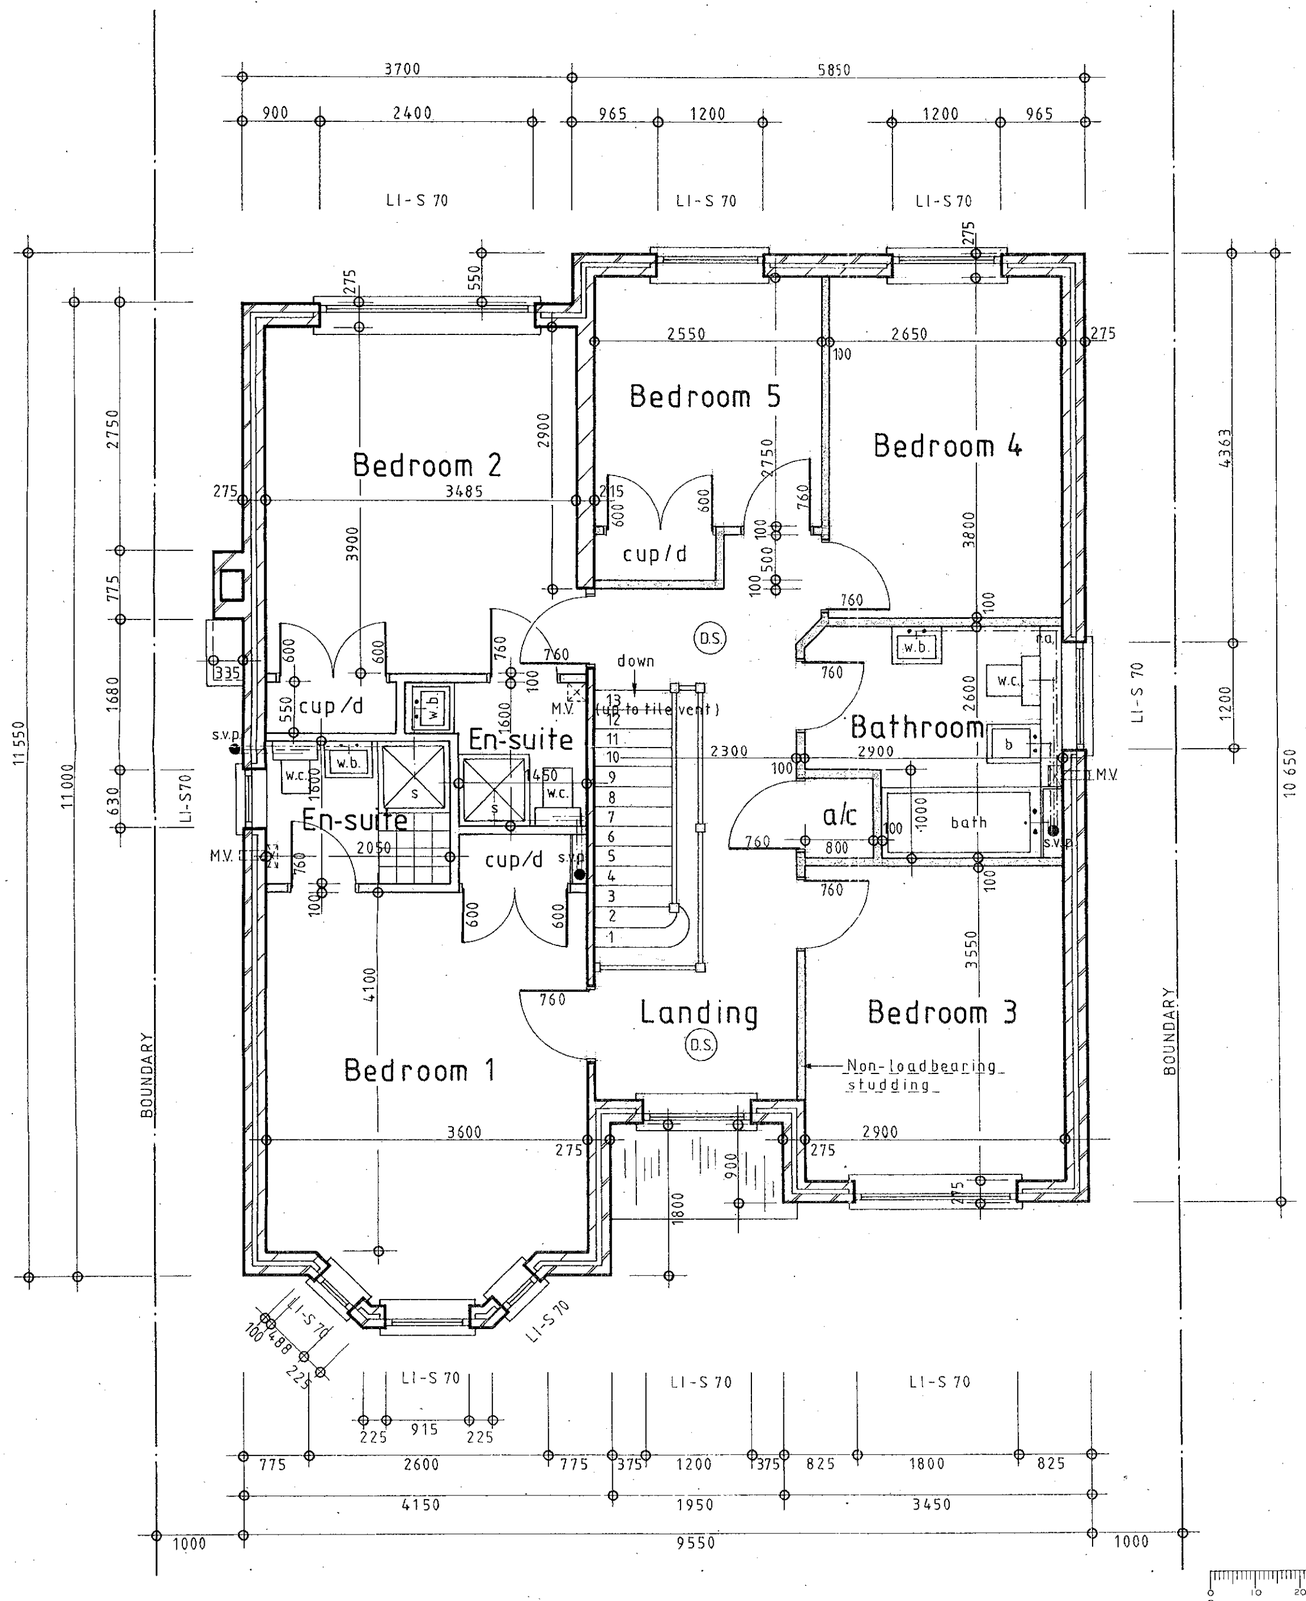

B	3-1-2001	BEDROOM 2 EXTENDED / EXTRA EN-SUITS ADDED.
A	26-10-98	B-REG DETAILS ADDED
	Date	Revisions

© copyright

ZENITH
DESIGN & BUILD
2, Broad Street,
Wokingham,
Berks. RG40 1AB.
Tel: 0118 9781394
Fax: 0118 9781399

Client

K & M Hadleigh Developments

Job Title

Demolision of extg building & erection of new dwelling with detatched double garage at:
74, Reading Road,
Wokingham,
Berks.

Drawing Title

Proposed first floor plan

APPROVED

Scale 1:50

Date July 1998 | Drawn by P.R.O.F

Drg. No. RRW-1008-3 | Rev. B

8/3/01

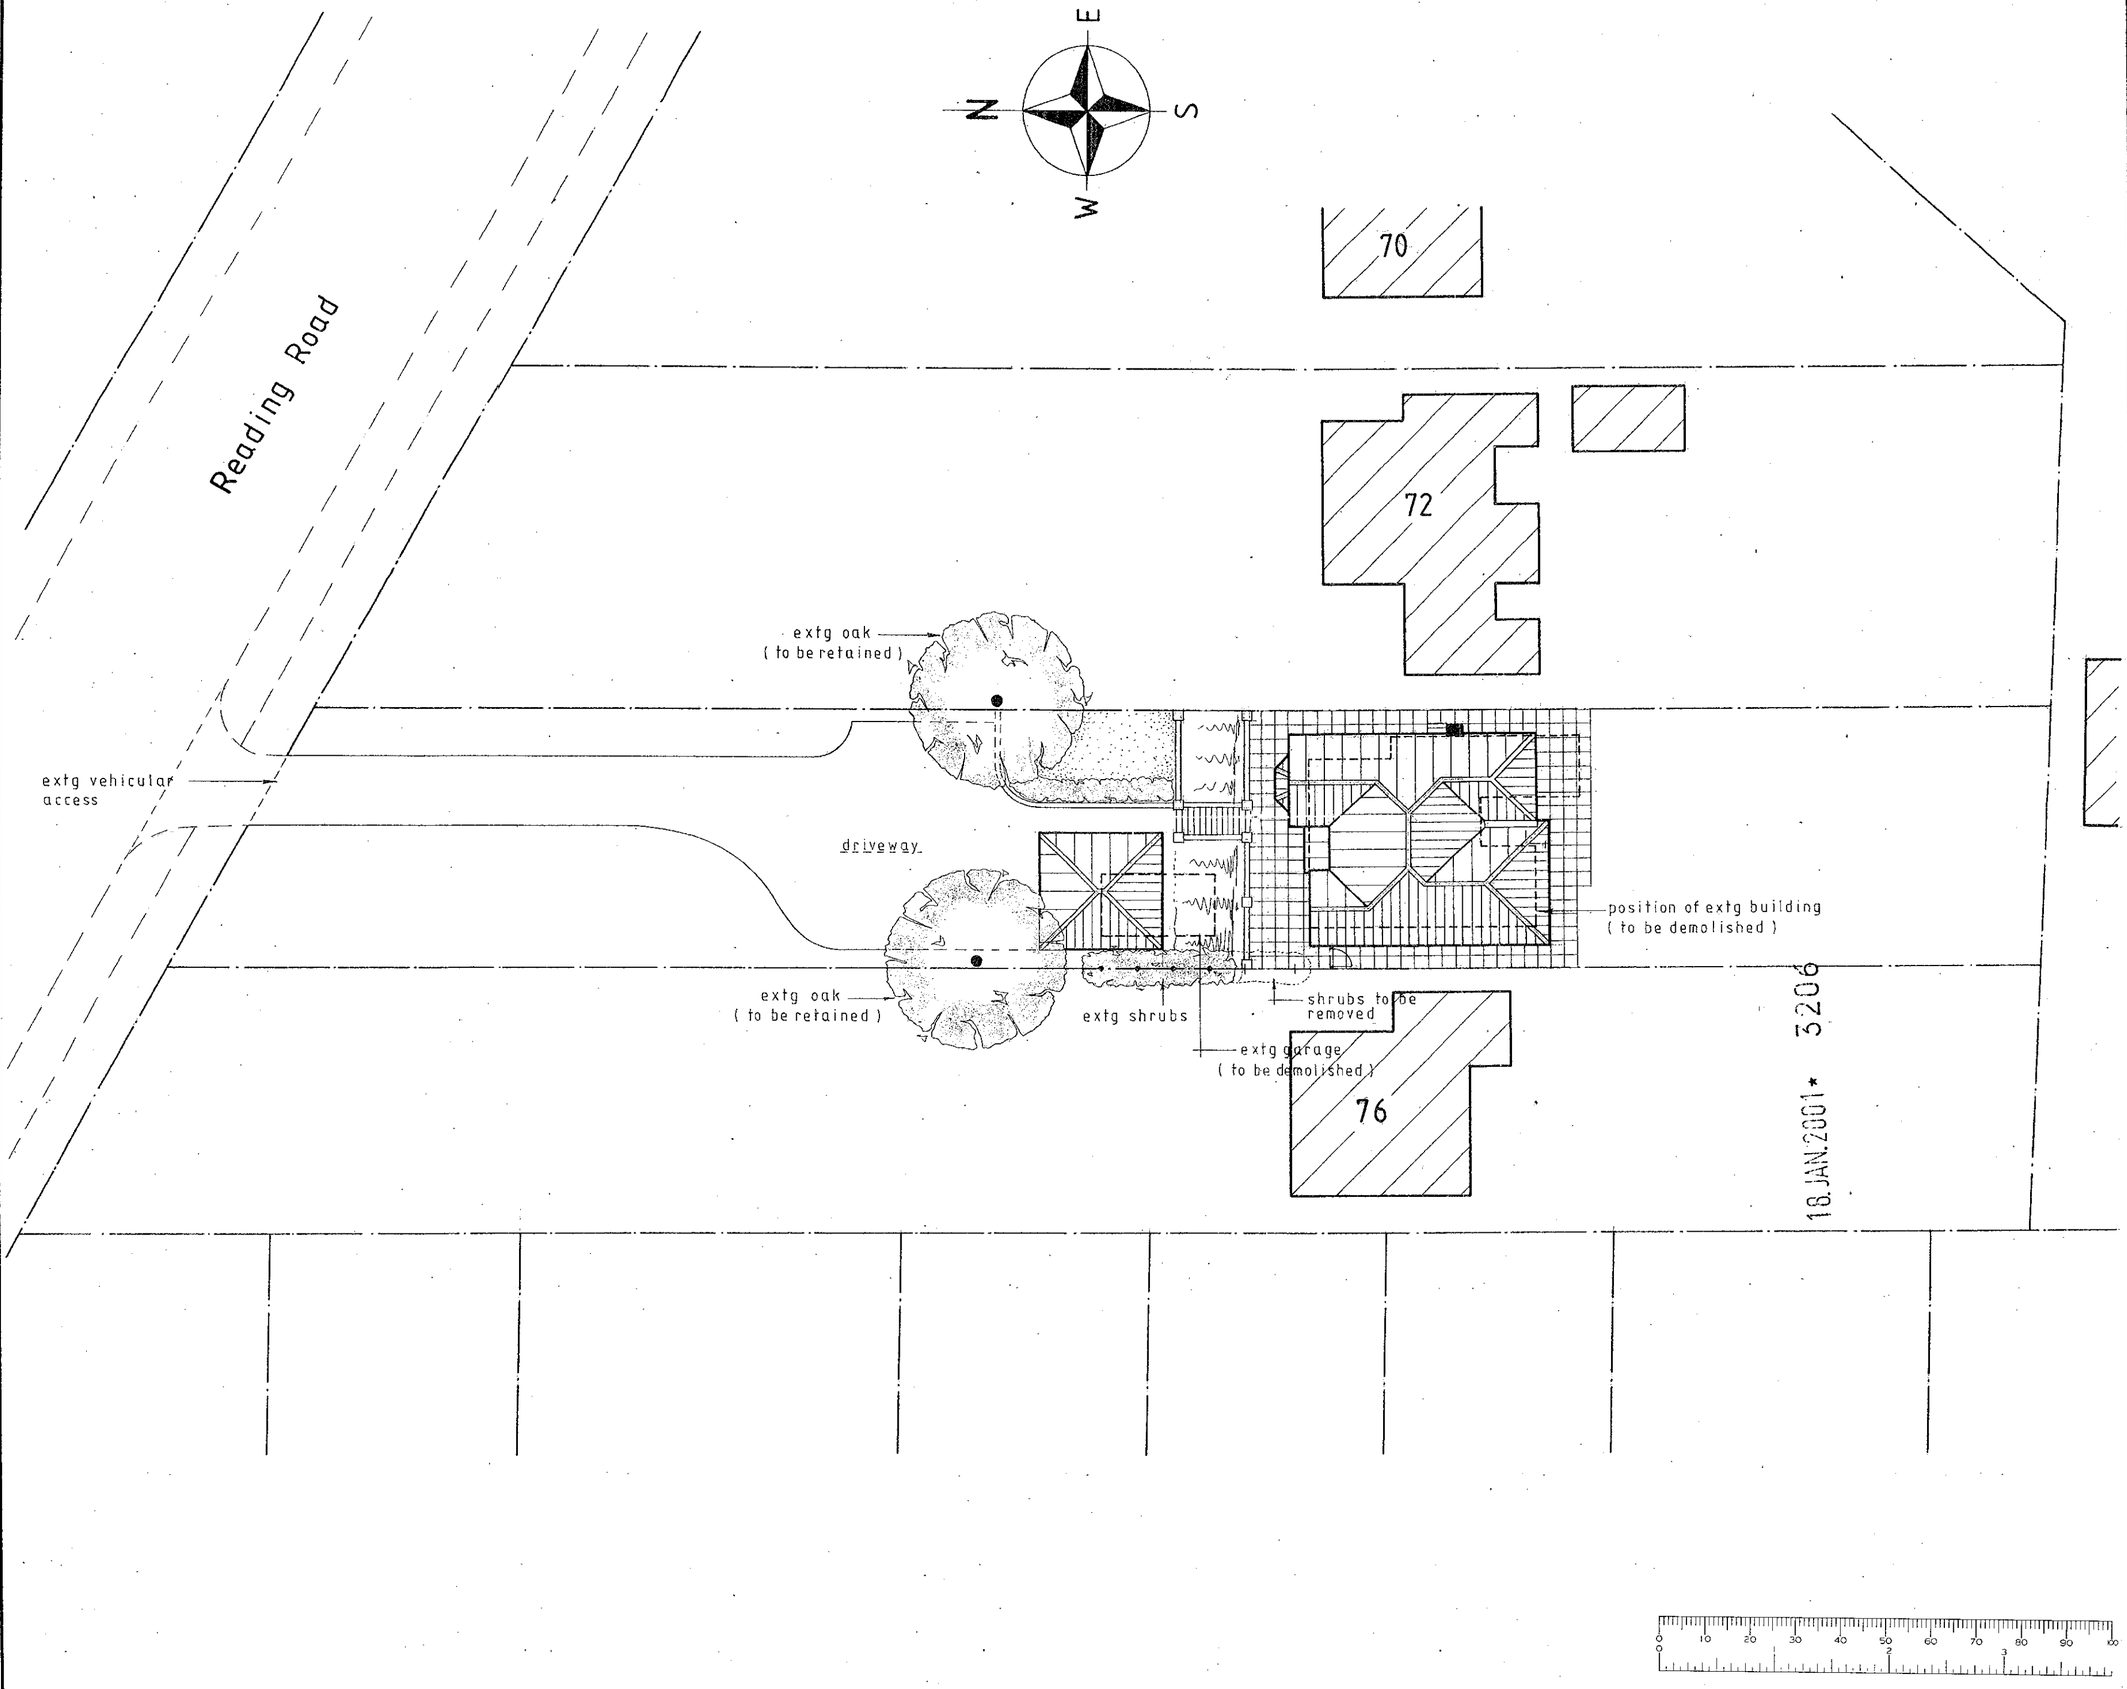

A	3-1-2001	FOOTPRINT AMMENDED
	Date	Revisions

© copyright

ZENITH
DESIGN & BUILD

2, Broad Street,
Wokingham,
Berks. RG40 1AB.

Tel: 0118 9781394
Fax: 0118 9781399

Client

K & M Hadleigh Developments

Job Title

Demolision of extg building & erection of new dwelling with detatched double garage at:

74, Reading Road,
Wokingham,
Berks.

Drawing Title

Proposed site layout plan

APPROVED

Scale 1:200

Date July 1998 | Drawn by P.R.O.F

Drg. No. RRW-1008-4 | Rev. A

8/3/01



Front (North) Elevation

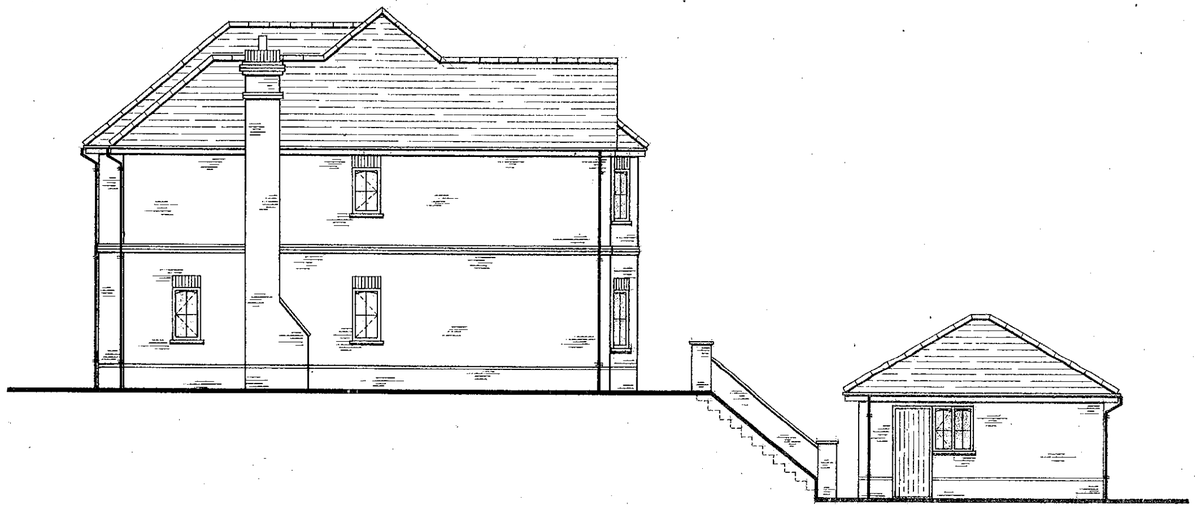

Side (West) Elevation

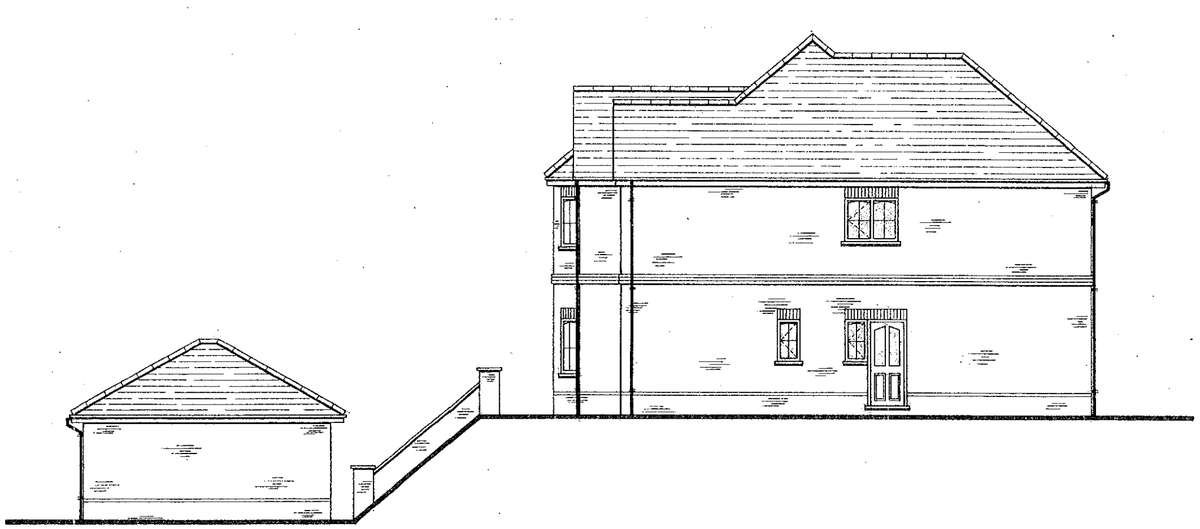

Side (East) Elevation



Rear (South) Elevation

18.JAN.2001 * 5206

B	3-1-2001	BOTH SIDE ELEVATIONS AMMENDED
A	26-10-98	CHIMNEY HEIGHT ADDED
	Date	Revisions

© copyright

ZENITH
DESIGN & BUILD
2, Broad Street,
Wokingham,
Berks. RG40 1AB.
Tel: 0118 9781394
Fax: 0118 9781399

Client

K & M Hadleigh Developments

Job Title

Demolision of extg building & erection of new dwelling with detatched double garage at:

74, Reading Road,
Wokingham,
Berks.

Drawing Title

Proposed Elevations

APPROVED

Scale 1:100

Date July 1998 | Drawn by P.R.O.F.

Drg. No. RRW-1008-1 | Rev. B

98/3/01

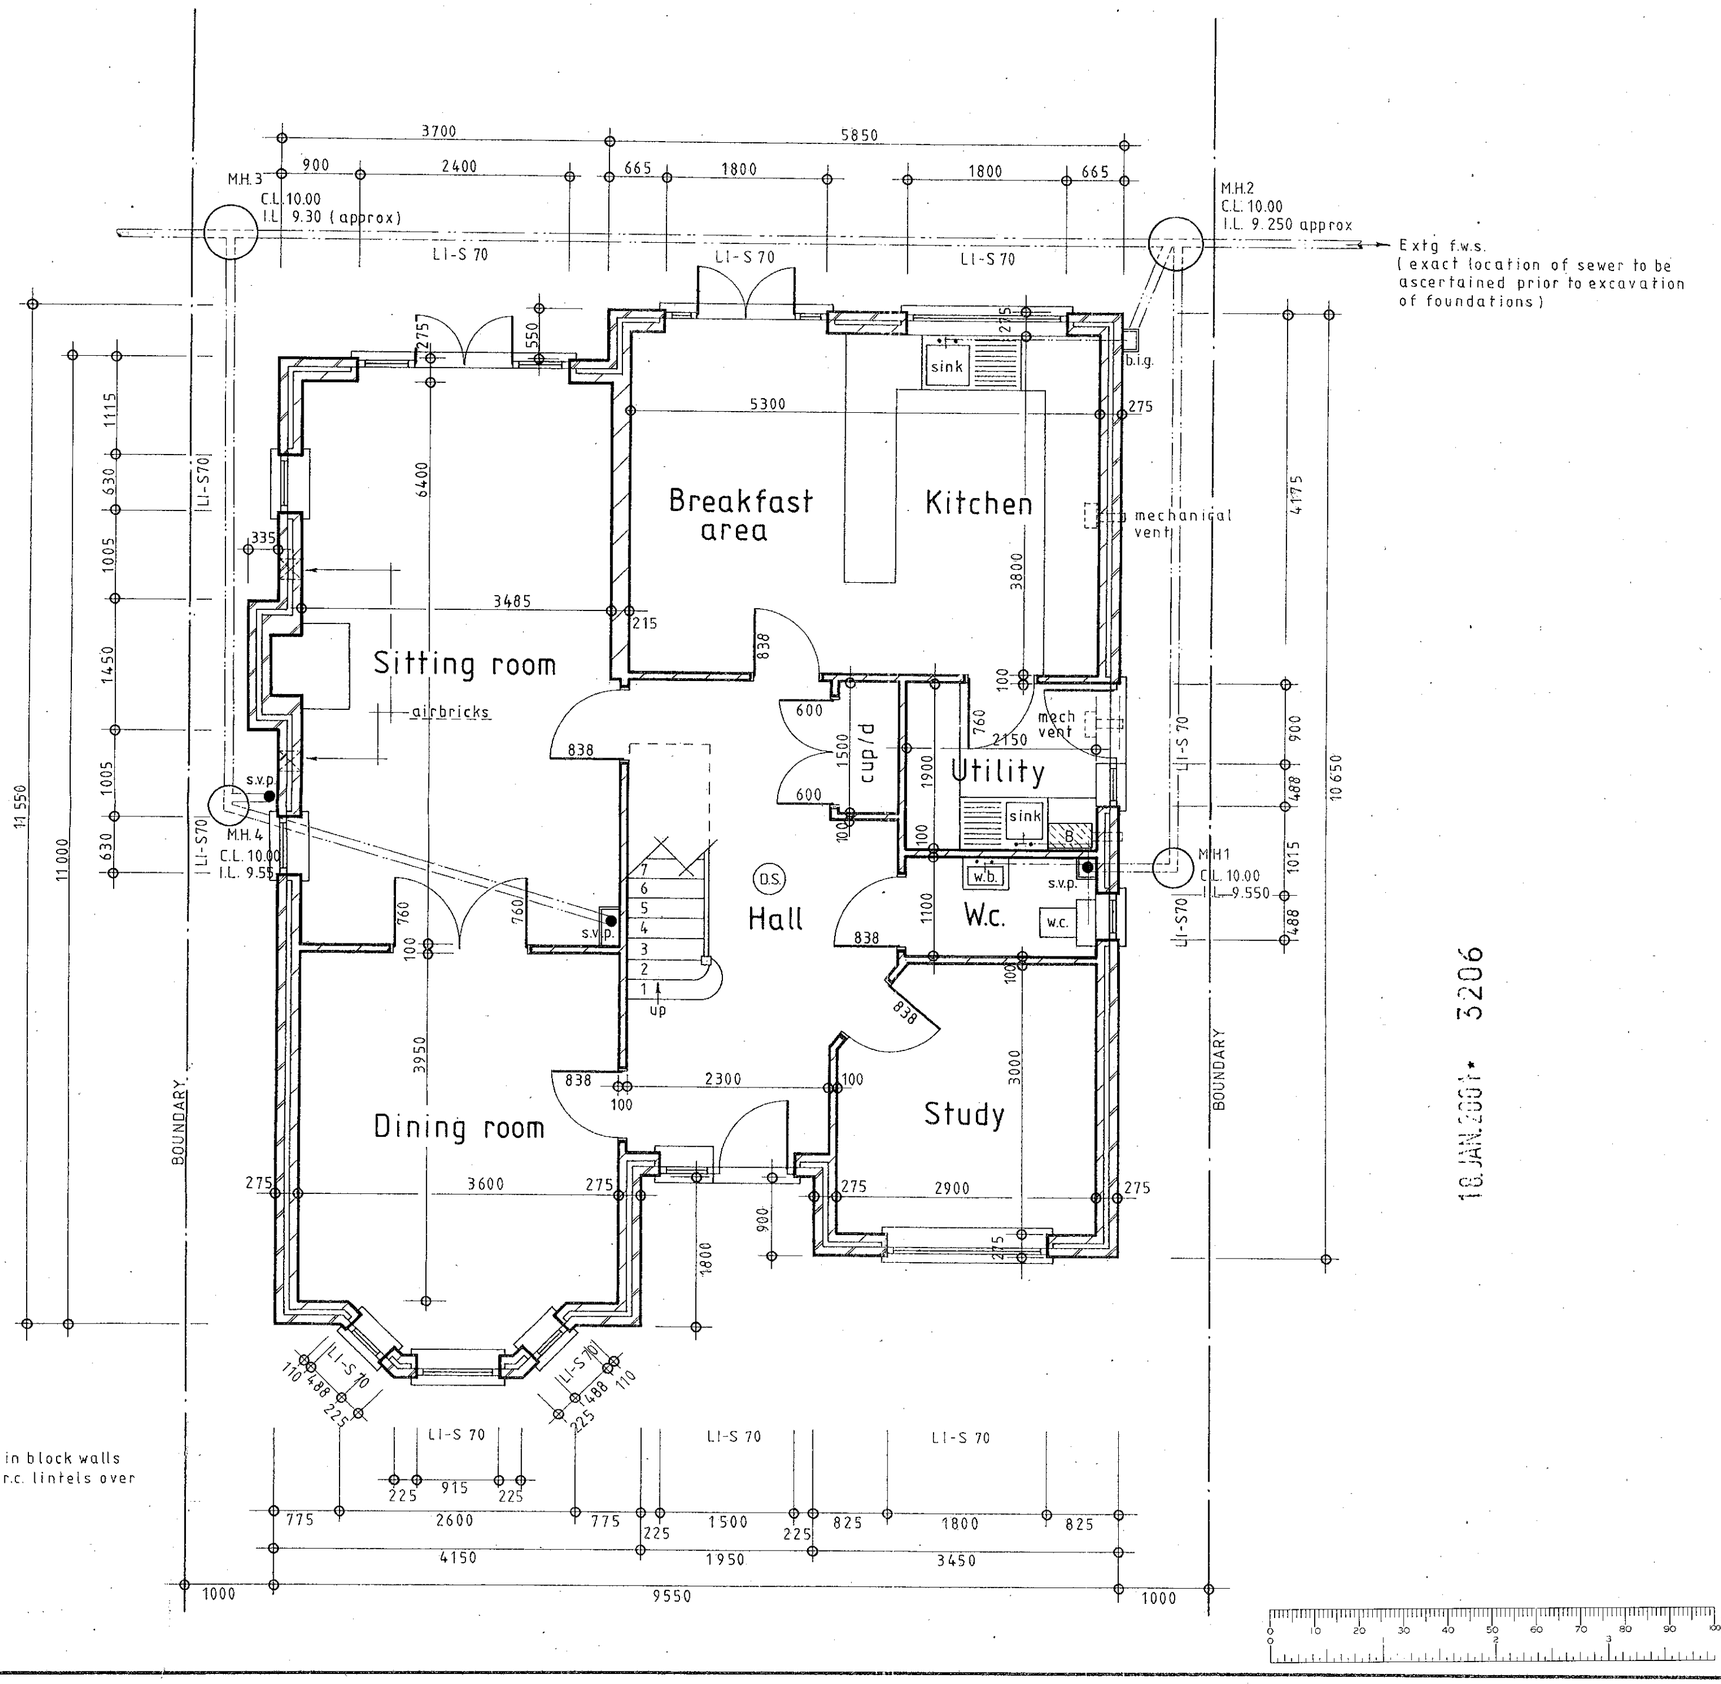

NOTE : All internal doors in block walls to have 65mm high r.c. lintels over

B	4-1-2001	LOUNGE EXTENDED / W.C. + DOORS WIDENED FOR DISABLED ACCESS.
A	26-10-98	B-REG DETAILS ADDED
	Date	Revisions

© copyright

ZENITH
DESIGN & BUILD
2, Broad Street,
Wokingham,
Berks. RG40 1AB.
Tel: 0118 9781394
Fax: 0118 9781399

Client
K & M Hadleigh Developments

Job Title
Demolision of extg building & erection of new dwelling with detatched double garage at:
74, Reading Road,
Wokingham,
Berks.

Drawing Title
Proposed ground floor plan

APPROVED

Scale 1:50

Date July 1998 | Drawn by P.R.O.F.

Drg. No. RRW-1008-2 | Rev. B

18 JAN 2001 * 3206

S 8/3/01

Notes

All dimensions and levels on site are to be checked prior to commencement of work.

This drawing is the copyright of The Edwards Irish Partnership.

20 JAN 2000
COPIES TO:
FILE:
ACK:
PLANNING SERVICES
HPT
TLS
ENF
POL
DC
APP
CS

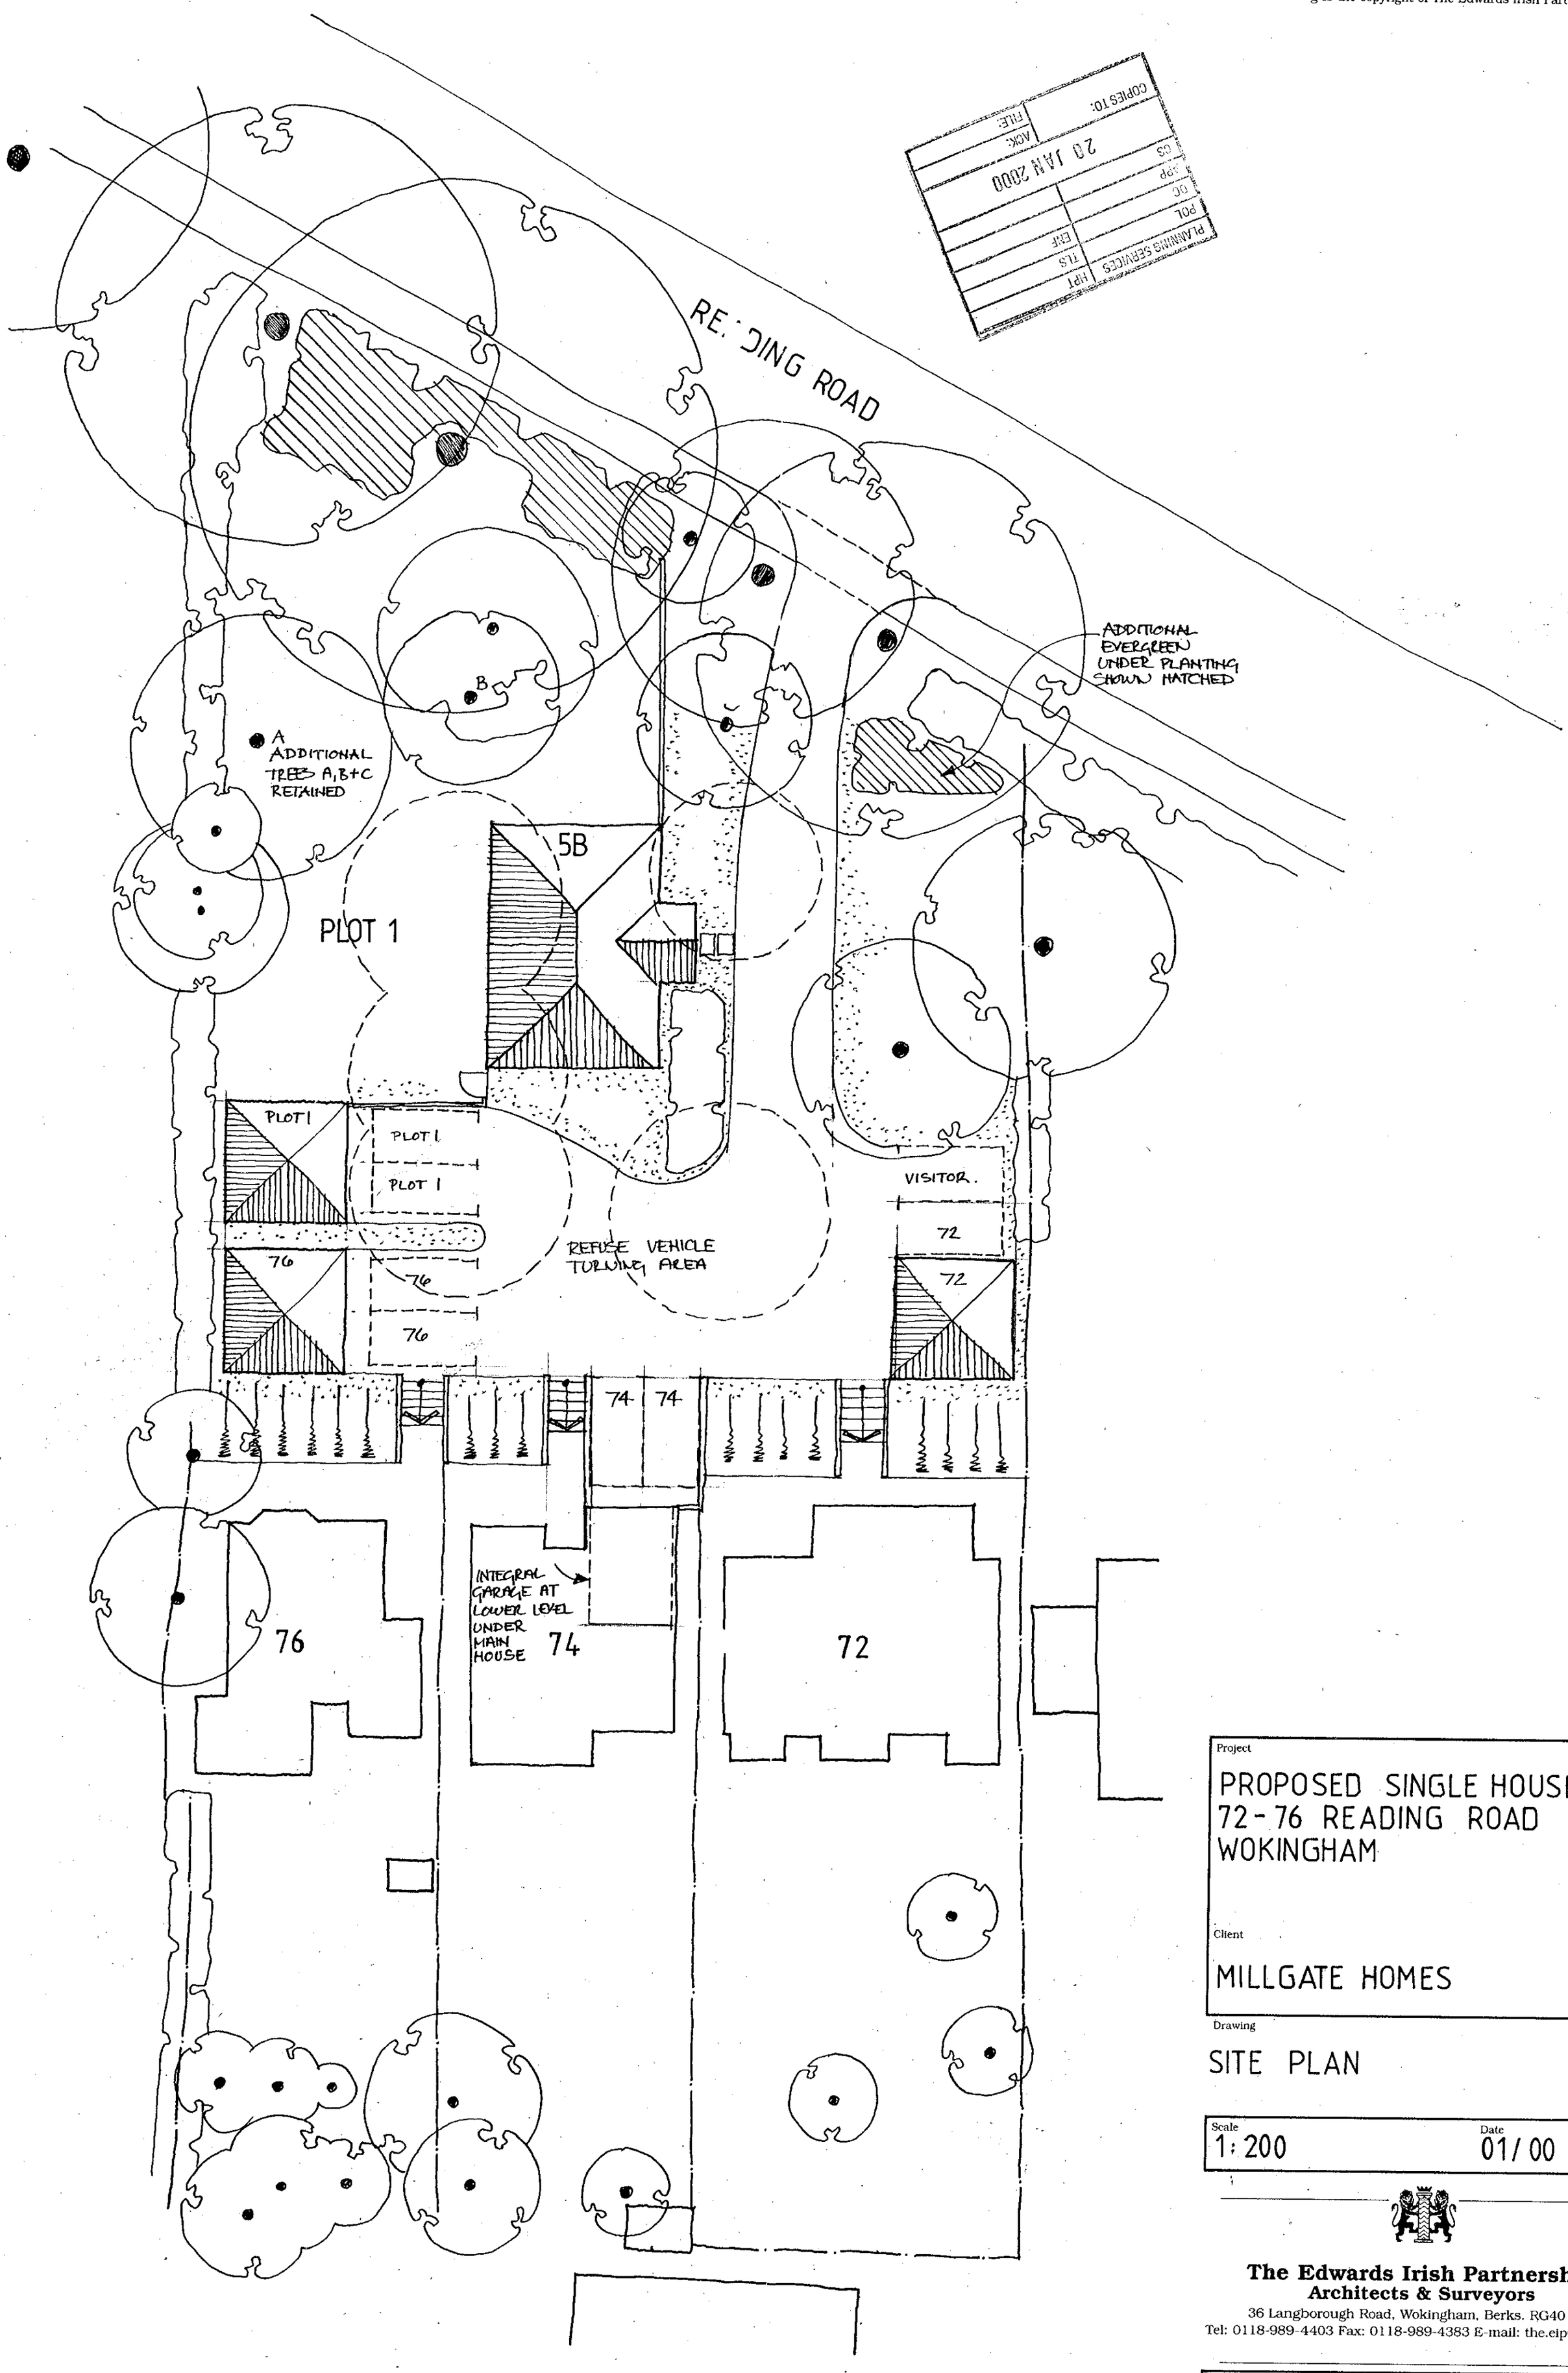

Project

PROPOSED SINGLE HOUSE
72-76 READING ROAD
WOKINGHAM

Client

MILLGATE HOMES

Drawing

SITE PLAN

Scale 1:200

Date 01/00

The Edwards Irish Partnership
Architects & Surveyors
36 Langborough Road, Wokingham, Berks. RG40 2BT
Tel: 0118-989-4403 Fax: 0118-989-4383 E-mail: the.eip@virgin.net

Job 1313 Dwg. 100

Rapidos DS (UK) 99811