Drg. No: 00/91278/001

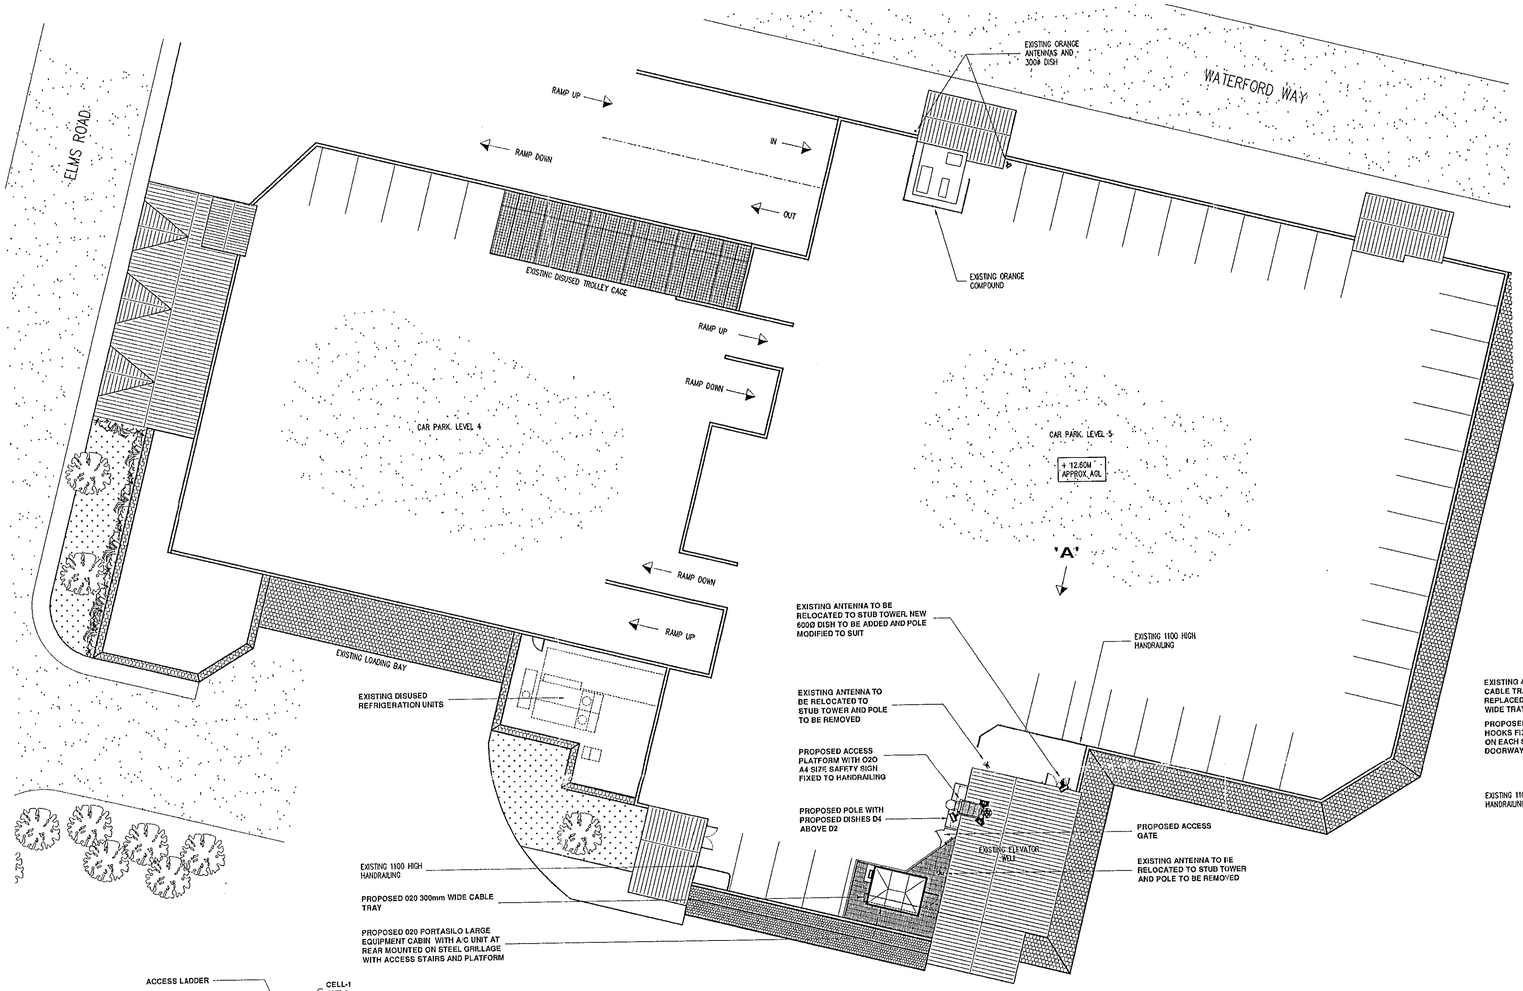

CAR PARK ROOF LEVEL - PLAN
SCALE 1:200

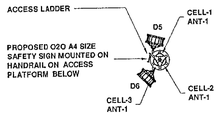

020 EQUIPMENT ON TOWER
SCALE 1:100

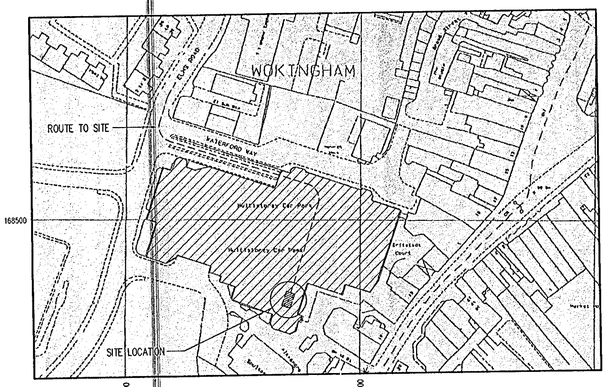

SITE LOCATION PLAN
SCALE 1:1250
OS EXTRACT REF No. SU 8168
NGR COORDINATES – 481070/168470

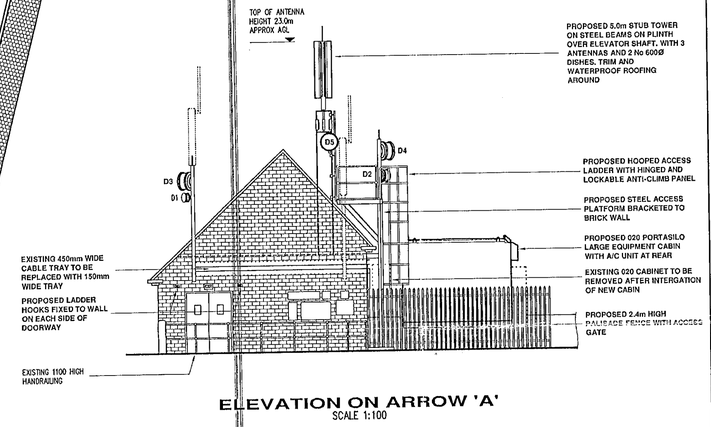

ELEVATION ON ARROW 'A'
SCALE 1:100

PROPOSED DISH DETAILS:

DISH ID	D1 EXISTING	D2 PROPOSED	D3 FUTURE	D4 FUTURE	D5 FUTURE	D6 FUTURE
DISH SIZE	300	400	600	600	600	600
HEIGHT (m AGL)	18.4	18.4	TBA	TBA	TBA	TBA
BEARING ° EGN	82	290	TBA	TBA	TBA	TBA
SITE LINK	501172	712312	TBA	TBA	TBA	TBA
SITE NAME	LONDON ROAD POLICE TOWER	WOOD HILL SAFEWAY	TBA	TBA	TBA	TBA

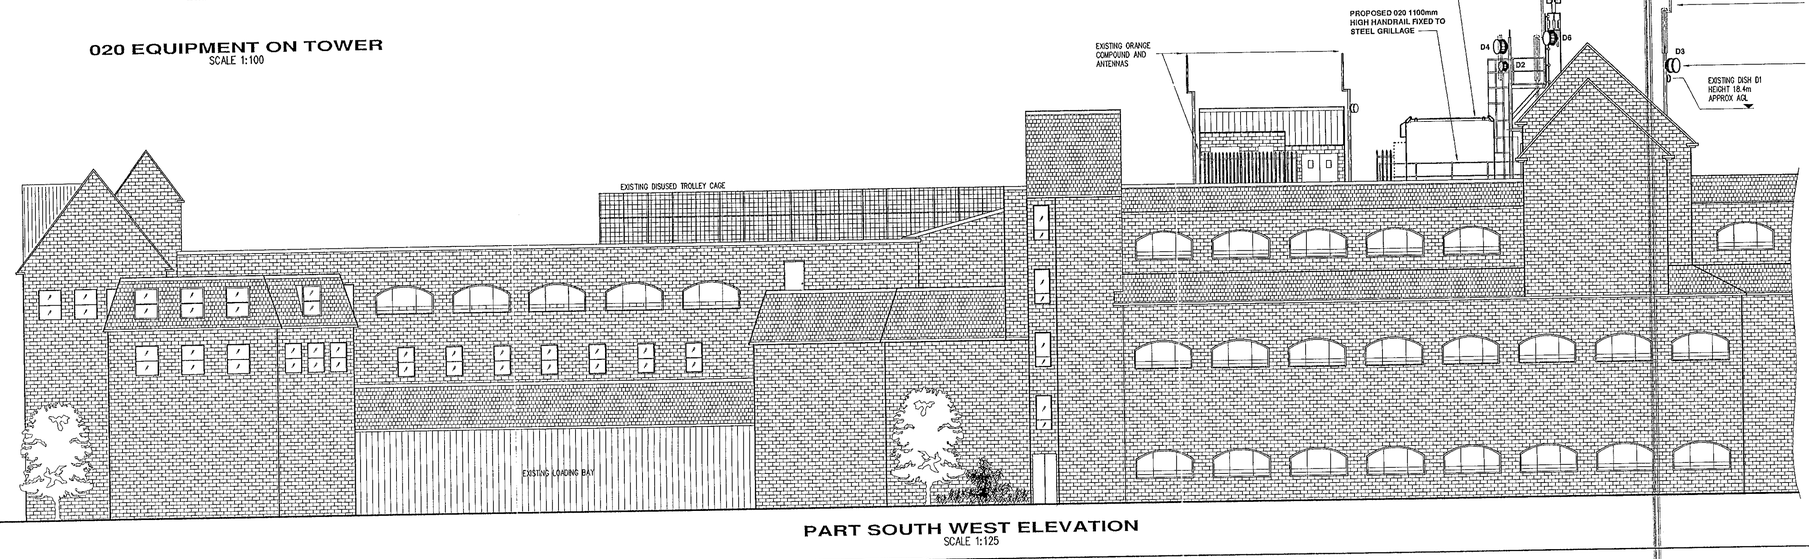

PART SOUTH WEST ELEVATION
SCALE 1:125

24. Jan 01
TL/2001/3208

APPROVED

CONTROLLED COPY of

NOTES

1.1 DO NOT SCALE

1.2 ALL DIMENSIONS ARE IN MILLIMETRES UNLESS OTHERWISE SPECIFIED

1.3 ASSUME ALL SITE DETAILS ARE EXISTING UNLESS OTHERWISE SPECIFIED

O2O EQUIPMENT

PROPOSED CAB DETAILS:

020 REF.	PORTASILO LARGE CABIN
DIMENSIONS	3684x2684x2975 HIGH
MATERIAL	STEEL
COLOUR	LIGHT GREY

PROPOSED ANTENNA DETAILS:

SECTOR	AZIMUTH (EGN)	ANTENNA TYPE	HEIGHT TO TOP OF ANTENNAS
1	0	CELL – PLUS	23.0m
2	120	CELL – PLUS	23.0m
3	240	CELL – PLUS	23.0m

	Date		
Mn	Approv.		
	Date		
Mn	Approv.		
B	Date 24.10.00	o2o LARGE EQUIPMENT CABIN RELOCATED INLINE WITH CLIENT COMMENTS	
Mn	Approv. CSD		
A	Date 07.07.00	REVISED INLINE WITH 020 COMMENTS	
Mn	Approv. CSD		

SpectraSite Transco
Horrfer House, St. Albans Road East
Hatfield, Herts., AL10 0HE
tel. +44(0)1707 266144
fax +44(0)1707 266677

One 2 One Personal Communications Ltd.
Deutsche Telekom Group
One 2 One Personal Communications Limited
Registered No. 02382161
Registered Address: Imperial Place, Maxwell Road, Borehamwood, Herts. WD6 1EA.
Telephone: 020 8214 2121 Facsimile: 020 8214 3601

Site Name & Address:
ELMS ROAD CAR PARK
WOKINGHAM
BERKSHIRE
RG40 2AA

Drawing Title:
SITE LAYOUT

Purpose of Issue:
PRELIMINARY

Drawing No:
00/91278/001

Cell No:	Site No:
91278	10979

Issue:	Scale:		Checked:		Date:
B	AS STATED		CSD		29.06.00
	Drawn: BTG	Date: 22.05.00	App:	DB	Date: 29.06.00

4/7/01