Scale 1:200

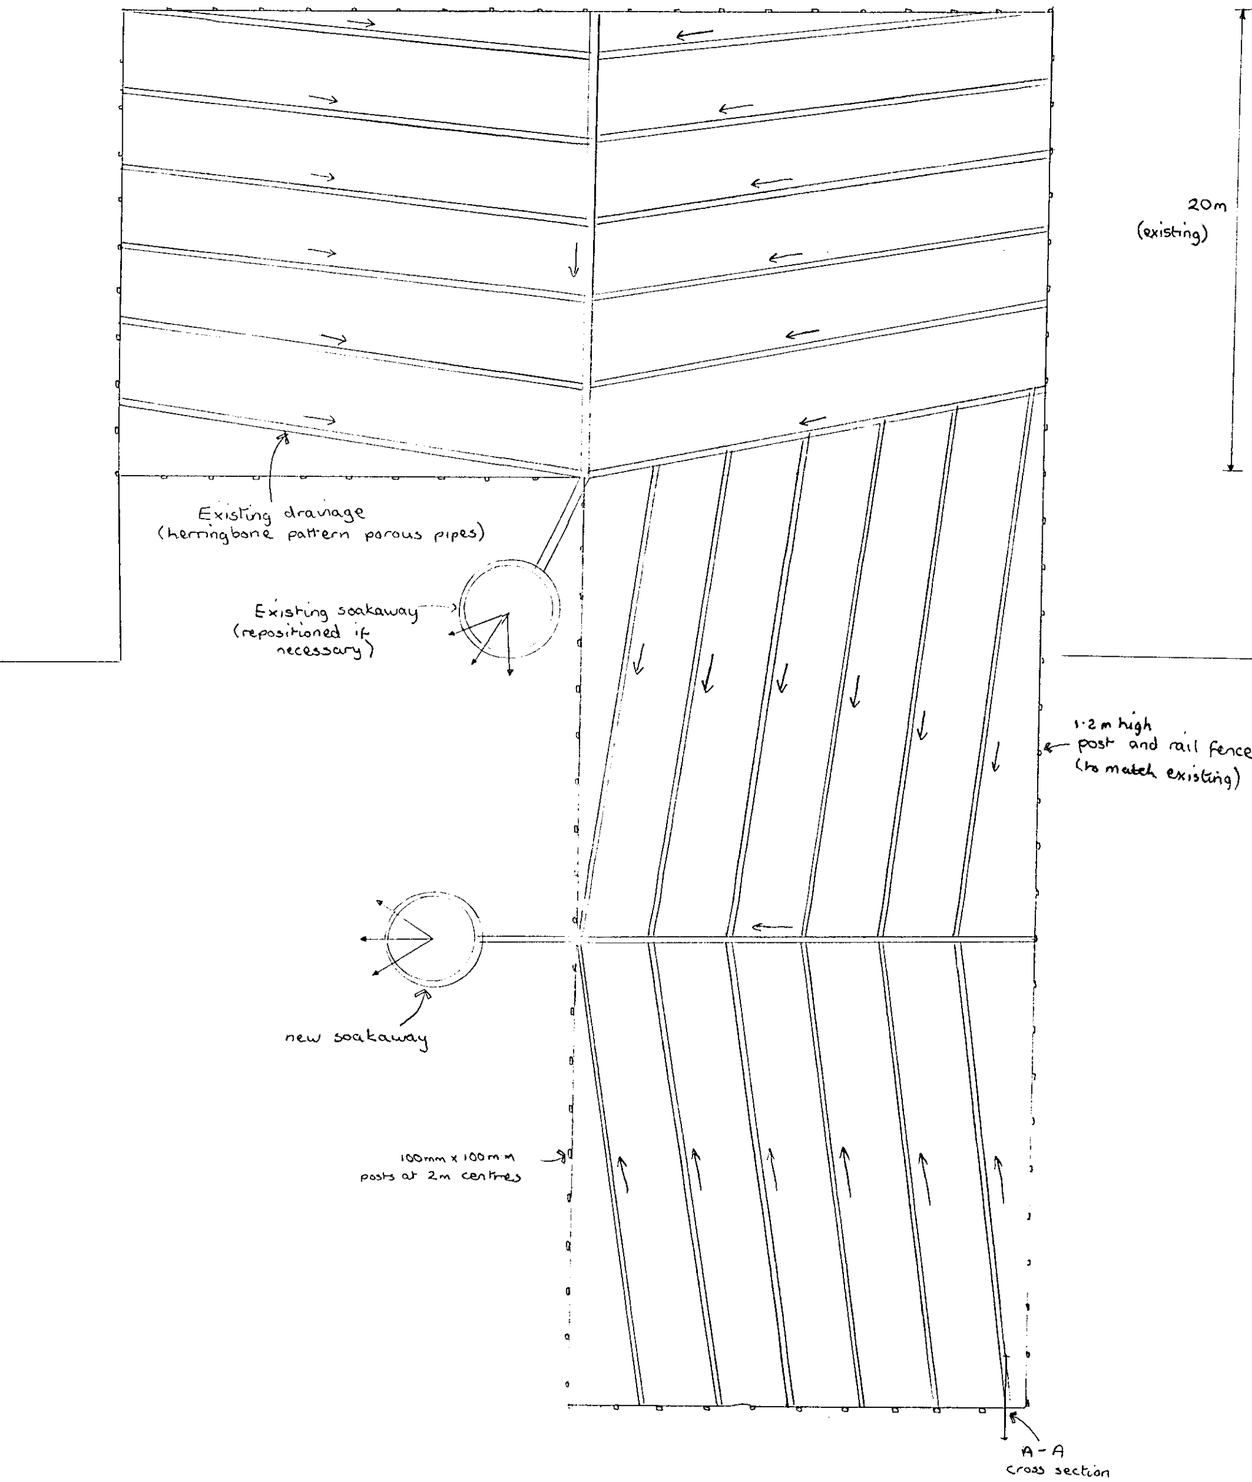

DRAINAGE PLAN 1:200

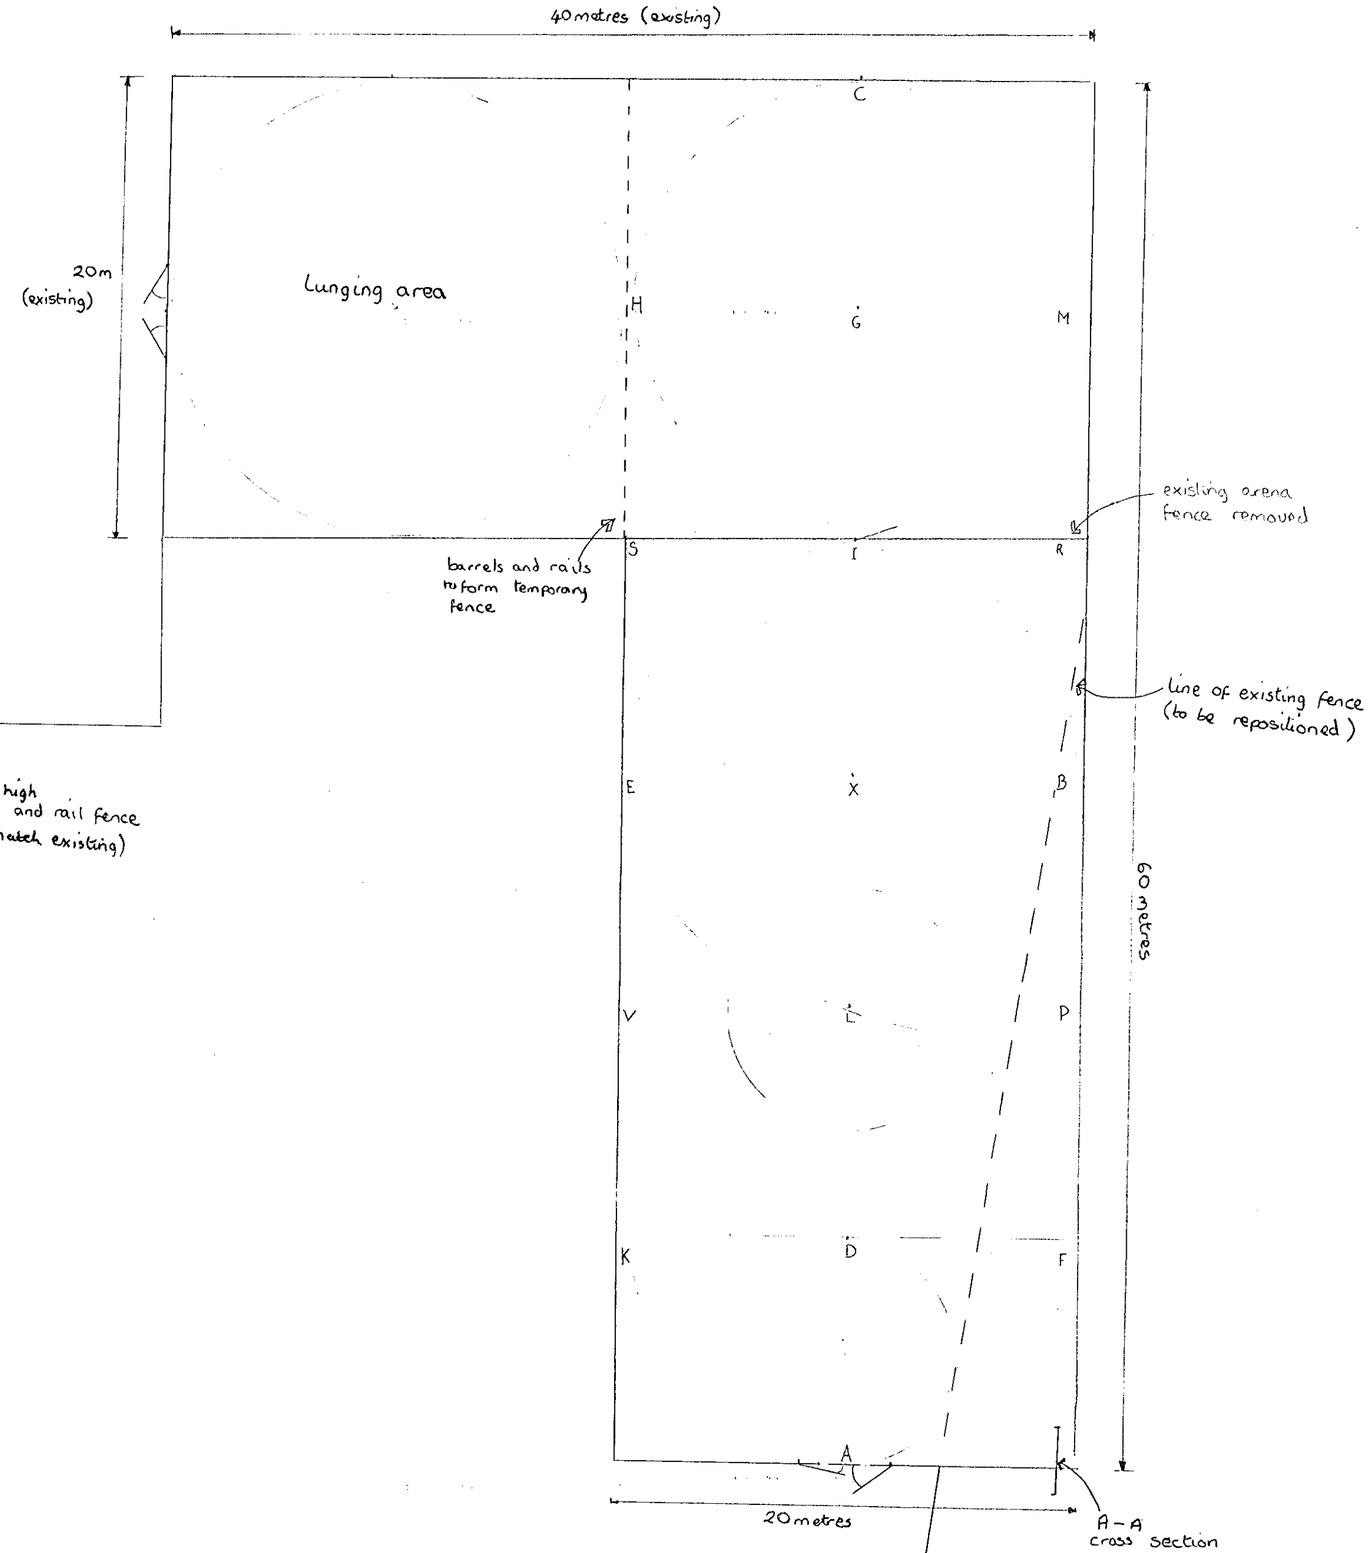

INTERNATIONAL STANDARD DRESSAGE ARENA 1:200

DELEGATED

09.MAR2001 * 3539