DELEGATED

09.MAR2001* 3540

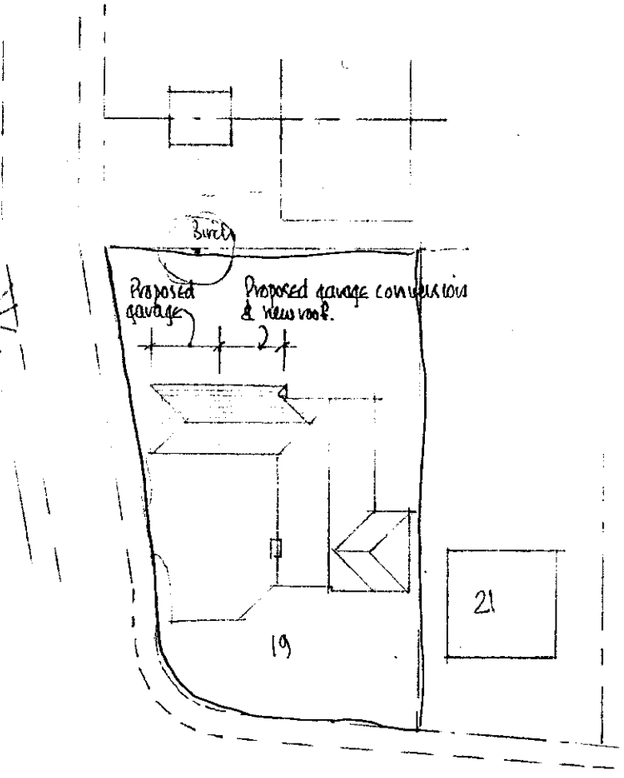

Parking for 2 cars in proposed garage

SITE PLAN - 1:500

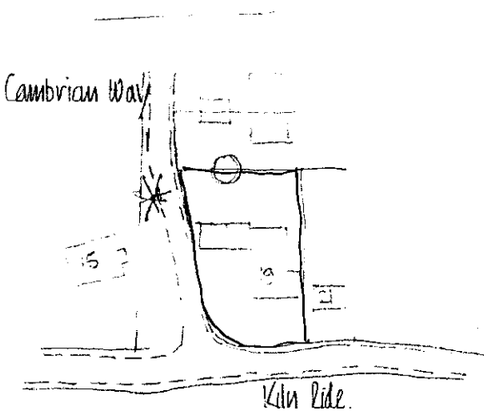

LOCATION PLAN 1:1250

APPROVED

SITE & LOCATION PLANS.

ROGER PRING & SONS.
ARCHITECTURAL & SURVEYING CONSULTANTS
278, Nine Mile Ride, Finchampstead, Wokingham, Berkshire, RG40 3NT.
Telephone no.; 0118 973 3502. Facsimile no.; 0118 973 6290.

DRG. NO.; 00/317/1 .SCALE.AS SHOWN . DATE; NOV.'00.

Revisions;.....

29/3/01

19, KILN RIDE, FINCHAMPSTEAD, WOKINGHAM, BERKSHIRE, RG40 3PN.

09 MAR 2001 * : 3540

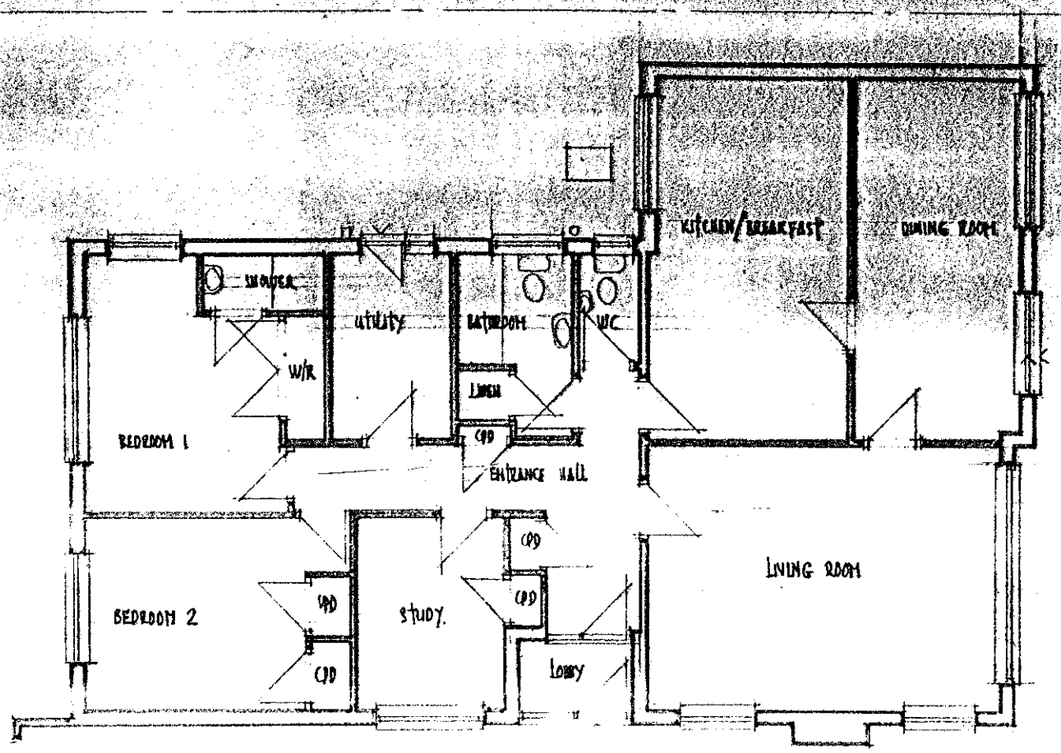

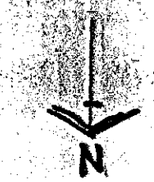

FRONT GARDEN

SHRUBBERY

REAR GARDEN

GARAGE.

PROPOSALS
1. Reduce size of bedroom 2 to form access to former garage.
2. Convert existing garage to form new bedroom
3. Construct new double garage, suitable for 2 modern cars, alongside existing. Location of proposed garage shown diagonalised.

TURNING / PARKING
block pavious.

Line of fence

Deuse cupressus hedge
2370 high.

Line of fence

Deuse cupressus hedge 2370 high

GROUND FLOOR PLAN : AS EXISTING.

APPROVED
DELEGATED

KILN RIDE

CAMBRIAN WAY

19, KILN RIDE, FINCHAMPSTEAD, WOKINGHAM, BERKSHIRE, RG40 3PN.

ROGER PRING & SONS.
ARCHITECTURAL & SURVEYING CONSULTANTS
278, Nine Mile Ride, Finchampstead, Wokingham, Berkshire, RG40 3NT.
Telephone no.; 0118 973 3502. Facsimile no.; 0118 973 6290.

DRG. NO.: 00/317/2 .SCALE.: 1:100 . DATE: NOV. '00.

Revisions:.....

DELEGATED

09.MAR2001* 3540

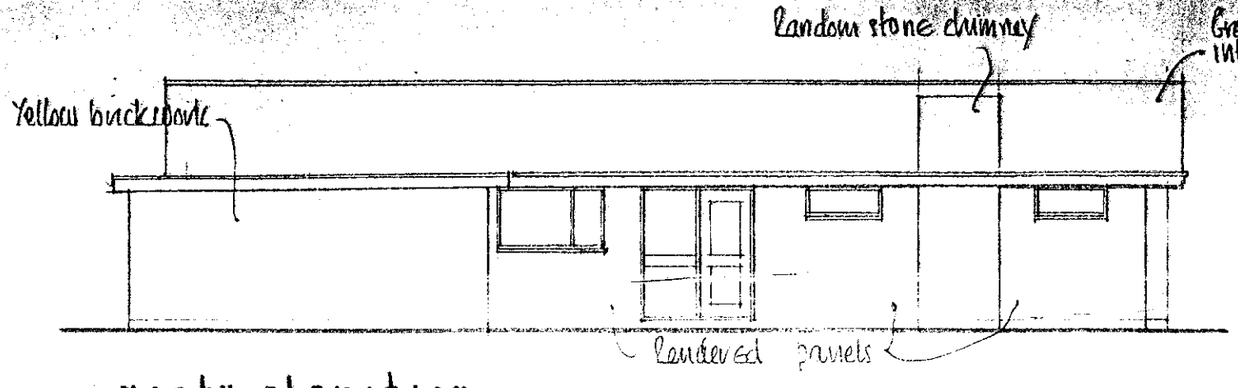

NORTH ELEVATION

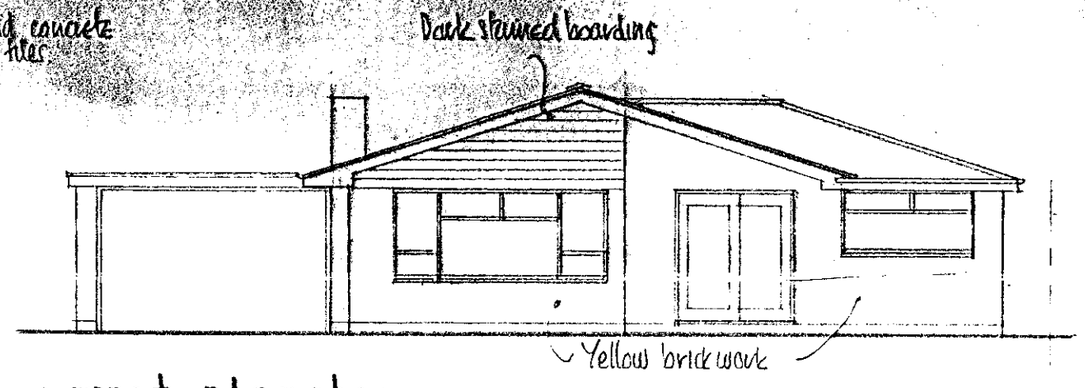

WEST ELEVATION

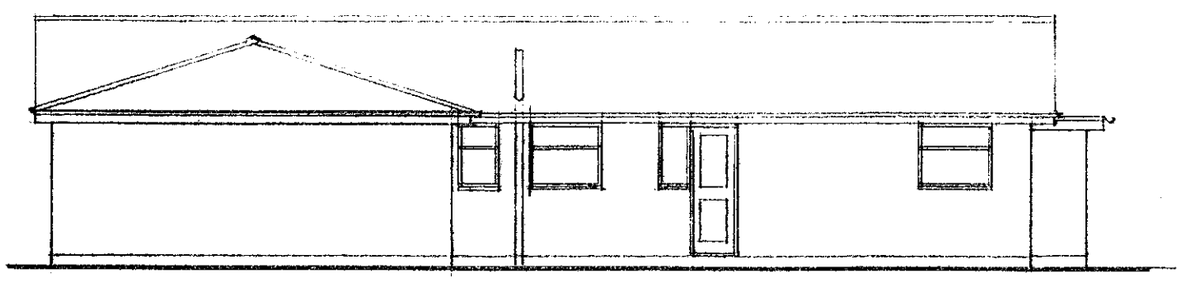

SOUTH ELEVATION Yellow brick walls, grey tiled roof

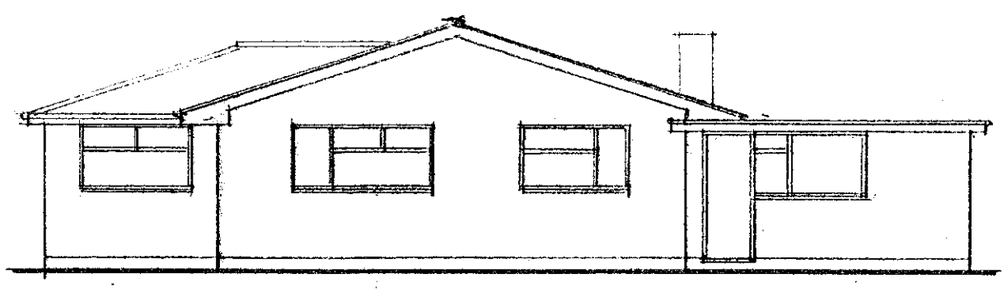

EAST ELEVATION Yellow brickwork, grey tiled roof

APPROVED

ELEVATIONS AS EXISTING

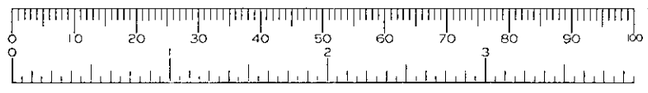

19, KILN RIDE, FINCHAMPSTEAD, WOKINGHAM, BERKSHIRE, RG40 3PN

ROGER PRING & SONS.

ARCHITECTURAL & SURVEYING CONSULTANTS

278, Nine Mile Ride, Finchampstead, Wokingham, Berkshire, RG40 3NT.

Telephone no.; 0118 973 3502. Facsimile no.; 0118 973 6290.

DRG. NO.; 00/317/3 SCALE.; 1:100 . DATE; NOV.'00.

Revisions;.....

U.S. MAR2001* 3540

DELEGATED

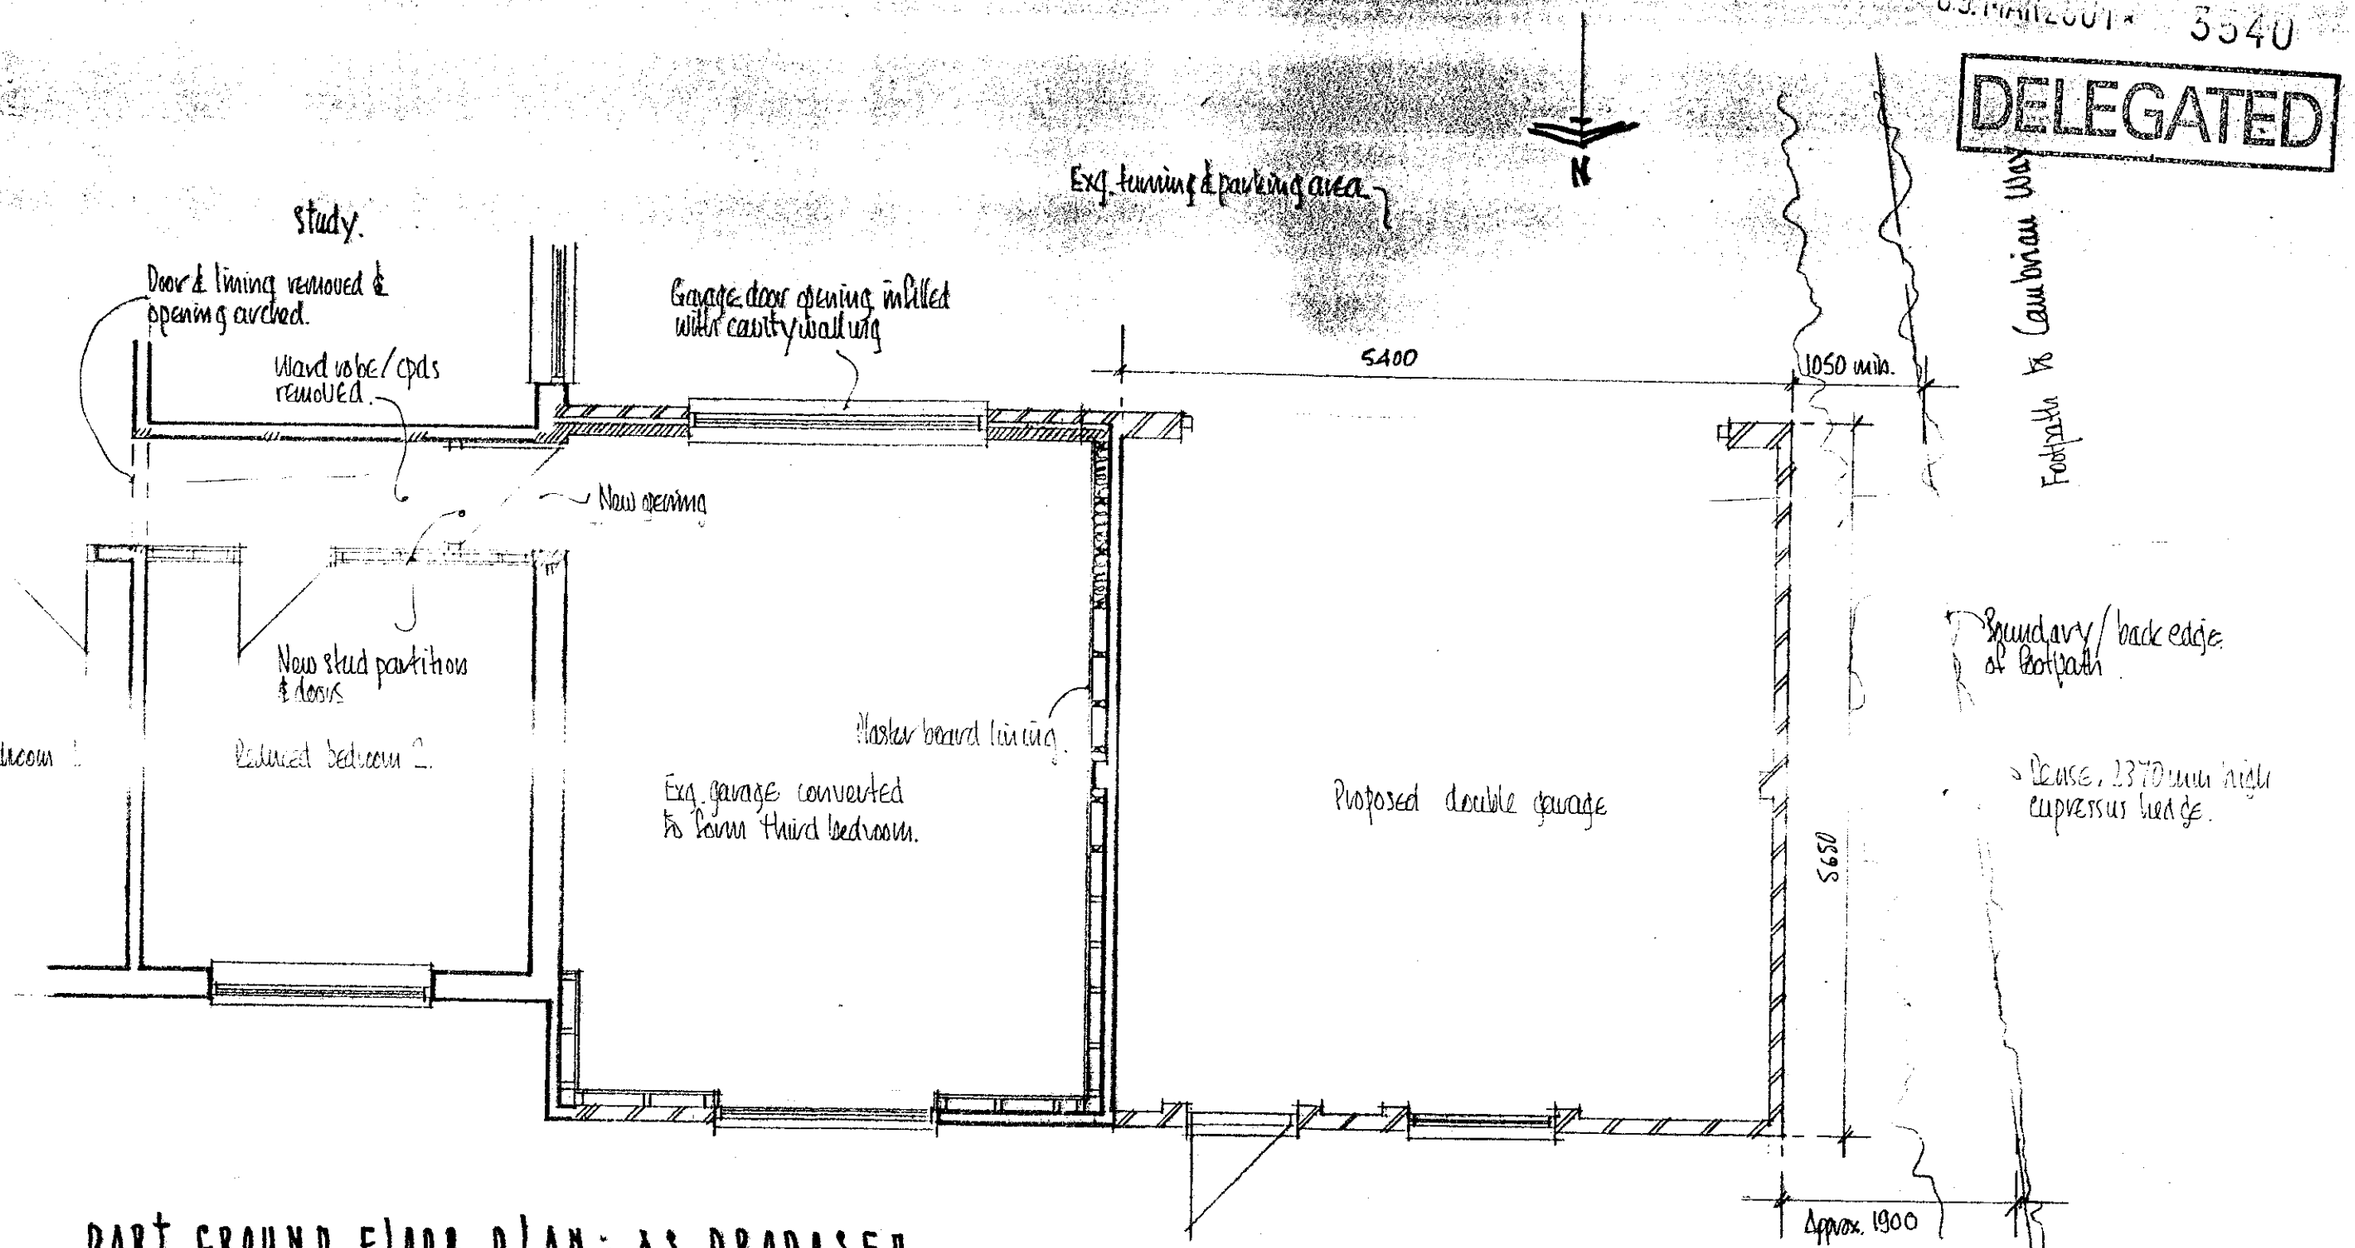

PART GROUND FLOOR PLAN : AS PROPOSED

APPROVED
09.MAR2001* 3540

0 10 20 30 40 50 60 70 80 90 100

19. KILN RIDE, FINCHAMPSTEAD, WOKINGHAM, BERKSHIRE, RG40 3PN

ROGER PRING & SONS.
ARCHITECTURAL & SURVEYING CONSULTANTS
278, Nine Mile Ride, Finchampstead, Wokingham, Berkshire, RG40 3NT.
Telephone no.; 0118 973 3502. Facsimile no.; 0118 973 6290.

DRG. NO.: 00/317/4 .SCALE.: 1:50 . DATE: NOV.'00.

Revisions;.....

SD 29/5/01

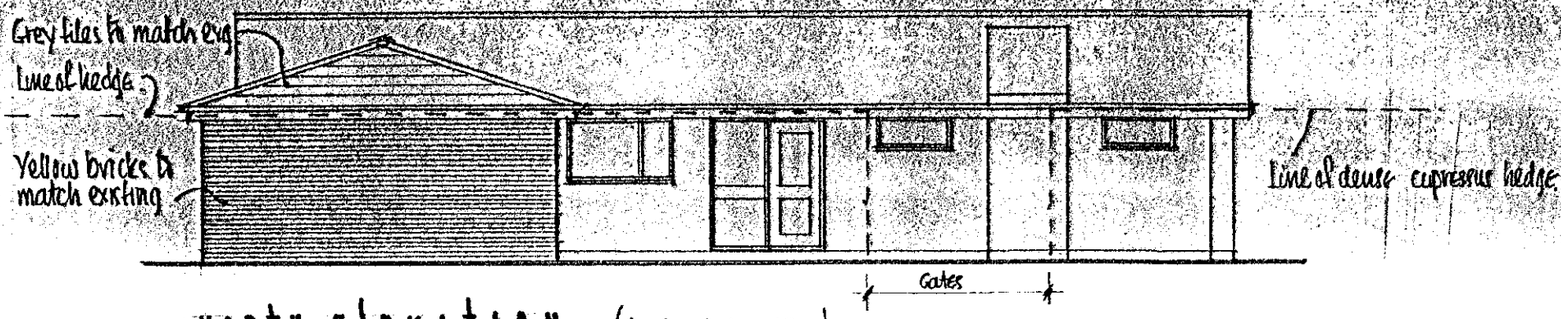

NORTH ELEVATION (to Cawbornian Way)

DELEGATED

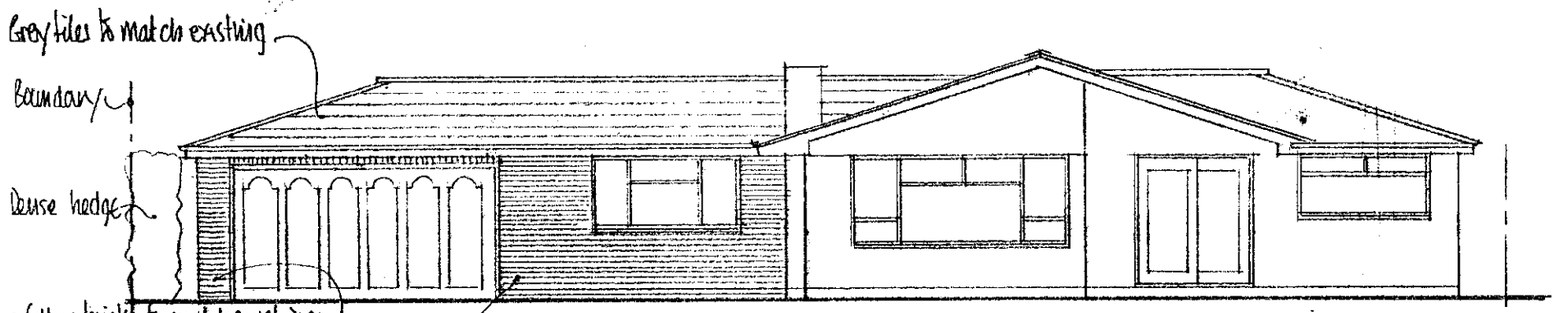

WEST ELEVATION (to Kiln Ride)

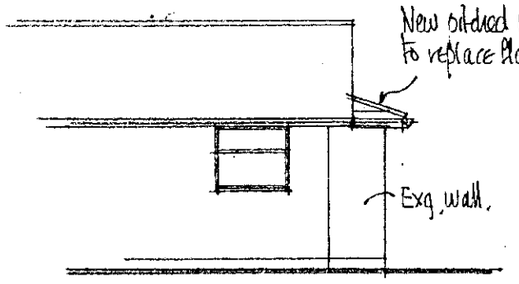

part SOUTH ELEVATION
remainder unaltered. See drg. No 00/317/3

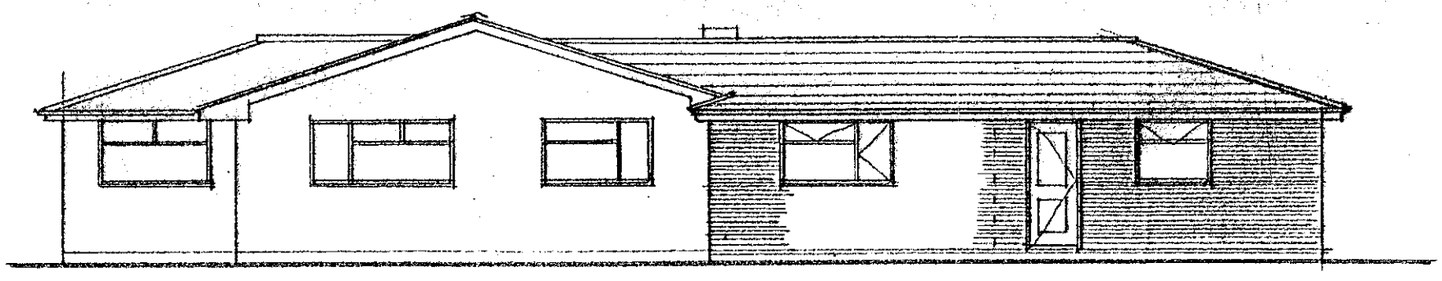

EAST ELEVATION



09. MAR 01 3548

APPROVED

ELEVATIONS: AS PROPOSED

19, KILN RIDE, FINCHAMPSTEAD, WOKINGHAM, BERKSHIRE, RG40 3PN

ROGER PRING & SONS.
ARCHITECTURAL & SURVEYING CONSULTANTS
278, Nine Mile Ride, Finchampstead, Wokingham, Berkshire, RG40 3NT.
Telephone no.; 0118 973 3502. Facsimile no.; 0118 973 6290.

DRG. NO.; 00/317/5 .SCALE.; 1:100 . DATE; NOV '00.

Revisions:

D 29/1/01

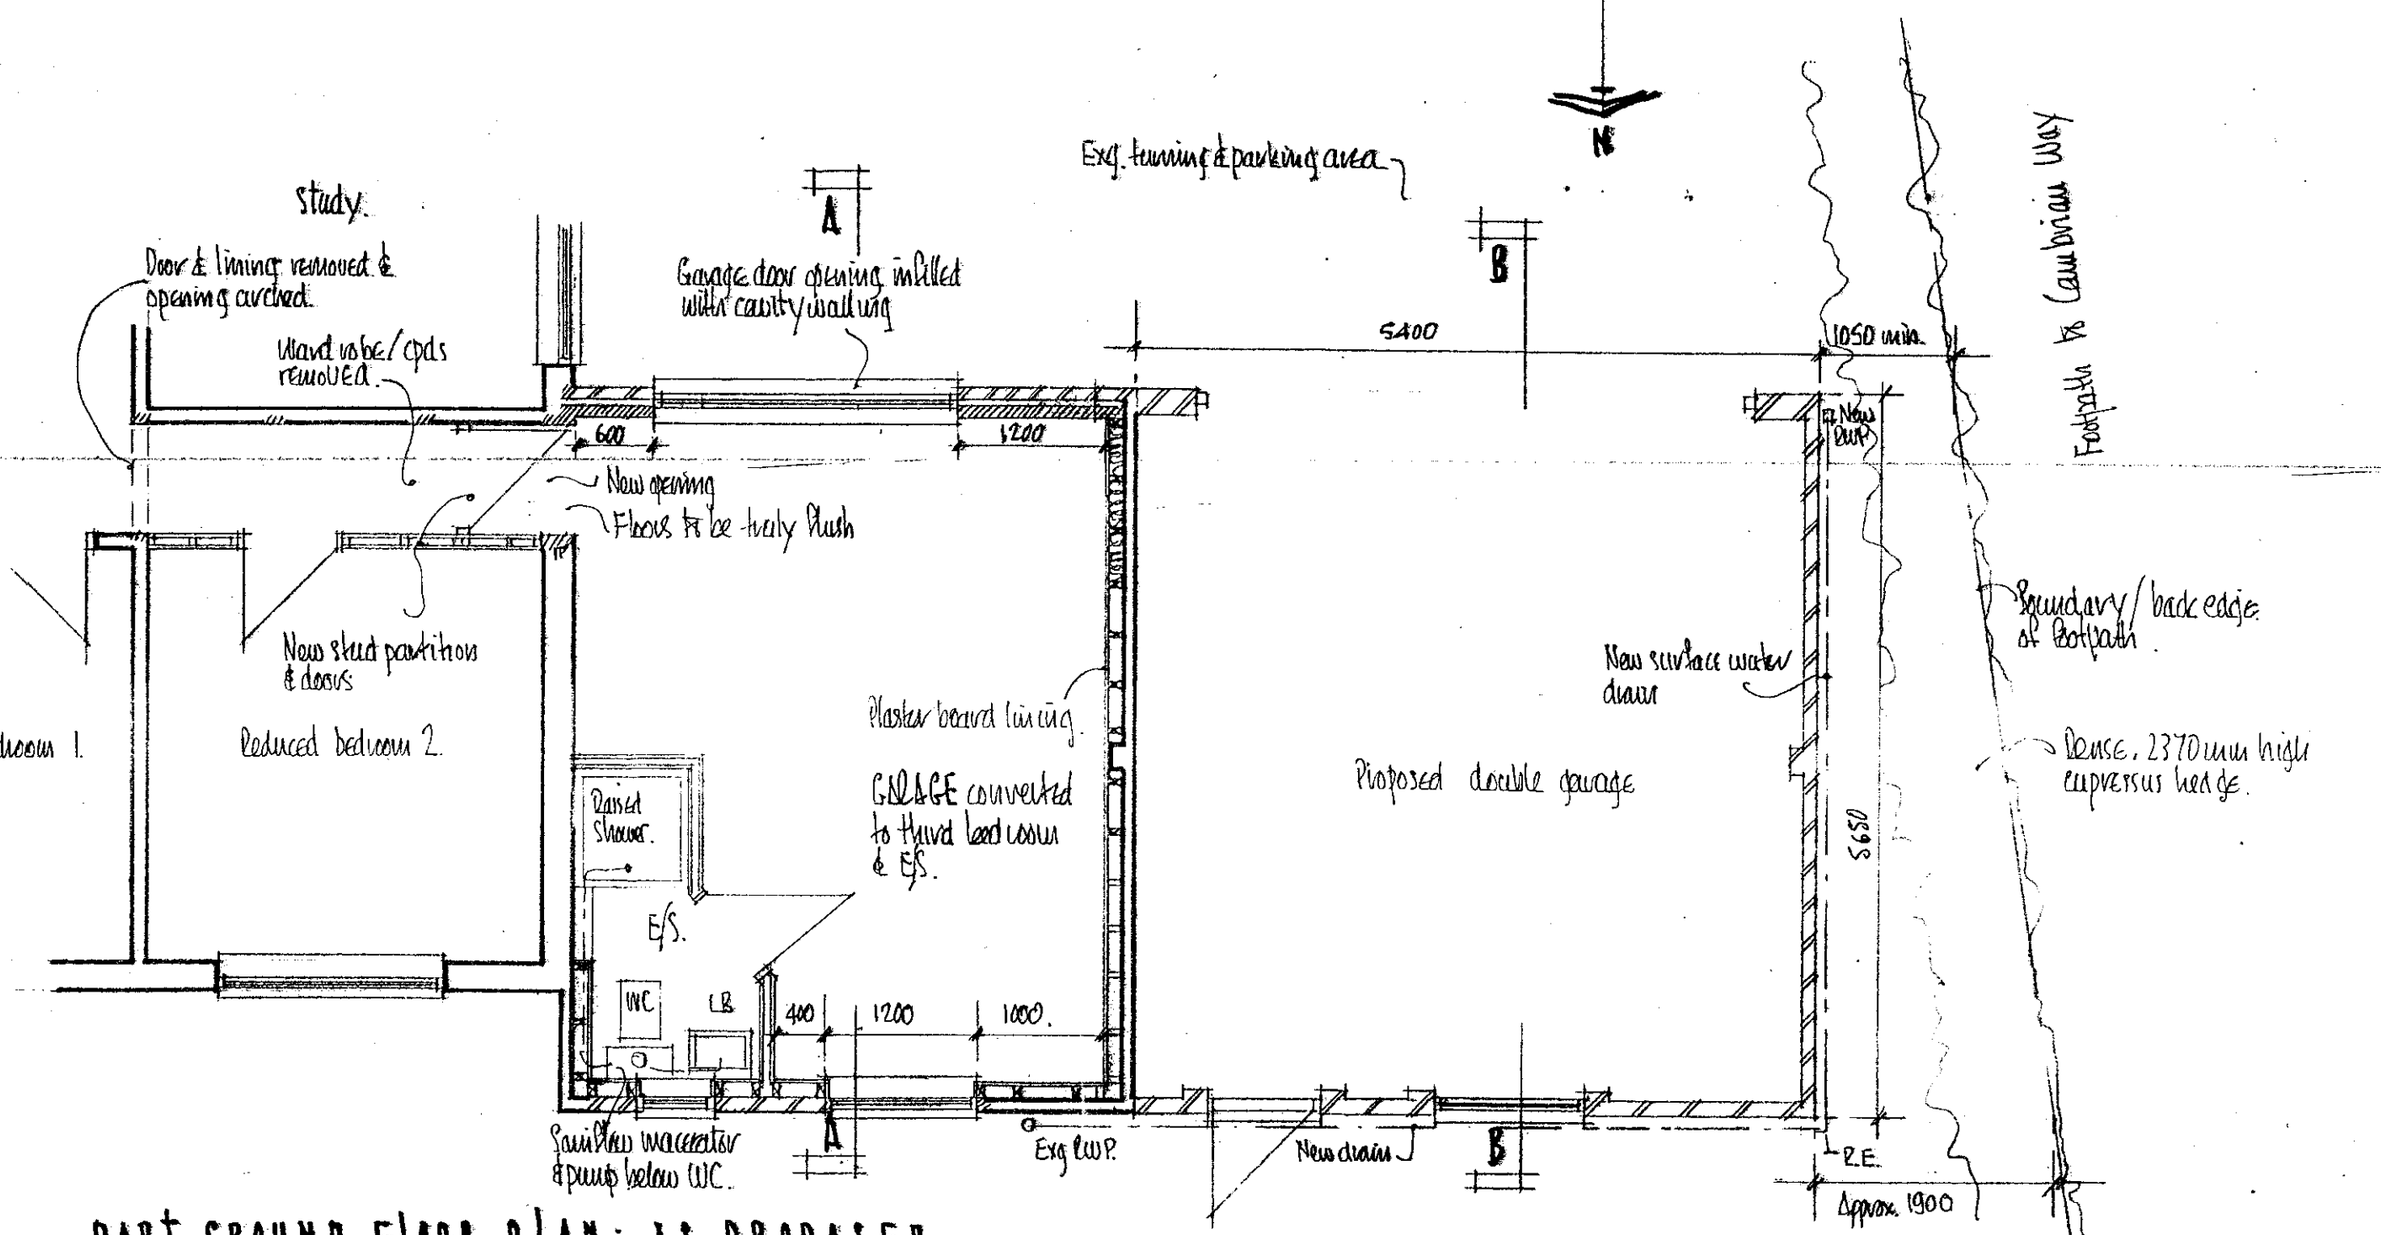

PART GROUND FLOOR PLAN : AS PROPOSED

19. KILN RIDE, FINCHAMPSTEAD, WOKINGHAM, BERKSHIRE, RG40 3PN

ROGER PRING & SONS.

ARCHITECTURAL & SURVEYING CONSULTANTS

278, Nine Mile Ride, Finchampstead, Wokingham, Berkshire, RG40 3NT.
Telephone no.; 0118 973 3502. Facsimile no.; 0118 973 6290.

DRG. NO.; 00/317/4A SCALE.; 1:50 . DATE; NOV.'00.

Revisions; A. E/S added & windows repositioned. 31/05/01

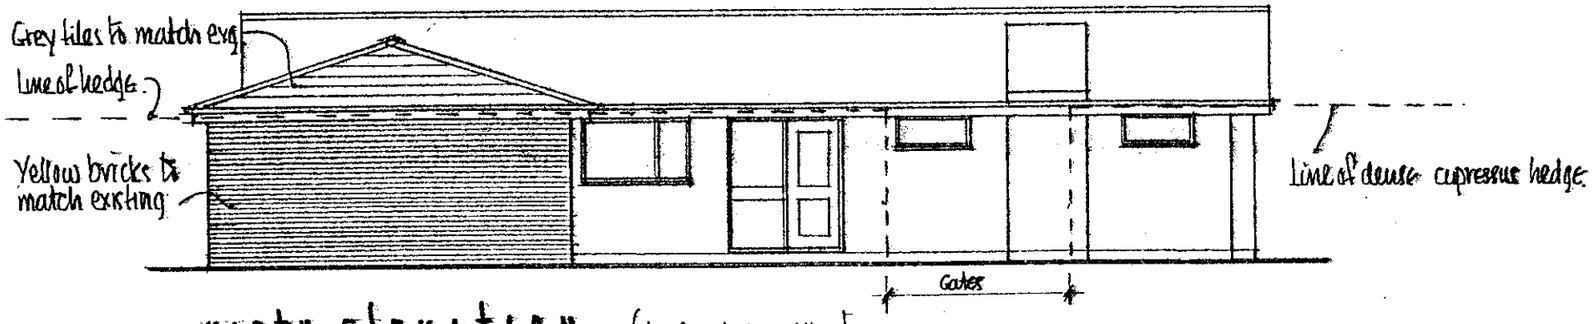

NORTH ELEVATION (to Cambrian Way)

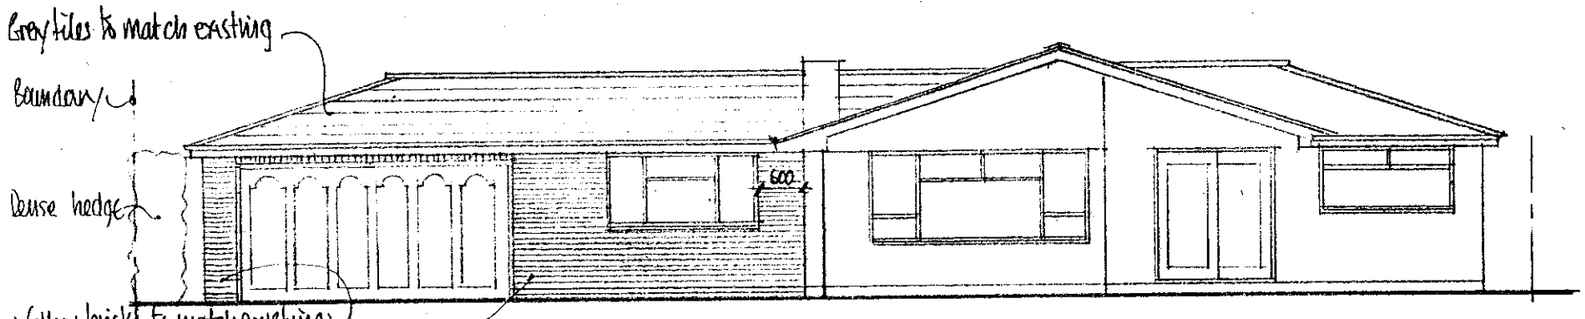

WEST ELEVATION (to Kiln Ride)

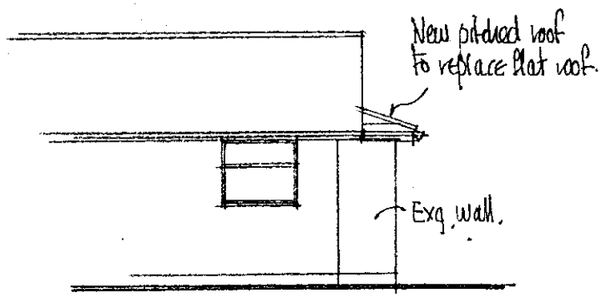

PART SOUTH ELEVATION
remainder unaltered. See drg. No 00/317/3

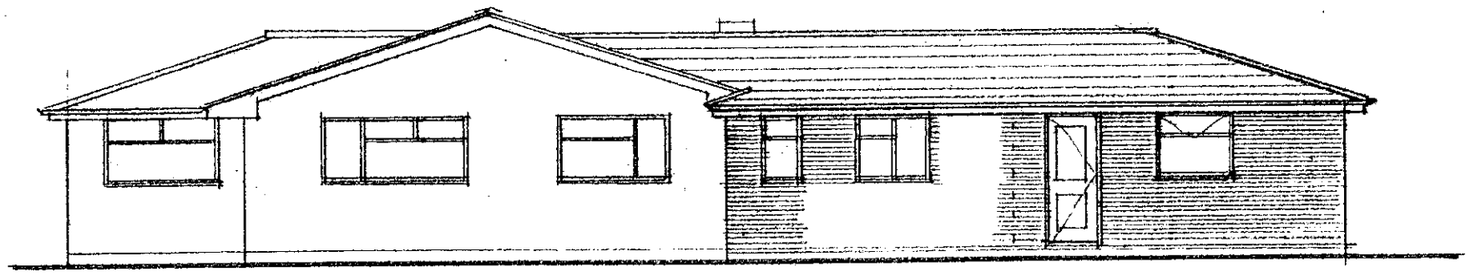

EAST ELEVATION

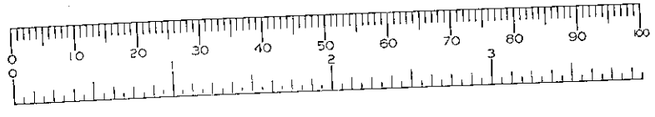

ELEVATIONS: AS PROPOSED

ROGER PRING & SONS.
ARCHITECTURAL & SURVEYING CONSULTANTS
278, Nine Mile Ride, Finchampstead, Wokingham, Berkshire, RG40 3NT.
Telephone no.; 0118 973 3502. Facsimile no.; 0118 973 6290.

DRG. NO.: 00/317/5A SCALE.: 1:100 . DATE: NOV '00.
Revisions; A Brought into line with amend plan /4A 9/05/01

19, KILN RIDE, FINCHAMPSTEAD, WOKINGHAM, BERKSHIRE, RG40 3DN

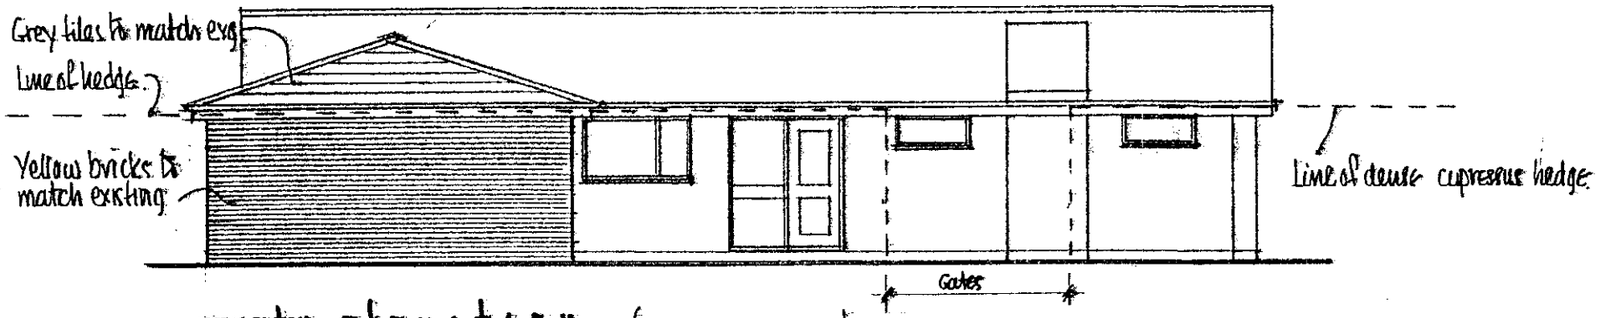

NORTH ELEVATION (to Cambrian Way)

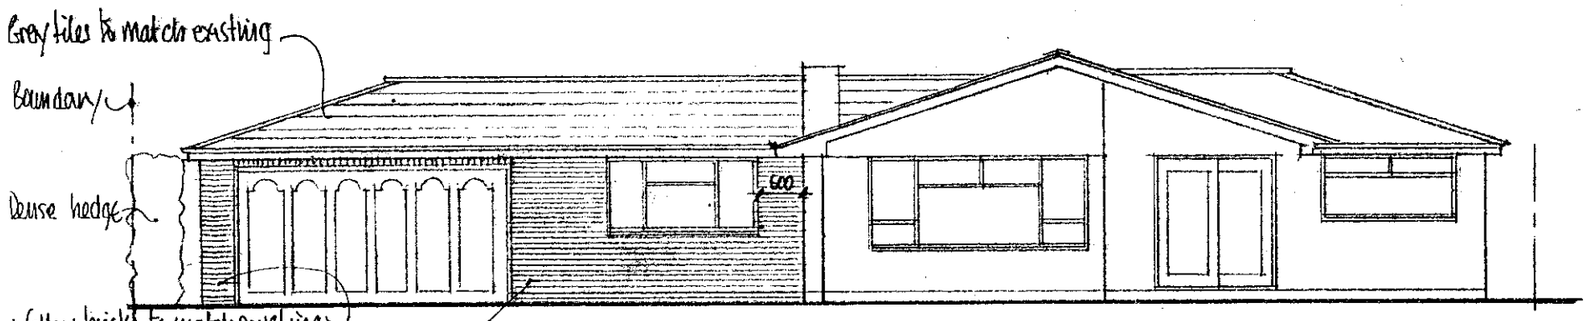

WEST ELEVATION (to Kiln Ride)

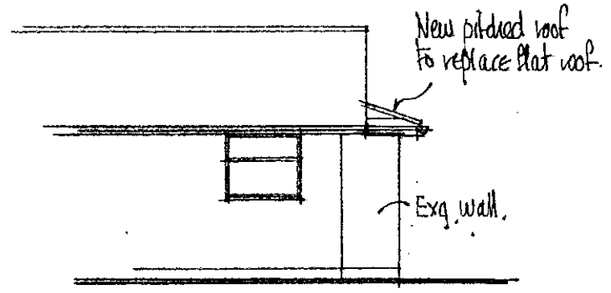

PART SOUTH ELEVATION
remainder unaltered. See drg. No 00/317/3

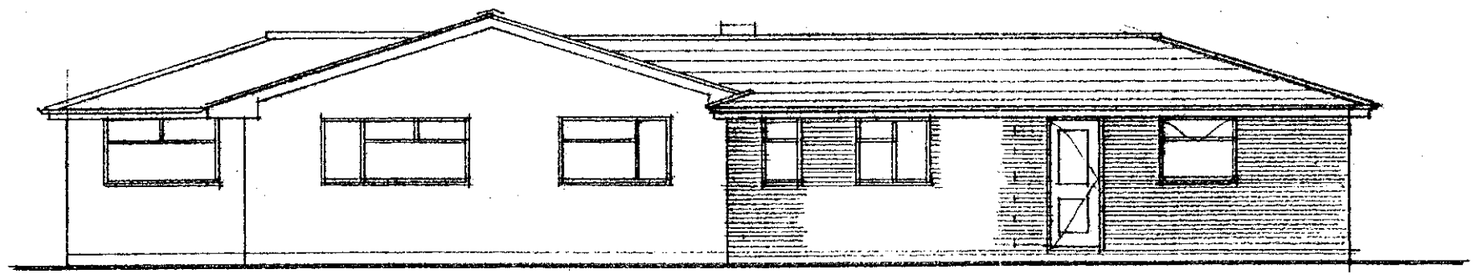

EAST ELEVATION

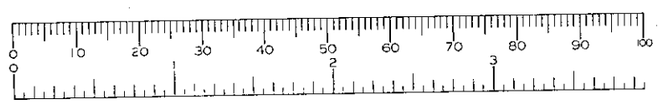

ELEVATIONS: AS PROPOSED

19, KILN RIDE, FINCHAMPSTEAD, WOKINGHAM, BERKSHIRE, RG40 3PN

ROGER PRING & SONS.
ARCHITECTURAL & SURVEYING CONSULTANTS
278, Nine Mile Ride, Finchampstead, Wokingham, Berkshire, RG40 3NT.
Telephone no.; 0118 973 3502. Facsimile no.; 0118 973 6290.
DRG. NO.: 00/317/5A SCALE.: 1:100 . DATE: NOV '00.
Revisions; A. Brought into line with surveyed plan 24 9/05/01