




FRONT ELEVATION

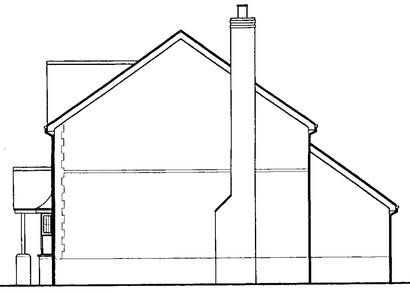


SIDE ELEVATION

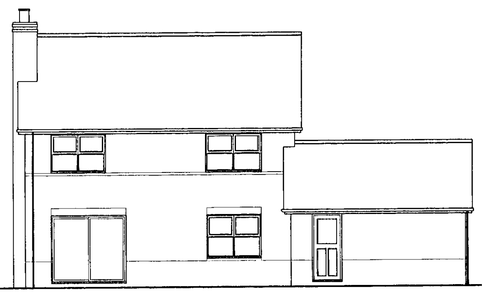


REAR ELEVATION

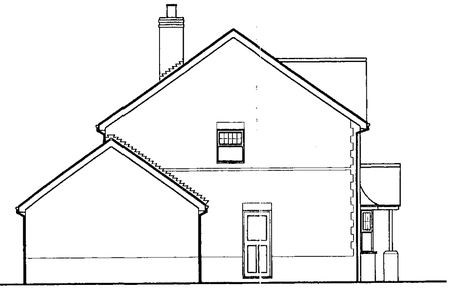


SIDE ELEVATION

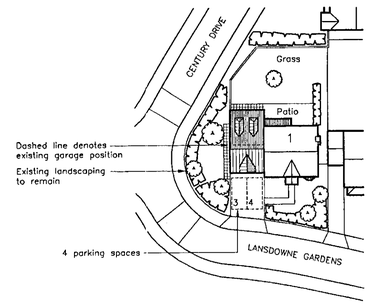


SITE PLAN
Scale 1:500

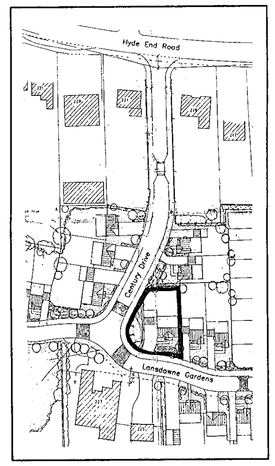

LOCATION PLAN
Scale 1:1250

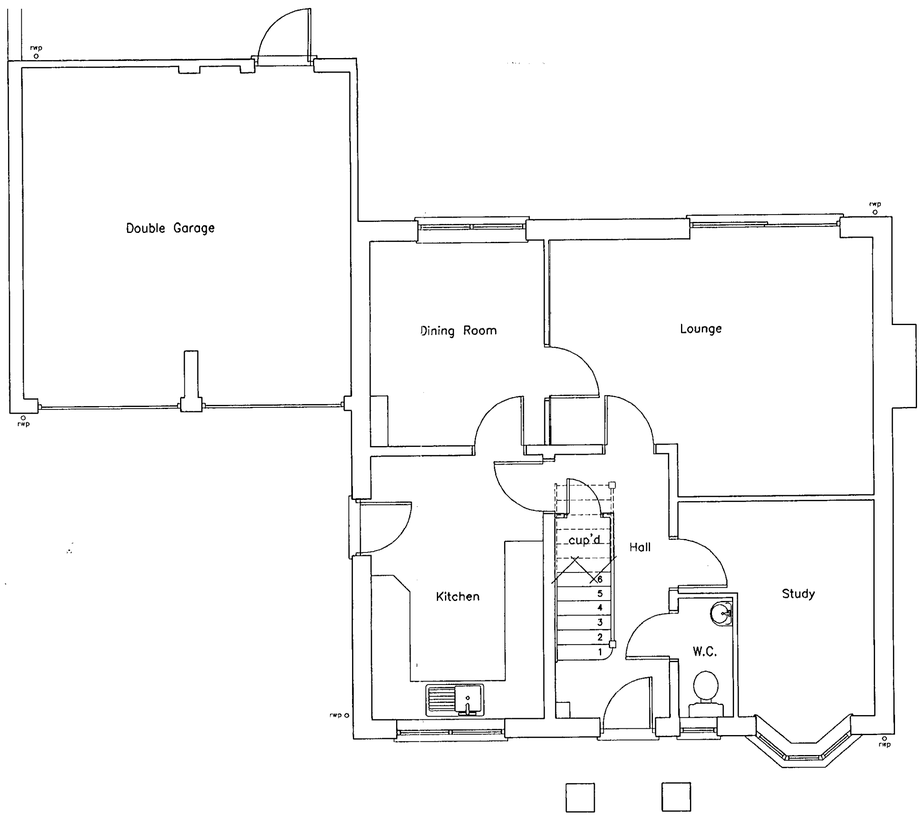

GROUND FLOOR

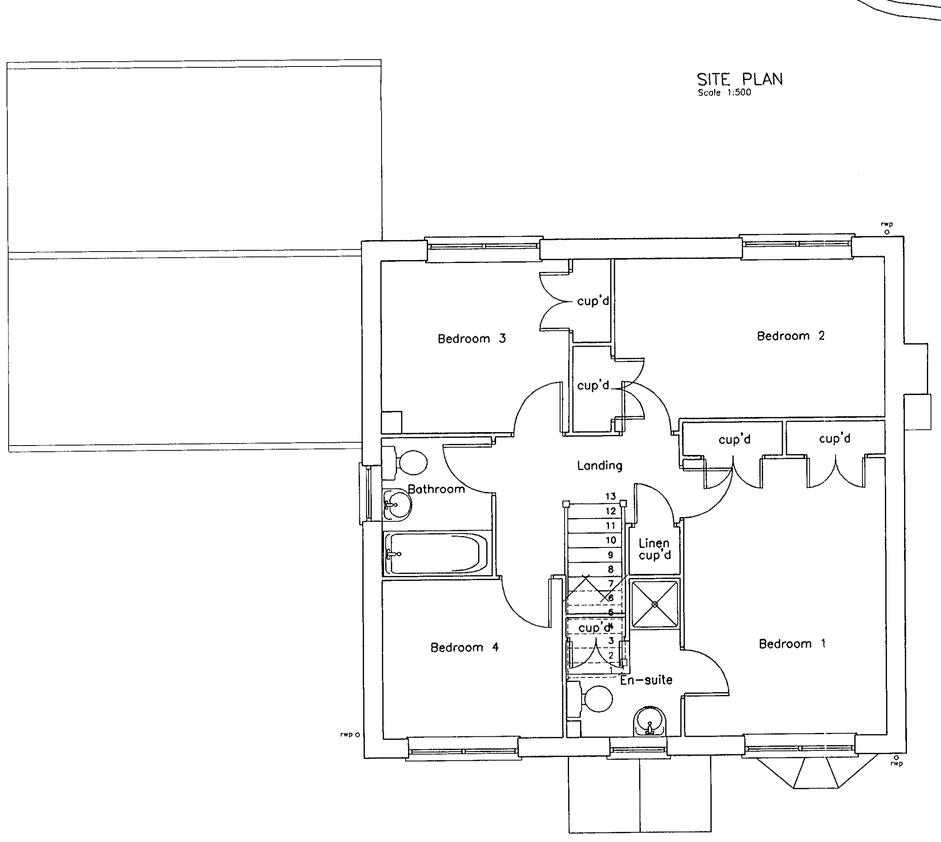

FIRST FLOOR

BDS

Chartered Surveyors & Property Consultants

Architectural & Building Design Services

Building & Structural Engineers

* Structural & Condition Surveys
* Preparation of Architectural Drawings
* Extensions, Conversions & New Build
* Planning & Building Regulation Applications
* Disputes & Diagnosis of Building Defects
* Building Insurance Claims
* Schedules of Dilapidations
* Project Management
* Professional advice on all Types of Building

Windward House,
Hollow Lane,
Shinfield,
Reading,
Berkshire RG2 9AB.

Tel: 0118 988 4477
Fax: 0118 988 5288

Project

Two storey side extension at
1 LANSDOWNE GARDENS
SPENCERS WOOD
READING

APPROVED

Drawing title

EXISTING PLANS AND ELEVATIONS

Client

Mr & Mrs E FAULKNER

Date	Scale
01.08.00	1:50 1:100

Drawn by	Drawing number	Rev
TCG	5029:00:1	

General notes

1. Dimensions to be checked on site before any work is put in hand or pre-fabricated.
2. All dimensions in millimetres. (unless otherwise stated)
3. This drawing is not a full specification of works or materials to be employed in this project.
4. The drawing and design is copyright of this practice.©


Revisions

Ref	Date	Description
		26.JAN.2001* 3242


9/8/01



FRONT ELEVATION

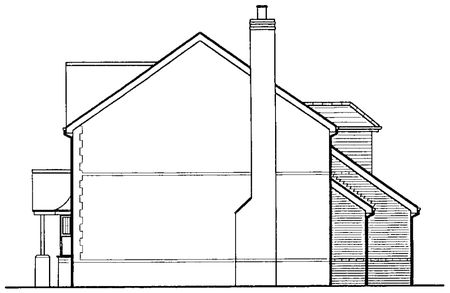


SIDE ELEVATION

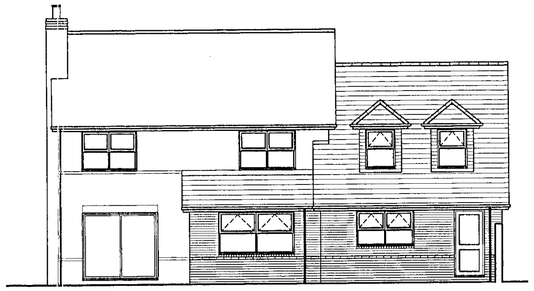


REAR ELEVATION



SIDE ELEVATION

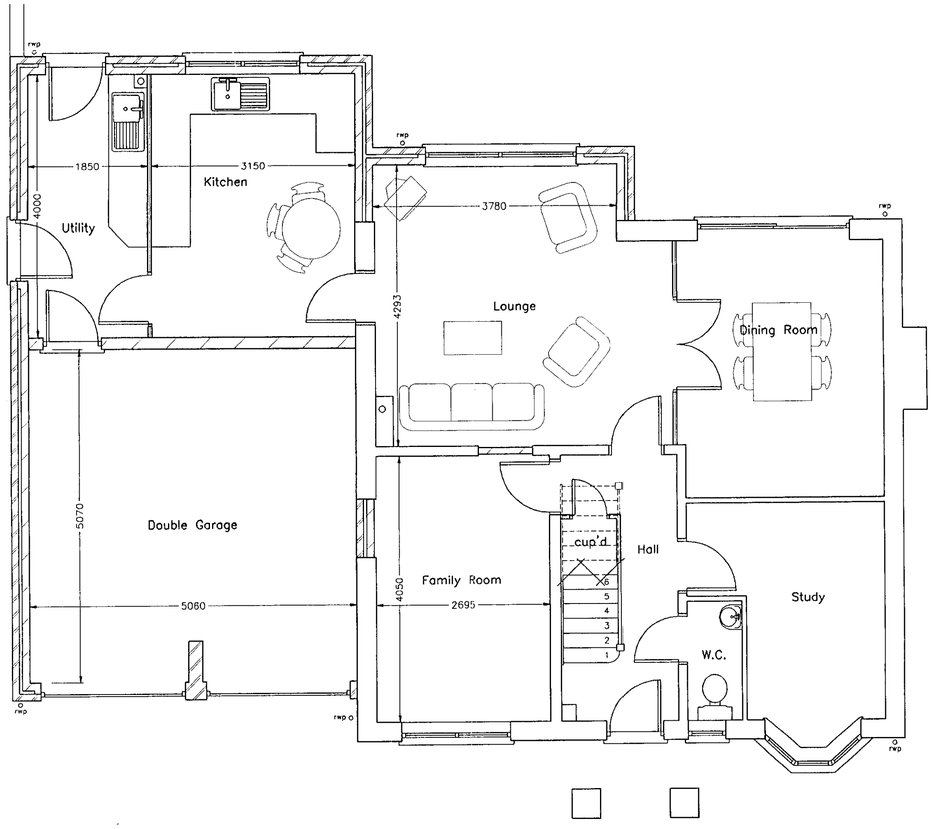

GROUND FLOOR

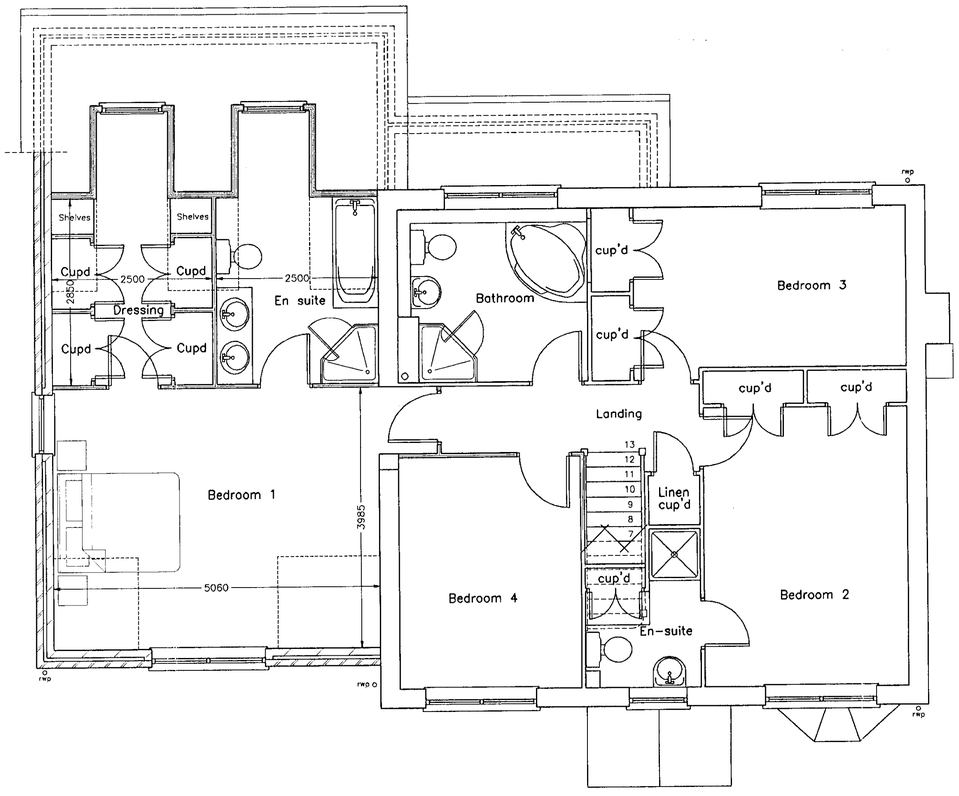

FIRST FLOOR

BDS

Chartered Surveyors & Property Consultants
Architectural & Building Design Services
Building & Structural Engineers

- Structural & Condition Surveys
- Preparation of Architectural Drawings
- Extensions, Conversions & New Build
- Planning & Building Regulation Applications
- Disputes & Diagnosis of Building Defects
- Building Insurance Claims
- Schedules of Dilapidations
- Project Management
- Professional advice on all Types of Building

Windward House,
Hollow Lane,
Shinfield,
Reading,
Berkshire RG2 9AB.

Tel: 0118 988 4477
Fax: 0118 988 5288

Project

Two storey side extension at
1 LANSDOWNE GARDENS
SPENCERS WOOD
READING

Drawing title

PROPOSED PLANS AND ELEVATIONS

Client

Mr & Mrs E FAULKNER

Date	Scale
01.08.00	1:50 1:100
Drawn by: TCG	Drawing number: 5029/00/2 Rev

APPROVED

General notes

1. Dimensions to be checked on site before any work is put in hand or pre-fabricated.
2. All dimensions in millimetres. (unless otherwise stated)
3. This drawing is not a full specification of works or materials to be employed in this project.
4. The drawing and design is copyright of this practice.©

Revisions

Ref	Date	Description

26 JAN 2001 * 3242

13/9/01