



Rear Elevation

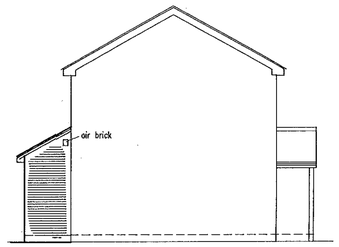


Side Elevation



Front Elevation

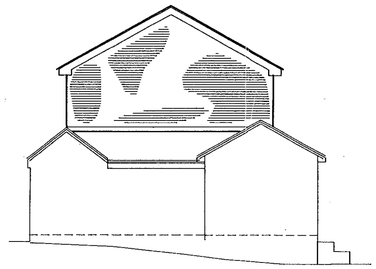


Side Elevation

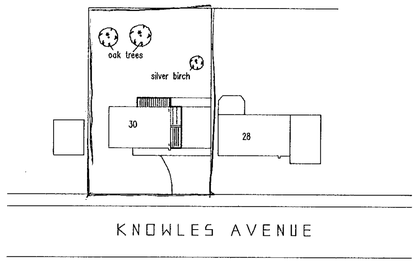


Block Plan
1:500

APPROVED

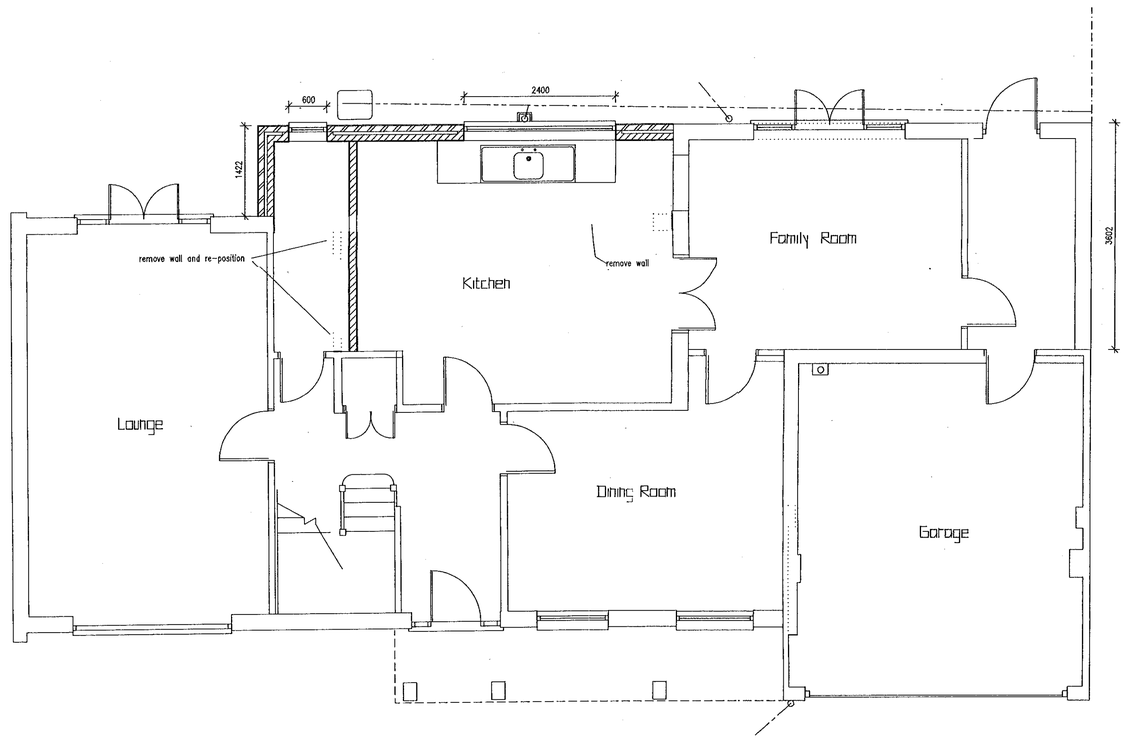

Ground Floor Plan

First Floor Plan

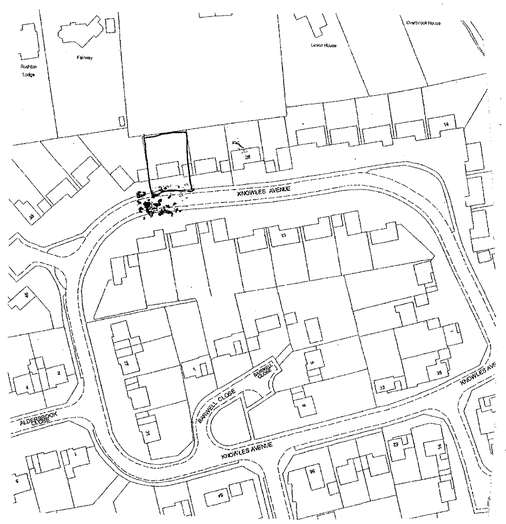

26.JAN.2001* 3243

Location Plan 1:1250

REVISIONS		
Rev.	Description	Date
A	Clients ammendments added	11/1/2001

JOB TITLE
Mr & Mrs Drew
30 Knowles Avenue
Crowthorne

TITLE
Side & Rear Extension

SCALE 1:50 1:100

DATE 9/12/2000

DRAWING No. Drew:01 A

9/10/01