© This drawing is property of MCL and is protected by the Design Copyright Act of 1965. This drawing may not be copied or otherwise reproduced without the written consent of MCL.

ALL DIMENSIONS TO BE CHECKED ON SITE

KEY

SUPERSEDED
06.FEB.2001 * 3337

REVISIONS

No.	DATE	DETAILS

CLIENT
West Berkshire
Priority Care
NHS Trust

TITLE
Wokingham Hospital
Proposed Entrance and Lift
Proposed End Elevation

SCALE 1:50 | DATE Jan' '01

DRAWN BY AHM | CHECKED BY -

DRAWING NUMBER
P0505-04S1

X REF DRAWING - | REVISION -

201 THE CHANDLERY
50 WESTMINSTER BRIDGE ROAD
LONDON SE1 7QY

Telephone : 0207 721 7559
Facsimile : 0207 721 7560
e-mail : mcl@dsl.pipex.com


MCL

PATH: -

© This drawing is property of MCL and is protected by the Design Copyright Act of 1965. This drawing may not be copied or otherwise reproduced without the written consent of MCL.

ALL DIMENSIONS TO BE CHECKED ON SITE

KEY

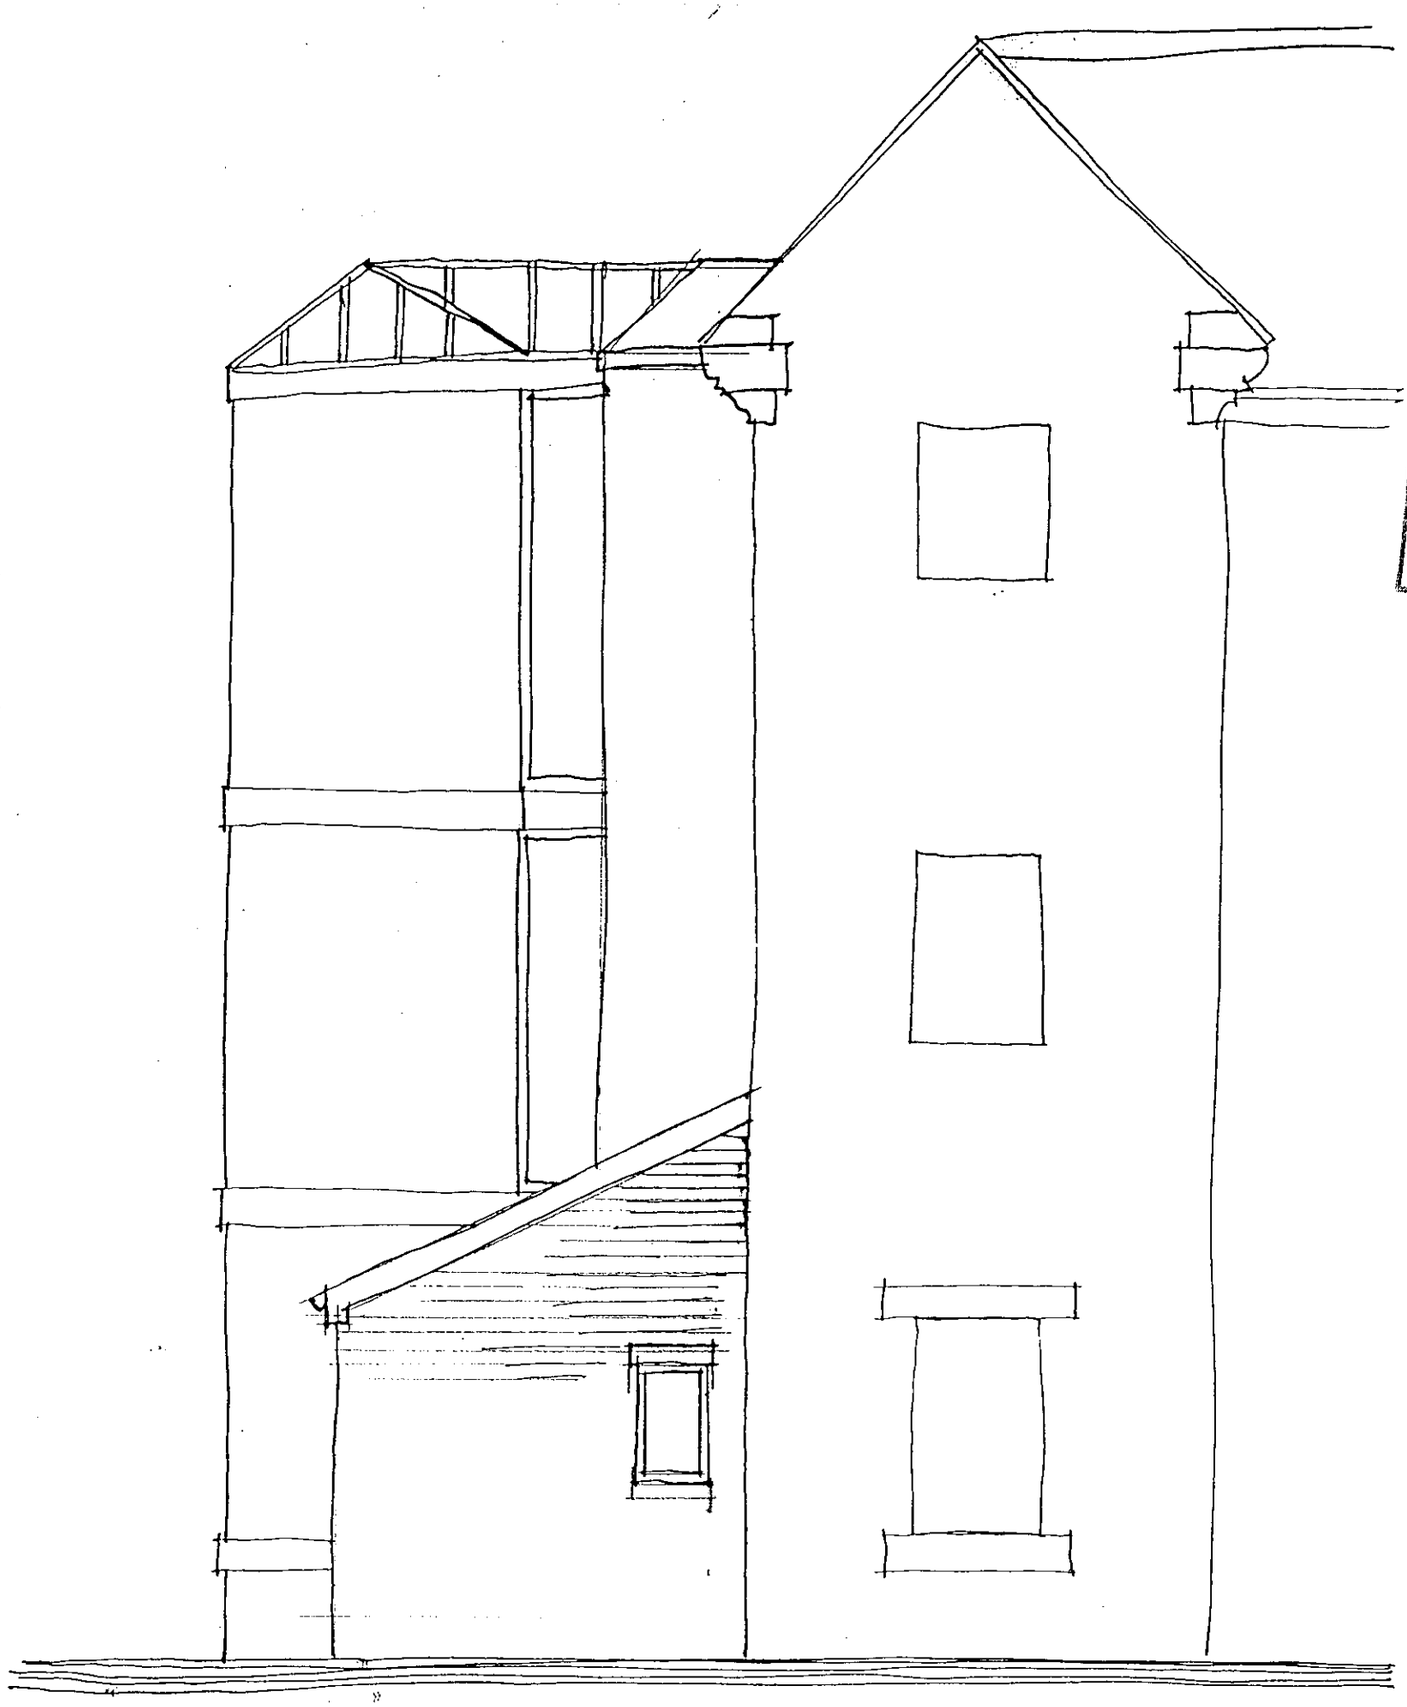

SUPERSEDED

06.FEB.2001 * 3537

REVISIONS

No.	DATE	DETAILS

CLIENT
West Berkshire
Priority Care
NHS Trust

TITLE
Wokingham Hospital
Proposed Entrance and Lift
Proposed Rear Elevation

SCALE	DATE
1:50	Jan' '01

DRAWN BY	CHECKED BY
AHM	-

DRAWING NUMBER
P0505-04S 3


X REF DRAWING	REVISION
-	-

201 THE CHANDLERY
50 WESTMINSTER BRIDGE ROAD
LONDON SE1 7QY

Telephone : 0207 721 7559
Facsimile : 0207 721 7540
e-mail : mcl@dialonline.co.uk

MCL

PATH: -

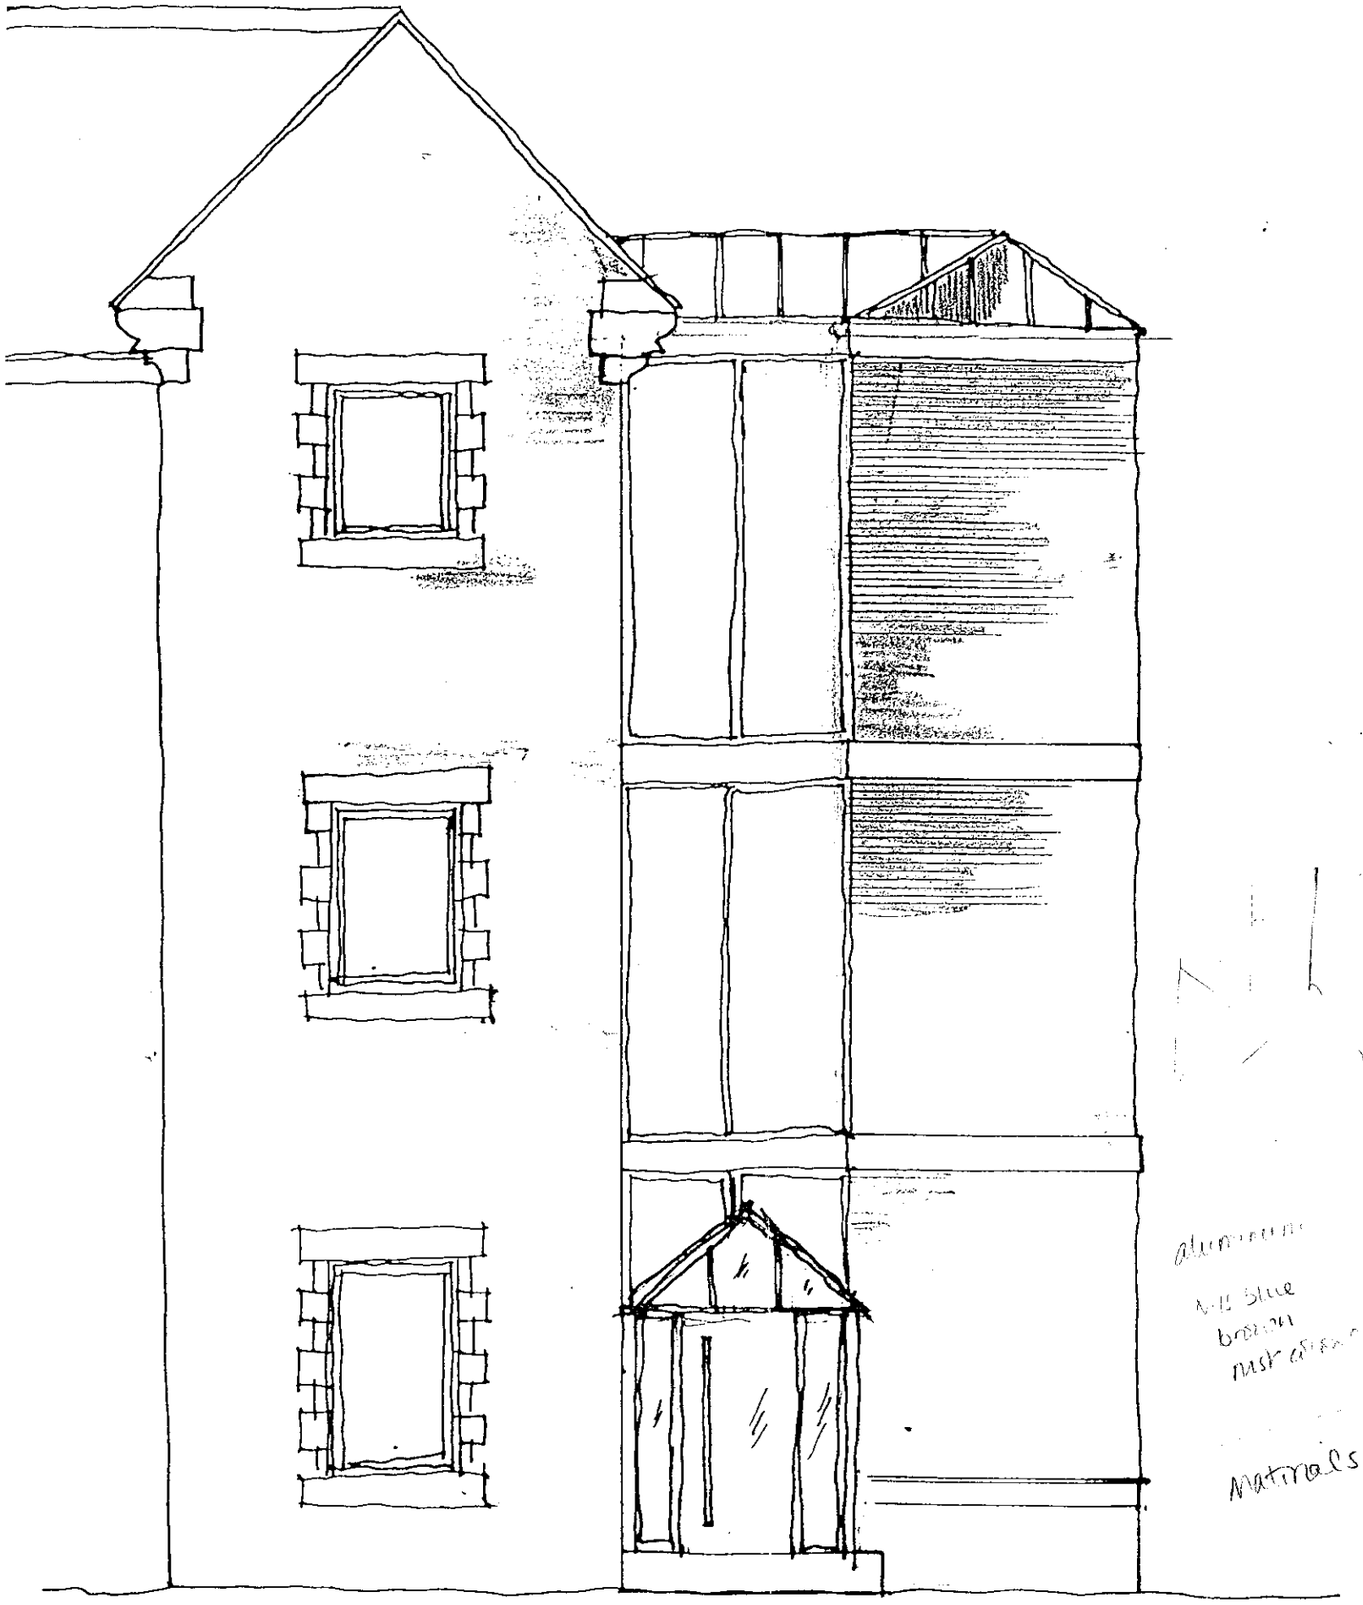

© This drawing is property of MCL and is protected by the Design Copyright Act of 1963. This drawing may not be copied or otherwise reproduced without the written consent of MCL.

ALL DIMENSIONS TO BE CHECKED ON SITE

KEY

SUPERSEDED

06.FEB.2001 * 3337

aluminium
RAL Blue
brown
rust effect

materials

REVISIONS

No.	DATE	DETAILS

CLIENT
West Berkshire
Priority Care
NHS Trust

TITLE
Wokingham Hospital
Proposed Entrance and Lift
Proposed Front Elevation

SCALE 1:50 | DATE Jan' '01

DRAWN BY AHM | CHECKED BY -

DRAWING NUMBER P0505-04S2


X REF DRAWING - | REVISION -

201 THE CHANDLERY
50 WESTMINSTER BRIDGE ROAD
LONDON SE1 7QY


Telephone : 0207 721 7559
Facsimile : 0207 721 7560
e-mail : mcl@ukonline.co.uk

MCL


PATH: -

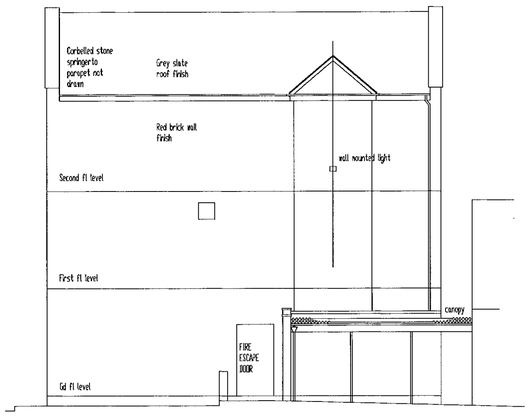


Side Elevation

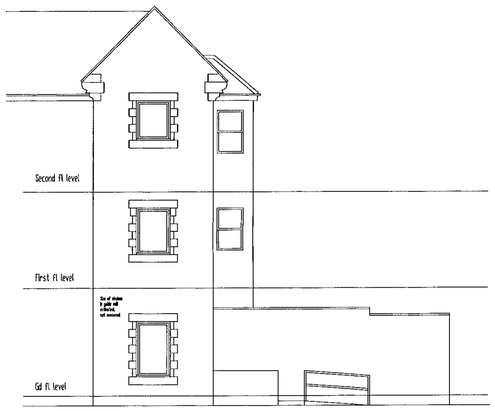


Front Elevation

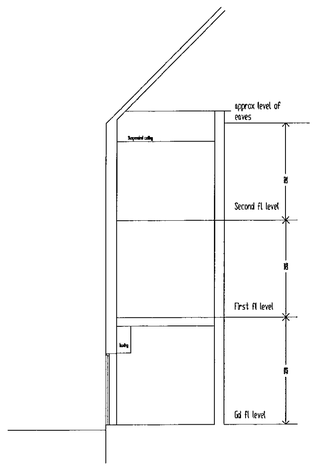


Section

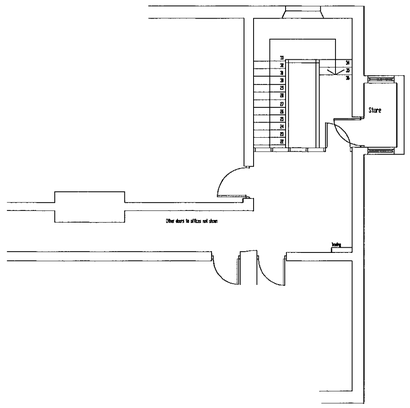

Second Floor Plan

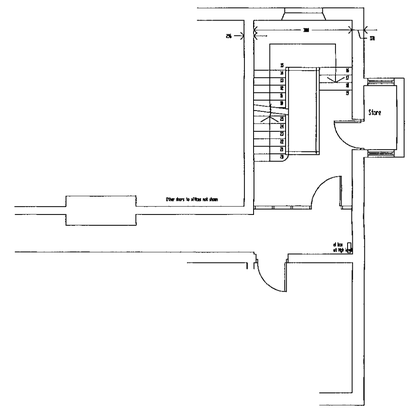

First Floor Plan

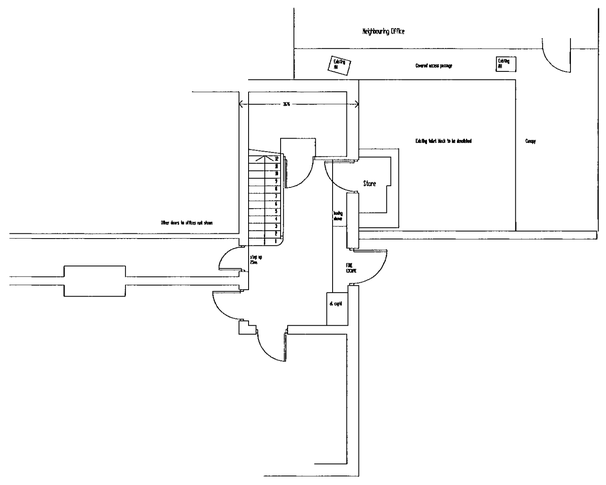

Ground Floor Plan

Existing Plans, Elevations, and Section

PATH: G:W.Berkshire / P0505 / Drawings

© This drawing is property of MCL and is protected by the Design Copyright Act of 1965. This drawing may not be copied or otherwise reproduced without the written consent of MCL.

ALL DIMENSIONS TO BE CHECKED ON SITE

THESE ARE NOT CONSTRUCTION DRAWINGS AND ARE TO BE USED FOR TENDER PURPOSES ONLY.

KEY

TENDER

REVISIONS

No.	DATE	DETAILS

CLIENT
West Berkshire Priority Care NHS Trust

06.FEB.2001 * 3337

TITLE
Wokingham Hospital
Proposed Entrance & Lift
Existing Plans & Elevations

SCALE 1/100

DATE Jan' '01

DRAWN BY AHM

CHECKED BY -

DRAWING NUMBER P0505-02


X REF DRAWING -

REVISION -


201 THE CHANDLERY
50 WESTMINSTER BRIDGE ROAD
LONDON SE1 7QY

Telephone : 0207 721 7559
Facsimile : 0207 721 7560
e-mail : mcl@ukonline.co.uk

MCL

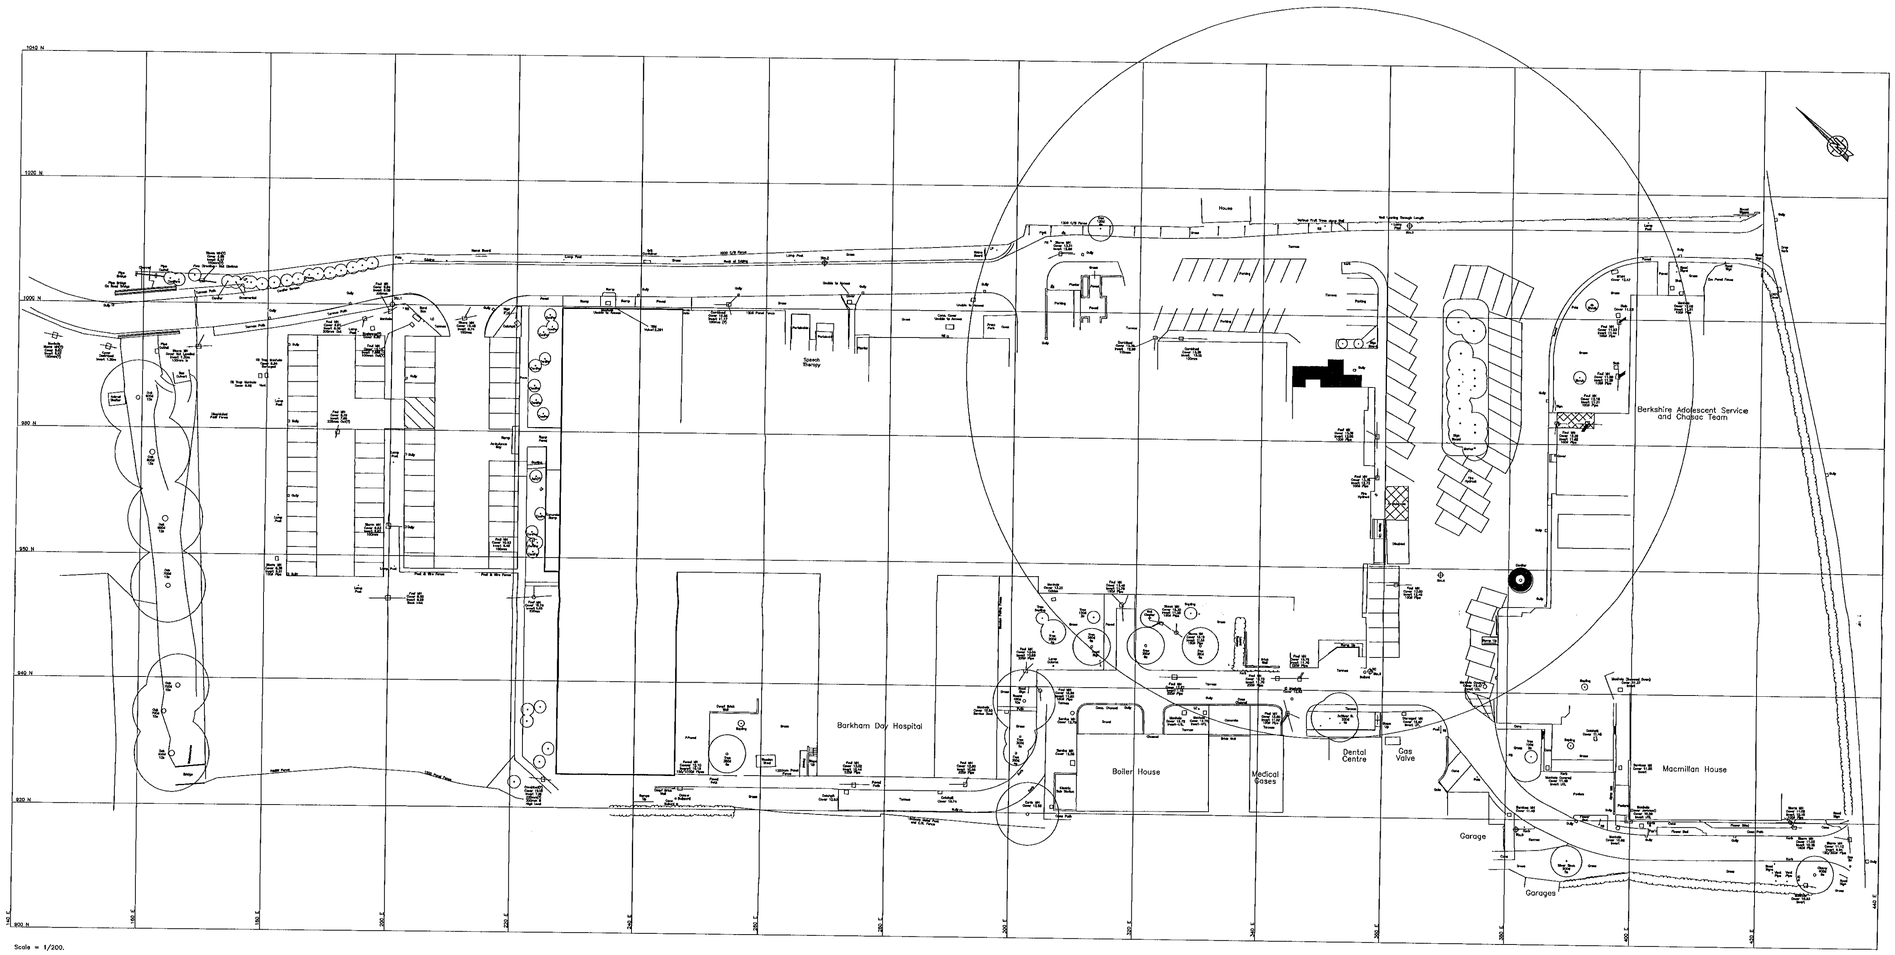

Location Plan / Site Plan Scale 1:500

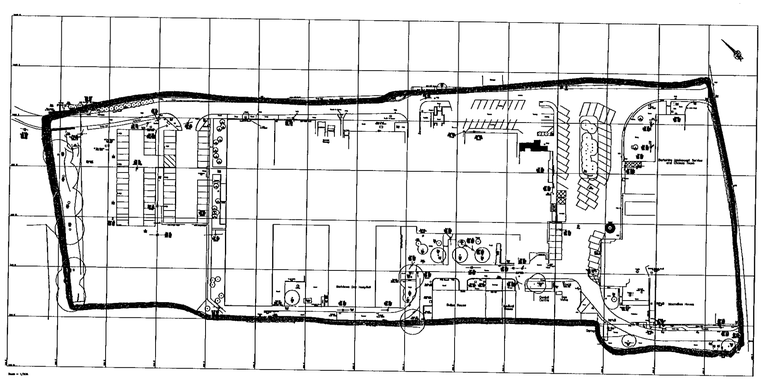

Location Plan / Site Plan Scale 1:1250

PATH: G:W.Berkshire / P0505 / Drawings

© This drawing is property of MCL and is protected by the Design Copyright Act of 1965. This drawing may not be copied or otherwise reproduced without the written consent of MCL.

ALL DIMENSIONS TO BE CHECKED ON SITE

THESE ARE NOT CONSTRUCTION DRAWINGS AND ARE TO BE USED FOR TENDER PURPOSES ONLY.

KEY

APPROVED

PLANNING

REVISIONS

No.	DATE	DETAILS

CLIENT
West Berkshire
Priority Care
NHS Trust

06.FEB.2001 * 3537

TITLE
Wokingham Hospital
Proposed Entrance & Lift
Location Plan / Site Plan

SCALE	DATE
1/500	Jan' '01

DRAWN BY	CHECKED BY
-	-

DRAWING NUMBER
P0505-01


X REF DRAWING	REVISION
-	-

201 THE CHANDLERY
50 WESTMINSTER BRIDGE ROAD
LONDON SE1 7QY


Telephone : 0207 721 7559
Facsimile : 0207 721 7560
e-mail : mcl@ukonline.co.uk

MCL


5 21/2/01

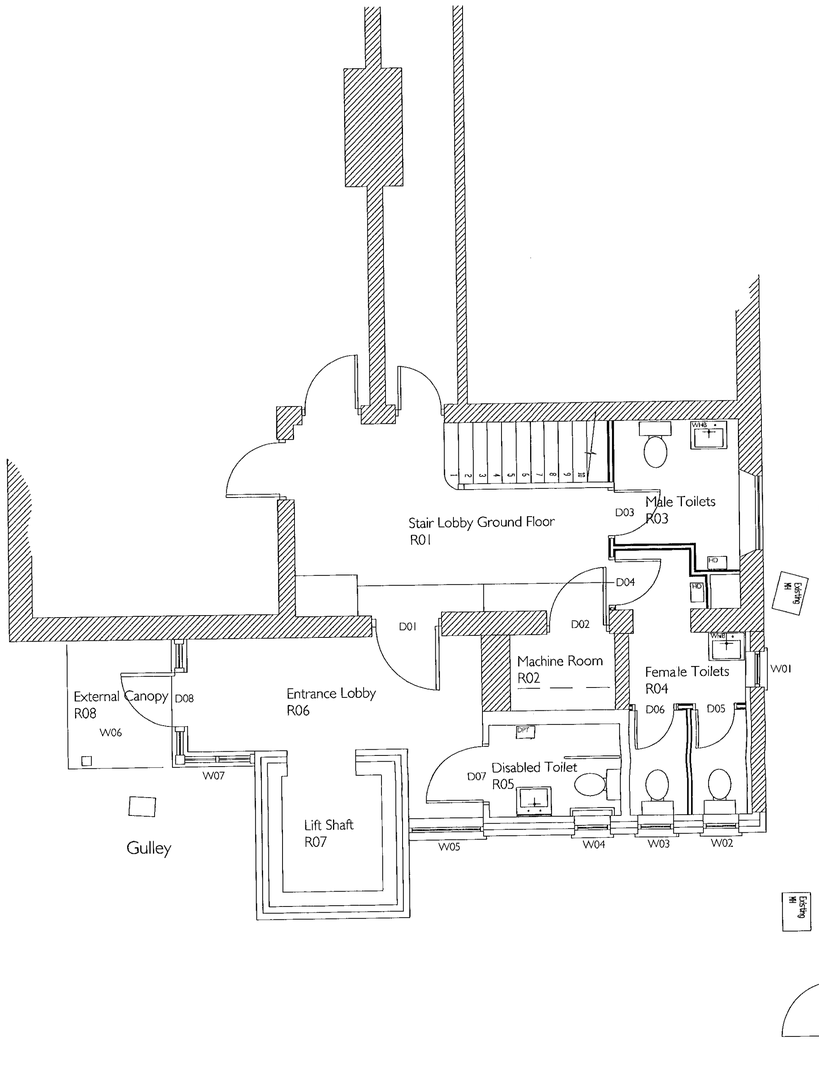

Ground Floor Plan

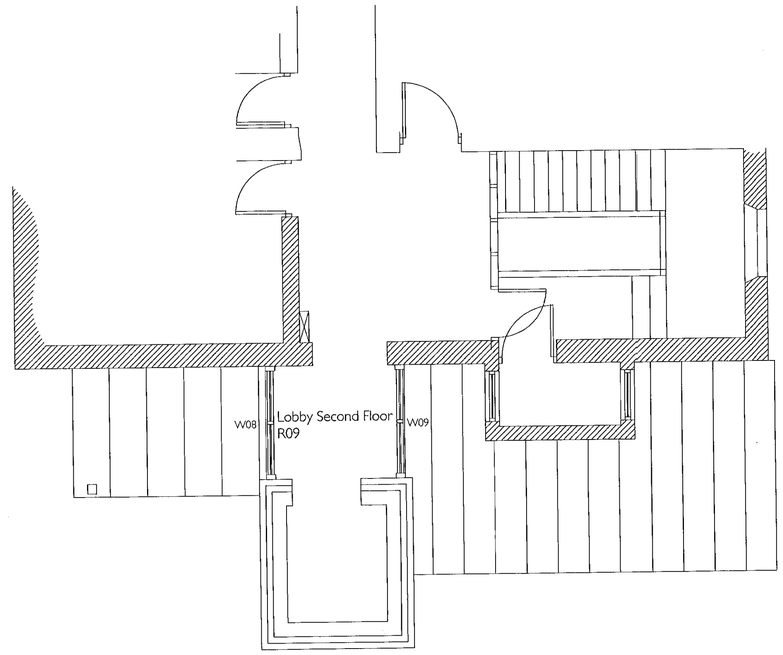

Second Floor Plan

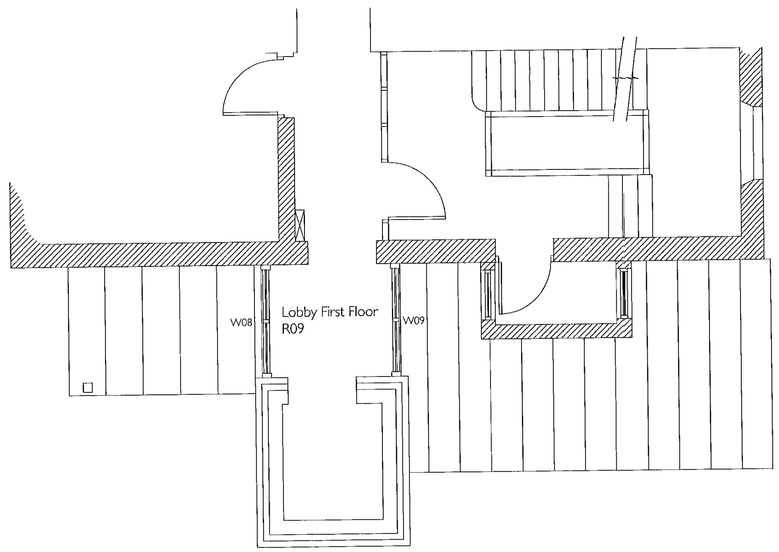

First Floor Plan

Proposed Plans

PATH: G:Data / W.Berkshire/P0505/Drawings

© This drawing is property of MCL and is protected by the Design Copyright Act of 1965. This drawing may not be copied or otherwise reproduced without the written consent of MCL.

ALL DIMENSIONS TO BE CHECKED ON SITE

THESE ARE NOT CONSTRUCTION DRAWINGS AND ARE TO BE USED FOR TENDER PURPOSES ONLY.

KEY

APPROVED

TENDER

REVISIONS

No.	DATE	DETAILS

CLIENT
West Berkshire
Priority Care
NHS Trust

06.FEB.2001 * 3537

TITLE
Wokingham Hospital
Proposed Entrance & Lift
Proposed Plans

SCALE 1:50

DATE Jan '01

DRAWN BY AHM

CHECKED BY -

DRAWING NUMBER P0505-03

X REF DRAWING -

REVISION -

201 THE CHANDLERY
50 WESTMINSTER BRIDGE ROAD
LONDON SE1 7QY

Telephone : 0207 721 7559
Facsimile : 0207 721 7560
e-mail : mcl@ukonline.co.uk

MCL


24/1/01



Front Elevation



Side Elevation

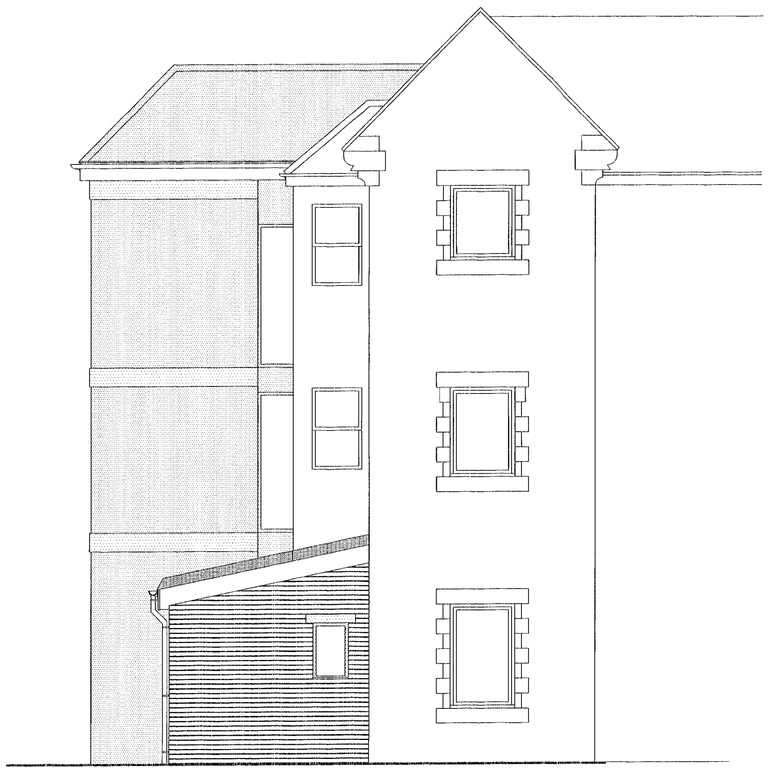

Rear Elevation

PATH: G:Data / W.Berkshire/P0505/Drawings

© This drawing is property of MCL and is protected by the Design Copyright Act of 1965. This drawing may not be copied or otherwise reproduced without the written consent of MCL.

ALL DIMENSIONS TO BE CHECKED ON SITE

THESE ARE NOT CONSTRUCTION DRAWINGS AND ARE TO BE USED FOR TENDER PURPOSES ONLY.

KEY

APPROVED

TENDER

REVISIONS

No.	DATE	DETAILS

PLANNING SERVICES
FOL | HPT
DIC | TLS
APP | ENF
GS
05 MAR 2001
COPIES TO: | ACK: | FILE:

CLIENT
West Berkshire
Priority Care
NHS Trust

TITLE
Wokingham Hospital
Proposed Entrance & Lift
Proposed Eleations

REVISED PLAN

3337

SCALE 1:50 | DATE Feb'01

DRAWN BY AHM | CHECKED BY -

DRAWING NUMBER P0505-11

X REF DRAWING - | REVISION -

201 THE CHANDLERY
50 WESTMINSTER BRIDGE ROAD
LONDON SE1 7QY

Telephone : 0207 721 7559
Facsimile : 0207 721 7560
e-mail : mcl@ukonline.co.uk

MCL

D 27/3/01