
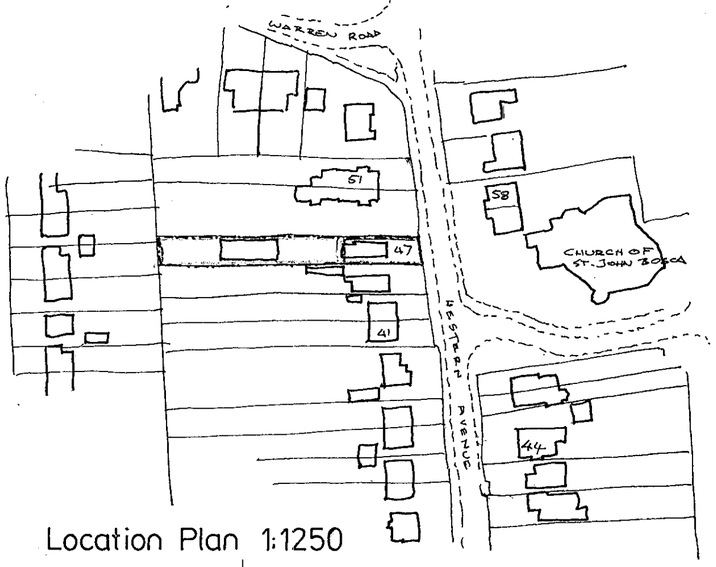


Location Plan 1:1250

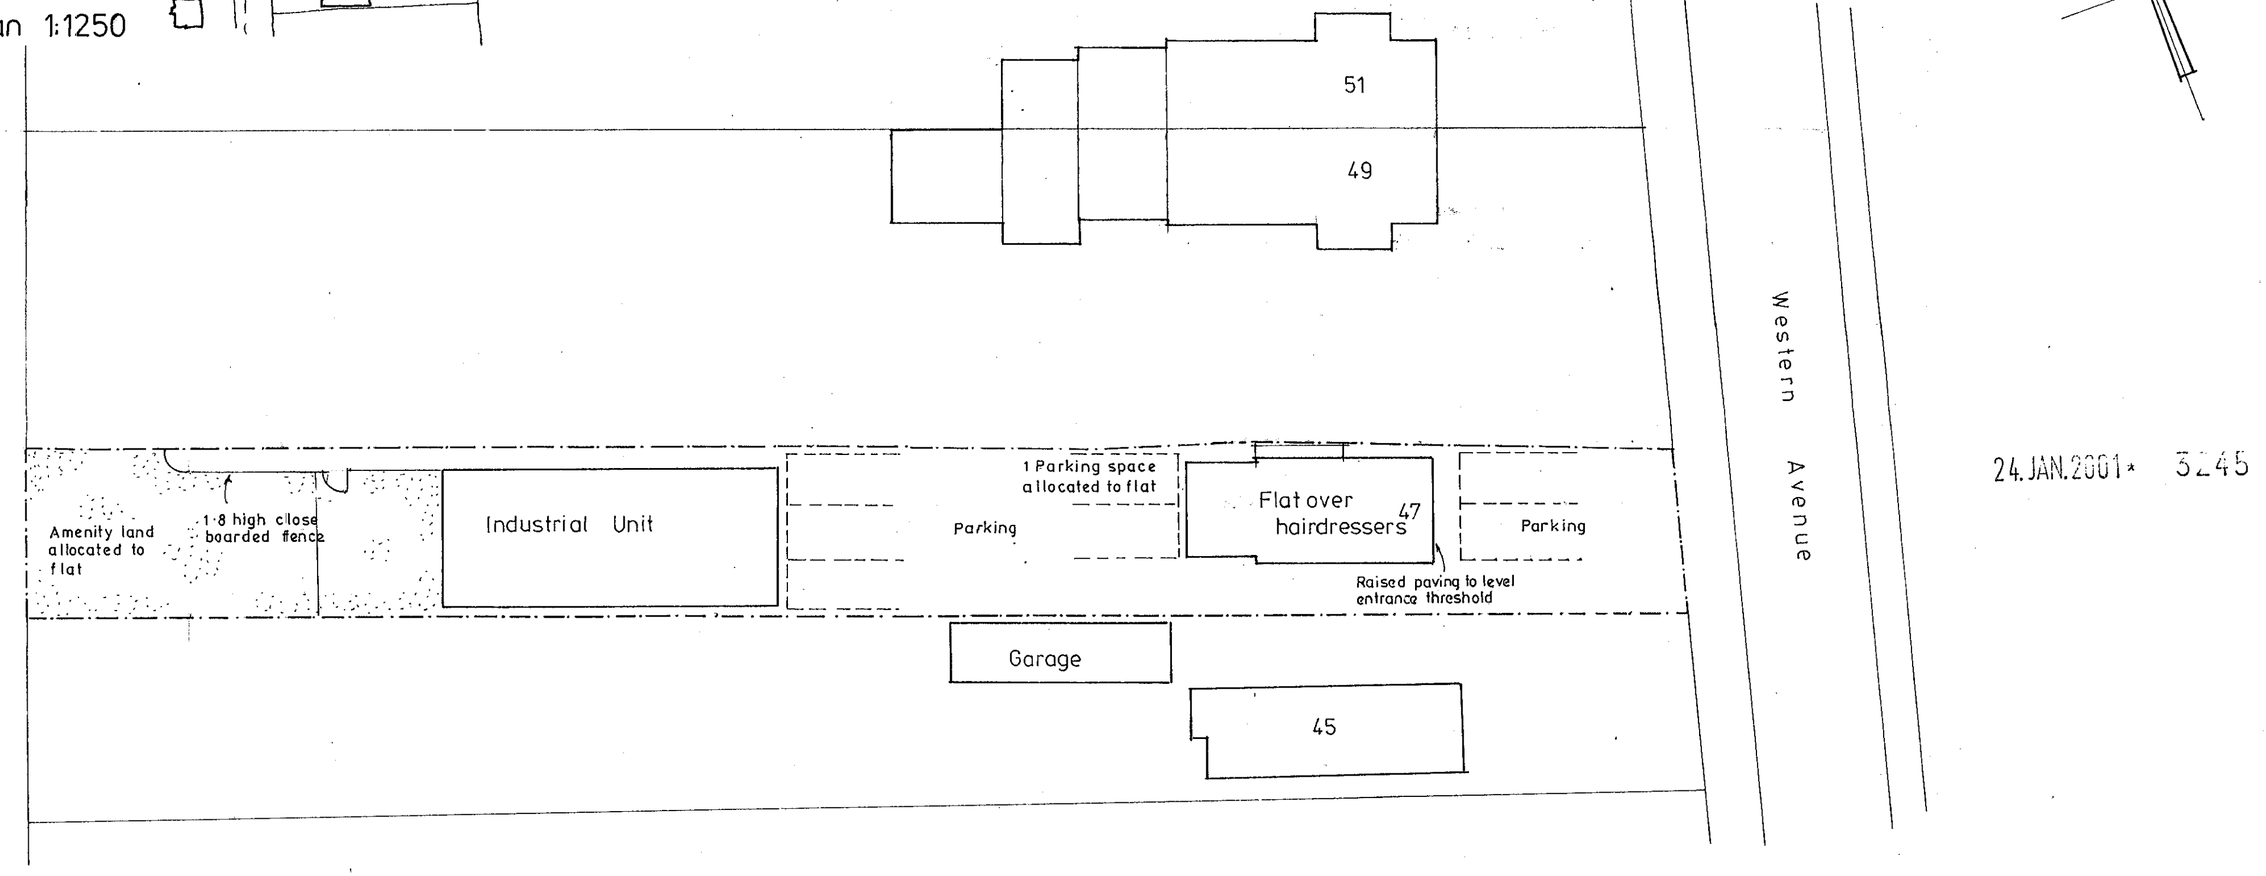

Site Plan 1:200

APPROVED

24.JAN.2001* 3245

No dimension is to be scaled from this drawing. Contractors must check all dimensions on site before starting any work or shop drawings. All errors or discrepancies are to be reported to the Architect before commencing any work.

PROJECT	47 Western Avenue Woodley
TITLE	Plans
Scale	As shown
Drawn	D J S
Date	JAN. 2001
JOB NO.	2226
DRG. NO.	1

CHAMBERLAIN SYRAD ARCHITECTURE
Snook House, 66 Tilehurst Road, Reading RG30 2JH Tel. 0118 939 4554