~~DO NOT SCALE FROM THIS DRAWING~~. VERIFY ALL DIMENSIONS BEFORE SETTING OUT. COMMENCING WORK OR MAKING ANY SHOP DRAWINGS REPORT ANY DISCREPANCIES TO SUPERVISING OFFICER IMMEDIATELY

© COPYRIGHT

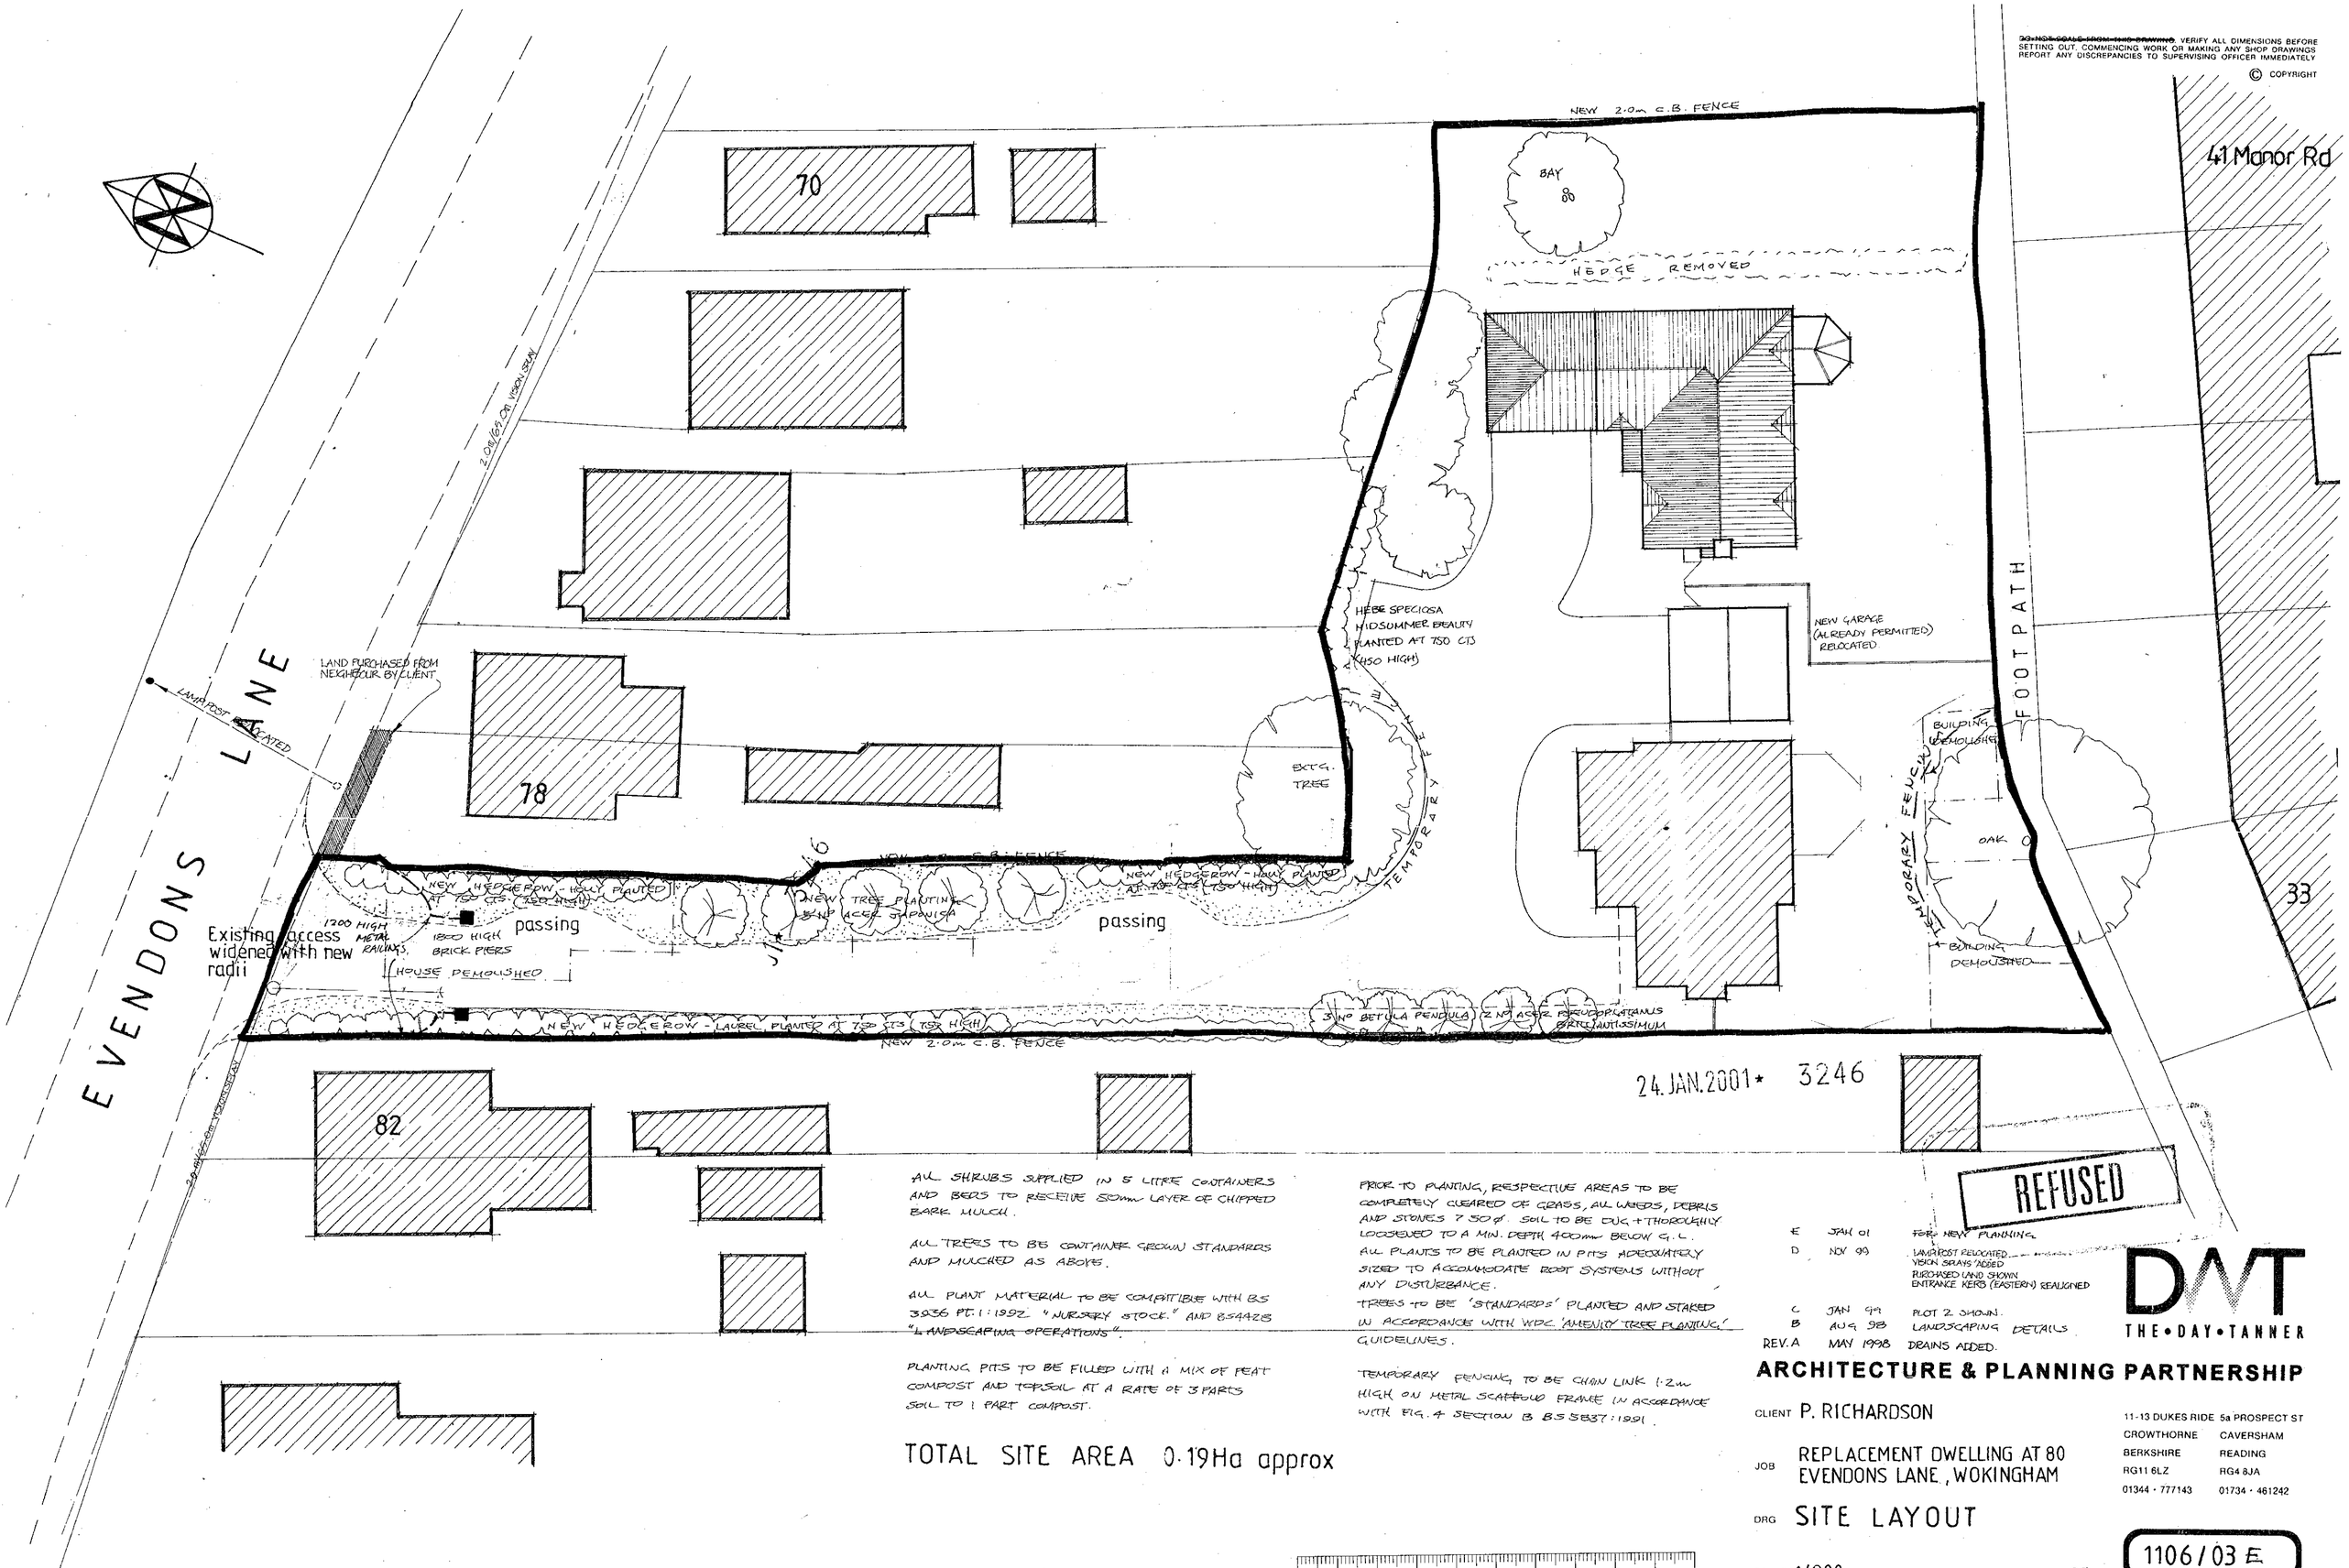

ALL SHRUBS SUPPLIED IN 5 LITRE CONTAINERS AND BEDS TO RECEIVE 50mm LAYER OF CHIPPED BARK MULCH.

ALL TREES TO BE CONTAINER GROWN STANDARDS AND MULCHED AS ABOVE.

ALL PLANT MATERIAL TO BE COMPATIBLE WITH BS 3936 PT.1:1992 "NURSERY STOCK." AND BS4428 "LANDSCAPING OPERATIONS".

PLANTING PITS TO BE FILLED WITH A MIX OF PEAT COMPOST AND TOPSOIL AT A RATE OF 3 PARTS SOIL TO 1 PART COMPOST.

PRIOR TO PLANTING, RESPECTIVE AREAS TO BE COMPLETELY CLEARED OF GRASS, ALL WEEDS, DEBRIS AND STONES > 50ø. SOIL TO BE DUG + THOROUGHLY LOOSENED TO A MIN. DEPTH 400mm BELOW G.L.
ALL PLANTS TO BE PLANTED IN PITS ADEQUATELY SIZED TO ACCOMMODATE ROOT SYSTEMS WITHOUT ANY DISTURBANCE.
TREES TO BE 'STANDARDS' PLANTED AND STAKED IN ACCORDANCE WITH WDC 'AMENITY TREE PLANTING' GUIDELINES.

TEMPORARY FENCING TO BE CHAIN LINK 1.2m HIGH ON METAL SCAFFOLD FRAME IN ACCORDANCE WITH FIG. 4 SECTION B BS 5837:1991.

TOTAL SITE AREA 0.19Ha approx

E	JAN 01	FOR NEW PLANNING
D	NOV 99	LAMP POST RELOCATED VISION SPLAYS ADDED PURCHASED LAND SHOWN ENTRANCE KERB (EASTERN) REALIGNED
C	JAN 99	PLOT 2 SHOWN.
B	AUG 98	LANDSCAPING DETAILS
REV. A	MAY 1998	DRAINS ADDED.

DMT
THE • DAY • TANNER

ARCHITECTURE & PLANNING PARTNERSHIP

11-13 DUKES RIDE 5a PROSPECT ST
CROWTHORNE CAVERSHAM
BERKSHIRE READING
RG11 6LZ RG4 8JA
01344 · 777143 01734 · 461242

CLIENT P. RICHARDSON

JOB REPLACEMENT DWELLING AT 80 EVENDONS LANE, WOKINGHAM

DRG SITE LAYOUT

SCALE 1/200 DRAWN DATE nov 97

1106/03 E

TPR 151