

all dimensions to be verified before work is commenced

all work is to comply with statutory requirements

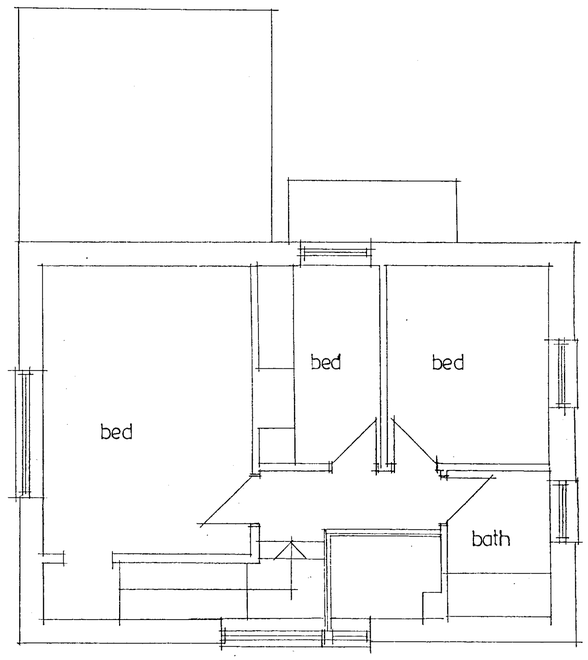

first floor

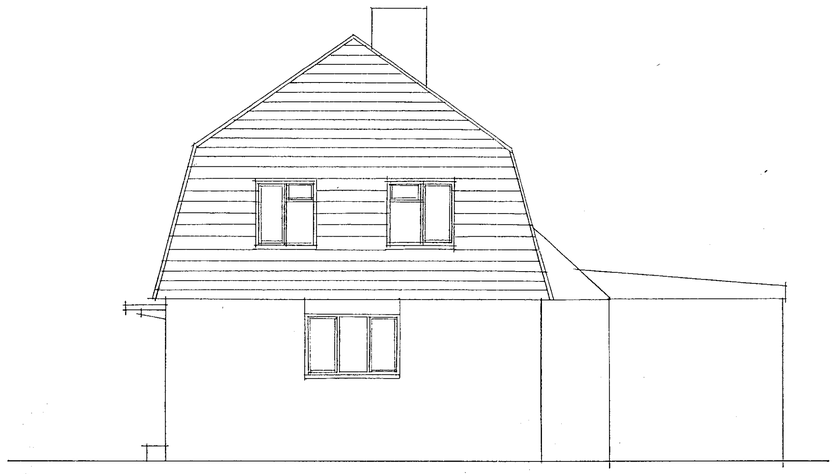


east




south




north

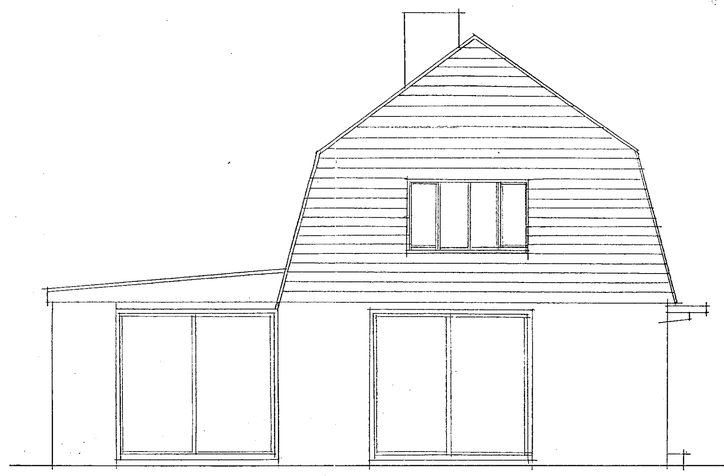

west

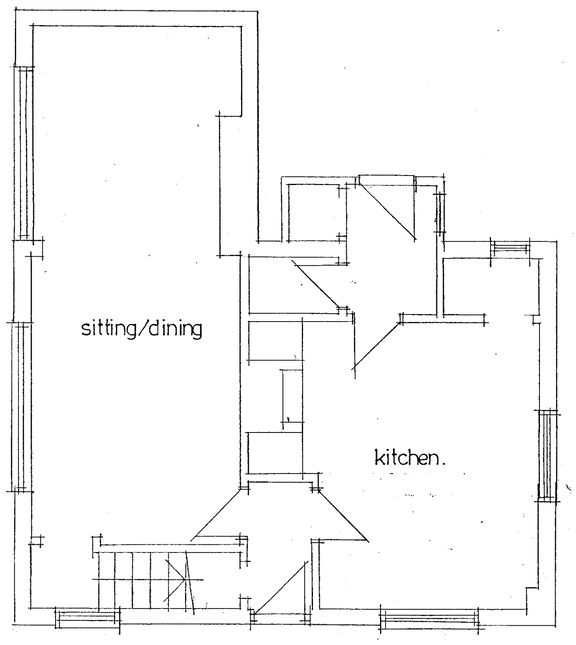

ground floor

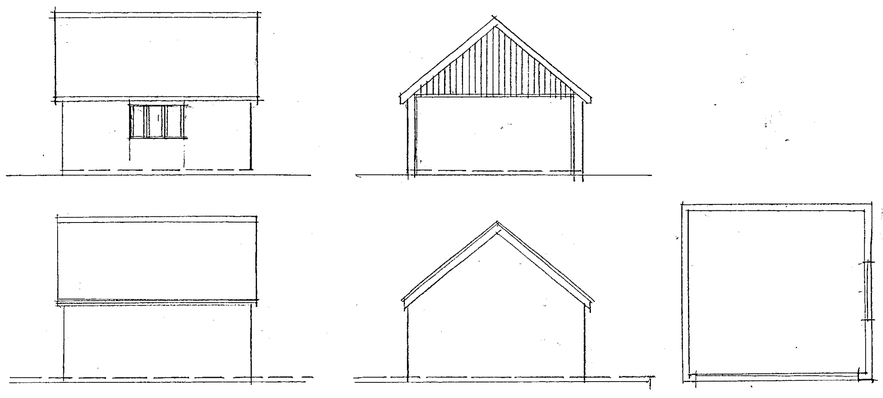

garage

20 JAN 2001 3248

A	jan 01	exist garage added

project

SHERWINS
REMENHAM HILL
HENLEY ON THAMES

ALTERATIONS & EXTENSIONS

drawing title

EXISTING

APPROVED

date

JULY 2000

scale

1:50

number

00-17.01 A

for


MR. B. BURLETSON

Danks Reed Denby + Badnell
Chartered Architects
Kings Stables • 3-4 Osborne Mews
Windsor • Berkshire • SL4 3DE
tel 01753 859880 • fax 01753 857427


OCE UK LTD 392

all dimensions to be verified before work is commenced

all work is to comply with statutory requirements

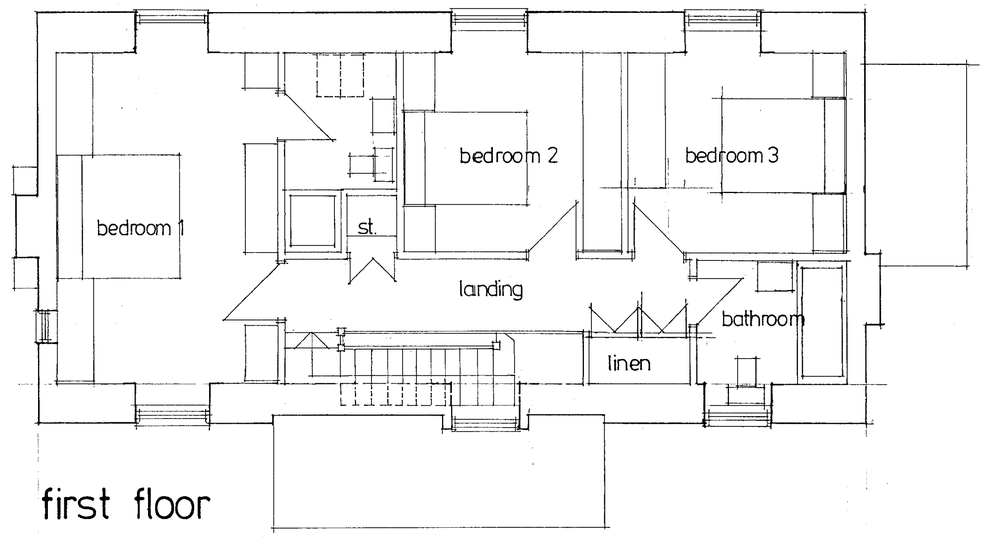

first floor

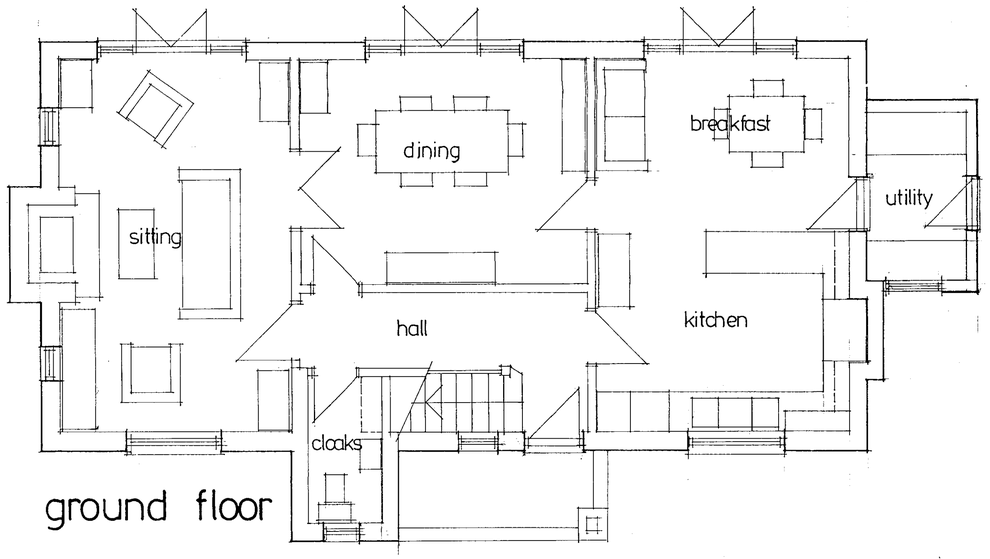

ground floor

14 MAR 2001 3008

WITHDRAWN

project
SHERWINS
REMENHAM HILL
HENLEY ON THAMES

drawing title
PROPOSED PLANS

date
FEB 2001

scale
1:50

number
0017/12


for
MR. BURLETSON

Danks Reed Denby + Badnell
Chartered Architects
Kings Stables • 3-4 Osborne Mews
Windsor • Berkshire • SL4 3DE ••
tel 01753 859880 • fax 01753 857427


OCE UK LTD 392


all dimensions to be verified before work is commenced

all work is to comply with statutory requirements

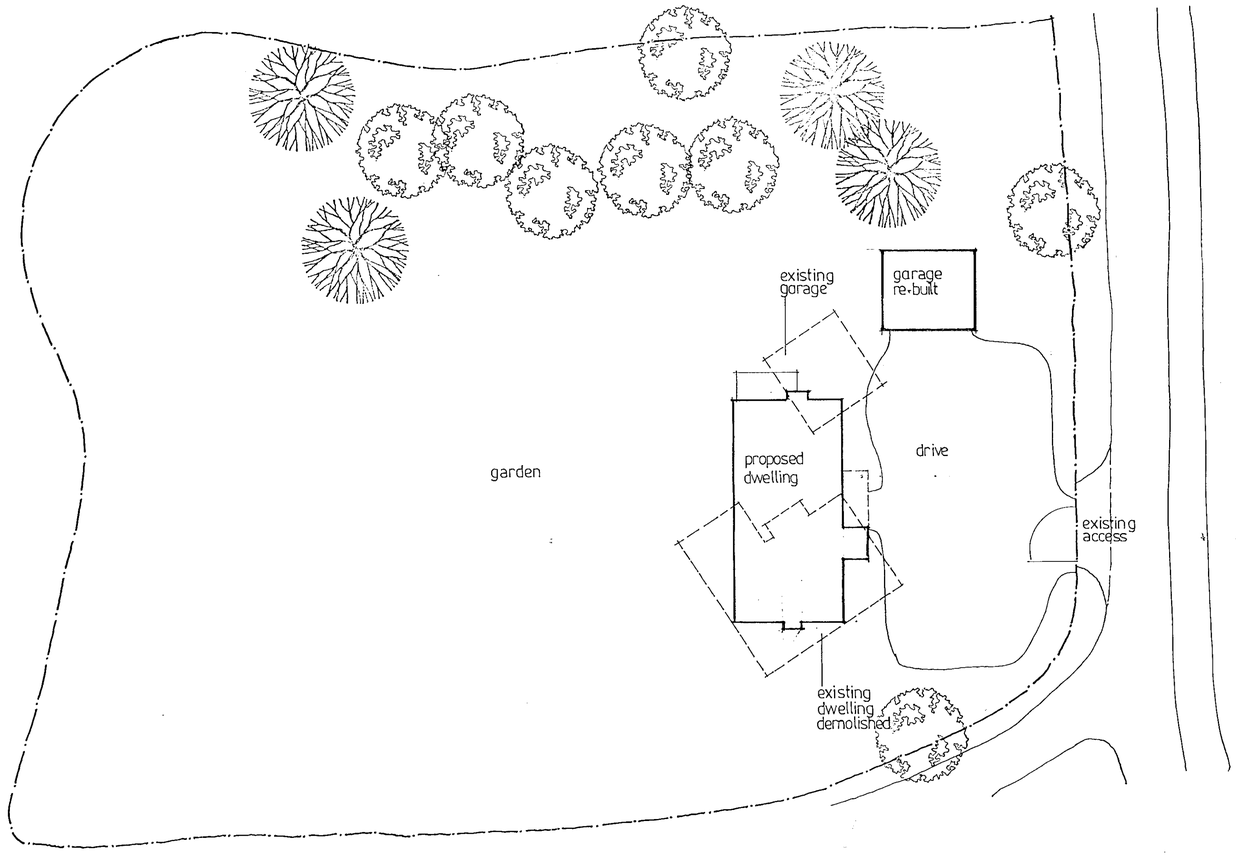

proposed site plan 1:200

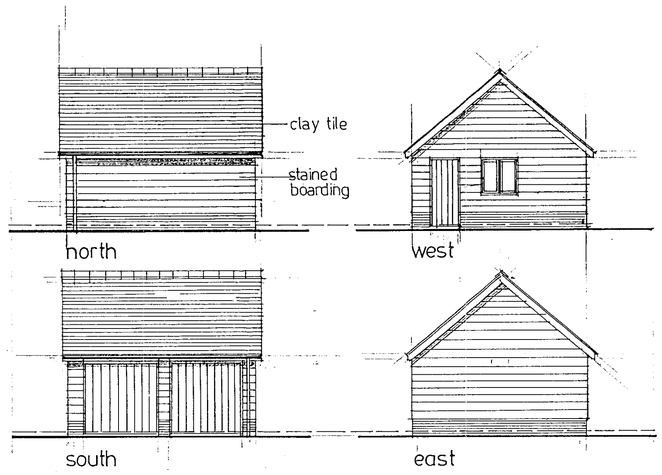

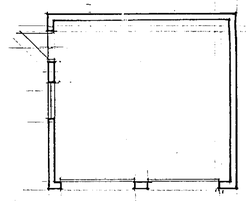

garage plan

proposed garage 1:100

20 JAN 2001 * 3248

project
SHERWINS
REMENHAM HILL
HENLEY ON THAMES

drawing title
PROPOSED
SITE PLAN &
GARAGE

APPROVED

date
JAN 2001

scale
1:100 1:200

number
00-17-11


for
MR. B. BURLETSON

Danks Reed Denby + Badnell
Chartered Architects
Kings Stables • 3-4 Osborne Mews
Windsor • Berkshire • SL4 3DE
tel 01753 859880 • fax 01753 857427


OCE UK LTD 392

all dimensions to be verified before work is commenced

all work is to comply with statutory requirements

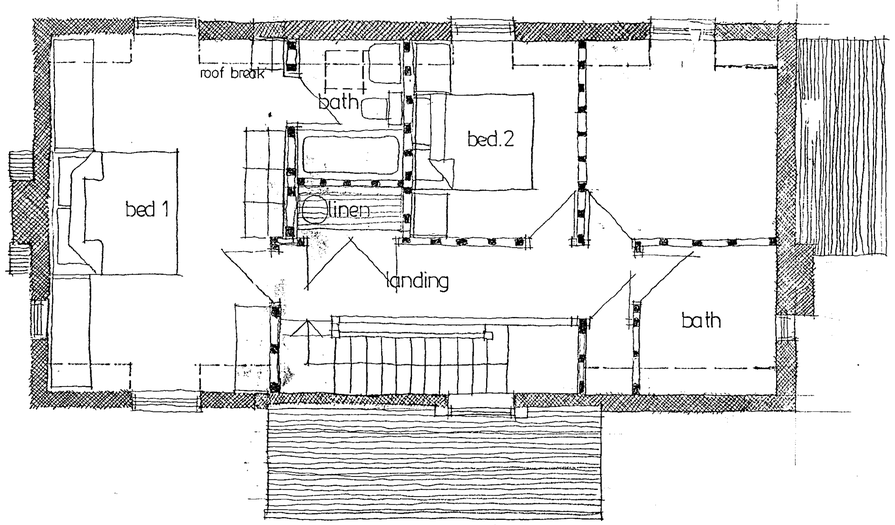


first floor

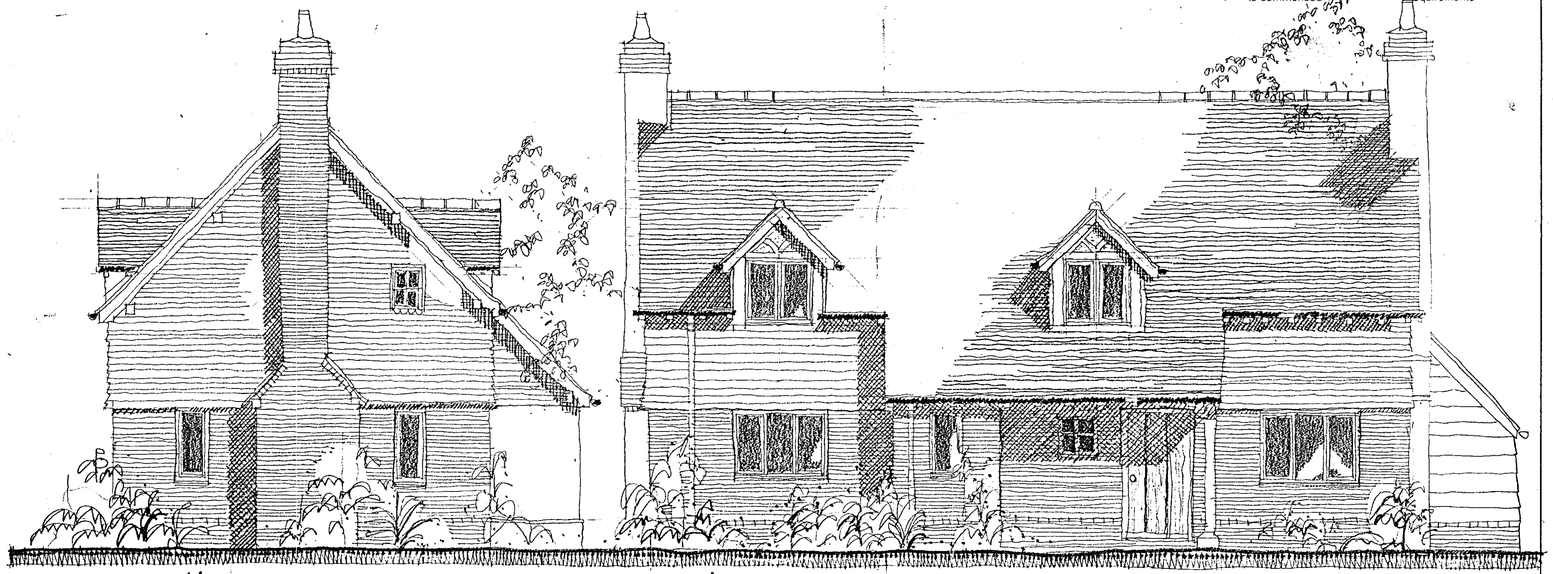


south

east

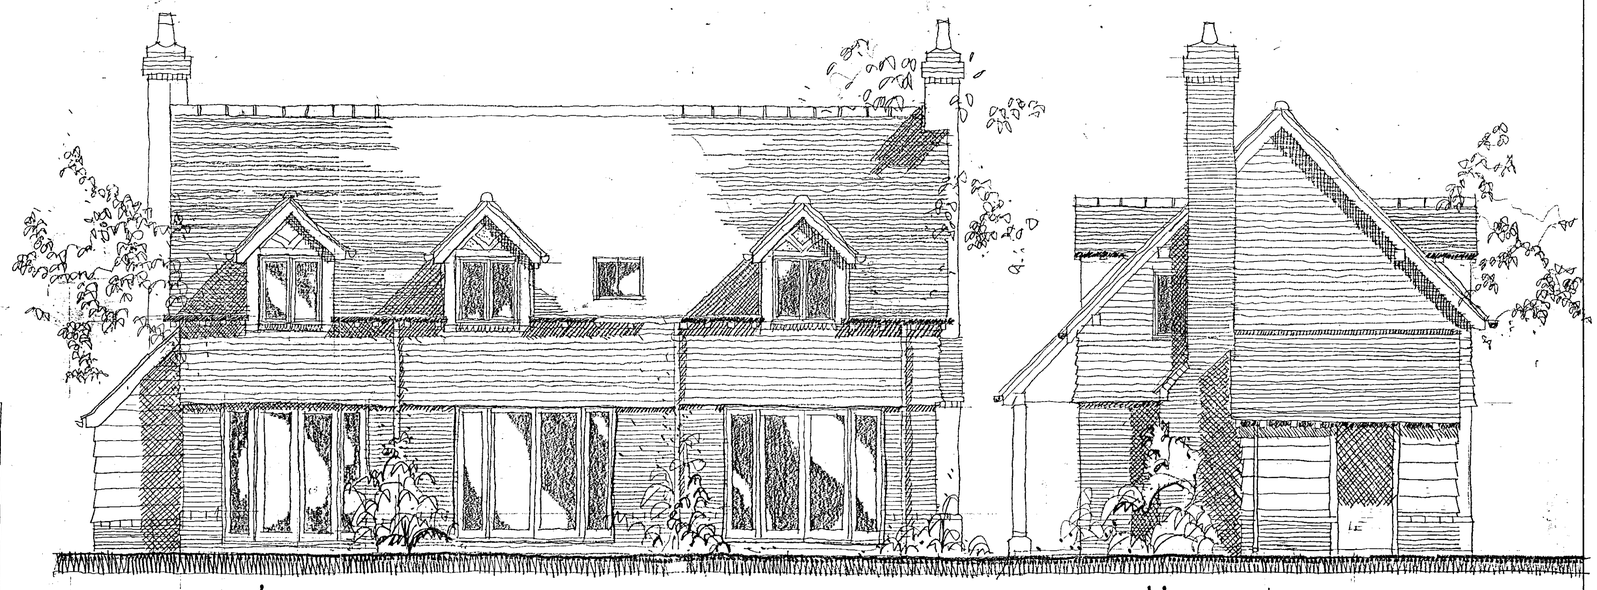

west

north

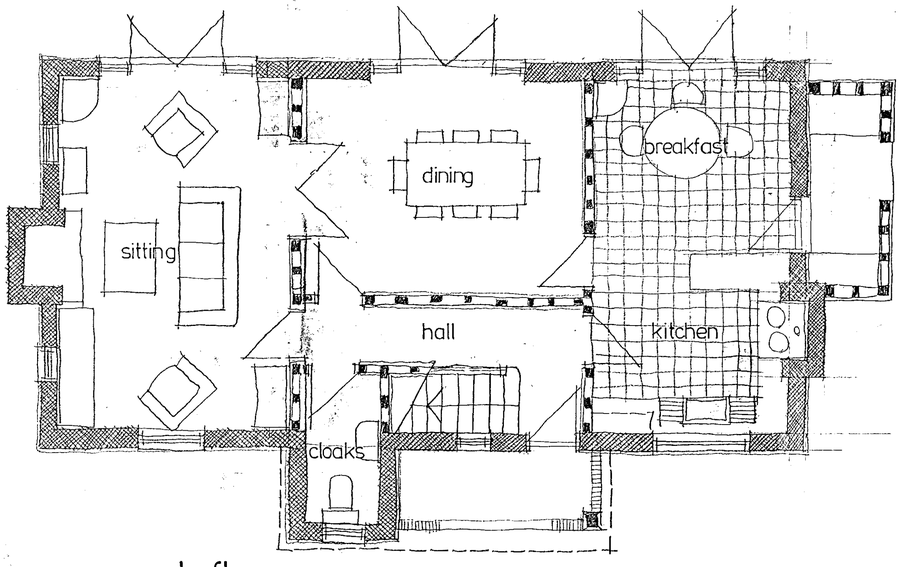

ground floor

26 JAN 2001 · 3248

project

SHERWINS
REMENHAM HILL
HENLEY ON THAMES

ALTERATIONS & EXTENSIONS

drawing title

PROPOSED SCHEME

APPROVED

date

JAN. 2001

scale

1·50

number

00·17·10

for

MR.B BURLETSON

Danks Reed Denby + Badnell
Chartered Architects
Kings Stables • 3-4 Osborne Mews
Windsor • Berkshire • SL4 3DE
tel 01753 859880 • fax 01753 857427

OCE UK LTD 392