


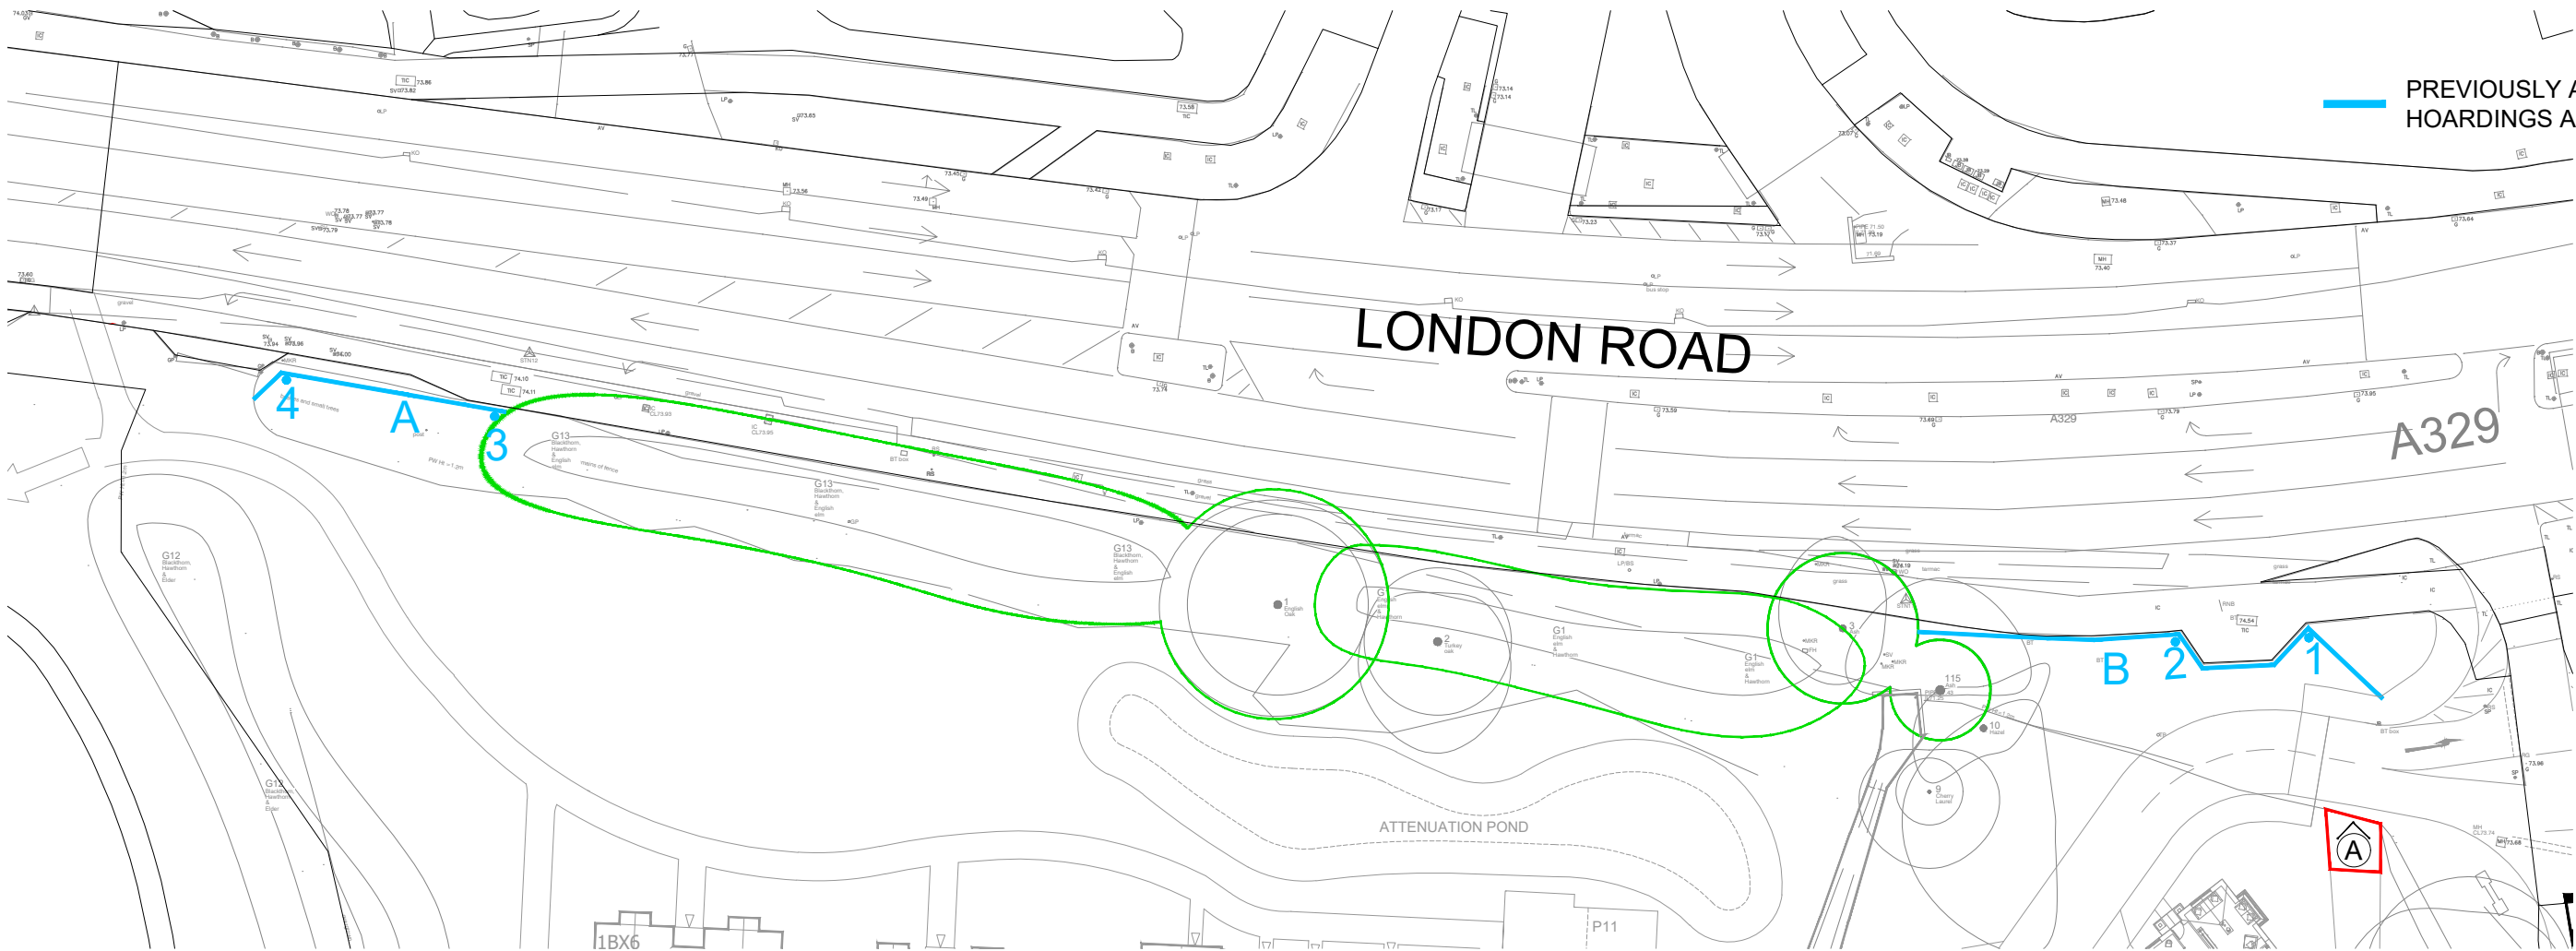

Site Layout Plan - 1:500 @ A3





C	23.06.25	MJ	DIMENSIONS REVISED TO SUITE EXISTING SITE LEVELS
B	22.05.25	MJ	SIGN RE-POSITIONED OUTSIDE OF HIGHWAY LAND
A	17.03.25	MJ	DIMENSIONS / SCALES VERIFIED

revision	date	prepared	description
----------	------	----------	-------------



ANTLER HOMES

Knightway House
Park Street
Bagshot
Surrey
GU19 5AQ
T : 01276 538941
www.antlerhomes.co.uk

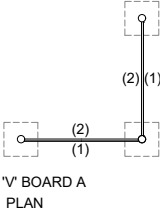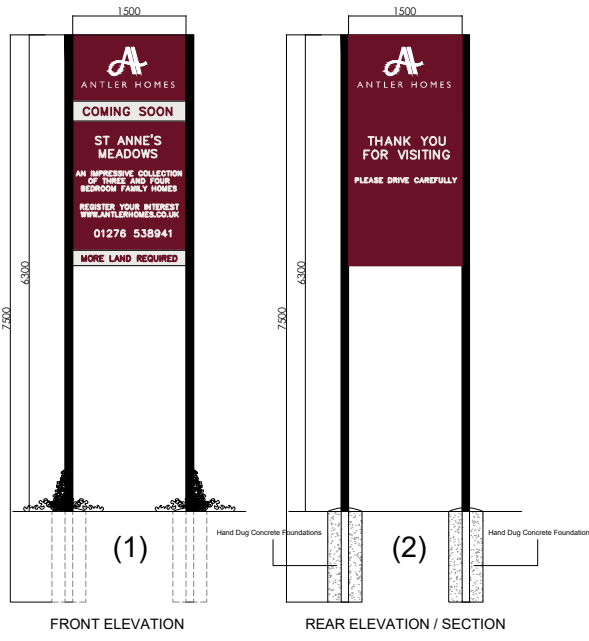

Elevations & Section -
1:100 @ A3



project	Wokingham
---------	-----------

drawing	ADVERTISMENT BOARD - PLANS & ELEVATIONS
---------	---

date	scale	drawn
15/03/24	1:500 & 100 @ A3	MK

drawing number	revision
AH303.SK.806.6	C