



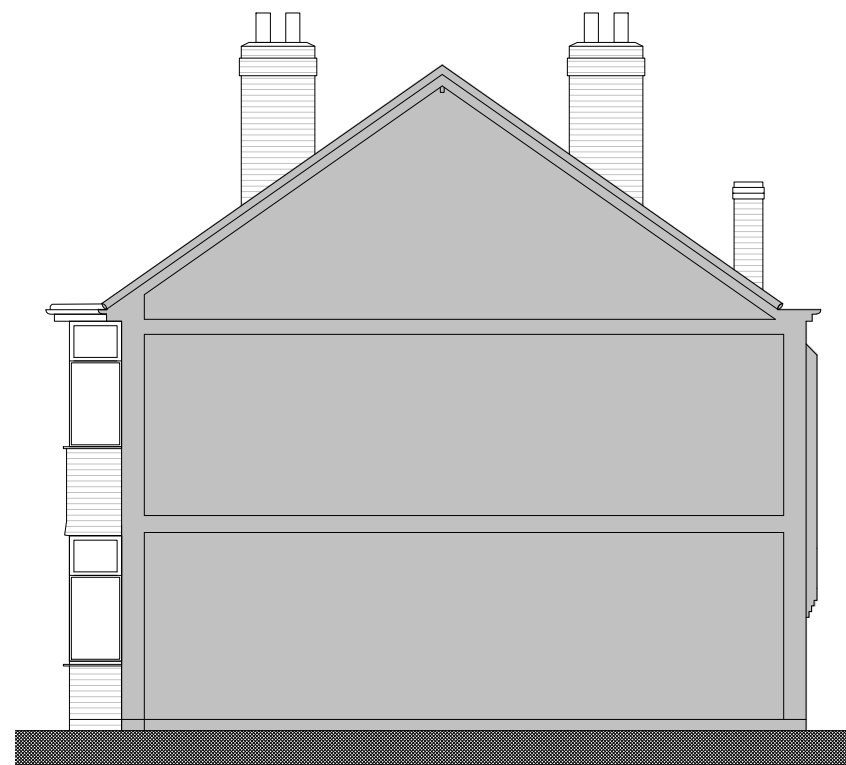

Scale 1:100

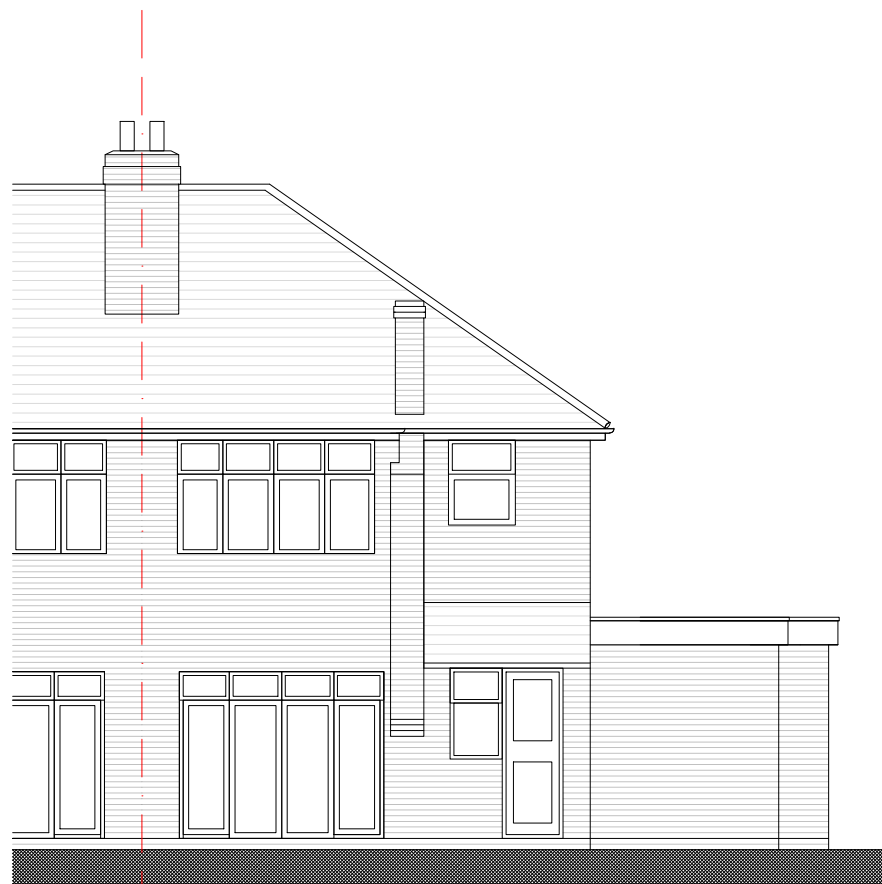

Key

Rev	Date	Description
Revisions		

© Arcadia-Designs - This document and its design content is the copyright of ARCADIA-DESIGNS GROUP Ltd (Arcadia-Designs) and should NOT be copied or reproduced without written consent of the practice.

This drawing should be read in conjunction with all other information including project specification. Use written dimensions only and DO NOT scale. Site dimensions to be checked on site prior to ordering materials.



T: 07562740771 **E:** admin@arcadia-designs.co.uk
W: www.arcadia-designs.co.uk

Project

Part Two Storey Rear, First Floor
Side And Front Porch

Client

Mr. mohammed Aftab

Address

75
Chiltern Crescent
Earley, RG6 1AL

Drawing Title

Existing Elevations

Date	Scale	Drawn
2nd May 2025	1:100 @ A3	SH

Drawing Number	Revision
ACCE PL-400	/

PLANNING