

FRONT ELEVATION.

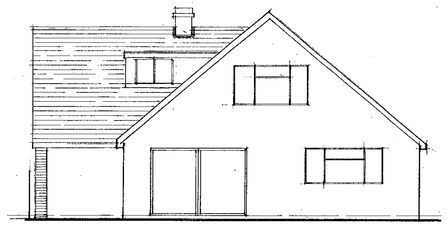

REAR ELEVATION.

Roof tiles to match existing.
Brickwork to match existing.

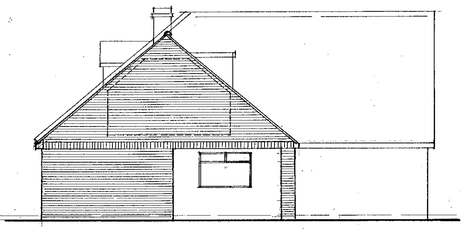

SIDE ELEVATION.

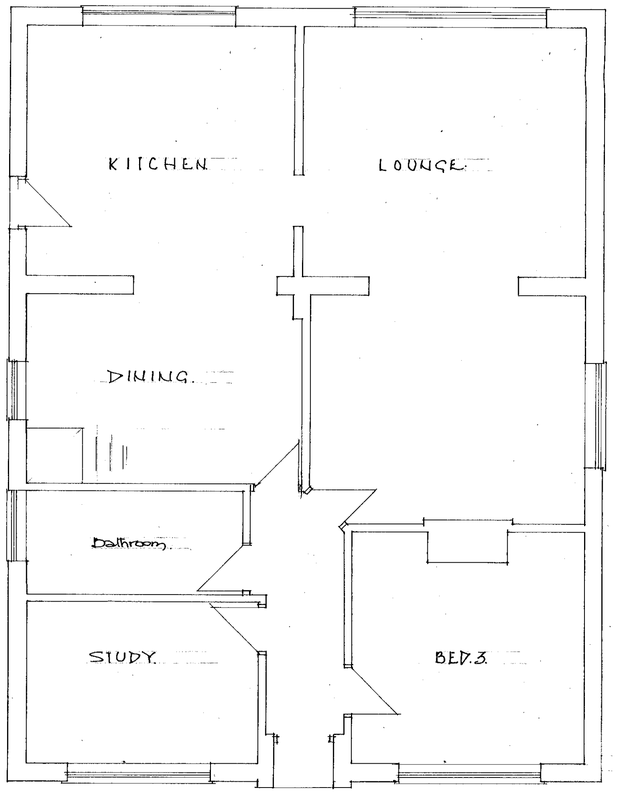

GROUND FLOOR.

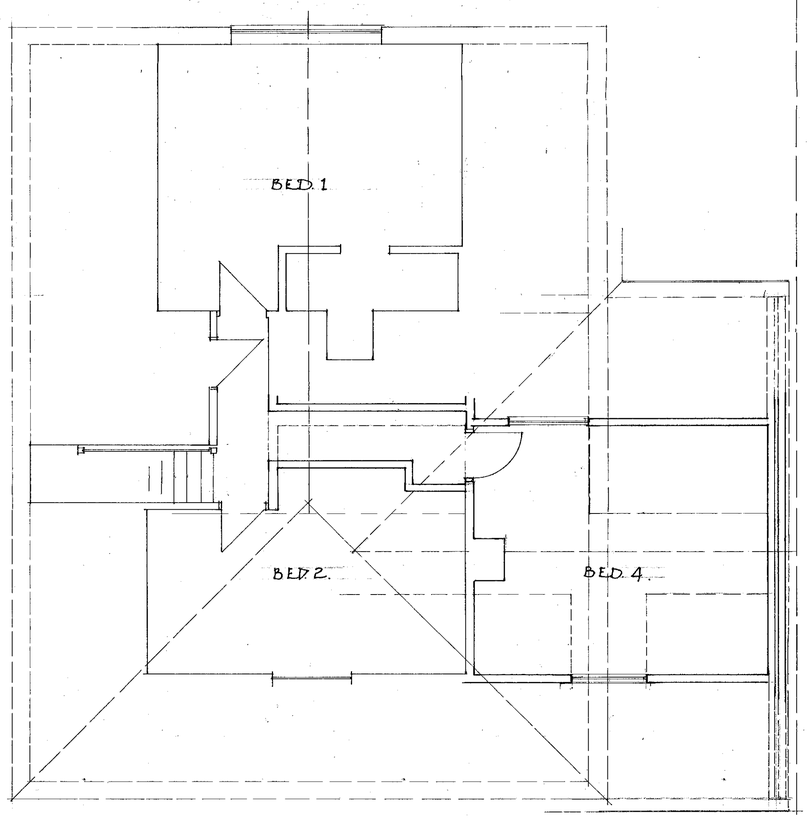

1ST FLOOR.

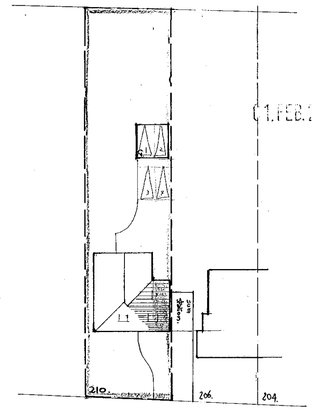

LODDON BRIDGE ROAD.
BLOCK PLAN. 1:500.

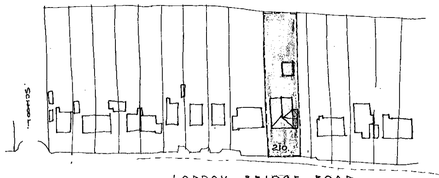

LODDON BRIDGE ROAD.
LOCATION PLAN. 1:1250

01 FEB 2000 0487

APPROVED

DEREK GRAY RIBA CHARTERED ARCHITECT
13 MANOR ROAD WOKINGHAM RG41 4AH. tel :- 0118 9786895

Job title
210 Loddon Bridge Road.
Woodley.

client
Mr & Mrs R. Horgan

scale
1:50. 1:100

date
JAN 2000

Drawing Title
Proposed Roof Extension

Job no.
9917

Drg no
02

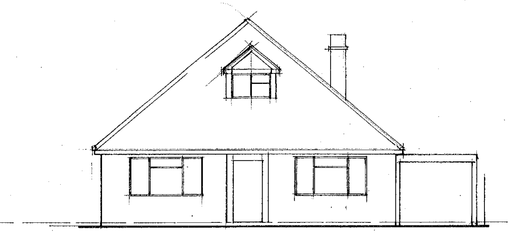

FRONT ELEVATION

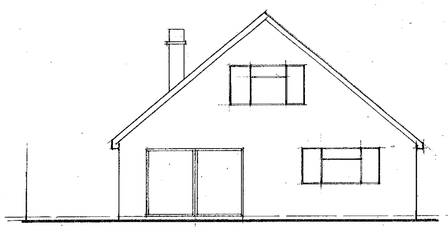

REAR ELEVATION

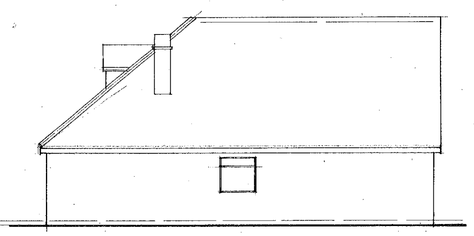

SIDE ELEVATION

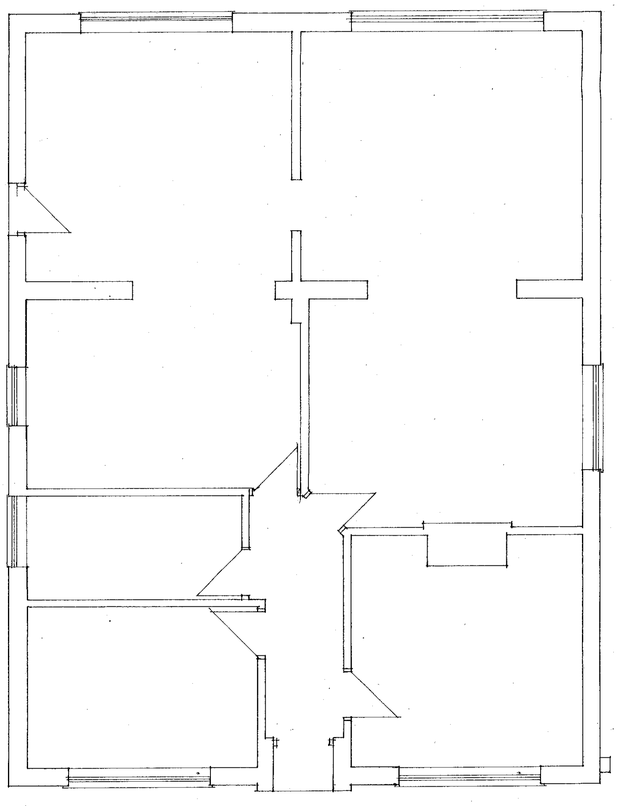

GROUND FLOOR.

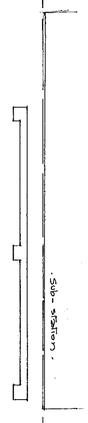

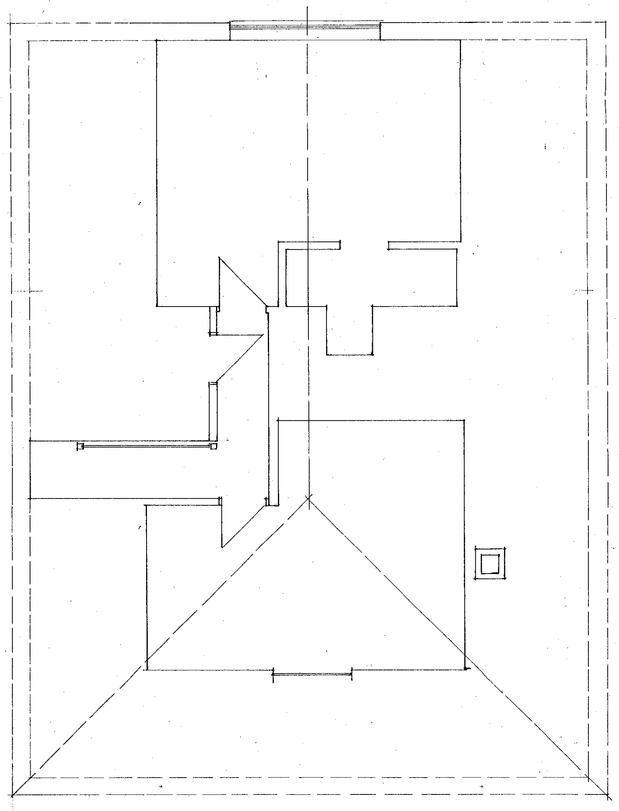

1. ST FLOOR.

01.FEB.2000 C487

APPROVED

DEREK CANN RIBA CHARTERED ARCHITECT
13MANOR ROAD WOKINGHAM RG41 4AH. tel :- 0118 9786895

Job title
210 Loddon Bridge Road.
Woodley.

client
Mr & Mrs R. Horgan

scale 1:50 1:100
date JAN 2000

Drawing Title
SURVEY

Job no. 9917
Drg no. 01