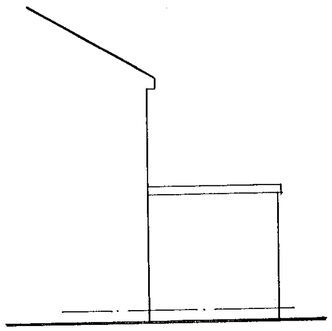

side

EXISTING ELEVATIONS



rear

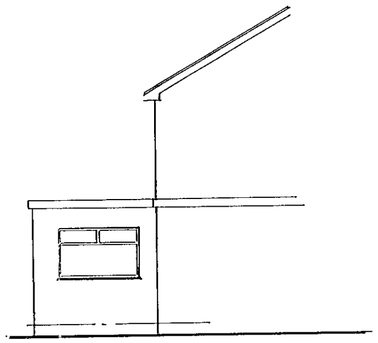

side

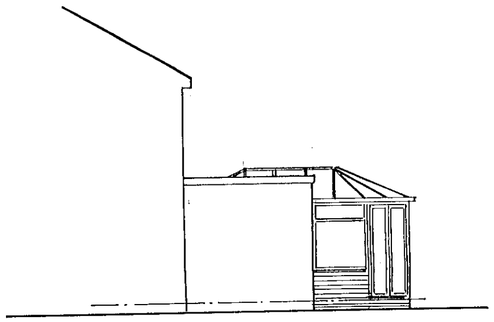

side

PROPOSED ELEVATIONS

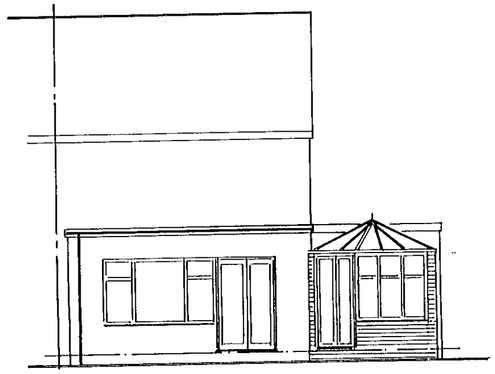

rear

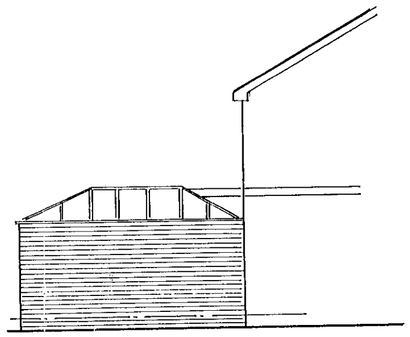

side

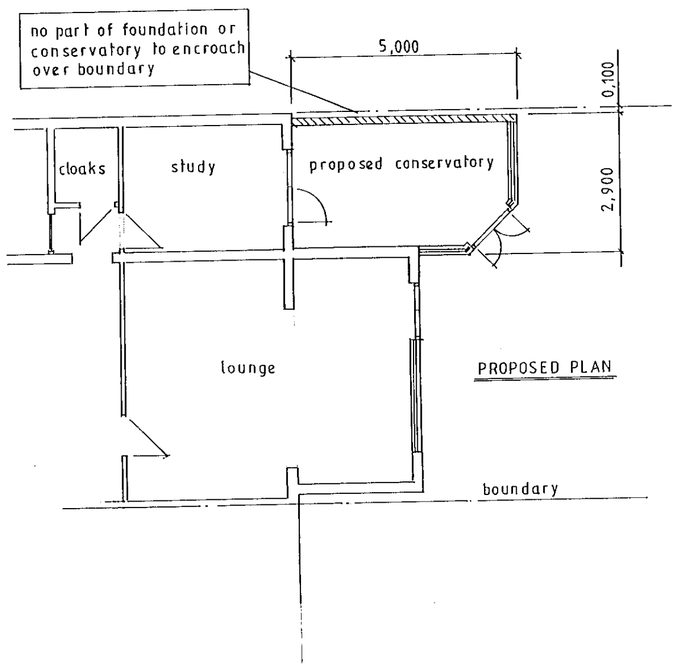

PROPOSED PLAN

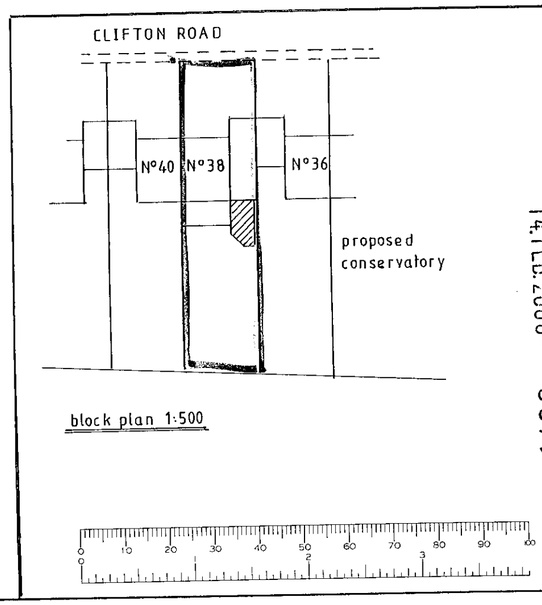

block plan 1:500

14 FEB 2000 * 0579

Notes:
~~All dimensions must be checked on site and not scaled from this drawing.~~

A		
	Date	Revisions

© copyright

Client

Job Title

proposed conservatory to rear

Drawing Title

N° 38 CLIFTON ROAD
WOKINGHAM
BERKS RG41 1NB

APPROVED

Scale 1:100

Date February 2000

Drawn by

Drg. No.

Rev.

420 x 594mm A2