

SOUTH ELEVATION

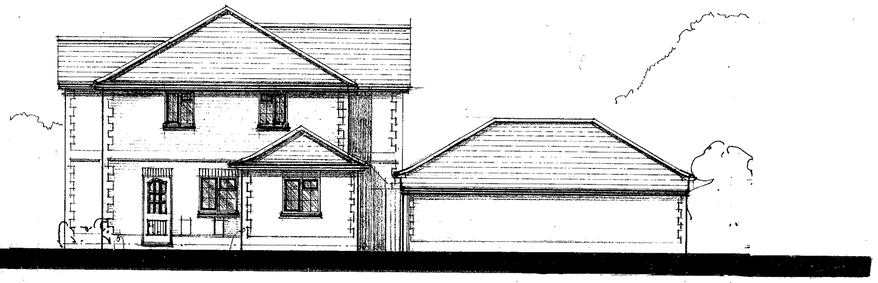

WEST ELEVATION

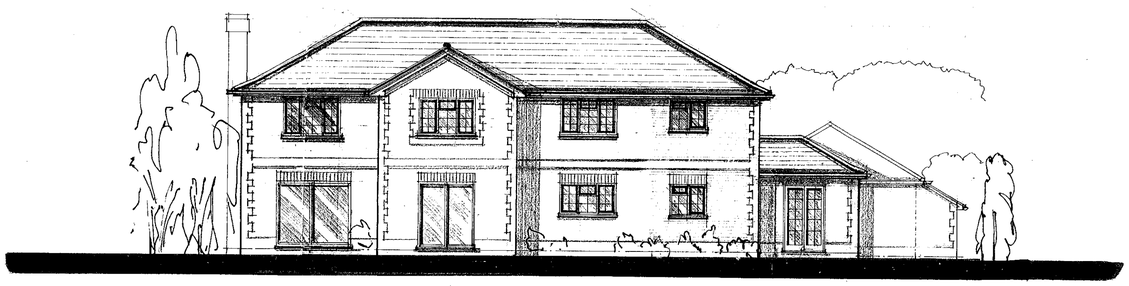

NORTH ELEVATION

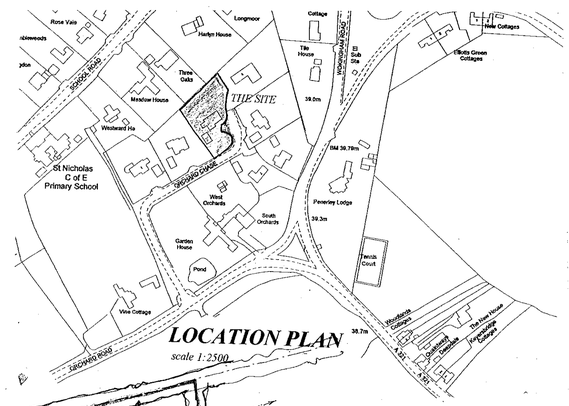

LOCATION PLAN
scale 1:2500

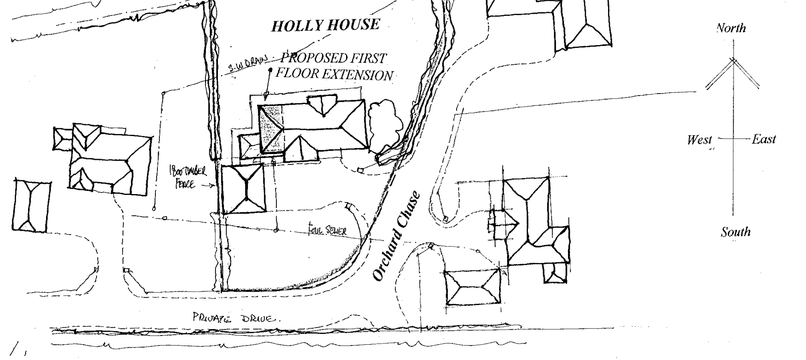

SITE PLAN scale 1:500

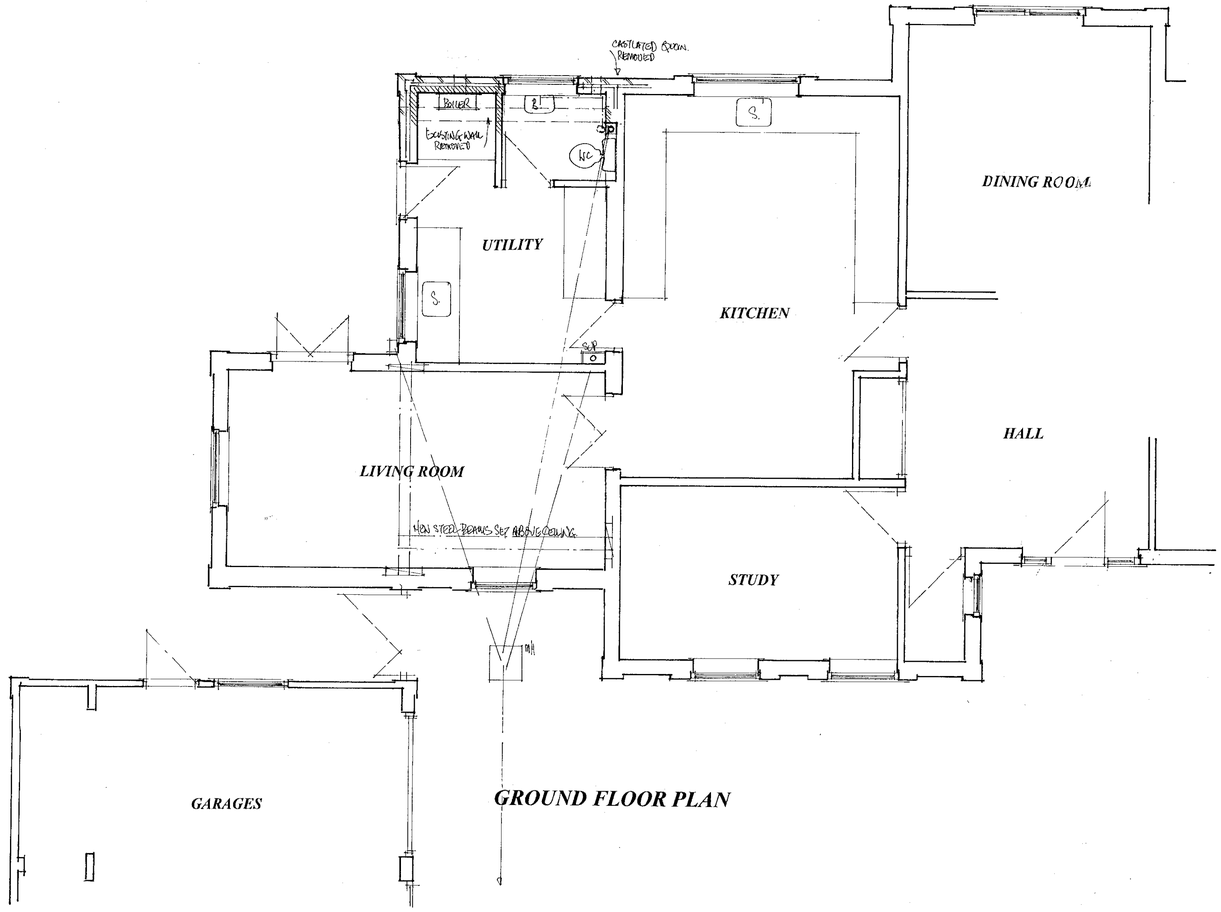

GROUND FLOOR PLAN

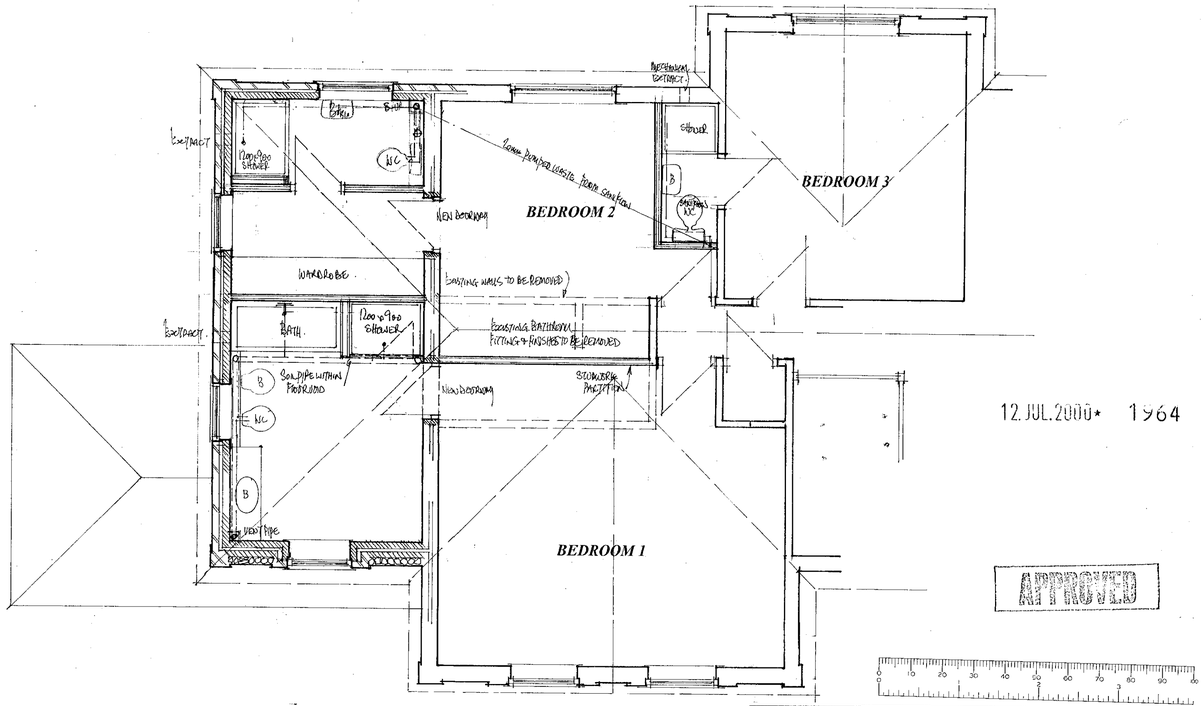

FIRST FLOOR PLAN

12 JUL 2000* 1964

APPROVED

Proposal: PROPOSED EXTENSION.
Drawing: PLANS AS PROPOSED
Site: HOLLY HOUSE ORCHARD CHASE HURST BERKSHIRE
Date: April 00 Scale: 1:100 & 1:50 Drawing No: D 521-02 B

COLIN DAWSON & ASSOCIATES
Architectural Design & Building Surveying.
MALVERN HOUSE
1 MALVERN WAY
TWYFORD
READING BERKSHIRE RG10 9PY
Tel: (0118) 9343322 Fax: (0118) 9343322

CD 11/10/00