SUPERSEDED

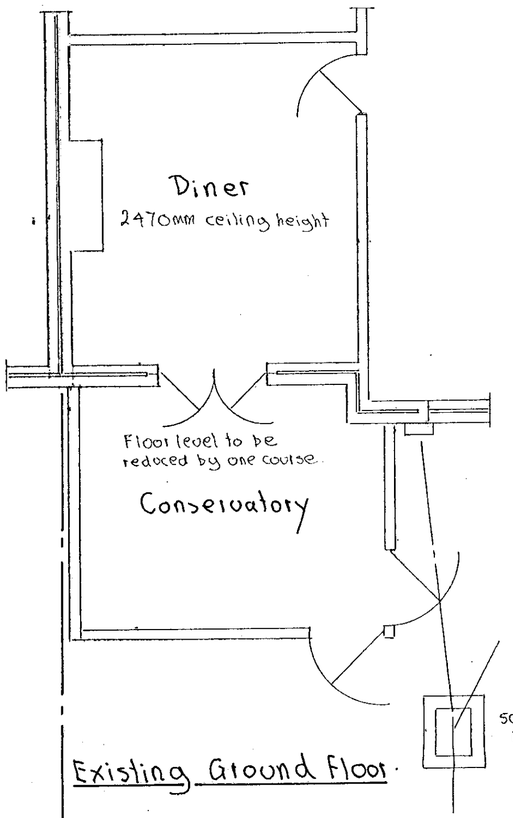

Existing Ground Floor.

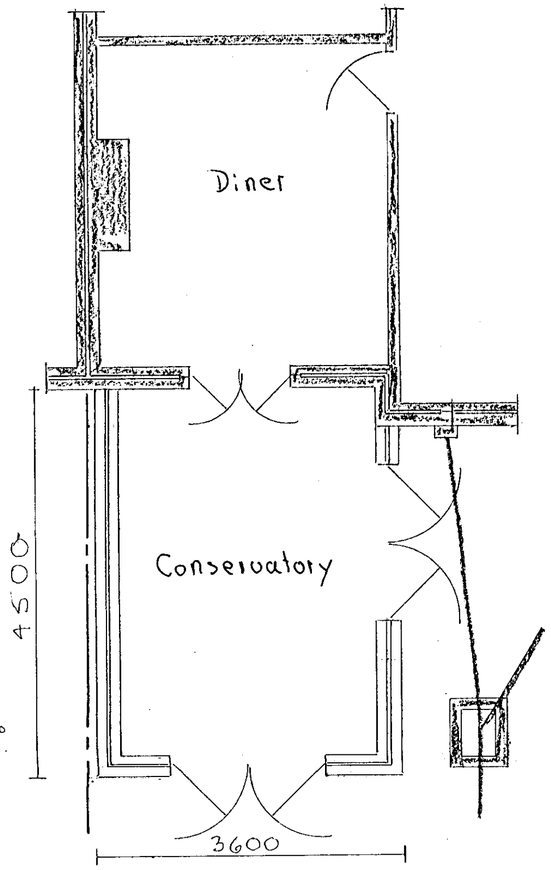

Proposed Ground Floor.

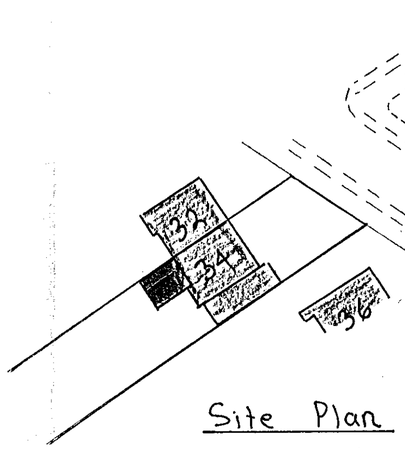

Site Plan

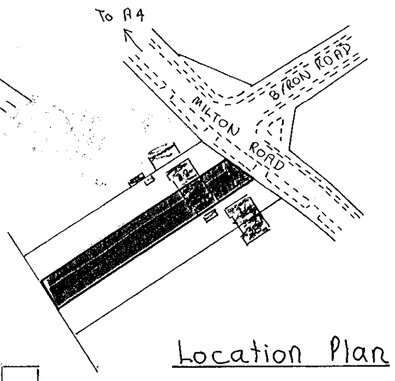

Location Plan

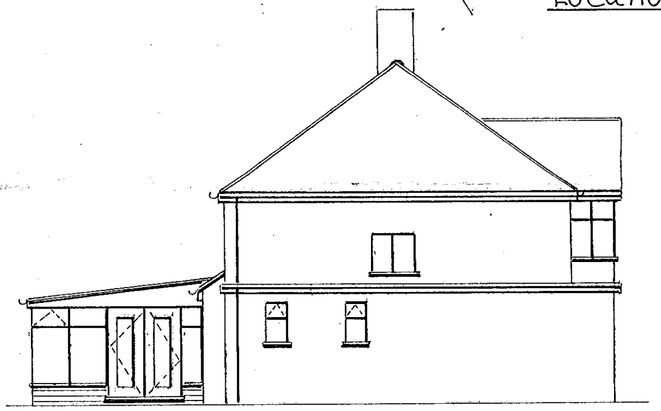

South East Elevation.

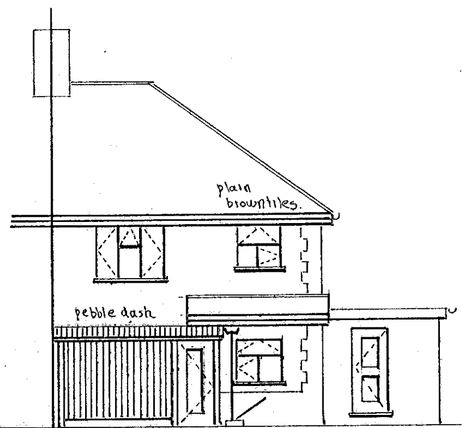

Existing Rear Elevation.

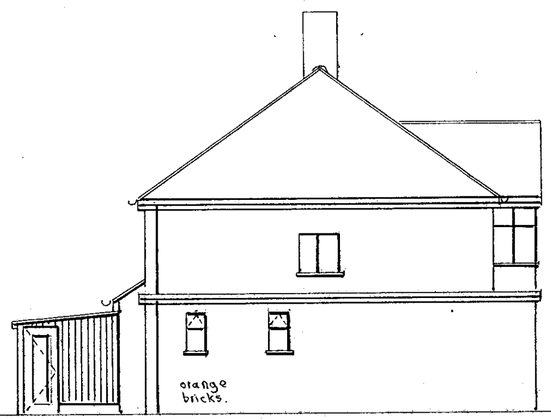

Existing Side Elevation.



South West Elevation.

SUPERSEDED

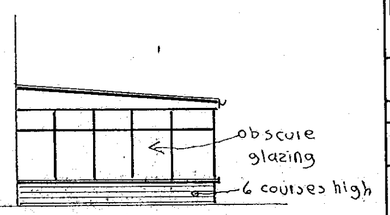

North West Elev.

NOTES

All dimensions must be checked on site and not scaled from this drawing.

A		
	Date	Revisions

JOHN WOODS

A.M.I.B.C.O

Associate of the Chartered Institute of Building.

Building Consultant

Plan Drawing • Bill of Quantities • Estimating
Building Supervision • Valuations for Groundwork and Civil Engineering

HEATH COPSE, WOLVERTON ROAD, BAUGHURST
HANTS. RG26 5JH.

TELE:0118 981 2766 FAX: 0118 981 2766

Client

G.B. Jessery Esq.

Job Title

34, Milton Road, Earley
Reading, Berkshire.
RG6 1EN.

Drawing Title

Replacement Conservatory to rear of House.

Scale 1:50. 1:100. 1:500. 1:1250. Metric

Date 23-5-00. **Drawn by** JWoods.

Drg No. 5/00/4808. **Rev.** A

03 JUN 2000

594 x 420mm A2

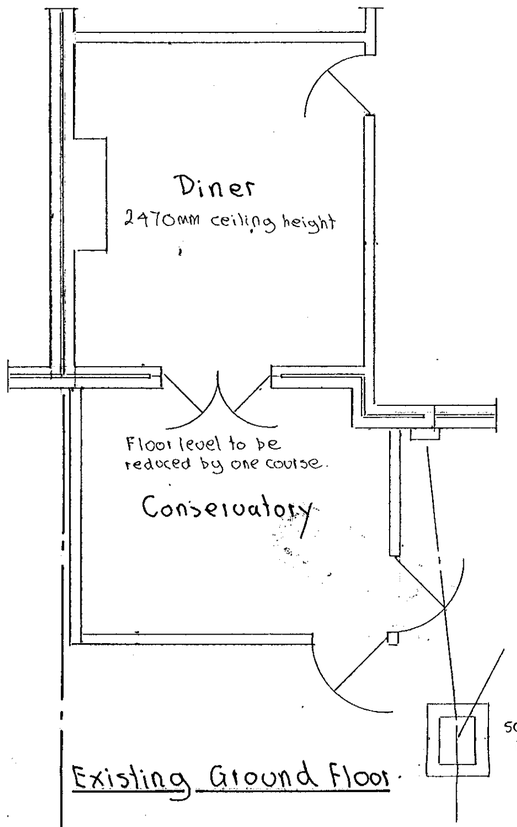

Existing Ground Floor.

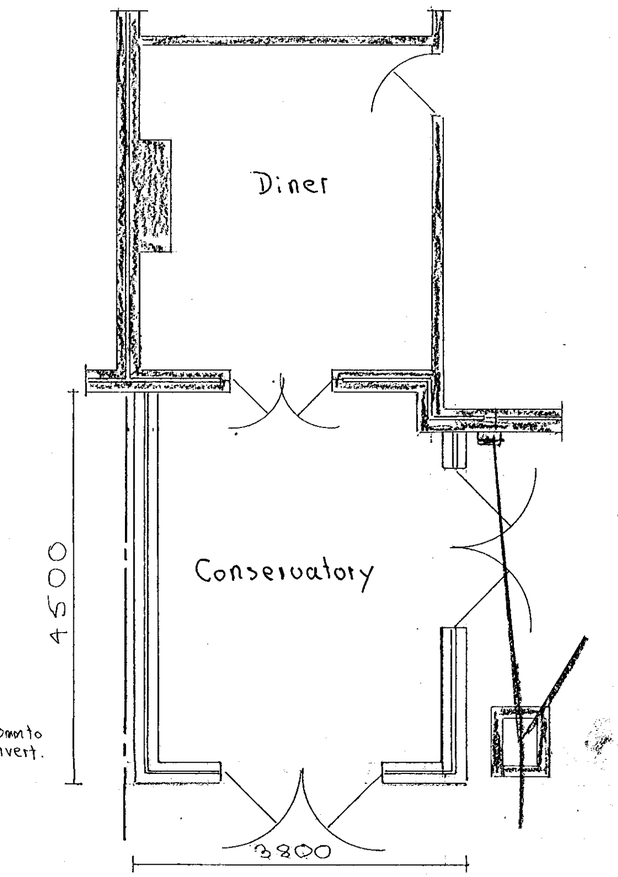

Proposed Ground Floor.

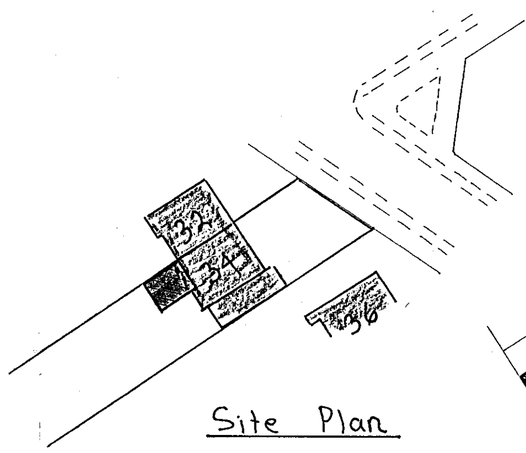

Site Plan

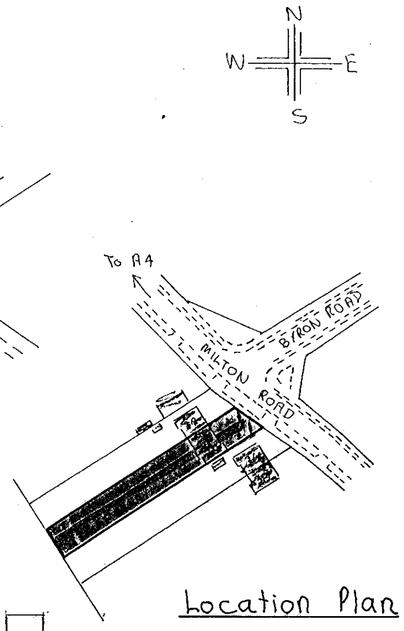

Location Plan

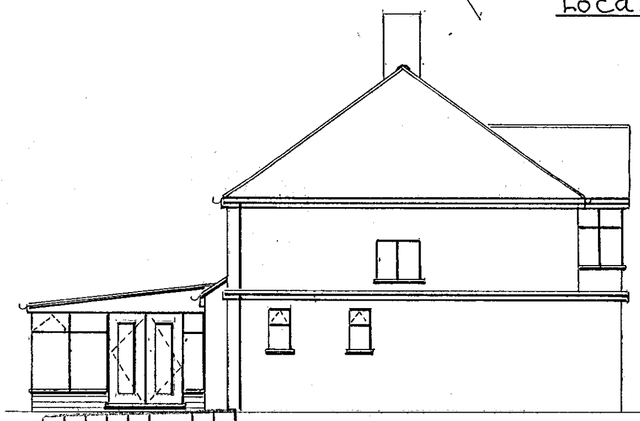

South East Elevation.

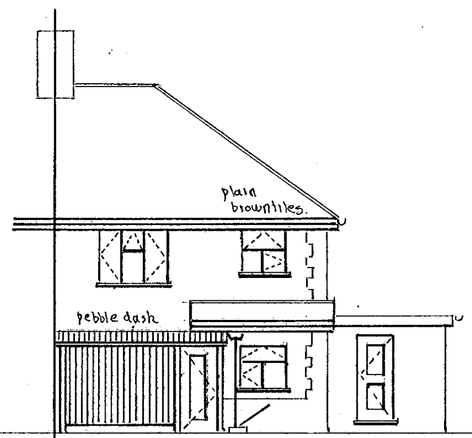

Existing Rear Elevation.

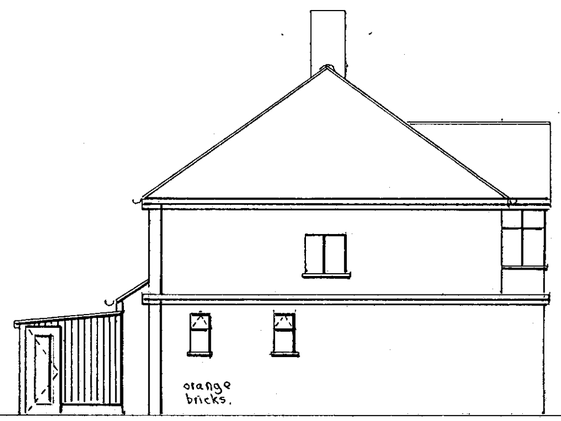

Existing Side Elevation.



South West Elevation.

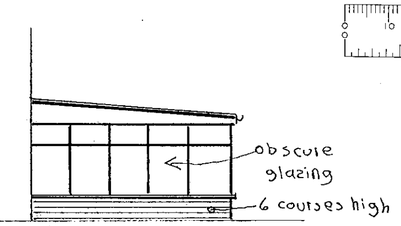

North West Elev.

PLANNING SERVICES HPT TLS SHF PDC DC APP GS 11 JUL 2000 COPIES TO:

APPROVED

APPROVED

1655

REVISED PLAN

NOTES

All dimensions must be checked on site and not scaled from this drawing.

A	4-7-00	3800 not 3600.
	Date	Revisions

JOHN WOODS
A.M.I.B.C.O
Associate of the Chartered Institute of Building.
Building Consultant

Plan Drawing • Bill of Quantities • Estimating
Building Supervision • Valuations for Groundwork and Civil Engineering

HEATH COPSE, WOLVERTON ROAD, BAUGHURST
HANTS. RG26 5JH.

TELE:0118 981 2766 FAX: 0118 981 2766

Client
G. B. Jessery Esq.

Job Title
34, Milton Road, Earley
Reading, Berkshire.
RG6 1EN.

Drawing Title
Replacement Conservatory to rear of House.

Scale 1:50. 1:100. 1:500. 1:1250. Metric.

Date 23-5-00. **Drawn by** JWoods.

Drg No. 5/00/4808. **Rev.** A

594 x 420mm A2