APPLICATION NO:
**F/2000/1655**

LOCATION:
**5 The Walled Garden, Wargrave Reading.**

APPLICANT:
**Mr & Mrs T Miklos C/O Brian Claydon And Associates**

PROPOSAL:
**Proposed single storey front extension to dwelling.**

EARLIEST DATE FOR DECISION: **07/07/2000**

**APPLICATION WILL HAVE EXPIRED ON:**
**28/07/2000**

CASE OFFICER: **Heather Morgan**

RAILEX
Marbleboard

EASIFILE EP7

# WOKINGHAM DISTRICT COUNCIL

## TOWN AND COUNTRY PLANNING ACTS

### Notification of Approval of Permission

**Mr & Mrs T Miklos**
**C/O Brian Claydon And Associates**
**4 Grange Cottages**
**Broadcommon Road**
**HURST**
**Berkshire**
**RG10 ORD**

**Application Number: F/2000/1655**

**Parish:** **WARGRAVE**

**Location:** **5 The Walled Garden, Wargrave, Reading**

**Proposal:** **Proposed single storey front extension to dwelling**

The Wokingham District Council in pursuance of their powers under the above Acts and Regulations hereby **Approve Permission** for carrying out the above development in accordance with the application and the accompanying plans submitted to the Council subject to compliance with the following conditions, the reasons for which are specified hereunder.

**Condition**
1. The development hereby permitted shall be begun before the expiration of five years from the date of this permission.

**Condition**
2. All new external brickwork shall be carried out in materials that resemble in size, colour and texture, those of the existing building.

**Reason**
1. In pursuance of Section 91(1) of the Town and Country Planning Act 1990.

**Reason**
2. To ensure a satisfactory external appearance.

John Mitchell
Development Control Manager
Date: 06/07/2000

**If this notice grants permission to proceed with the proposal the applicant is reminded that it relates to planning permission only and does not constitute approval under any other legislation including Building Regulations.**

finalised

# DEVELOPMENT CONTROL/BUILDING CONTROL CHECKLIST

## CHECKLIST WHEN A BUILDING REGULATION APPLICATION HAS BEEN RECEIVED.

| SITE DETAILS | | CASE OFFICER |
|---|---|---|
| PLANNING APPLICATION NUMBER | 1655 | AM |
| BUILDING CONTROL NUMBER | FP2000/1094 | Andy |
| ~~APPLICANT~~/AGENT | Brian Clayden - Associates | |
| ADDRESS OF SITE | 5 The Walled Garden WARGRAVE | |
| DESCRIPTION OF PROPOSED WORK | S/S front ext | |

| DRAWING NUMBERS | BC | DC |
|---|---|---|
| BLOCK PLAN | 10/2000/01 | 10/2000/01 |
| ELEVATIONS | — " — | — " — |
| FLOOR PLANS | — " — | — " — |

| CHECKLIST | 1ST CHECK | 2ND CHECK |
|---|---|---|
| PERMITTED DEVELOPMENT | | |
| APPLIC. NECESSARY-NOT RECEIVED | | |
| APPLIC.RECEIVED & APPROVED | 6/7/00 | |
| APPLIC.RECEIVED-NO DECISION | | |
| APPLIC.REFUSED | | |
| DIFFERENCES BETWEEN DC/BC DRAWINGS | None | |
| IF YES, WHAT ARE THE DIFFERENCES ? | / | |
| DATE | 13/9/00 | |

| PROBLEMS | REQUESTED | RECEIVED | REMINDER |
|---|---|---|---|
| PLANNING PERMISSION NEEDED | | | |
| REVISED PLANS NEEDED | | | |
| PLANNING APPLIC.REFUSED | | | |
| WAIT FOR PLANNING DECISION | | | |

| | |
|---|---|
| COMMENCED ON SITE | |
| NO PLANNING DECISION | |
| NO PLANNING APPLICATION | |

Tel. 0118 974 6446 (Direct Line)
E-mail: Heather.Morgan@wokingham.gov.uk
Date. 25 October, 2000
My ref. BC/DC/2000/1655
Your ref.

Environmental Services Department
Planning Services
P.O. Box 157
Shute End, Wokingham
Berkshire RG40 1WR
Tel: (0118) 974 6000
Fax: (0118) 974 6484
Minicom No: (0118) 977 8909
DX: 33506 – Wokingham

Mr & Mrs T Miklos
c/o Brain Clayden & Associates
4 Grange Cottages
Broadcommon Road
Hurst
Berkshire, RG10 0RD

Dear Mr & Mrs Miklos

**PLANNING PERMISSION 2000/1655**
**SITE: 5 THE WALLED GARDEN, WARGRAVE, READING, RG10 8LL**

I note that you have submitted an application for Building Regulations approval.

I would like to take this opportunity to remind you that Planning Permission Number 2000/1655 has condition(s) attached to it. Some of these condition(s) may require approval prior to work commencing on site.

The Council considers that it is important that planning conditions are fully complied with to ensure that development proceeds in the manner it was intended. Consequently, I must point out that failure to comply with the condition(s) could result in a Breach of Condition Notice being served. If the Notice is not complied with you could be liable to a £1,000 fine.

Any work carried out prior to these conditions being formally discharged is undertaken at your own risk and expense.

If you have already complied with these conditions, please disregard this letter.

If you have any queries regarding this matter please do not hesitate to contact me on the above telephone number.

Yours sincerely

H. P. Morgan

HEATHER MORGAN
Senior Planning Officer

**WORK SHEET FOR :** Heather Morgan

**Application Number :** F/2000/1655

**Applicant :** Mr & Mrs T Miklos C/O Brian Claydon And Associates.

**Location :** 5, The Walled Garden, Wargrave, Reading.
**Proposal :** Proposed single storey front extension to dwelling.

**Site Notice Displayed ? :**

| YES | NO | DATE |
|---|---|---|
| ✓ | | 16/6/00 |

**Date of Neighbour Notifications :** 12/6/00

**Date of Site Visit :** 20/6/00

**Date Registered : 02/06/2000**

**Earliest Date for Decision : 07/07/2000**

**Latest Consultation Date/Site Notice Expiry Date : 07/07/2000**

**This application will have expired on: 28/07/2000. You need to make a decision 1 day prior to this date for this application to count as determined in less than 8 weeks.**

**Consultation Responses :**

① Wargrave PC – No objection

② Conservation Officer – Small extension to modern bungalow, No objection to hall or principle of incorporating 2 baths, may be possible to extend with roflights, not windows.

③ Consultations – No response

**Planning ~~[illegible]~~ History**

98/67 – Erection of bungalow and detached garage. granted 13/4/67.

08600 – Single storey extension. granted 6/4/78.

45031 – Conversion of ~~[illegible]~~ garage to residential and ~~[illegible]~~ erection of a car port. granted 16/10/95.

96/63772/f – Conversion of garage to residential and single storey extension. Repositioning fence, new fence on front side boundary. granted 10/6/96.

The application site lies within the identified settlement where there is no objection to development subject to meeting relevant policies in the development plan. The site also adjoins Wargrave Village Conservation Area.

1, Impact on residential amenity

The application seeks consent for the erection of a single storey front extension.
No 5 is set well back from No 4. The front wall of No 5 is set back m beyond the rear wall of No 4. The closest element of no 4 is their attached double garage. There is an existing 1.8m close boarded fence on this boundary. The proposed extension is sufficiently distant from No 4 to ensure that it does not appear overdominant or result in loss of light.
The scheme also proposes the introduction of two high level windows to provide light to bathrooms. These windows have a cill height of 2.3m. This is adequate to ensure that there is no possibility of overlooking from these windows. The privacy of No 4 will be maintained

2, Impact on the streetscene

The existing bungalow is located at the end of a private drive. The level of planting on the front boundary is 2 to 2.5m high, and is sufficient to screen the bungalow. Notwithstanding the above, the design of the porch is in keeping with the bungalow and would integrate well. There is no objection to the removal of timber boarding below the windows and the introduction of rendered panels (does not need planning anyway).

3, Conservation Area

The scheme proposes a front extension. The Conservation Area boundary runs along the rear boundary of the garden of No 5. The extension will have no impact whatsoever, being hidden behind the bungalow and the high wall fronting Wargrave Hill.

**Application Number: F/2000/1655**

**Appraisal :**

**Recomendation : Approval:** ☑ [redacted] ☐

(tick appropriate box)

**Application Number F/2000/1655**
**Conditions/~~Reasons for Refusal~~**

| No | Std Con | Std Reas | Non Std Conditions / ~~Reasons for Refusal~~ |
|---|---|---|---|
| 1 | SC01 | SR02 | |
| 2 | SCS3 | SR12 | brickwork |

John Mutrie
6/7/00

# RECORD OF SITE VISIT

SITE ADDRESS: 5 The Walled Garden Wargrave Reading.

APPLICATION NUMBER: F/2000/1655

OFFICER: Heather Morgan

DATE OF SITE VISIT: 29/6/00

1 SITE/STATUTORY NOTICE DISPLAYED ? No ~~xxxx~~ At front door. needs to be at end of drive.

2. DESCRIPTION OF SURROUNDINGS Residential. Single storey bungalows. Within old walled garden.

3. DESCRIPTION OF SITE/BUILDING Single storey bungalow 1960's. Trees & bushes to front of property adjacent to the drive. 2 - 2.5m (well established).

4. RELATIONSHIP TO ADJOINING PROPERTIES Adjacent bungalow set further back. ie front of No 5 beyond rear of No 4 House adjacent built higher up the slope, by approx 0.6m. Closest elements of No 4 to the side boundary is a double garage.

5. SITE CONSTRAINTS

TREES None affected.

ACCESS/PARKING Existing drive and hardstanding to the front

LEVELS House built on 3 levels.

BOUNDARY TREATMENT 1.8m close.

OTHERS

**********FILE COPY**********

Tel: (0118) 974 6446

Date: **12 June 2000**

My ref: F/2000/1655

**CONFIDENTIAL**

Councillor Etheridge
7 Chackfield Drive
Wokingham
RG41 5PH


Environmental Services Department
Planning Services
P.O. Box 157
Shute End, Wokingham
Berkshire RG40 1WR
Tel: (0118) 974 6000
Fax: (0118) 974 6484
Minicom No: (0118) 974 6991
DX: 33506 – Wokingham


Dear Councillor

**Application Number: F/2000/1655**
**5, The Walled Garden, Wargrave, Reading.**
**Proposed single storey front extension to dwelling.**

I write to let you know that the above mentioned house holder application has been received

At this stage a recommendation has not yet been made. This form should only be returned if it is likely that you may wish the application to be listed for consideration by the Development Control Sub-Committee. This form must be received no later than 28 days from the date of this letter.

If you have any questions please do not hesitate to contact **Heather Morgan** on **(0118) 974 6446**.

Yours faithfully,

*John Mitchell*

John Mitchell
Development Control Manager

---

**LISTING FORM**

Case officer: **Heather Morgan** Application Number: **F/2000/1655**
**5, The Walled Garden, Wargrave, Reading.**
**Proposed single storey front extension to dwelling.**
I wish this application to be listed should the officers recommendation be for_____
and my reason(s) are_____
_____
_____

Signed: _____ Date: _____
Councillor Etheridge

**********FILE COPY**********

**********FILE COPY**********

Tel: (0118) 974 6446

Date: **12 June 2000**

My ref: F/2000/1655

**CONFIDENTIAL**

Councillor Browne
Rose Cottage
Bird Place
Remenham
RG9 2LN


Environmental Services Department
Planning Services
P.O. Box 157
Shute End, Wokingham
Berkshire RG40 1WR
Tel: (0118) 974 6000
Fax: (0118) 974 6484
Minicom No: (0118) 974 6991
DX: 33506 – Wokingham


Dear Councillor

**Application Number: F/2000/1655**
**5, The Walled Garden, Wargrave, Reading.**
**Proposed single storey front extension to dwelling.**

I write to let you know that the above mentioned house holder application has been received

At this stage a recommendation has not yet been made. This form should only be returned if it is likely that you may wish the application to be listed for consideration by the Development Control Sub-Committee. This form must be received no later than 28 days from the date of this letter.

If you have any questions please do not hesitate to contact **Heather Morgan** on **(0118) 974 6446.**

Yours faithfully,

*John Mitchell*

John Mitchell
Development Control Manager

---

**LISTING FORM**

Case officer: **Heather Morgan** Application Number: **F/2000/1655**
**5, The Walled Garden, Wargrave, Reading.**
**Proposed single storey front extension to dwelling.**
I wish this application to be listed should the officers recommendation be for_____
and my reason(s) are_____
_____
_____

Signed: _____ Date: _____
Councillor Browne

**********FILE COPY**********

**Received by Wokingham District Council**

# Application No: F/2000/1655

**Proposal:**
Proposed single storey front extension to dwelling.

**Location:**
5, The Walled Garden, Wargrave, Reading.

**The application is available for inspection at Wokingham District Council's offices during the following times:**

**PLANNING DEPARTMENT, SHUTE END, WOKINGHAM TEL (0118) 974 6428**
**8.30 - 5.00 *Monday - Thursday* & 8.30 - 4.00 *Friday***

**WOODLEY LIBRARY HEADLEY ROAD WOODLEY (9.30am - 7.00pm Mon, Thurs & Fri. 9.30am - 5.00pm Tues, 9.30am - 1.00pm Saturday. closed all day Wednesday). If you intend to view this application at Woodley Library (see details above) please allow 4 days from the date of this notice for delivery of plans.**

**Comments should be sent in writing QUOTING THE APPLICATION NUMBER to the Case Officer Heather Morgan P.O. Box 157 Council Offices, Shute End, Wokingham Berkshire, RG40 1WR to arrive on or before 07/07/2000. Written comments submitted will become available for public inspection.**

**In view of the very large number of planning applications and letters of comment received, it will not normally be possible for an individual reply to observations made. However any comments will be taken into account when the application is determined and you will be notified of the decision.**

**Head Planning and Transportation**

**12 June 2000**

FROM: Heather Morgan

DATE: 12 June 2000

DELEGATED
PLANNING
POL
DC
APP
CS
03 JUL 2000
COPIES TO:
ACK:
FILE:

# WARGRAVE PARISH CONSULTATION SHEET

**Application Number:** F/2000/1655

**Proposal:** Proposed single storey front extension to dwelling..

**Site Address:** 5, The Walled Garden, Wargrave, Reading.

**Applicant:** Mr & Mrs T Miklos C/O Brian Claydon And Associates.

Your observations are required in respect of this application **by 07/07/2000** .

---

No objection

*Note: The planning notice is not visible from the road.*

SIGNED: _____ DATE: 26/6/2000

Clerk To Wargrave Parish/Town Council.

14 JUN 2000

**To:**
**Harold Sanders**
**Urban Design And Conservation Officer**

**From:** Heather Morgan

**Date:** 12 June 2000

**Application Number:** F/2000/1655

**Proposal:** Proposed single storey front extension to dwelling..

**Site Address:**
5, The Walled Garden, Wargrave, Reading.

**Applicant:**
Mr & Mrs T. Miklos C/O Brian Claydon And Associates.

Your observations are required in respect of this application within **7 days** of the above date.

---

5 THE WALLED GARDEN IS NOT IN THE CONSERVATION AREA ; ITS BOUNDARY IS.

THIS IS A SMALL EXTENSION TO A MODERN BUNGALOW HOWEVER :

1. IS THERE A 'SPECIAL' REQUIREMENT FOR THE EN-SUITE BATHROOM TO NECESSITATE 2 HAND BASINS ?

2. IT WOULD APPEAR POSSIBLE TO ACCOMMODATE THE BATH WITHOUT EXTENDING THE EN SUITE BATHROOM AND INCLUDE A WINDOW IN THE WALL

3. THE PREFERRED OPTION IS ONE ROOFLIGHT TO BATHROOM WITH WINDOW IN WALL, ON EXISTING LINE OF WALL TO ENSUITE.

I HAVE NO OBJECTION TO THE EXTENSION TO THE HALL OR PRINCIPLE OF INCORPORATING TWO BATHROOMS

Harold Sanders
CONSERVATION + DESIGN
26.06.00.

## WOKINGHAM D.C. DEVELOPMENT CONTROL

| | |
|---|---|
| Start date: 02 JUN 2000 | Map No. 21 Site 0014 |
| Officer: AM / Application No. F/2000/1655 | Easting: ..... Flood Pln ..... |
| | Northing: ..... Mineral ..... |

Level: ☐ **Sub Committee** ☑ **Delegated** ☐ **Sec. State**

☐ **Incorrect Fee** ☐ **Invalid** ☐ **PD**

Description:
(F.) PROPOSED SINGLE STOREY FRONT EXTENSION TO DWELLING

Location: 5 THE WALLED GARDEN

Parish: WARGRAVE Ward: ~~WARGRAVE~~ & Rem. 12.6.2000

Applicant: MR/MRS MIKLOS

Fee Received 95-00 Required ..... Additional ..... Refund .....

Enforcement Section to be notified ☐ tick if required (7)

---

**Additional information required for validation**

| | | Reason | Requested | Received |
|---|---|---|---|---|
| 1 | 1:2500 OS location plan showing property edged in blue/red | | | |
| 2 | 1:500 block plan showing existing & proposed dev. + adj. Properties | | | |
| 3 | Forms unsigned | | | |
| 4 | Correct S 66 certificate | | | |
| 5 | Elevation plans | | | |
| 6 | Floor plans | | | |
| 7 | Metric scale disclaimer | | | |
| 8 | Encroachment letter | | | |
| 9 | Miscellaneous | | | |

APPLN NO. _____

## ACTION REQUIRED BY DEVELOPMENT CONTROL

7 10/18

Conservation Area — WARGRAVE (SITE ABUTS AREA)

Listed Building 1 2 2*

Advertisement Required .....

---

Date Site Notice Sent : 12.6.2000 Parish Council Informed - YES / NO

### INTERNAL CONSULTATIONS

Building Control .....
Landscape .....
Trees .....
Conservation Officer — ABUTS CONSERVATION AREA ✓ .....
Environmental Health .....
Housing .....
Leisure & Cultural services .....
Public Rights of Way .....
Property .....
District Secretary (only if called in by SOS) .....
Policy & Plans .....
Strategic Planning (JSPU) .....
Minerals (BABTIE) .....
Archaeological Site (BABTIE) .....
Education .....
Social Services .....
Highways .....

### EXTERNAL CONSULTATIONS

Adjacent D P A : .....
Adjacent Parish : .....
Southern Electricity Board ..... ●
British Gas .....
PSA Oil Pipeline .....
Transco : .....
Environment Agency .....

---

Rail Track .....
Police Arch. Liaison Officer .....

### HERITAGE BODIES

The Georgian Group .....
Ancient Monuments Society .....
Council for British Arch. .....
RCHME .....
Telecommunications (NRPB) : ..... ●
Sport England : .....

---

### OTHERS:

NO pre-apps.

.....

* RIVER VALLEYS POLICIES AREA

### NEIGHBOURS:

S/N + 4 The Walled Garden

1-7 (odd + even) Almshouses, Wargrave hill

The GARTH
BARRYMORE STABLES } WARGRAVE HILL
WARGRAVE HILL COTTAGE

2 The BOTHY, WARGRAVE HILL.

(1)

ADDRESS SARK THE LAGUNA 35 WALLED GARDEN PARISH WARGRAVE

PLOT No. 5

ORD. SHEET No. SU.7878 (21)

BUILDER RENAMED 22.2.94

| Plan No. | Applicant | Description of Development | Date of Decision | Decision |
|---|---|---|---|---|
| 0/41/62 | TRUSTEES OF SIR [illegible] CAINS ESTATE | O/APP. RESIDENTIAL DEV. | 22.2.62 | – REFUSE |
| 1/202/62 | " " | " " | 4.10.62 | – C/A |
| 1/157/66 | BRIDGE WALKER HOMES LTD | " " | 19.5.66 | – REFUSE |
| 1/242/66 | " " | " " | 30.8.66 | – REFUSE |
| 1/243/66 | " " | " " | 30.8.66 | – REFUSE |
| 1/41/67 | " " | O/APP. 7 SINGLE STOREY DWELLINGS & GARAGES | 16.2.67 | – C/A |
| 98/67 | " " | DETACHED BUNGALOW & DOUBLE GARAGE. GREENHOUSE | 13.4.67 | APP. C/A |
| 0/112/73 | MR. N.W. SMITH | | 22.2.73 | APP. – |
| BR 8715 | Mr. L. W. Smith | Single Storey ext. | 5.6.78 | |
| 08600 | " | " | 6.7.78 | N/A C/A |

DATE OF COMPLETION

MINISTRY DECISION

SPECIAL ORDERS

DRAINAGE

(2)

ADDRESS 5A THE LAGUNA WALLED GARDEN. PARISH WARGRAVE

PLOT No.

ORD. SHEET No. Su 7878 (21

BUILDER

| Plan No. | Applicant | Description of Development | Date of Decision | Decision |
|---|---|---|---|---|
| BR 12521 | Mrs L. W. Smith | Con of 2 stores into cloakroom | 5.12.79 | app N/A |
| BR 694 | " " | Bay window ext to bed-room | 29.9.80 | N/A C/A |
| 45031 | MISS S DICKINSON | Conversion of garage + Replacement of roof Erection of car port | 16.10.95 | C/A. |
| 96/63772/P | MISS. S. DICKINSON | CONV. OF GARAGE TO ROOM + S/S. EXT. REMOVE FENCE. NEW FENCE ON FRONT SIDE BOUNDARY | 10.6.96 | C/A |

DATE OF COMPLETION

MINISTRY DECISION

SPECIAL ORDERS

DRAINAGE

091074

# Environmental Services

For office use only.
Application number 02. JUN. 2000* 1655

## Householder planning application form

Please answer all questions in CAPITAL letters.
If any question does not apply to you, put N/A in the space.
Please send six copies of the filled in form and your plans to the address on the front of the folder.
We provide guidance notes to help you fill in the form. If you have any questions, please call Planning Support on 0118 974 6428 or 0118 974 6429.

| | | |
|---|---|---|
| 1 | Your name | MR. & MRS. T. MIKLOS |
| | Address and postcode | Nº 5 THE WALLED GARDEN, WARGRAVE, BERKSHIRE RG10 8LL |
| | Phone number | |
| 2 | Agent's Name | BRIAN CLAYDEN & ASSOCIATES, |
| | Address and postcode | 4 GRANGE COTTAGES, BROADCOMMON ROAD, HURST, BERKSHIRE RG10 0RD |
| | Phone number | 0118 9343157 |
| 3 | Site<br>We need you to send in six copies of the 1:2500 scale location plan and six copies of the 1:500 scale block plan, with the site outlined in red. You can buy these maps from the Environmental Services reception or order them by phoning 0118 974 6485. | Nº 5 THE WALLED GARDEN, WARGRAVE, BERKSHIRE. |
| 4 | Give brief details of the proposal for example, two storey side extension. About the application | PROPOSED FRONT EXTENSION AND EXTERNAL ALTERATIONS |
| 5 | Are there any trees on the site?<br>If Yes, please show their positions, spread and species of the trees on the plans. Say which trees you plan to cut down. | Yes ☑ No ☐<br>NONE TO BE FELLED |
| 6 | Please list the external materials you will use for example, red brick to match any existing bricks *and dark stained timber.* | FACE BRICK TO MATCH EXISTING PAINTED RENDERED PANELS AND GREY SLATES |
| 7 | Will the proposal change the pedestrian or vehicle access to the site?<br>*Please show details of the existing access and any proposed* changes on the plans. | Yes ☐ No ☑ |
| 8 | Will the car parking provision at the site be changed?<br>If Yes, please show details of any changes on the plans. | Yes ☐ No ☑ |

3544 Crystal Mark
Clarity approved by Plain English Campaign

Please turn over

| | | | |
|---|---|---|---|
| **9** | How many bedrooms does the property have? | Existing: 4 | Proposed: |
| **10** | Does a public right of way touch the site?<br>If yes, please show the route and any proposed alternative on the plans. | Yes ☑ | No ☐ |
| **11** | Checklist. Please make sure that you enclose the following.<br>a Six copies of this form signed and dated.<br>b The fee (We have attached a current scale of fees).<br>If you do not have to pay a fee, please say why below. | | |
| | | | |
| | c Six copies of each set of plans and drawings listed below. | | |
| | • 1:2500 scale location plan with the site outlined in red. | | |
| | • 1:500 scale site layout plan. | | |
| | • 1:100 or 1:200 scale floor plans and elevations. | | |

**12** Certificate of ownership (Section 66 Town & Country Planning Act 1990)
Please delete either certificate A or certificate B. If neither apply, you must fill in a full certificate which you can get from Environmental Services.

(Owner means a person with a freehold interest, or someone who is a leasehold tenant with at least seven years left on their agreement)

**Certificate A**

I certify that

- At the beginning of the period of 21 days ending with the date of the application nobody, except the applicant, owned any part of the land which the application relates to.
- None of the land forms part of an agricultural holding.

**Certificate B**

I certify that

- I or the applicant has given the necessary notice to everyone else who (at the beginning of the period of 21 days ending with the date of the application) owned any part of the land which the application relates to as listed below.

| Owner's name | Address at which the notice was served | Date on which the notice was served |
|---|---|---|
| | | |

None of the land forms part of an agricultural holding.

Your signature: B [signature]

on behalf of MR. & MRS. T. MIKLOS

Date 1ST JUNE 2000

Please tick this box if you or your husband, wife or partner are employed by Wokingham District Council ☐

02.JUN.2000* TE55




This map is based upon Ordnance Survey material with the permission of Ordnance Survey on behalf of the Controller of HMSO. © Crown Copyright.
Unauthorised reproduction infringes Crown Copyright and may lead to prosecution or civil proceedings.Wokingham District Council Licence LA086134

Development Control Section, Environmental Services, Wokingham District Council.
8 June 2000

Scale: 1 : 1250

N
W E
S

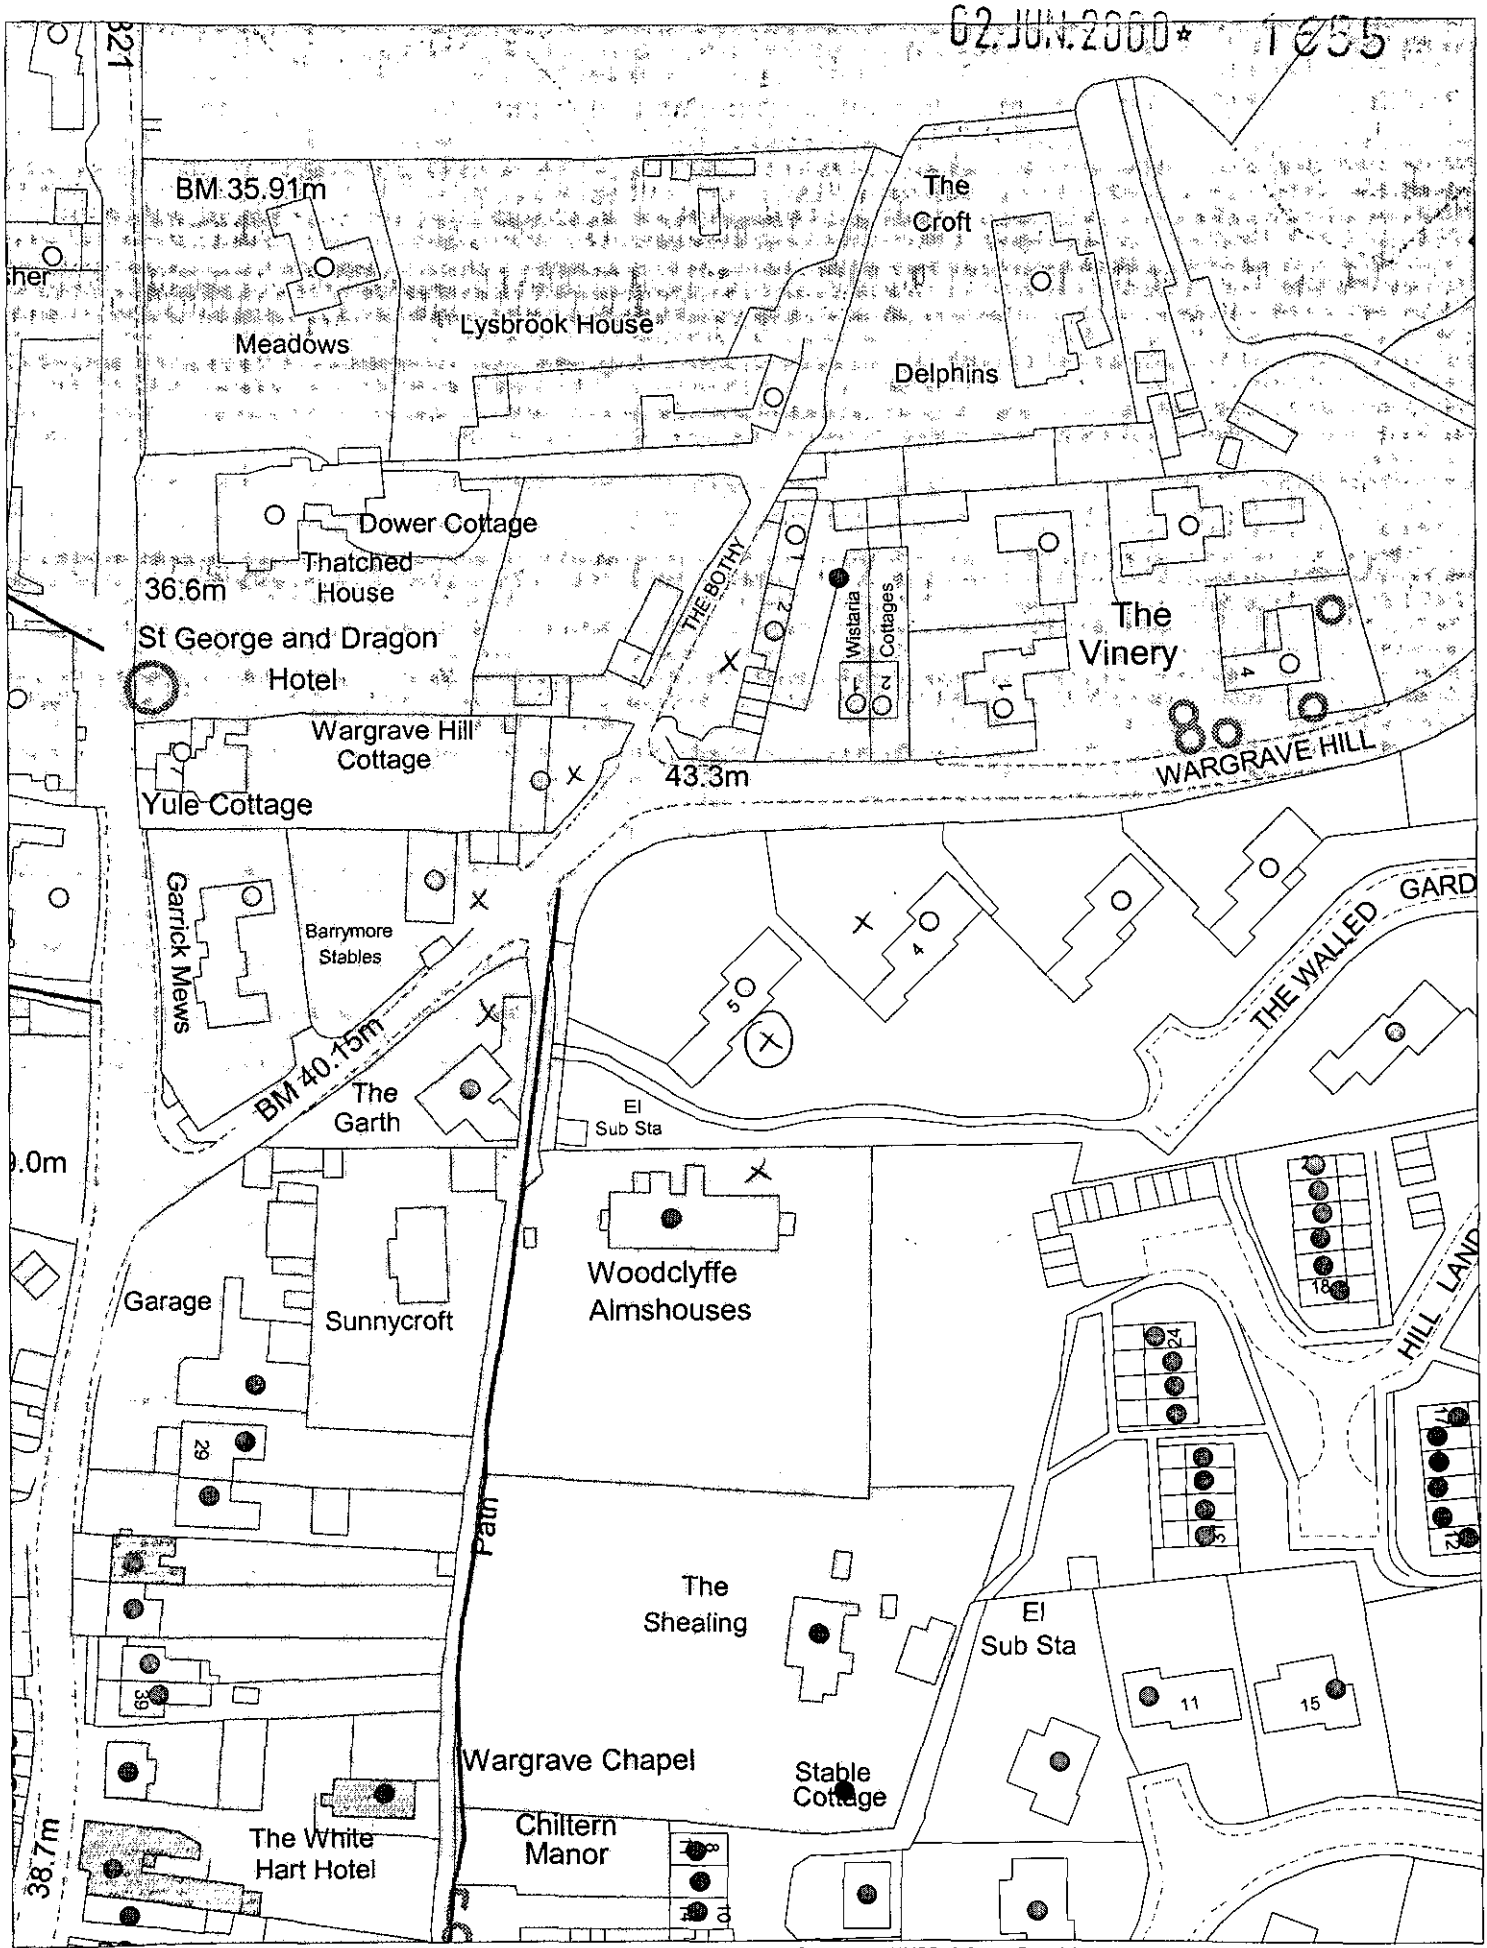