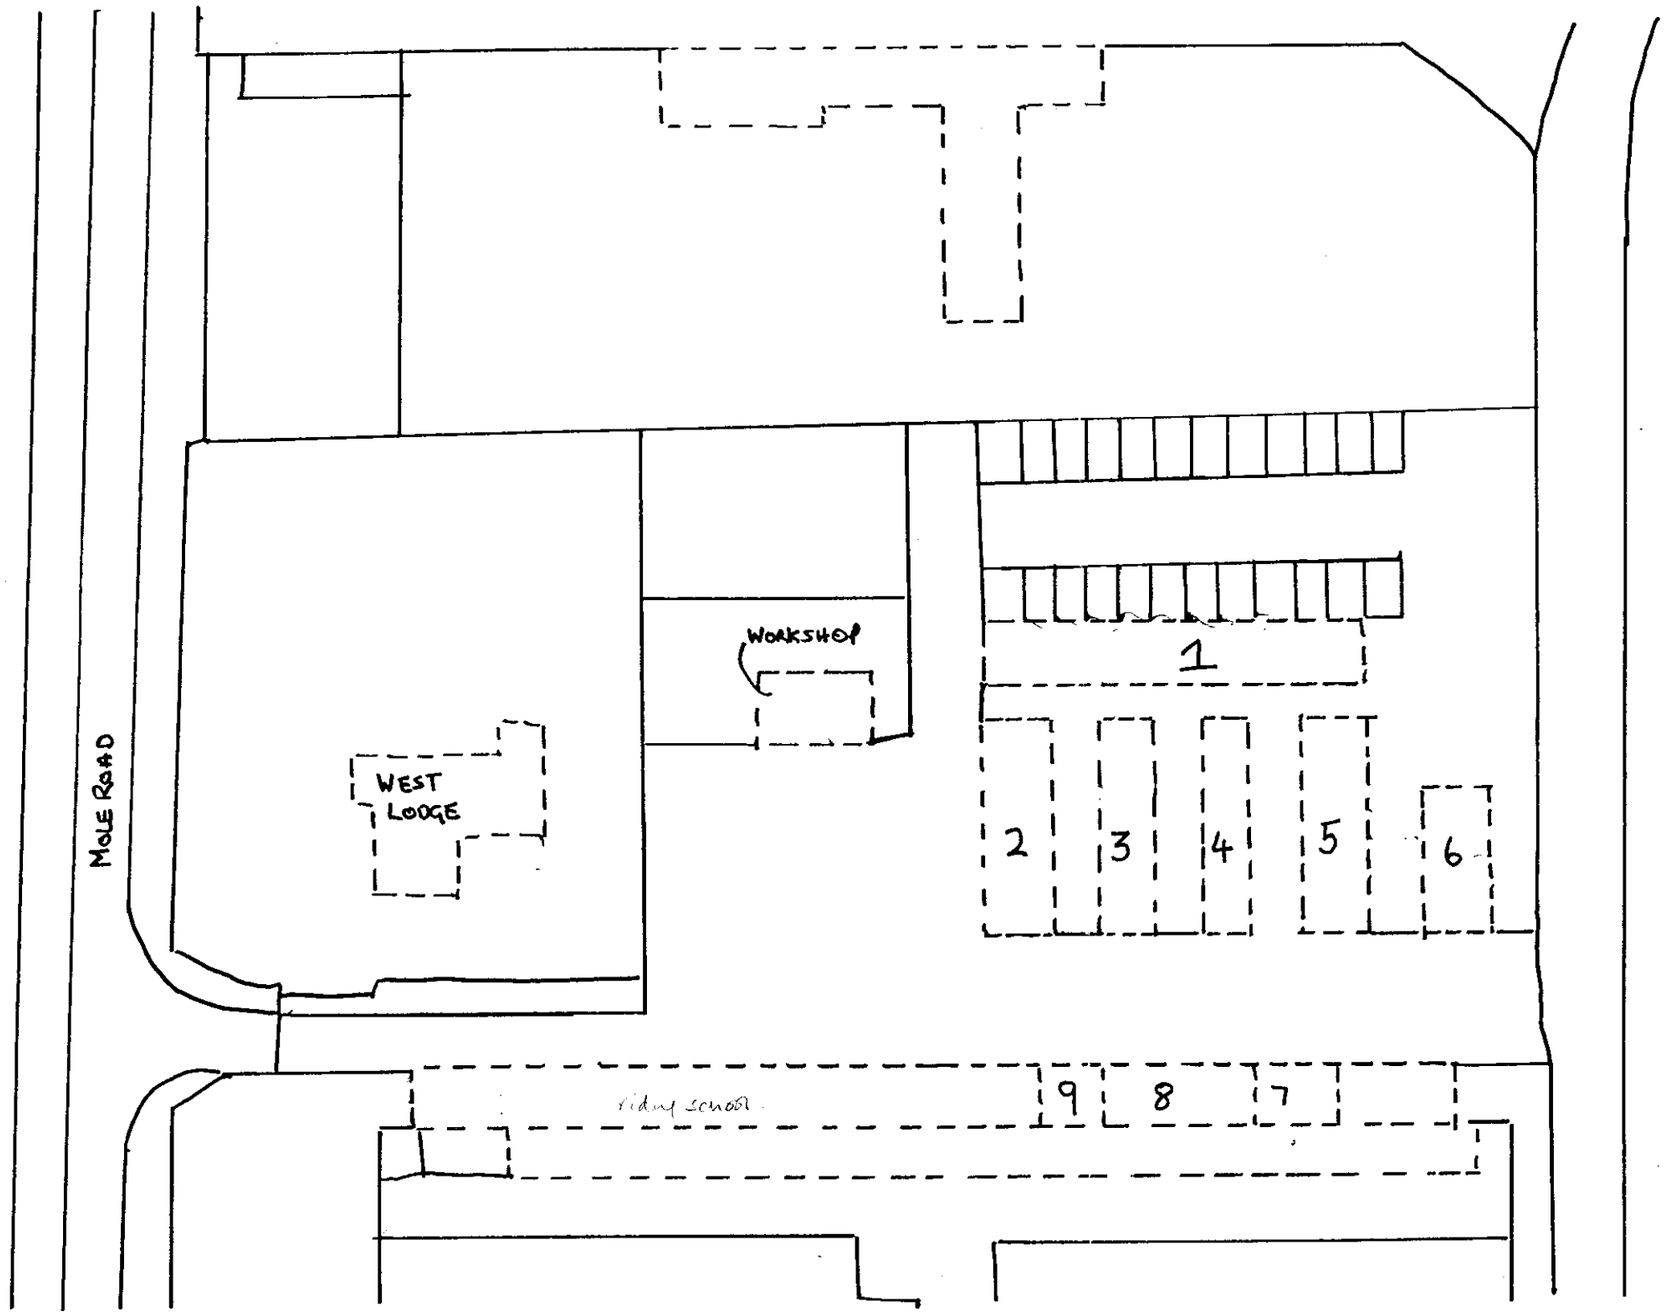


**Martin&Pole Nicholas**
7 Broad Street, Wokingham, Berkshire RG40 1AY
Tel: (0118) 978 0777 / Fax: (0118) 977 1991
e-mail: w@martinpole.co.uk

SITE WORKSHOP & STORAGE BUILDINGS
ROYAL MERCHANT NAVY SCHOOL
MOLE ROAD SINDLESHAM

PROJECT
VARIATION OF CONDITION 5
PLANNING CONSENT 26529

TITLE SITE LAYOUT PLAN

SCALE 1:500

DATE Nov. 00 | DWG. No. 13605 | VAR/01

Town Planning &
Development Consultants

PR 189