P0015.828/03

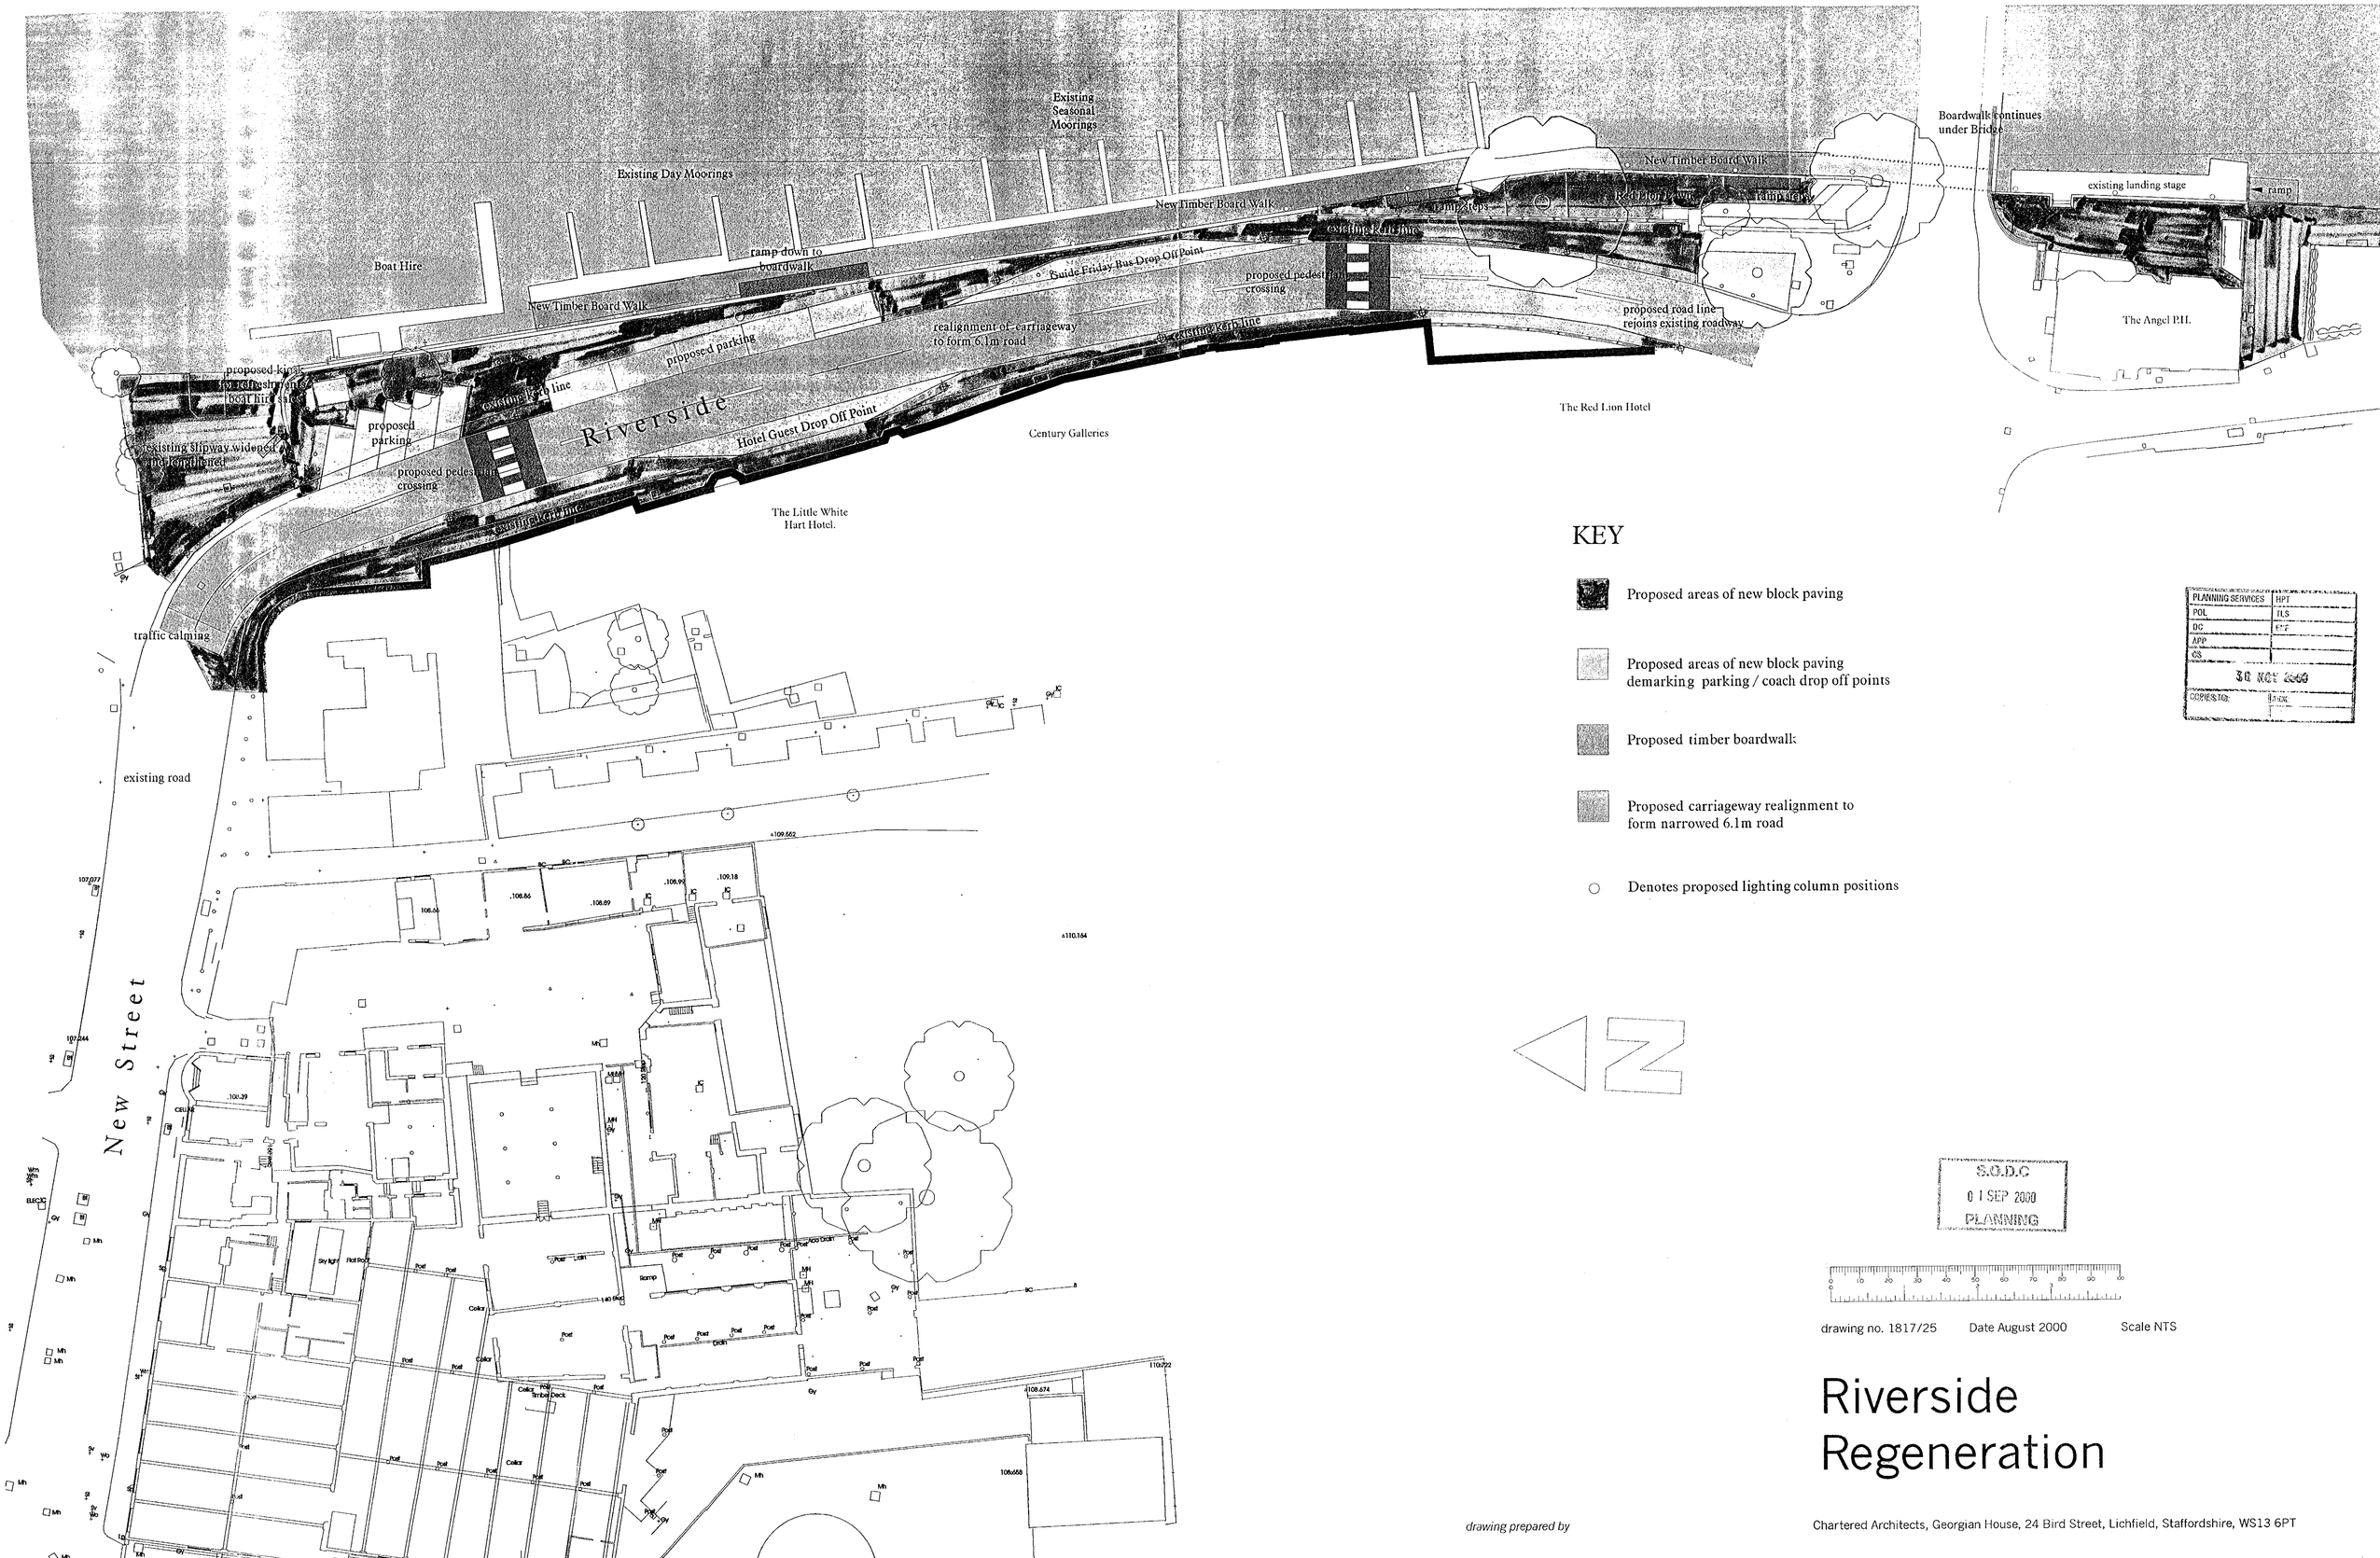

PLANNING SERVICES	HPT
POL	TLS
DC	EMF
APP	
CS	
30 NOV 2000	
COPIES TO:	BACK

S.O.D.C
01 SEP 2000
PLANNING

drawing no. 1817/25 Date August 2000 Scale NTS

Riverside Regeneration

drawing prepared by

Chartered Architects, Georgian House, 24 Bird Street, Lichfield, Staffordshire, WS13 6PT

BRAKSPEARS HENLEY RIVERSIDE REGENERATION SCHEME



Existing East (Front) Elevation



Existing West (Rear) Elevation

RECEIVED
27 SEP 2000
PLANNING SOUTH

EXISTING LITTLE WHITE HART COTTAGE INN BRAKSPEARS SHOP

GEORGIAN HOUSE
24 BIRD STREET
LICHFIELD STAFFS WS13 6PT
TEL. LICHFIELD 01543 264379

BRAKSPEAR BREWERY
HENLEY-ON-THAMES

job no. 1817
drg. no. 66
date: june 2000
scale: 1/100

BRAKSPEAR'S HENLEY, RIVERSIDE REGENERATION SCHEME

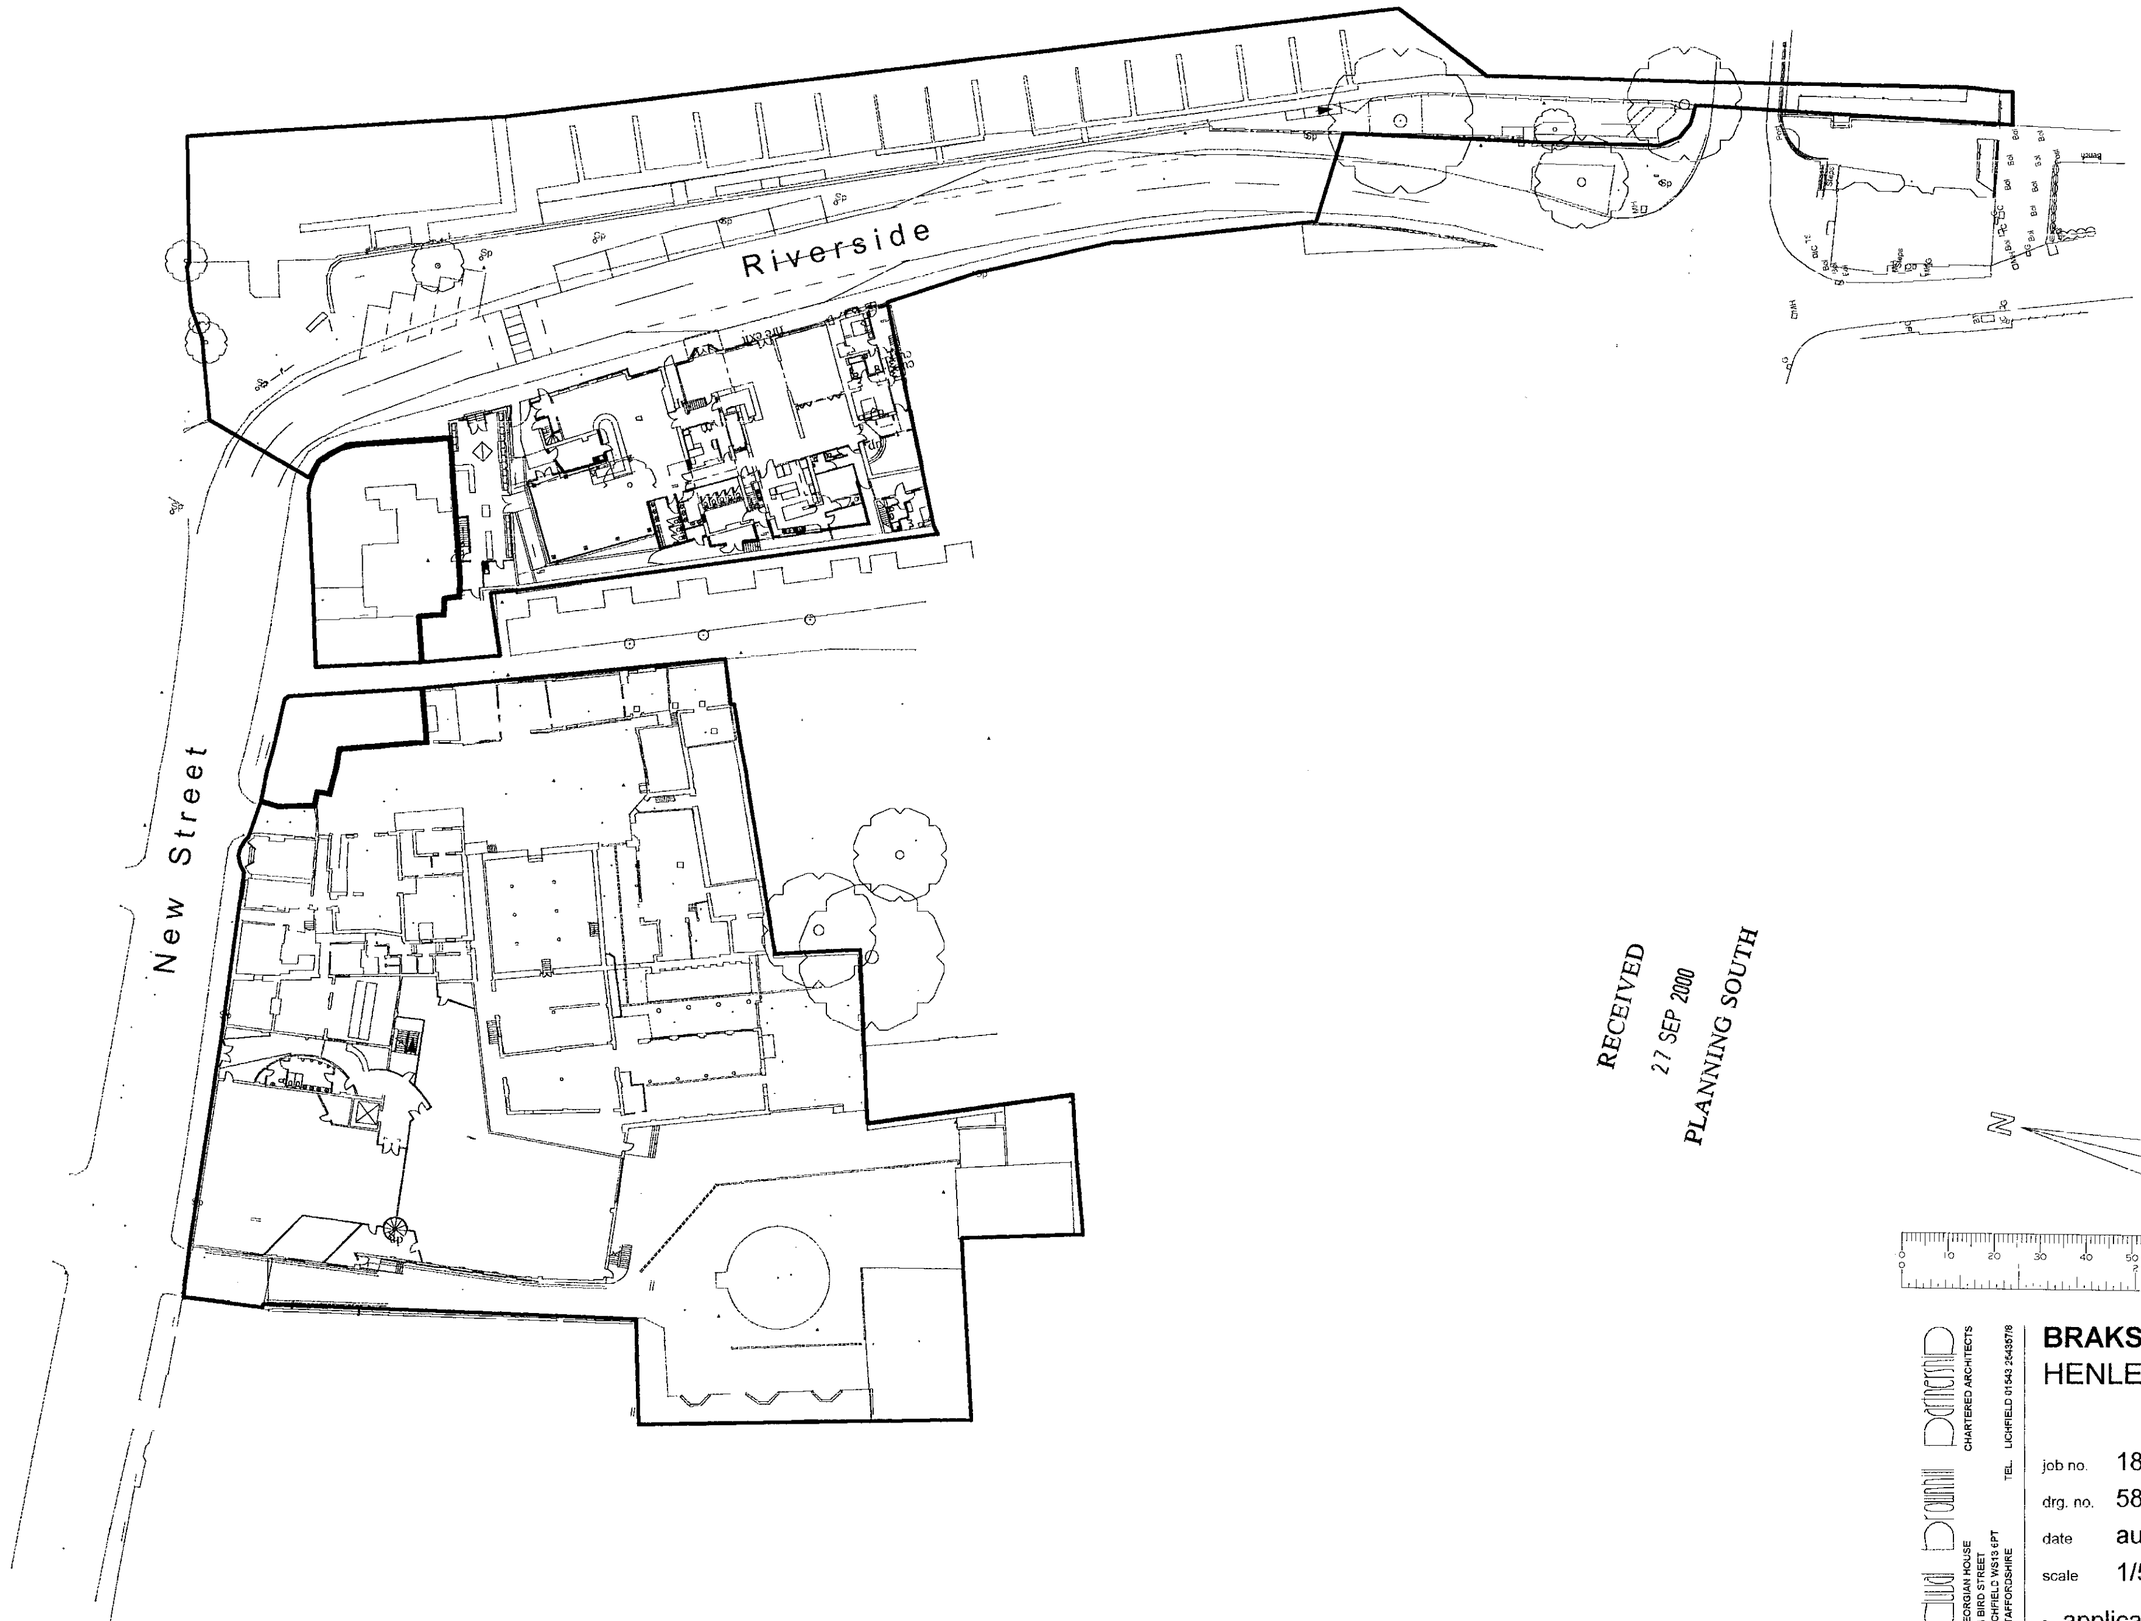

PLANNING SERVICES DEPT
TLS
ENF
JC
JPP
CS
30 NOV 2000
COPIES TO:
ACK:
FILE:

RECEIVED
27 SEP 2000
PLANNING SOUTH

N

0 10 20 30 40 50 60 70 80 90 100

David Bramald
CHARTERED ARCHITECTS
GEORGIAN HOUSE
24 BIRD STREET
LICHFIELD WS13 6PT
STAFFORDSHIRE
TEL. LICHFIELD 01543 254578

BRAKSPEAR BREWERY
HENLEY-ON-THAMES

job no. 1817
drg. no. 58
date august 2000
scale 1/500

◦ application site

Brakspear's Henley, Riverside Regeneration Scheme

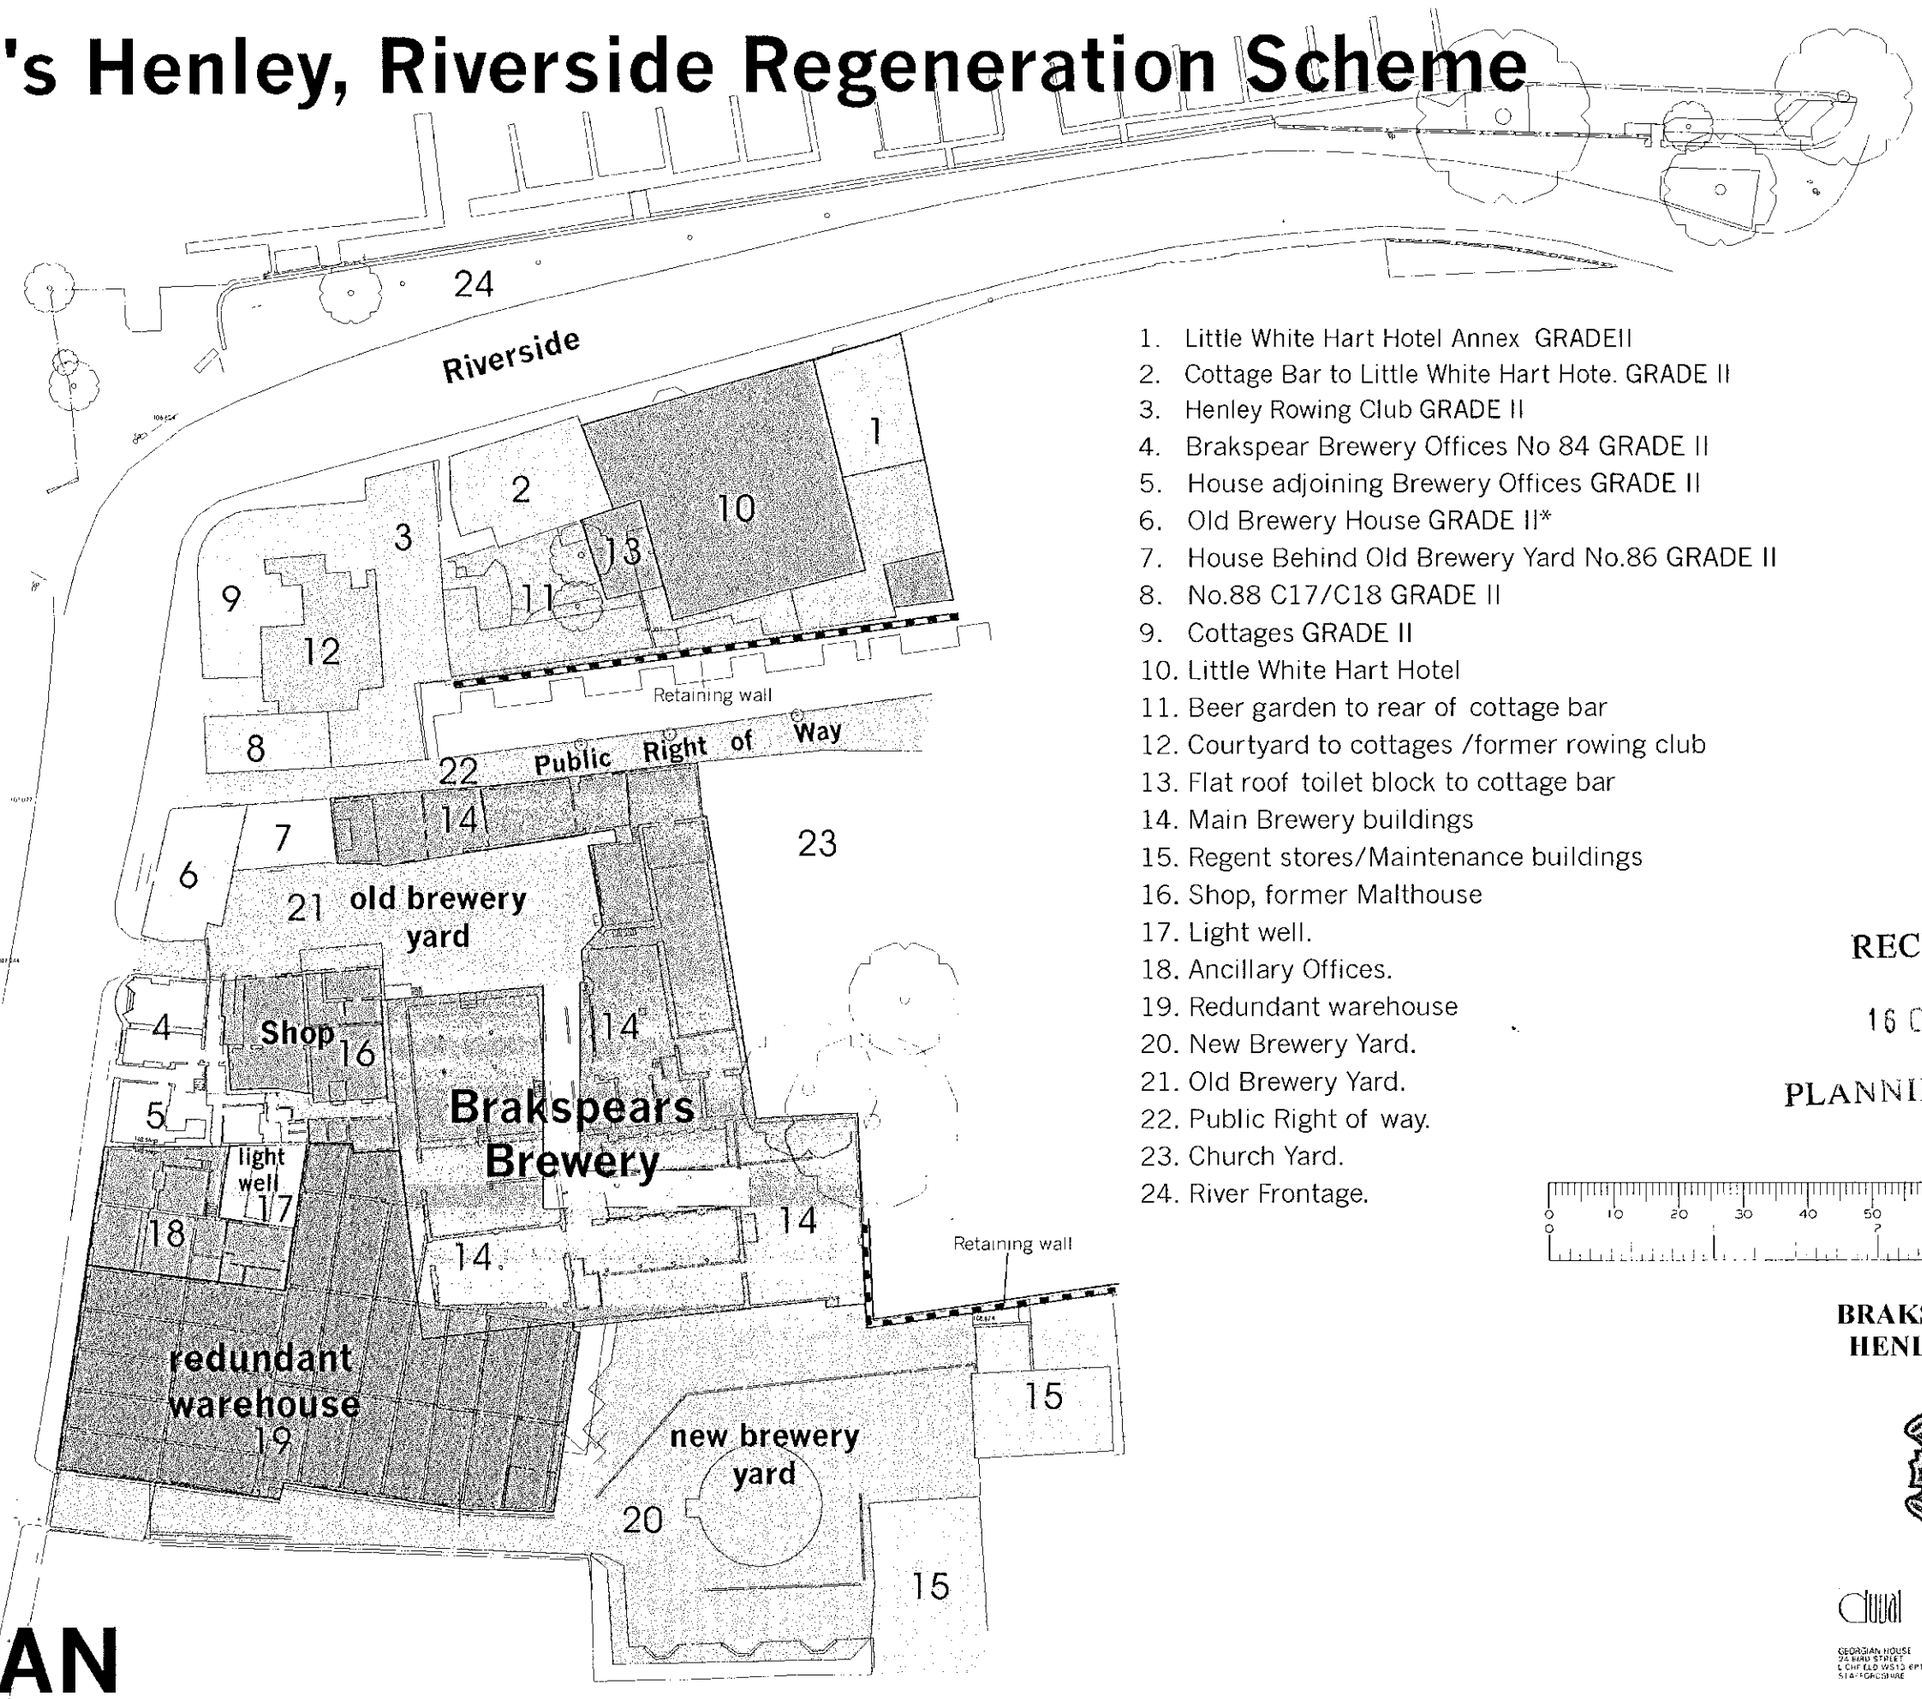

0m 20m

Scale

KEY PLAN

1. Little White Hart Hotel Annex GRADEII
2. Cottage Bar to Little White Hart Hote. GRADE II
3. Henley Rowing Club GRADE II
4. Brakspear Brewery Offices No 84 GRADE II
5. House adjoining Brewery Offices GRADE II
6. Old Brewery House GRADE II*
7. House Behind Old Brewery Yard No.86 GRADE II
8. No.88 C17/C18 GRADE II
9. Cottages GRADE II
10. Little White Hart Hotel
11. Beer garden to rear of cottage bar
12. Courtyard to cottages /former rowing club
13. Flat roof toilet block to cottage bar
14. Main Brewery buildings
15. Regent stores/Maintenance buildings
16. Shop, former Malthouse
17. Light well.
18. Ancillary Offices.
19. Redundant warehouse
20. New Brewery Yard.
21. Old Brewery Yard.
22. Public Right of way.
23. Church Yard.
24. River Frontage.

RECEIVED
16 OCT 2001
PLANNING SOUTH

0 10 20 30 40 50 60 70 80 90

BRAKSPEAR BREWERY
HENLEY-ON-THAMES

Duval Brownhill Partnership
GEORGIAN HOUSE
26 BANK STREET
CHESTERFIELD S40 1AT
DERBYSHIRE
CHARTERED ARCHITECTS
TEL 01246 234357
FAX 01246 556940