NOTES
All dimensions must be checked on site and not Scaled from this drawing.

26.JAN.2000* 0404

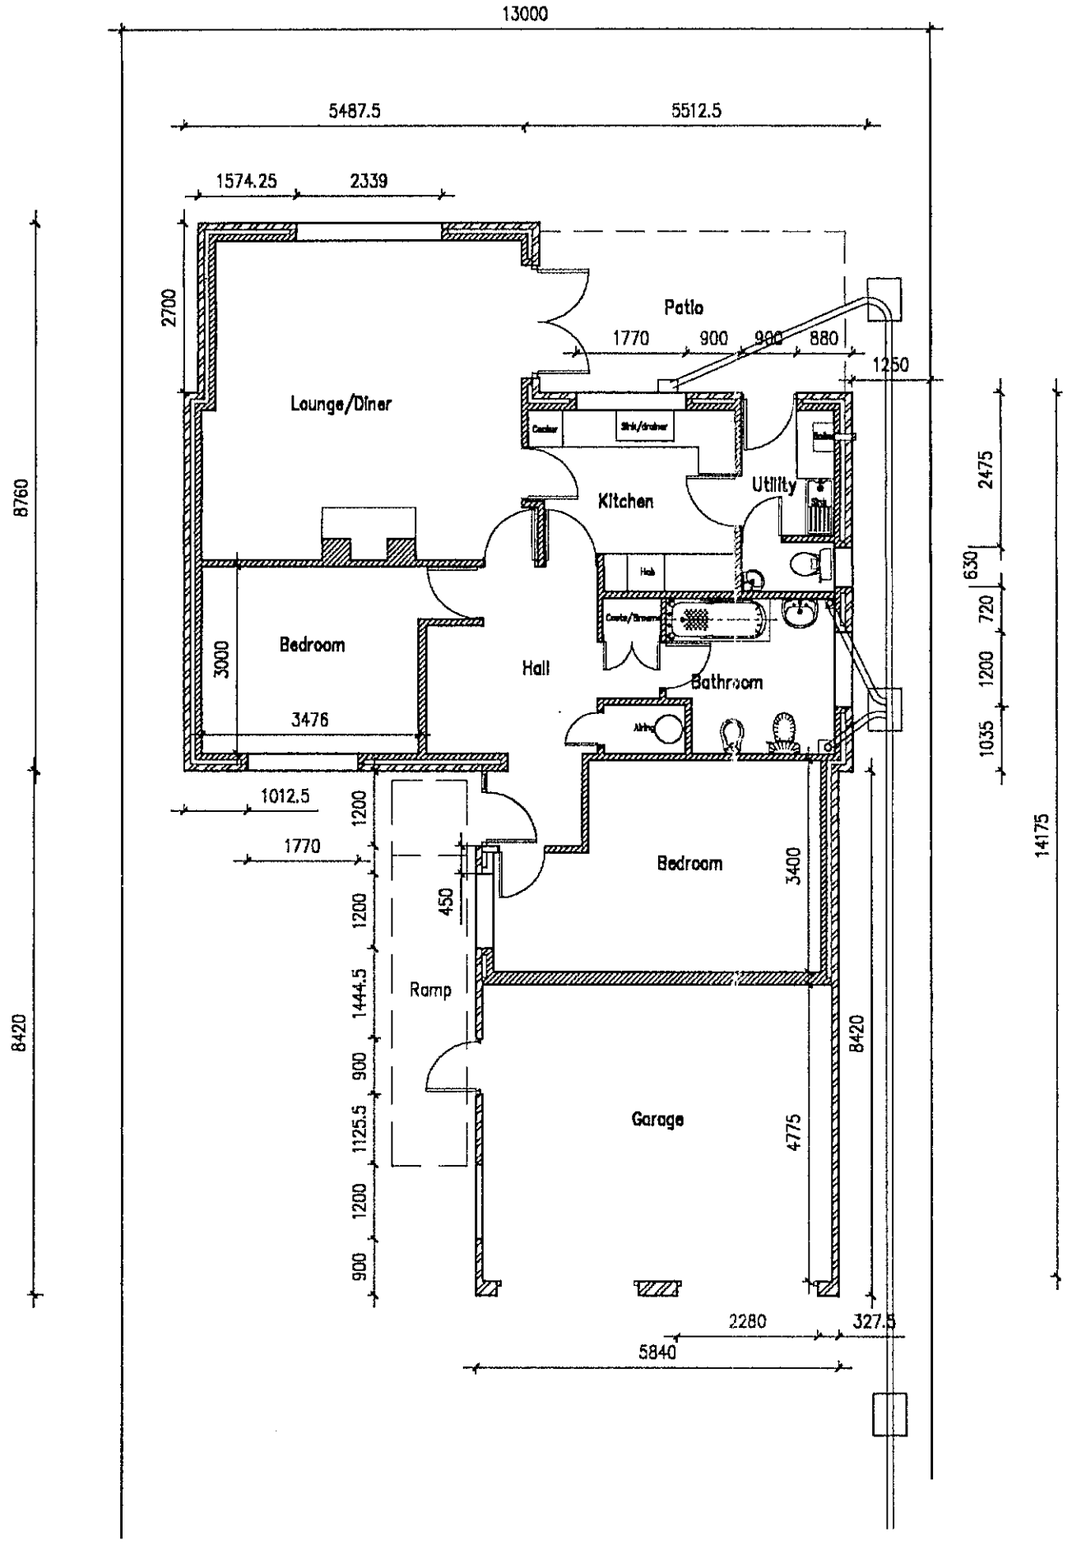



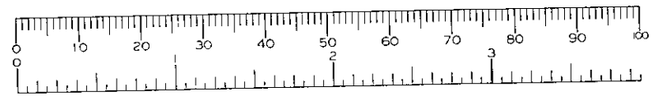

AMENDMENT SCHEDULE		
Date	No.	Description

Client: Mr & Mrs B. Foster

Job: Proposed Bungalow
21, Bramboke Road,
Wargrove
Berks. RG10 8DU

Drwg: Revised Ground Floor

Date: Nov. 1999

Drg No. D4101

Scale: 1:100

Sheet No. 3

Drwn by: mjd

Daniels & Associates
Chartered Building Surveyors
28a BROAD STREET,
WOKINGHAM,
BERKSHIRE RG40 1AB
Telephone: Wokingham 01189 790313 / 772430 (3 lines)
Fax: Wokingham 01189 786789

NOTES
All dimensions must be checked on site and not Scaled from this drawing.

20.JAN.2000* 0404

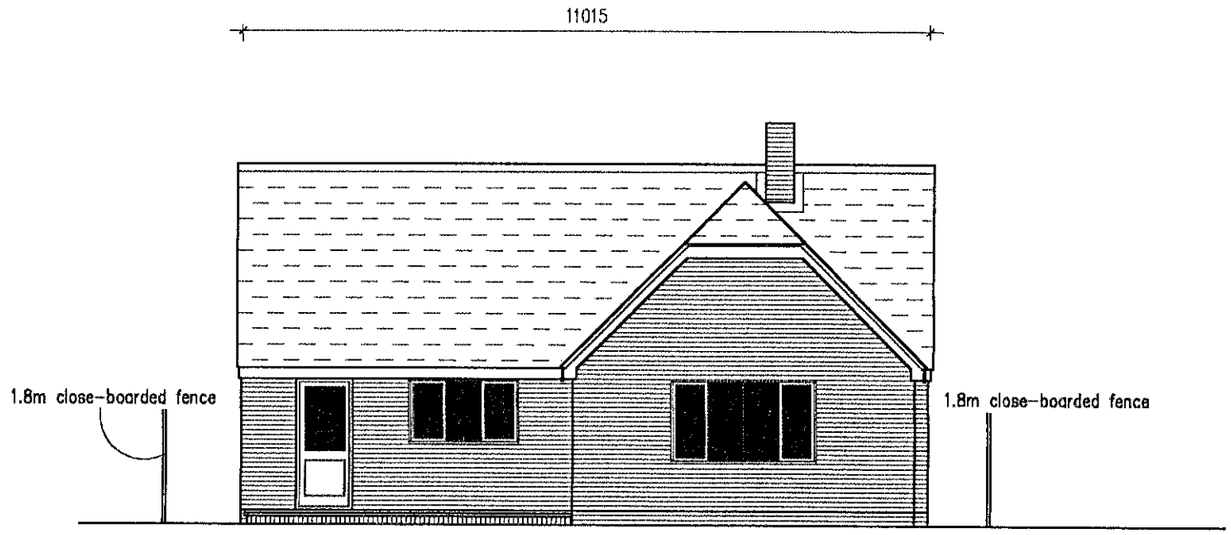

South (rear)

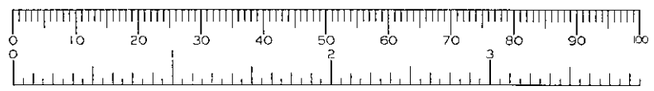

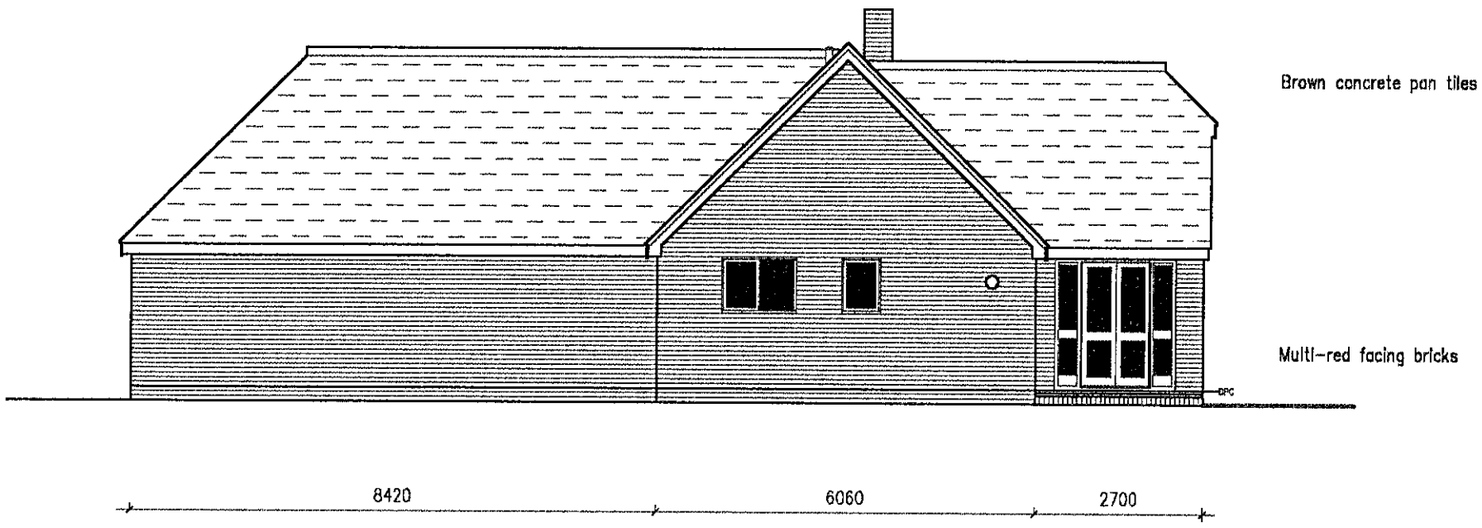

East (side)

AMENDMENT SCHEDULE		
Date	No.	Description
Jan 2000	1	Patio/S&VP added

Client: Mr & Mrs B. Foster

Job: Proposed Bungalow 21, Braybrooke Road, Wargrave Berks. RG10 8DU

Drwg: East & South Elevations

Date:	Dec. 1999	Drg No.	04101
Scale:	1:100	Sheet No.	6
Drwn by:	mjd		

Daniels & Associates
Chartered Building Surveyors
28a BROAD STREET,
WOKINGHAM,
BERKSHIRE RG40 1AB
Telephone: Wokingham 01189 790313 / 772430 (3 lines)
Fax: Wokingham 01189 786789

NOTES
All dimensions must be checked on site and not Scaled from this drawing.

20. JAN. 2000* 0464

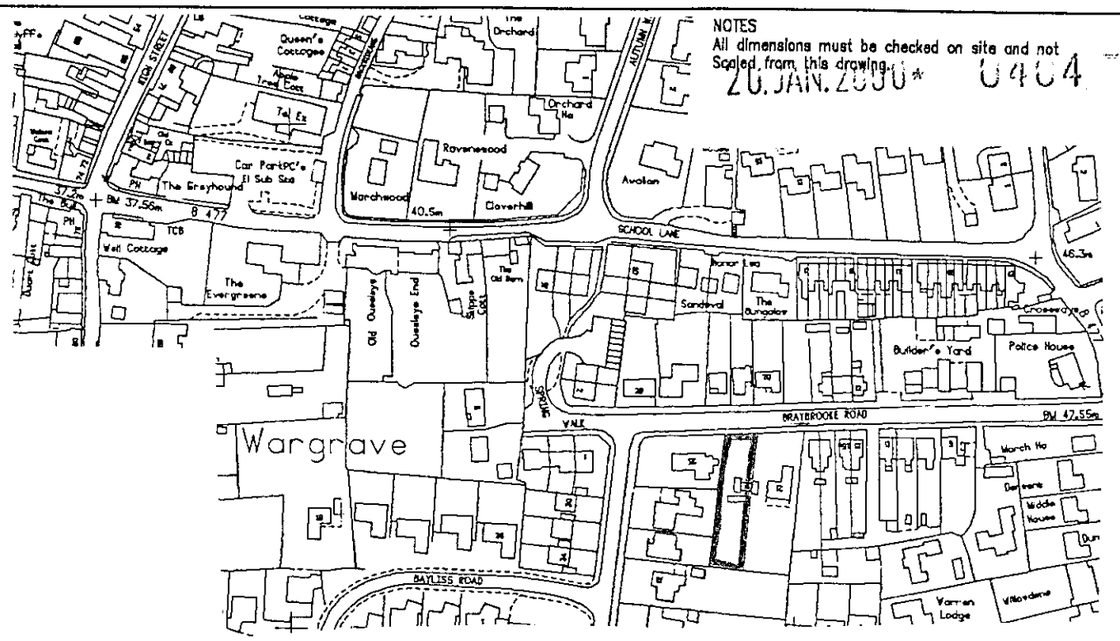

1 : 2500 Site Plan

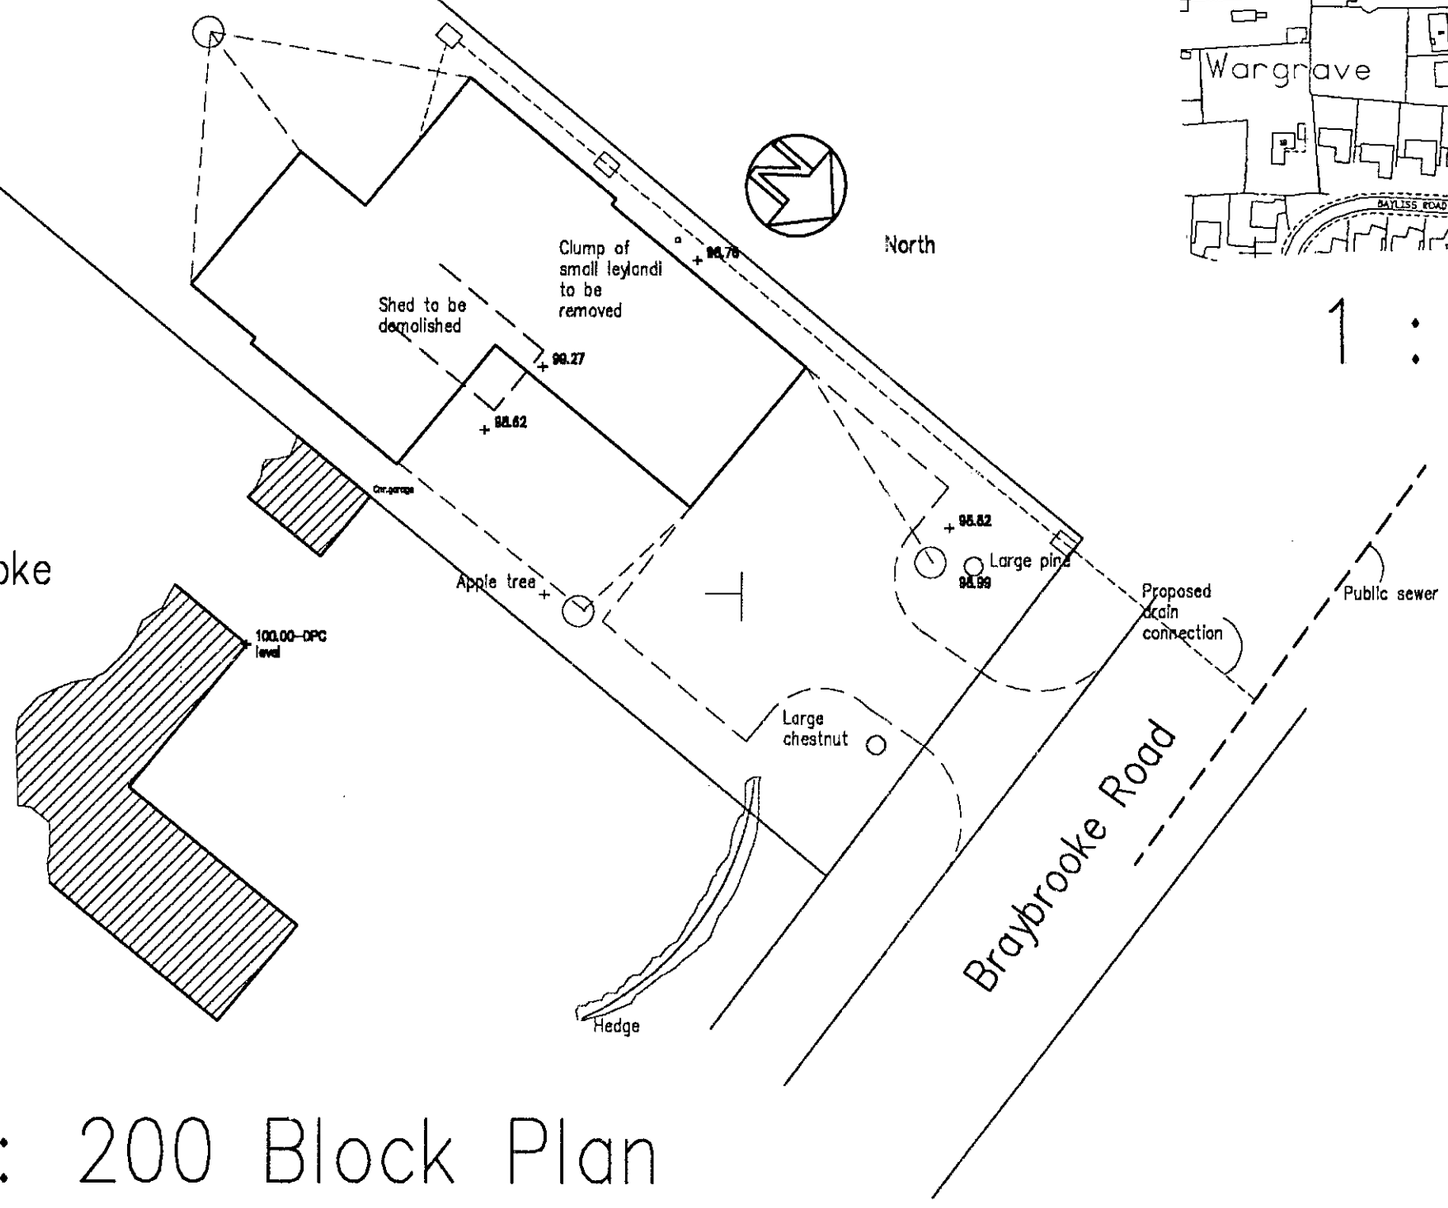

21, Braybrooke Road.

1 : 200 Block Plan

AMENDMENT SCHEDULE		
Date	No.	Description

Client: Mr & Mrs B. Foster

Job: Proposed Bungalow
21, Braybrooke Road,
Wargrave
Berks. RG10 8DU

Drwg: Site Plan

Date:	Nov. 1999	Drg No.:	D4101
Scale:	1:200	Sheet No.:	5
Drwn by:	mjd		

REFUSED

Daniels & Associates
Chartered Building Surveyors
28a BROAD STREET,
WOKINGHAM,
BERKSHIRE RG40 1AB
Telephone: Wokingham 01189 790313 / 772430 (3 lines)
Fax: Wokingham 01189 786789

NOTES
All dimensions must be checked on site and not Scaled from this drawing.

26 JAN 2000* 0404

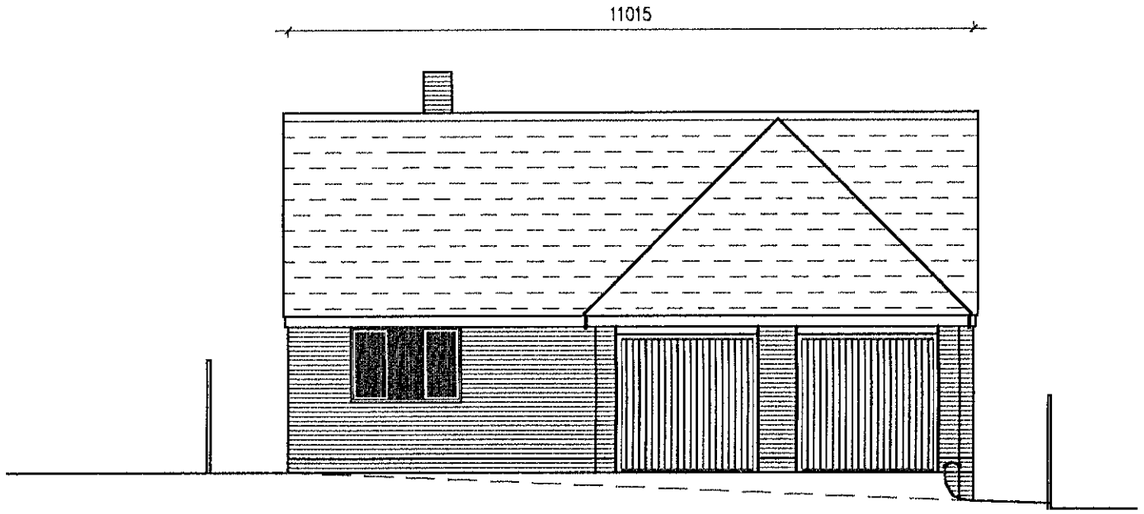

North (front)

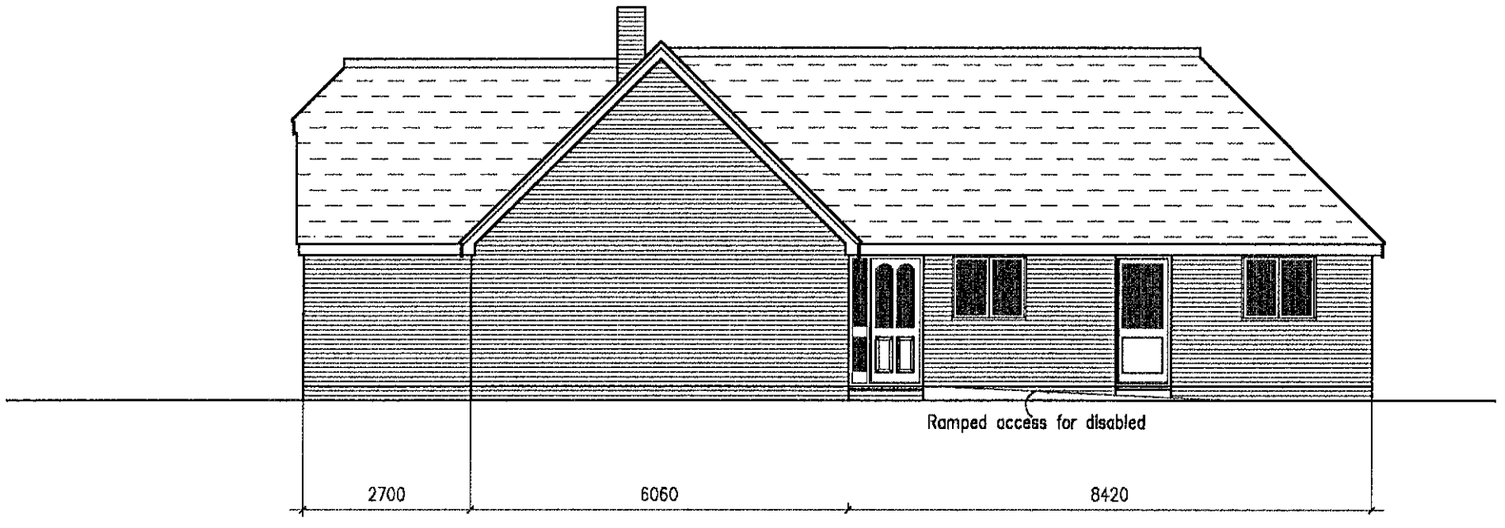

West (side)

AMENDMENT SCHEDULE		
Date	No.	Description

Client: Mr & Mrs B. Foster

Job: Proposed Bungalow
21, Braybrooke Road,
Wargrave
Berks. RG10 8DJ

REVISED

Drwg: Elevations North & West

Date:	Dec. 1999	Job No.	D4101
Scale:	1:100	Drwg No.	4
Drwn by:	mjd		

Daniels & Associates
Chartered Building Surveyors
28a BROAD STREET,
WOKINGHAM,
BERKSHIRE RG40 1AB
Telephone: Wokingham 01189 790313 / 772430 (3 lines)
Fax: Wokingham 01189 786789