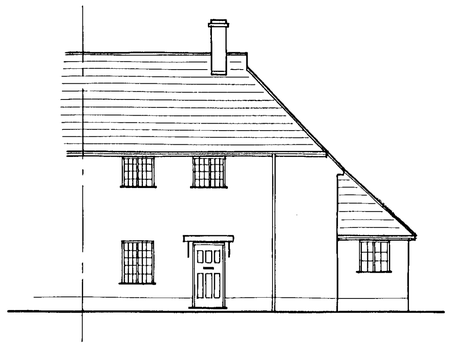

Front Elevation

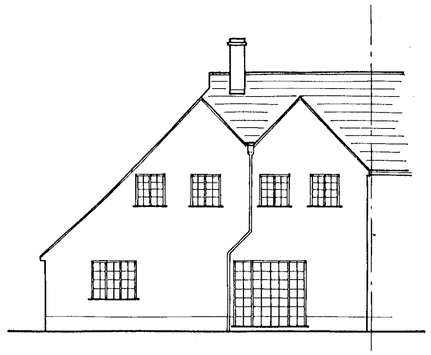

Rear Elevation

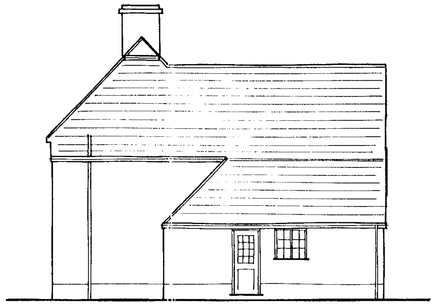

Side Elevation

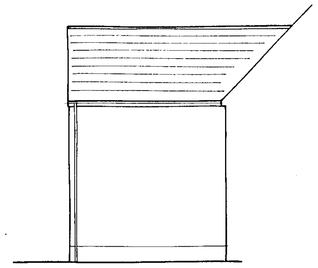

Side Elevation

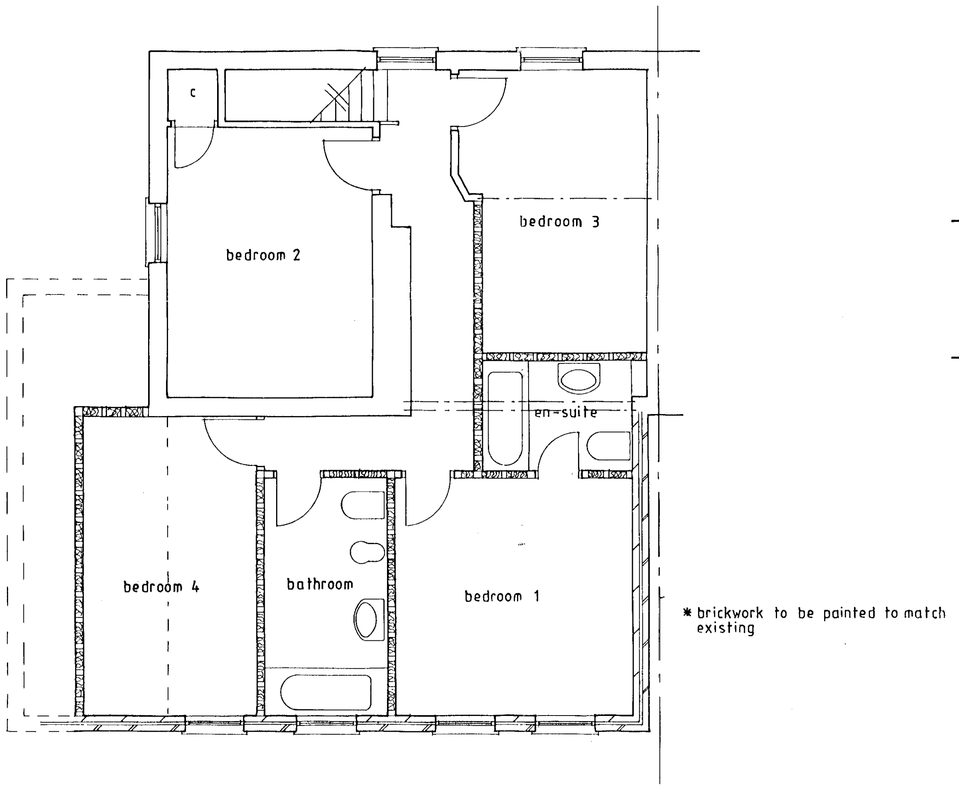

* brickwork to be painted to match existing

First Floor Plan

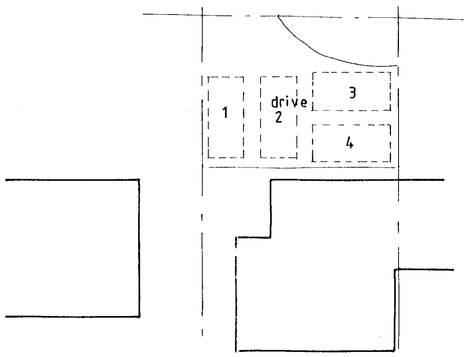

Site plan 1:200

REFUSED

NOTES

All dimensions must be checked on site and not scaled from this drawing.

A		
	Date	Revisions

© copyright

04.DEC.2000* U277

Client
Mr & Mrs Richies

Job Title
Proposed first floor rear extension
4 Hatchgate Cottage
Cockpole Green
Wargrave

Drawing Title
Proposed
Plans
Elevations
Site plan

Scale 1:50 1:100

Date Nov 99 | Drawn by

Drg No. | Rev. A

841 x 594mm A1

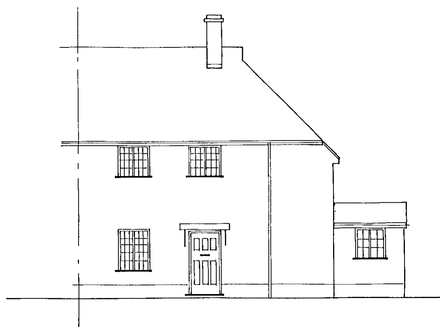

Front

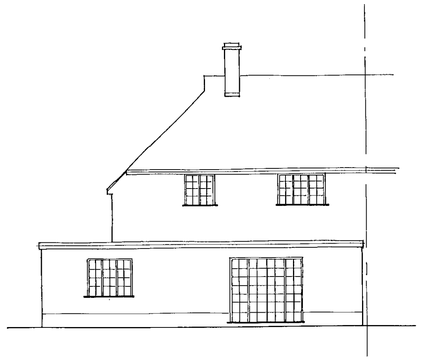

Rear

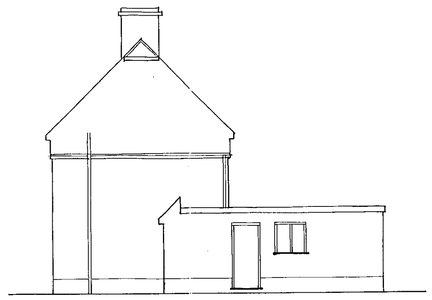

Side

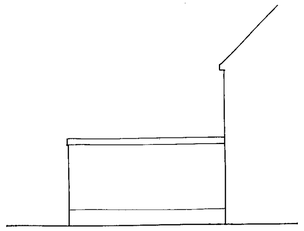

Side

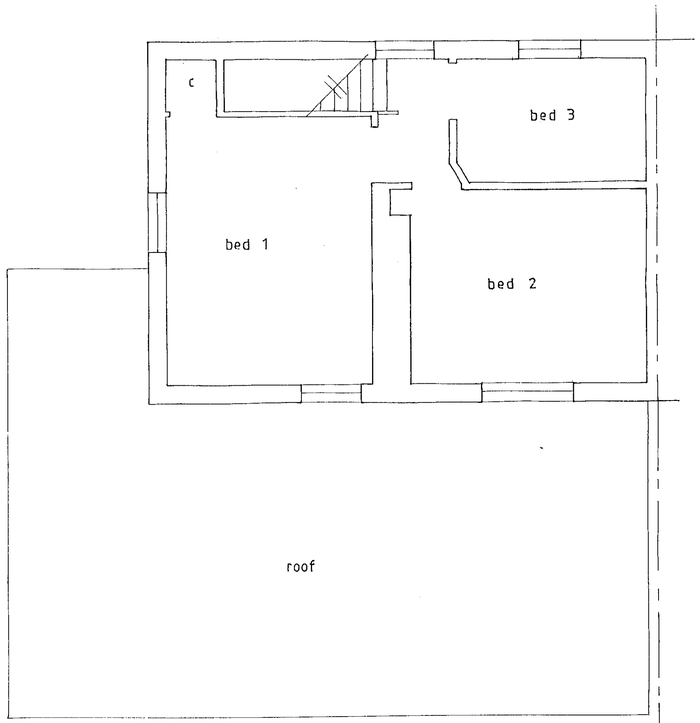

First floor plan

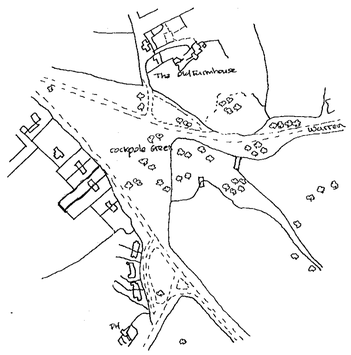

Location plan 1:2500

REPOSED

NOTES

All dimensions must be checked on site and not scaled from this drawing.

A	Date	Revisions

© copyright Nov.2000* 0277

Client

Mr & Mrs Richies

Job Title

Proposed first floor rear extension
4 Hatchgate Cottage
Cockpole Green
Wargrave

Drawing Title

Existing
Plans
Elevations
Location plan

Scale 1:50 1:100

Date	Drawn by

Drg No.	Rev.

841 x 594mm A1

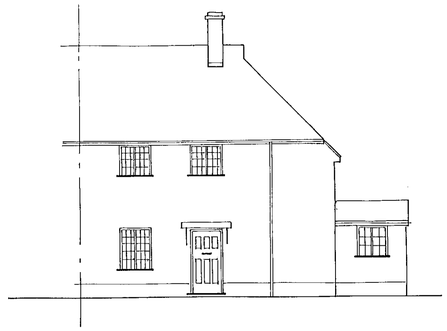

Front

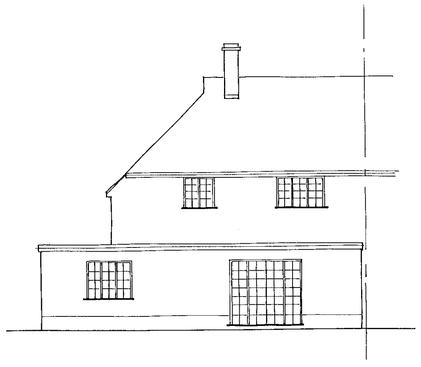

Rear

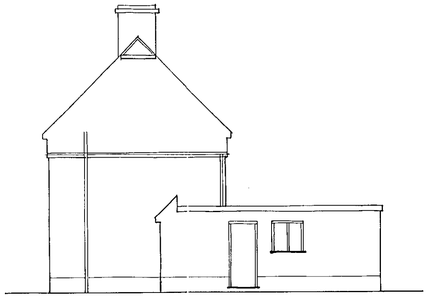

Side

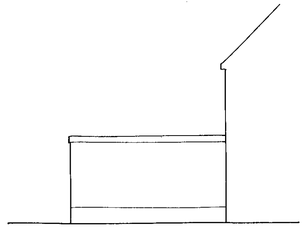

Side

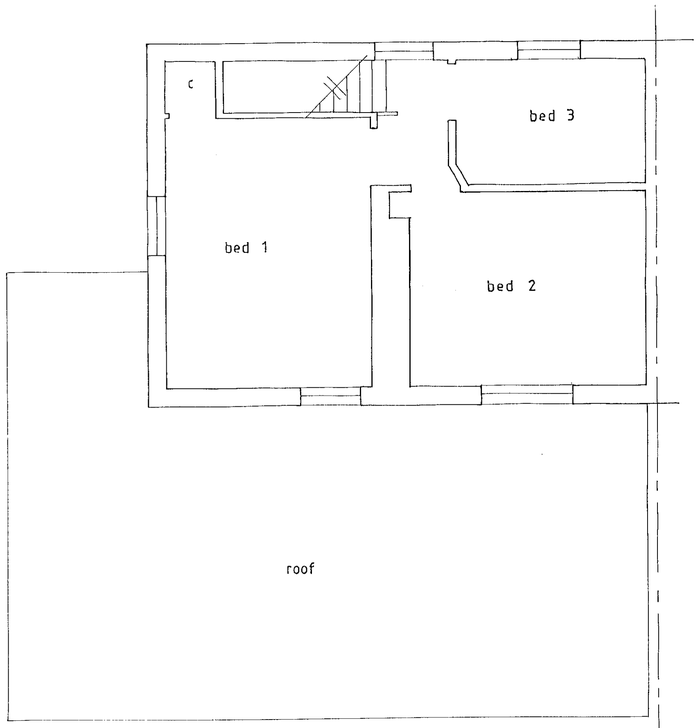

First floor plan

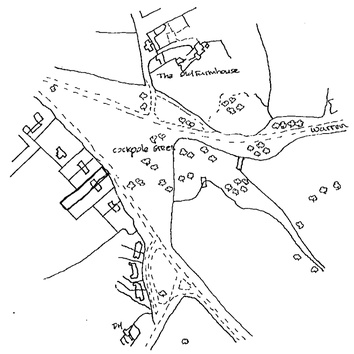

Location plan 1:2500

REFUSED

04.DEC.2000* 0277

NOTES

All dimensions must be checked on site and not scaled from this drawing.

A		
	Date	Revisions

© copyright

Client

Mr & Mrs Richies

Job Title

Proposed first floor rear extension
4 Hatchgate Cottage
Cockpole Green
Wargrave

Drawing Title

Existing
Plans
Elevations
Location plan

Scale 1:50 1:100

Date	Drawn by

Drg No.	Rev.

841 x 594mm A1