[redacted]

SOUTHPORT U.K.
LONDON OFFICE
SYSTEMS LTD

APPLICATION NO:
A/2000/0427

LOCATION:
3 Old Row Court Adentec Rose Street, Wokingham.

APPLICANT:
Dr J Holmes Adentez & Uk Smiles

PROPOSAL:
Proposed erection of internally illuminated sign.

EARLIEST DATE FOR DECISION: **24/02/2000**

APPLICATION EXPIRY DATE: **21/03/2000**

CASE OFFICER: **Bhavash Vashi**

[redacted]

WOKINGHAM DISTRICT COUNCIL

TOWN AND COUNTRY PLANNING ACTS

Notification of Refusal of Permission

Dr J Holmes
Adentez & Uk Smiles
3 Old Row Court
Rose Street
Wokingham
Berks
RG40 1XZ

Application Number: A/2000/0427

Parish: **WOKINGHAM**

Location: **Adentec 3 Old Row Court, Rose Street, Wokingham.**

Proposal: **Proposed erection of internally illuminated sign.**

The Wokingham District Council in pursuance of their powers under the above Acts and Regulations hereby **Refuse Permission** for carrying out the above development in accordance with the application and the accompanying plans submitted to the Council subject to compliance with the following conditions, the reasons for which are specified hereunder.

Reason

1. The proposed sign. by virtue of its scale and location, would be harmful to the characterof the conservation area. It is therefore contrary to Policy WBE16 and WBE1 of the Wokingham District Local Plan (Deposit Draft) and Policies SBE1, SBE2 and SBE14 of the South East Area Local Plan.

Head of Planning and Transportation
Date: 04 April 2000

If this notice grants permission to proceed with the proposal the applicant is reminded that it relates to planning permission only and does not constitute approval under any other legislation including Building Regulations.

25.JAN.2000* 0427

PROPOSED EXTERIOR SIGNAGE FOR UKSmiles

0427

25.JAN.2000*

UKSmiles Dental Practice

We Create Smiles Here Everyday

610mm

125mm

2750mm

ALUMINIUM PAN WITH ACRYLIC FRETCUT TEXT (BLACKED OUT & OVERLAID WITH WHITE, OR OTHER COLOUR) TO ALLOW HALO ILLUMINATED PIN LINE AROUND OUTSIDE OF TEXT.

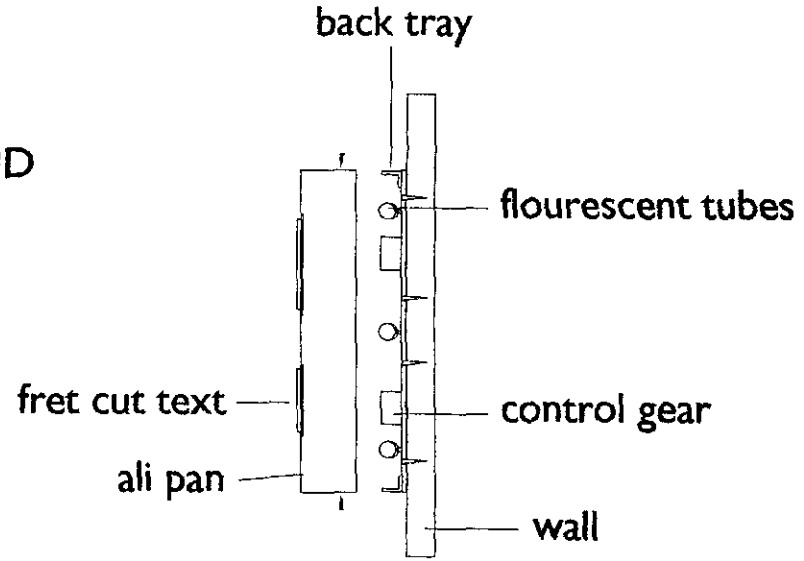

SIGN SOLUTIONS
SIGNS FOR THE IMAGE CONSCIOUS

DATE: 04.01.2000	DRG NO:
CLIENT: Adentec & UK Smiles	
DETAILS: Exterior Sign	
	SCALE:

TEL 0117 9717977 FAX 0117 9720225

REFUSED

25.JAN.2000* 0427



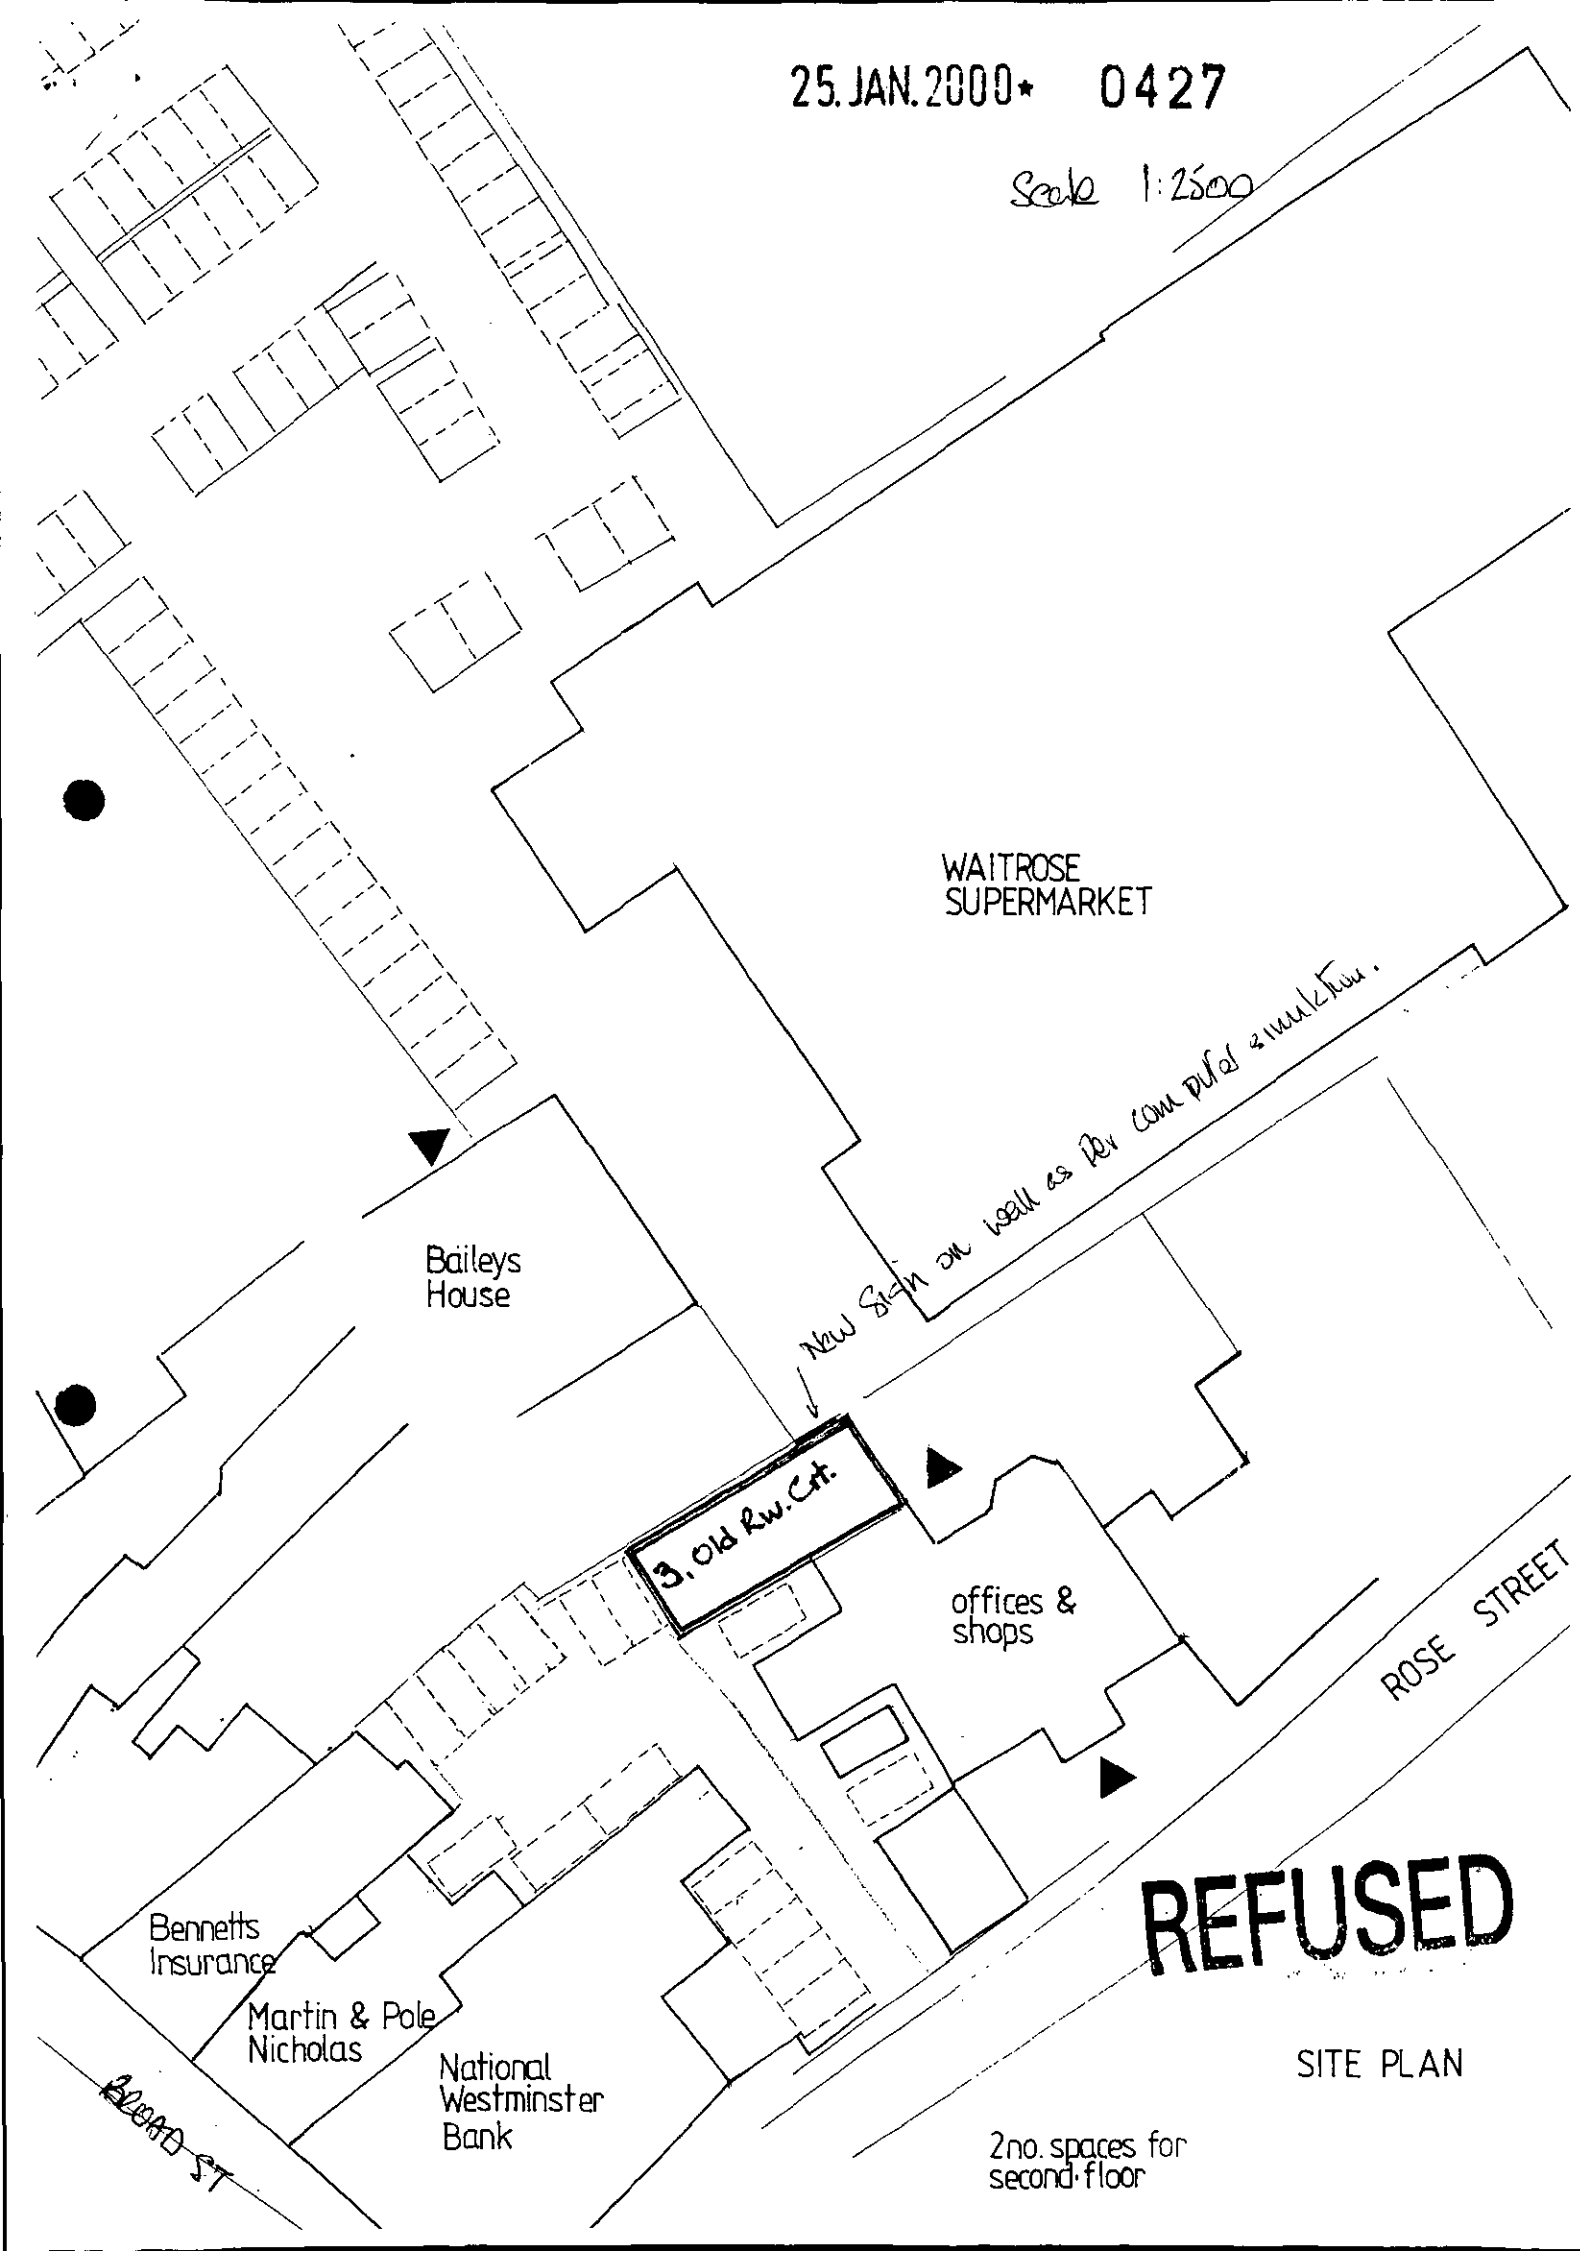
25. JAN. 2000* 0427
Scale 1:2500
WAITROSE SUPERMARKET
Baileys House
New Sign as well as per consented scheme.
3, Old Rw. Ct.
offices & shops
ROSE STREET
Bennetts Insurance
Martin & Pole Nicholas
National Westminster Bank
BOND ST
REFUSED
SITE PLAN
2no. spaces for second floor

Application Number A/2000/0427
Conditions/Reasons for Refusal

No	Std Con	Std Reas	Non Std Conditions / Reasons for Refusal
01			

The proposed sign, by virtue of its scale and location, would be harmful to the character of the conservation area. It is therefore contrary to policy WBE16 and WBE1 of the WDLPDD and *policies SBE1, SBE2 and SBE14 of the SEALP.*

RECORD OF SITE VISIT

Envy Court

SITE ADDRESS: 3 Old Row Court
Adentec Rose Street Wokingham.

APPLICATION NUMBER: A/2000/0427

OFFICER: ~~Bhavash~~ Vashi

DATE OF SITE VISIT: 8/3/00

1 SITE/STATUTORY NOTICE DISPLAYED ? yes

2. DESCRIPTION OF SURROUNDINGS Modern development in town centre, opposite Waitrose. opticians on ground floor parking to the side and public footpath to the front.

3. DESCRIPTION OF SITE/BUILDING on 1st floor of 3 storey building small projecting sign above door + letters in first-floor windows.
views to side of building from Rectory Road across Waitrose car park.

4. RELATIONSHIP TO ADJOINING PROPERTIES

5. SITE CONSTRAINTS

TREES

ACCESS/PARKING

LEVELS

BOUNDARY TREATMENT

OTHERS

WORK SHEET FOR : Bhavash Vashi

Application Number : A/2000/0427

Applicant : Dr J Holmes Adentez & Uk Smiles.

Location : 3 Old Row Court Adentec, Rose Street, , Wokingham.

Proposal : Proposed erection of internally illuminated sign.

Site Notice Displayed ? :	YES	NO	DATE
	✓		8/2/00 ?

Date of Neighbour Notifications : .....

Date of Site Visit : 8/3/00

Date Registered : 25/01/2000

Earliest Date for Decision : 24/02/2000

Latest Consultation Date/Site Notice Expiry Date : 24/02/2000

Application Expiry Date: 21/03/2000

Consultation Responses :

Highways - no objection

Wokingham TC - no objection

Conservation - object due to scale and illumination, a much smaller, unilluminated sign may be acceptable

Planning Issues :

Identified Settlement

Retail + town centre

Primary frontage?

Conservation area. WBE18 - Internal illumination in conservation areas

Application Number: A/2000/0427
3 Old Row Court, Rose Street, Wokingham

Appraisal: The premises are located on the first-floor of a modern three-storey building, within the town centre conservation area. It is also a primary shopping frontage.

The proposed sign would be 2750 mm wide, 610 mm high and 125 mm deep. It would be located on the side of the building. Its height above the ground has not been specified but it appears from the pictures supplied that the bottom of the sign would be at a height of at least three metres. Due to its size the sign would be extremely noticeable, even from some distance - it would be visible from Rectory Road - and it would appear prominent and out of place. Hence it is contrary to policy and supplementary planning guidance D1.

The background to the sign would be opaque and the text would be blacked out allowing a halo illuminated pin line around the lettering. It is proposed that the sign should only be illuminated during opening hours. Internal illumination of signs is normally only acceptable in conservation areas where it is not considered to affect the architectural or historic quality of the conservation area. In this case the sign would be located within a modern development and it is considered that halo illumination may be acceptable on an appropriately scaled sign.

Recommendation: refusal

Received by Wokingham District Council

Application No: A/2000/0427

Proposal:
Proposed erection of internally illuminated sign.

Location:
3 Old Row Court Adentec, Rose Street, , Wokingham.

The application is available for inspection at Wokingham District Council's offices during the following times:

PLANNING DEPARTMENT, SHUTE END, WOKINGHAM TEL (0118) 974 6428
8.30 - 5.00 Monday - Thursday & 8.30 - 4.00 Friday

WOODLEY LIBRARY HEADLEY ROAD WOODLEY (9.30am - 7.00pm Mon, Thurs & Fri. 9.30am - 5.00pm Tues, 9.30am - 1.00pm Saturday. closed all day Wednesday)

Comments should be sent in writing QUOTING THE APPLICATION NUMBER to the Case Officer Bhavash Vashi P.O. Box 157 Council Offices, Shute End, Wokingham Berkshire, RG40 1WR to arrive on or before 24/02/2000. Written comments submitted will become available for public inspection.

In view of the very large number of planning applications and letters of comment received, it will not normally be possible for an individual reply to observations made. However any comments will be taken into account when the application is determined and you will be notified of the decision.

Head Planning and Transportation

Tel: (0118) 974 6480

Date: 20|3|00

My ref: A/2000/0427

Environmental Services Department
Planning Services
P.O. Box 157
Shute End, Wokingham
Berkshire RG40 1WR
Tel: (0118) 974 6000
Fax: (0118) 974 6484
Minicom No: (0118) 974 6991
DX: 33506 – Wokingham

CONFIDENTIAL

Councillor M Robertson
47 Proctors Road
Wokingham
RG40 1RP

Dear Councillor

Application Number: A/2000/0427
3 Old Row Court Adentec, Rose Street, , Wokingham.
Proposed erection of internally illuminated sign.

I write to let you know that the above mentioned application has been recommended for APPROVAL: ☐ REFUSAL: ☑ under delegated powers.

Emy Circuit

If you have any questions please do not hesitate to contact ~~Bhavash Vashi~~ on (0118) 974 ~~6480~~ 6479. If you then feel the application needs to be transferred to the next available Development Control Sub-Committee for decision please fill in the form below.
This form must be received no later than 30|3|00

Yours faithfully

Chris Lowe

Head of Planning and Transportation

LISTING FORM

Case officer: Bhavash Vashi Application Number: A/2000/0427
3 Old Row Court Adentec, Rose Street, , Wokingham.
Proposed erection of internally illuminated sign.

Transfer: Yes ☐ No ☐
Reason for Transfer:

_____

_____

Signed: _____ Date: _____

Councillor M Robertson

NB. It would be helpful for speedy decision making if you could respond, even if you do not wish this application to be transferred.

Tel: (0118) 974 6480

Date: 20/3/00

My ref: A/2000/0427

WOKINGHAM DISTRICT COUNCIL
Environmental Services Department
Planning Services
P.O. Box 157
Shute End, Wokingham
Berkshire RG40 1WR
Tel: (0118) 974 6000
Fax: (0118) 974 6484
Minicom No: (0118) 974 6991
DX: 33506 – Wokingham

CONFIDENTIAL

Councillor P Edwards
30 Mays Road
Wokingham
RG40 1RW

Dear Councillor

Application Number: A/2000/0427
3 Old Row Court Adentec, Rose Street, , Wokingham.
Proposed erection of internally illuminated sign..

I write to let you know that the above mentioned application has been recommended for

APPROVAL: ☐ REFUSAL: ☑ under delegated powers.

If you have any questions please do not hesitate to contact Bhavesh Vashi on (0118) 974 6479. If you then feel the application needs to be transferred to the next available Development Control Sub-Committee for decision please contact the Councillor for your area responsible for planning matters as soon as possible

Yours faithfully

Chris Ward

Head of Planning and Transportation

Tel: (0118) 974 6480

Date: 20/3/00

My ref: A/2000/0427

WOKINGHAM DISTRICT COUNCIL
Environmental Services Department
Planning Services
P.O. Box 157
Shute End, Wokingham
Berkshire RG40 1WR
Tel: (0118) 974 6000
Fax: (0118) 974 6484
Minicom No: (0118) 974 6991
DX: 33506 – Wokingham

CONFIDENTIAL

Councillor I Brown
12 Paice Green
Wokingham
RG40 1YN

Dear Councillor

Application Number: A/2000/0427
3 Old Row Court Adentec, Rose Street, , Wokingham.
Proposed erection of internally illuminated sign..

I write to let you know that the above mentioned application has been recommended for APPROVAL: ☐ REFUSAL: ☑ under delegated powers.

If you have any questions please do not hesitate to contact ~~Bhavash~~ Emy Circuit Vashi on (0118) 974 ~~6480~~ 0479. If you then feel the application needs to be transferred to the next available Development Control Sub-Committee for decision please contact the Councillor for your area responsible for planning matters as soon as possible

Yours faithfully

Chris Ward

Head of Planning and Transportation

WOKINGHAM D.C. DEVELOPMENT CONTROL

VALID

Start date: ~~13 JAN 2000~~ 25 JAN 2000	
Officer: BV	Application No. A\2000\0427

Map No. ..... Site 0-01

Easting: ..... Flood Pln .....

Northing: ..... Mineral .....

Level: ☐ Sub Committee ☑ Delegated ☐ Sec. State

☐ Incorrect Fee ☐ Invalid ☐ PD

Description:
(A) PROPOSED ERECTION OF INTERNALLY ILLUMINATED SIGN

Location: 3 OLD ROW COURT ROSE STREET

Parish: WOKINGHAM Ward: Norreys ✓ 31/01

Applicant: DR J. HOLMES

Fee Received 50-00 Required ..... Additional ..... Refund .....

(10)

Enforcement Section to be notified ☐ tick if required

Additional information required for validation

		Reason	Requested	Received
1	1:2500 OS location plan showing property edged in blue/red	No Scale ✓ Show position of sign	20/1	25 JAN 2000
2	1:500 block plan showing existing & proposed dev. + adj. Properties			
3	Forms unsigned			
4	Correct S 66 certificate			
5	Elevation plans			
6	Floor plans			
7	Metric scale disclaimer			
8	Encroachment letter			
9	Miscellaneous			

APPLN NO. _____

ACTION REQUIRED BY DEVELOPMENT CONTROL

Conservation Area .....

Listed Building 1 2 2*

Advertisement Required .....

Date Site Notice Sent 31/01/00 Parish Council Informed - YES ~~NO~~

INTERNAL CONSULTATIONS

Building Control	NF: .....
Landscape	NK: .....
Trees	NK: .....
Conservation Officer	NK: ✓ 31/01
Environmental Health	NA: .....
Housing	NA: .....
Leisure & Cultural services	PA: .....
Public Rights of Way	PA: .....
Property	NG: .....
District Secretary (only if called in by SOS)	MA: .....
Policy & Plans	QA: .....
Strategic Planning (JSPU)	HA: .....
Minerals (BABTIE)	GA: .....
Archaeological Site (BABTIE)	: .....
Education	AP: .....
Social Services	BT: .....
Highways	XA: ✓ 31/01

EXTERNAL CONSULTATIONS

Adjacent D P A	: .....
Adjacent Parish	: .....
Southern Electricity Board	BN: .....
British Gas	BM: .....
PSA Oil Pipeline	BD: .....
Transco	: .....
Environment Agency	BP: .....
Rail Track	BI: .....
Police Arch. Liaison Officer	PC: .....

HERITAGE BODIES

The Georgian Group	KC: .....
Ancient Monuments Society	KA: .....
Council for British Arch.	KB: .....
RCHME	KF: .....
Telecommunications (NRPB)	: .....
Sport England	: .....

OTHERS:

.....

.....

.....

NEIGHBOURS:

S.N. Sufficient

.....

.....

.....

.....

.....

.....

.....

.....

To:
Conservation Officer

From: Bhavash Vashi

Date: 31 January 2000 - 2 FEB 2000

Application Number: A/2000/0427

Proposal: Proposed erection of internally illuminated sign..

Site Address:
3 Old Row Court Adentec, Rose Street, , Wokingham.

Applicant:
Dr J Holmes Adentez & Uk Smiles.

Your observations are required in respect of this application within **7 days** of the above date.

---

1 I CONSIDER A SIGN OF THIS SIZE (2750 x 610mm) AND ILLUMINATED, TO BE TOTALLY UNACCEPTABLE IN THIS LOCATION.

THERE IS ALREADY SIGNAGE IN THE WINDOW AT FIRST FLOOR LEVEL.

2. IS THE OLD ROW COURT AND CAR PARK TO WAITROSE CONSIDERED TO BE PUBLIC VIEWPOINTS?

3 IT VISUAL IMPACT ON THIS AREA WILL BE CONSIDERABLE, AND THE PROPOSAL SHOULD BE RESISTED.

4 A SMALLER (MUCH) SIGN, UNILLUMINATED MAY BE AN ACCEPTABLE SOLUTION

Handwritten

CONSERVATION + DESIGN.

WOKINGHAM TOWN COUNCIL CONSULTATION SHEET

DL	[illegible]
[illegible]	[illegible]
[illegible]	
[illegible]	
17 FEB 2000	
COPIES TO:	ACK:
	FILE:

Case officer: Bhavash Vashi

Application Number: F/2000/0427

Proposal: Proposed erection of internally illuminated sign

Site Address: 3 Old Row Court, Adentec, Rose Street, Wokingham

Applicant: Dr J Holmes Adentez & UK Smiles

Your observations are required in respect of this application by **24/02/2000**

Objections:

No objections

SIGNED: _____

CLERK TO Wokingham Town Council

DATE: 8/2/2000

To:
Highways

From: Bhavash Vashi

Date: 31 January 2000

Application Number: A/2000/0427

Proposal: Proposed erection of internally illuminated sign..

Site Address:
3 Old Row Court Adentec, Rose Street, , Wokingham.

Applicant:
Dr J Holmes Adentez & Uk Smiles.

Your observations are required in respect of this application within **7 days** of the above date.

THE HIGHWAY AUTHORITY DOES NOT WANT TO RESTRICT THE GRANT OF PERMISSION.

N.S. Tatler

10-2-00

Adentec & UK Smiles

Adentec & UK Smiles

Tuesday, 11 January 2000

25. JAN. 2000* 0427

Wokingham District Council,
Planning Department,
PO Box 157,
Civic Offices,
Shute End,
Wokingham,
Berkshire, RG40 1WR

Adentec & UKSmiles
Dental Practice

3 Old Row Court
Rose Street
Wokingham, RG40 1XZ
Berkshire

Tel; 0118 979 5559

Fax; 0118 979 3252

http://www.uksmiles.co.uk

smiles@uksmiles.co.uk

Dear Sir / Madam,

Please find enclosed an application for permission to put up an illuminated sign for Adentec & UKSmiles, 3, Old Row Court, Rose Street, Wokingham.

I have enclosed 4 copies, as requested, and attached is a cheque for £ 50.00 as detailed in clause 6.1.

The details and dimensions of the sign are enclosed, as well as a computer simulation of what the finished board would look like, as well as the location on the building we would like to install it. The blue is slightly darker than the manufacturers plans show.

The practice has grown over the last 2 years, and we have had a large number of our patients and visitors complain that our signage is very poor.

We are surrounded by commercial premises that have illuminated signs, and as this sign would not face any residential premises, an illuminated sign would not interfere with any one.

The sign would be attached to the wall of the practice as indicated on the computer simulation, and be illuminated in working hours only. We have designed it so that it will be very similar in construction and illumination as the Multi-York outlet on the EmmBrook commercial development, Finchampstead Road, between the two railway bridges.

The Dental Team

Julian Holmes BA, BDS
Dentist

Harris Smeyatsky BDS
Orthopaedic Orthodontic Care

Marion Taylor Dip DH, Cert DHE, RDSA
Hygienist

Amanda Williams RDSA, Cert DHE, Cert RA
Dental Health Educator

Frances Ismay RDSA, Cert DHE
Clinic Assistant

The Osteopath Team

Mr Stuart Collings, DO, MRO
Osteopath

Mrs Lorraine Canning, MAR Lic AC
Acupuncture & Reiki

The Technical Team

Mr Chris Farrow

Mr John Broughton

Mr Paul Broughton

Mr Derek Young

BUPA DentalCover
Accredited dentist

If there is any further information that you require, please contact me.

With regards,

Dr Julian Holmes.

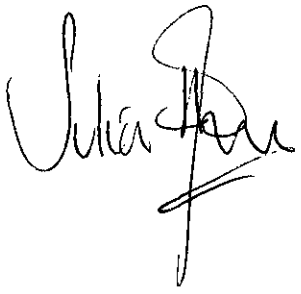

Tel. 0118 9746429 (Direct Line)

Date 20/1/00

Your ref.

My ref.

Dr J Holmes
30ld Row Court
Rose Street
Wokingham
RG40 1XZ

Environmental Services Department
Planning Services
P.O. Box 157
Shute End, Wokingham
Berkshire, RG40 1WR
Tel: (0118) 974 6000
Fax: (0118) 977 8735
Minicom No: (0118) 977 8909
DX: 33506 - Wokingham

Dear

I return your application as it cannot be determined for the following reasons:

Done

		Tick relevant box
1)	Permission is not required as proposed development is permitted development.	☐
2)	~~No location plans submitted~~ - 4 copies of a 1:2500 scale location plan required with the site outlined in red. The plan must include the junction of two named roads and a north point. No Scale	☑
3)	The location plans submitted do not have the site outlined in red.	☐
4)	The red line denoting the application site does not extend to the public highway.	☐
5)	~~No block plans submitted~~ - 4 copies of a 1:500 scale block required with the existing and proposed development and any adjoining properties indicated. mark position of proposed sign on plan	☑
6)	The application has not been made on the Authority's prescribed forms. (Correct forms are enclosed).	☐
7)	Less than 4 copies of the application form/plans have been submitted.	☐

(5) As was shown on computer simulation.

(2) Plans were copies submitted to your offices for Planning consent.

P.T.O.

25 JAN 2000 0427

INVESTORS IN PEOPLE UK
RECYCLED PAPER

Cont.

Tick relevant box

8) The information contained on the application form is inaccurate/missing as follows: ☐

9) The Section 66 Certificate is missing/unsigned/not deleted. ☐

10) No fee has been submitted OR the fee submitted is incorrect and should be £. ☐

11) The following floor plans are required: ☐

12) The following elevational plans are required: ☐

13) An Environmental Impact Assessment is required. ☐

14) The plans submitted contain Imperial measurements or Imperial scales. (Only Metric measurement or scales are acceptable). ☐

15) An outline application proposing the change of use of land is not acceptable, the application can only be made as a full application. ☐

16) The plan submitted with this outline application must be marked "for illustrative purposes only", alternatively Question 10 must be completed by indicating which matters are not reserved. ☐

Please resubmit your application with the above-mentioned information.

Yours sincerely

Mrs C Hurst
Senior Technical Assistant
Development Control Admin

① LAND BETWEEN = OLD ROW COURT

ADDRESS 2 & 4 ROSE STREET PARISH WOKINGHAM

PLOT No. ORD. SHEET No. X-3

BUILDER

Plan No.	Applicant	Description of Development	Date of Decision	Decision
04177	[illegible]	[illegible]	15.3.76	N/A REF.
20837	LINKWOOD CONSTRUCTION	2/ST OFFICE ACC & APARTMENT IN ROOF	8.3.84	N/A REF
20841 LBC	"	C/O TO OFFICES (NO 2)	5.6.84	N/A REF
27774 -			23.8.88	REF
27894 - LBC			23.8.88	REF
32264 - ← 29555	BRUNDON CURBS	ADV. HOARDING	15.12.88	C/A RLA
DRA 6754	LUFF	SHOPS / OFFICES	7.4.89	APP
39619 +	"	VAR. 29555	30.9.92	C/A + VAR. TO L.A.
43114 -	"	3 SHOP UNITS, COFFEE SHOP & OFFICES (INCL. VAR.		C/A LA
	42176	FOR SUPERMARKET ON ADJ. LAND)	1.2.95	ISSUED

DATE OF COMPLETION

MINISTRY DECISION

SPECIAL ORDERS 39619 - VAR. SIGNED - 26.1.93

DRAINAGE

09107

1933

② LAND BETWEEN 2 & 4 OLD ROW COURT

ADDRESS ROSE STREET PARISH WOKINGHAM

PLOT No. ORD. SHEET No.

BUILDER

Plan No.	Applicant	Description of Development	Date of Decision	Decision
95/3597/A	LUFF	2/ST. OFFICES & SHOPS	31.7.95 12.7.95	C/A APP
96/63487/A		HOARDINGS		1.11.96 TP
96/64004/A	LUFF	FASCIA SIGN	24.7.96	C/A
97/65345/X	DR. J. HOLMES UNIT 3	C/O USE OFFICES (B1a) TO DENTAL SURGERY (D1a)	30.4.97	C/A
97/66606/X	" "	C of Use Offices to Medical	16.12.97	C/A

MINISTRY DECISION

SPECIAL ORDERS PD. ENQ - NO 5 - BLINDS - 15.10.96

1782/a

You are advised to read the accompanying notes before completing any part of this form.

APPLICATION FOR CONSENT TO DISPLAY AN ADVERTISEMENT

Town and Country Planning Act 1990 (Schedule 2 to the 1989 Regulations)

The Town and Country Planning (Consent to Display Advertisements) Amendment Regulations 1993. All documents to be submitted in quadruplicate.

Completed copies of this form and the drawing specified overleaf (see Note 3) should be sent to:- **Wokingham District Council, Planning Department, PO Box No. 157, Civic Offices, Shute End, Wokingham, Berkshire, RG40 1WR.**

1. APPLICANT (Block capitals please)

Full Name: DR JULIAN HOLMES

Address: AUENTEC & UKSMILES, 3 OLD ROW COURT, ROSE ST WOKHAM Post Code RG40 1XZ

Tel. No. 0118 979 5559

2. AGENT (if any) (Block capitals please)

Full Name _____

Address: _____

_____ Post Code _____

Tel. No. _____

3. Full postal address or location of the land on which the advertisement is to be displayed.

3, OLD ROW COURT, ROSE STREET WOKINGHAM, BERKS, RG40 1XZ

4. State the purpose for which the land or building is now used.

DENTAL PRACTICE

5. (a) Has the applicant an interest in the land?

YES / (NO) *

(b) If **NO**, has the permission of the owner, or of any other person entitled to give permission for the display of the advertisement, been obtained?

(See Note 4) (YES) / NO *

6. (a) State the nature of the advertisement (e.g. hoarding, shop sign, projecting sign, etc.)

BUSINESS SIGN

(b) Is the advertisement already being displayed?

YES / (NO) *

7. (a) Will the advertisement be illuminated?

(YES) / NO *

(b) If **YES**, state the type of illumination (e.g. internally, externally, floodlighting, etc.)

HALO'D INTERNAL, LOW LEVEL ILLUMINATION

(c) Will the illumination be static or intermittent?

STATIC, WORKING HOURS ONLY

8. Period for which consent is sought (See Note 2).

10 YEARS (BUSINESS LEASE IS FOR 10 YRS)

9. Any additional information which you may wish to supply.

OUR PATIENTS ARE HAVING PROBLEMS FINDING OUR CLINIC. AN ILLUMINATED SIGN WOULD HELP

* **Delete as appropriate**

I enclose a cheque or money order for the appropriate fee (See Note 6) of £ 50.00

Signed ..... (applicant/agent) Date 11-1-00

DATA PROTECTION ACT 1984

'Information contained in this form is likely to be personal data within the terms of the Data Protection Act 1984, and as such will be held by the Council on computer (such as the PLANAPS applications processing system) and may be used by the Council only for purposes registered under the terms of the Data Protection Act.'