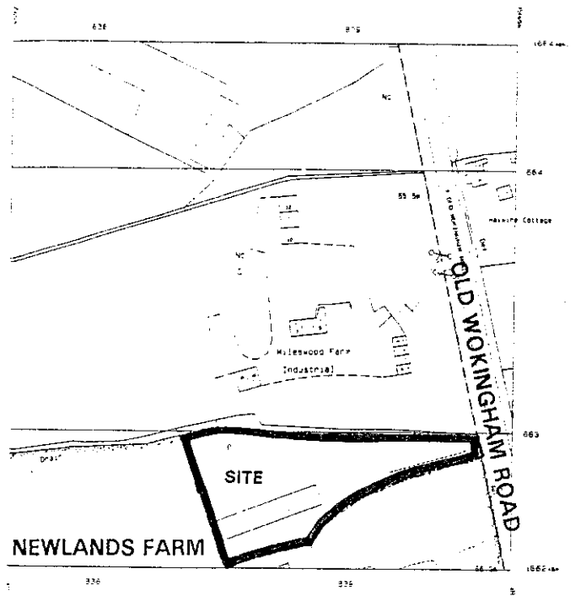

LOCATION PLAN 1:2500

REFUSED

15.FEB.2000* 0598

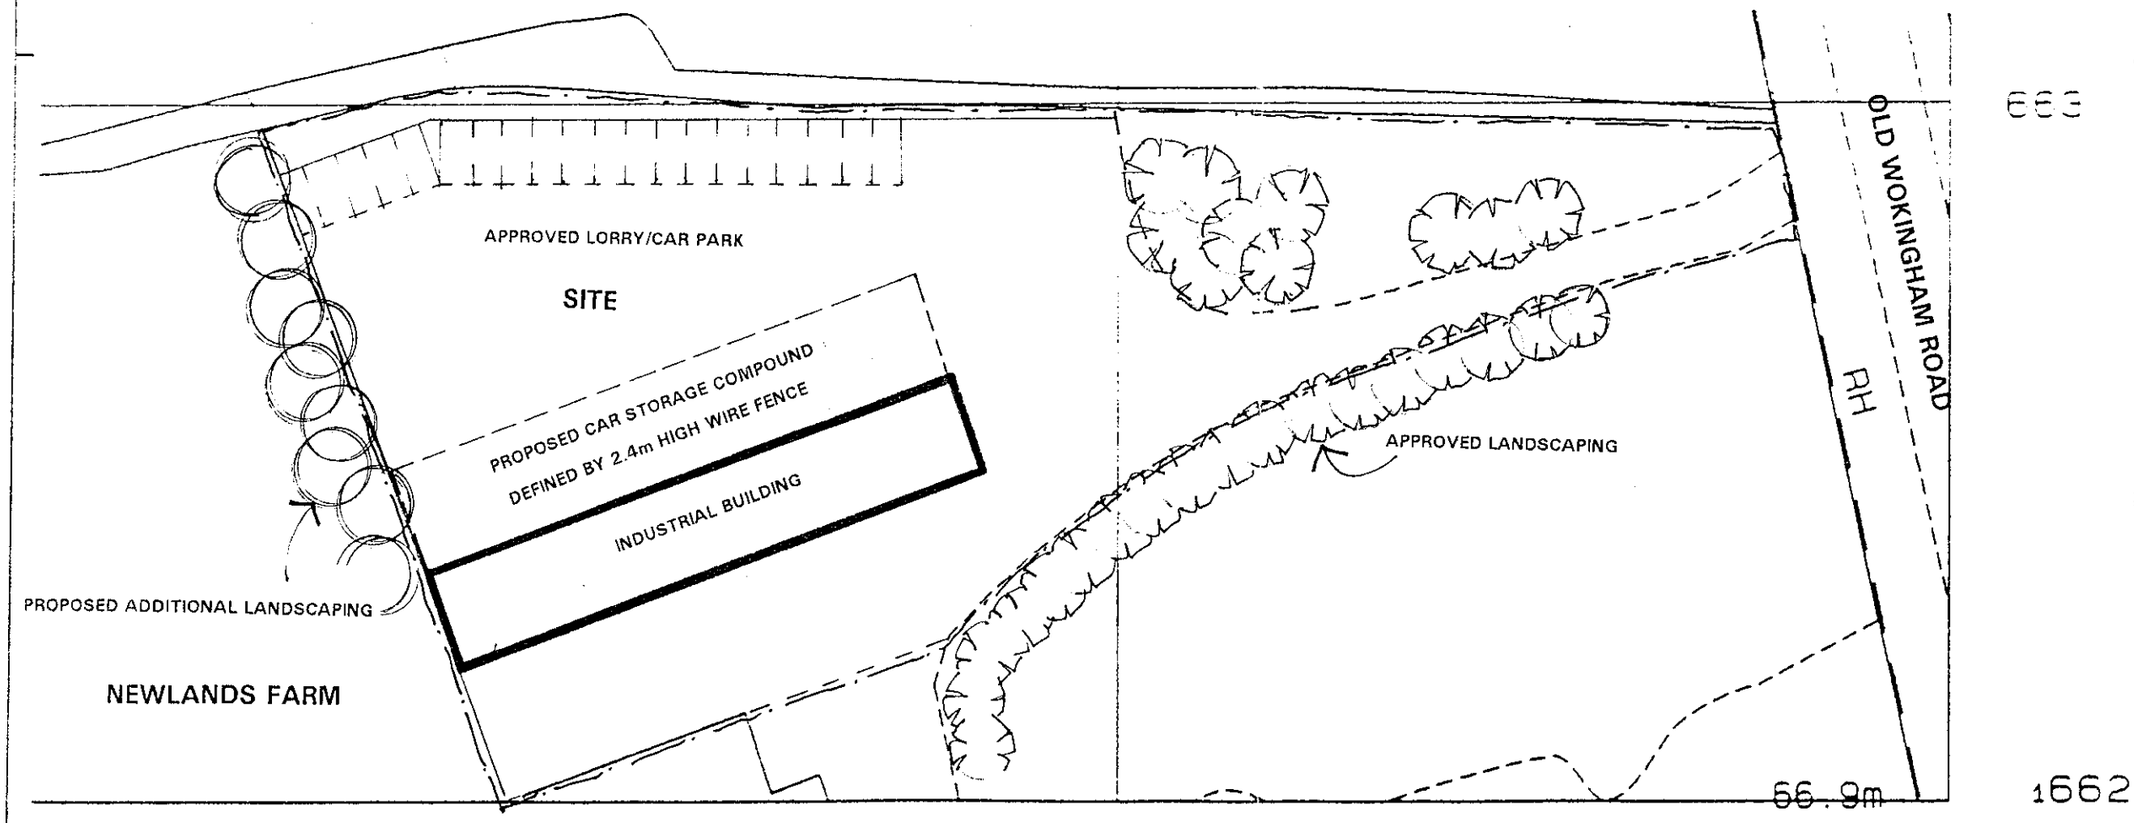

SITE PLAN 1:500

839

Notes:
All dimensions must be checked on site and not scaled from this drawing.

CROWN COPYRIGHT RESERVED
ROBIN BRADBEER LIMITED
Licence No: AL52641A

No.	Date	Revisions
A		

© Copyright

Robin Bradbeer Limited
Planning & Development Consultancy

Client
MR P THOMAS

Job Title
NEWLANDS FARM
OLD WOKINGHAM ROAD
WOKINGHAM

Drawing Title
SITE PLAN
LOCATION PLAN

Scale 1:2500 1:500

Date 02/00

Drawn by

Org. No. 330/00/1

Rev.