

SOUTH ELEVATION

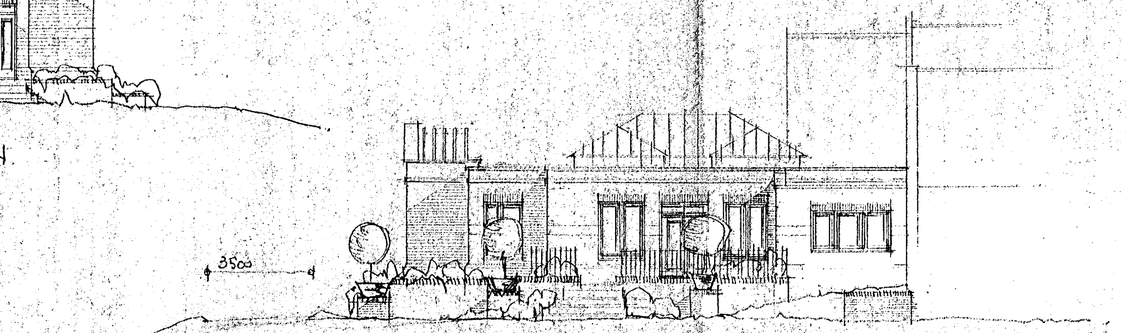

NORTH ELEVATION

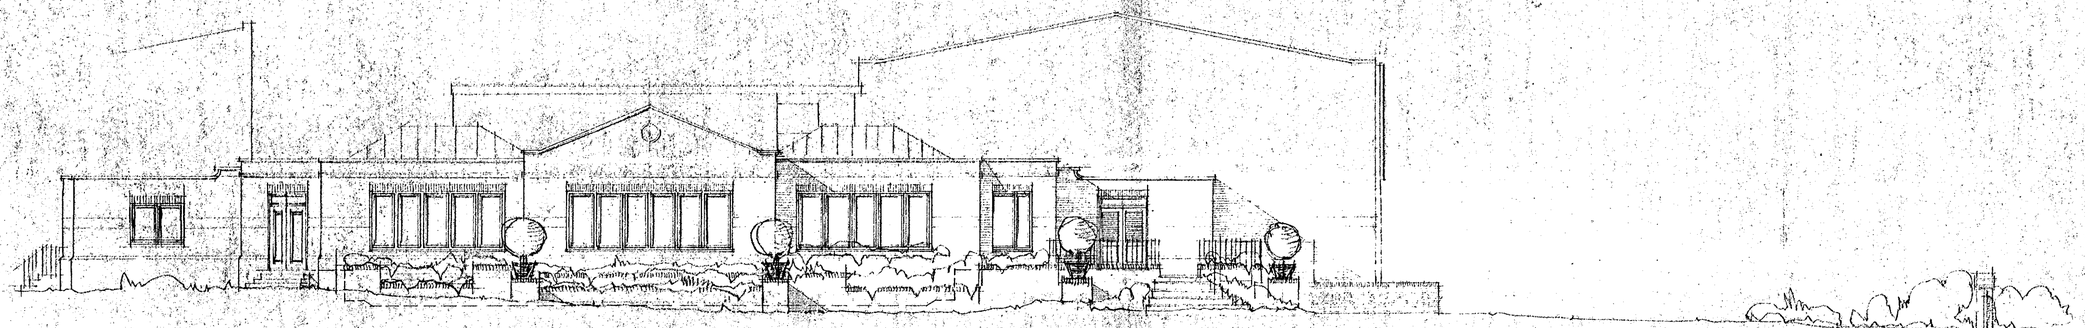

EAST ELEVATION

APPROVED

Notes

All dimensions to be checked on site.

02 JUN 2000 1658

Revisions

Scale	Date	Drawn By
1:100	April 2000	

PROPOSED POOL ELEVATIONS

LUDGROVE SCHOOL
LUCKLEY ROAD
WOKINGHAM

Drawing No. 830.03

TUFNELL & PARTNERS
40 Chobham Road, Sunningdale, Ascot
Berkshire, SL5 0DX. tel. 01344 23411.

AMI SUPPLIES 1028

Notes

All dimensions to be checked on site.

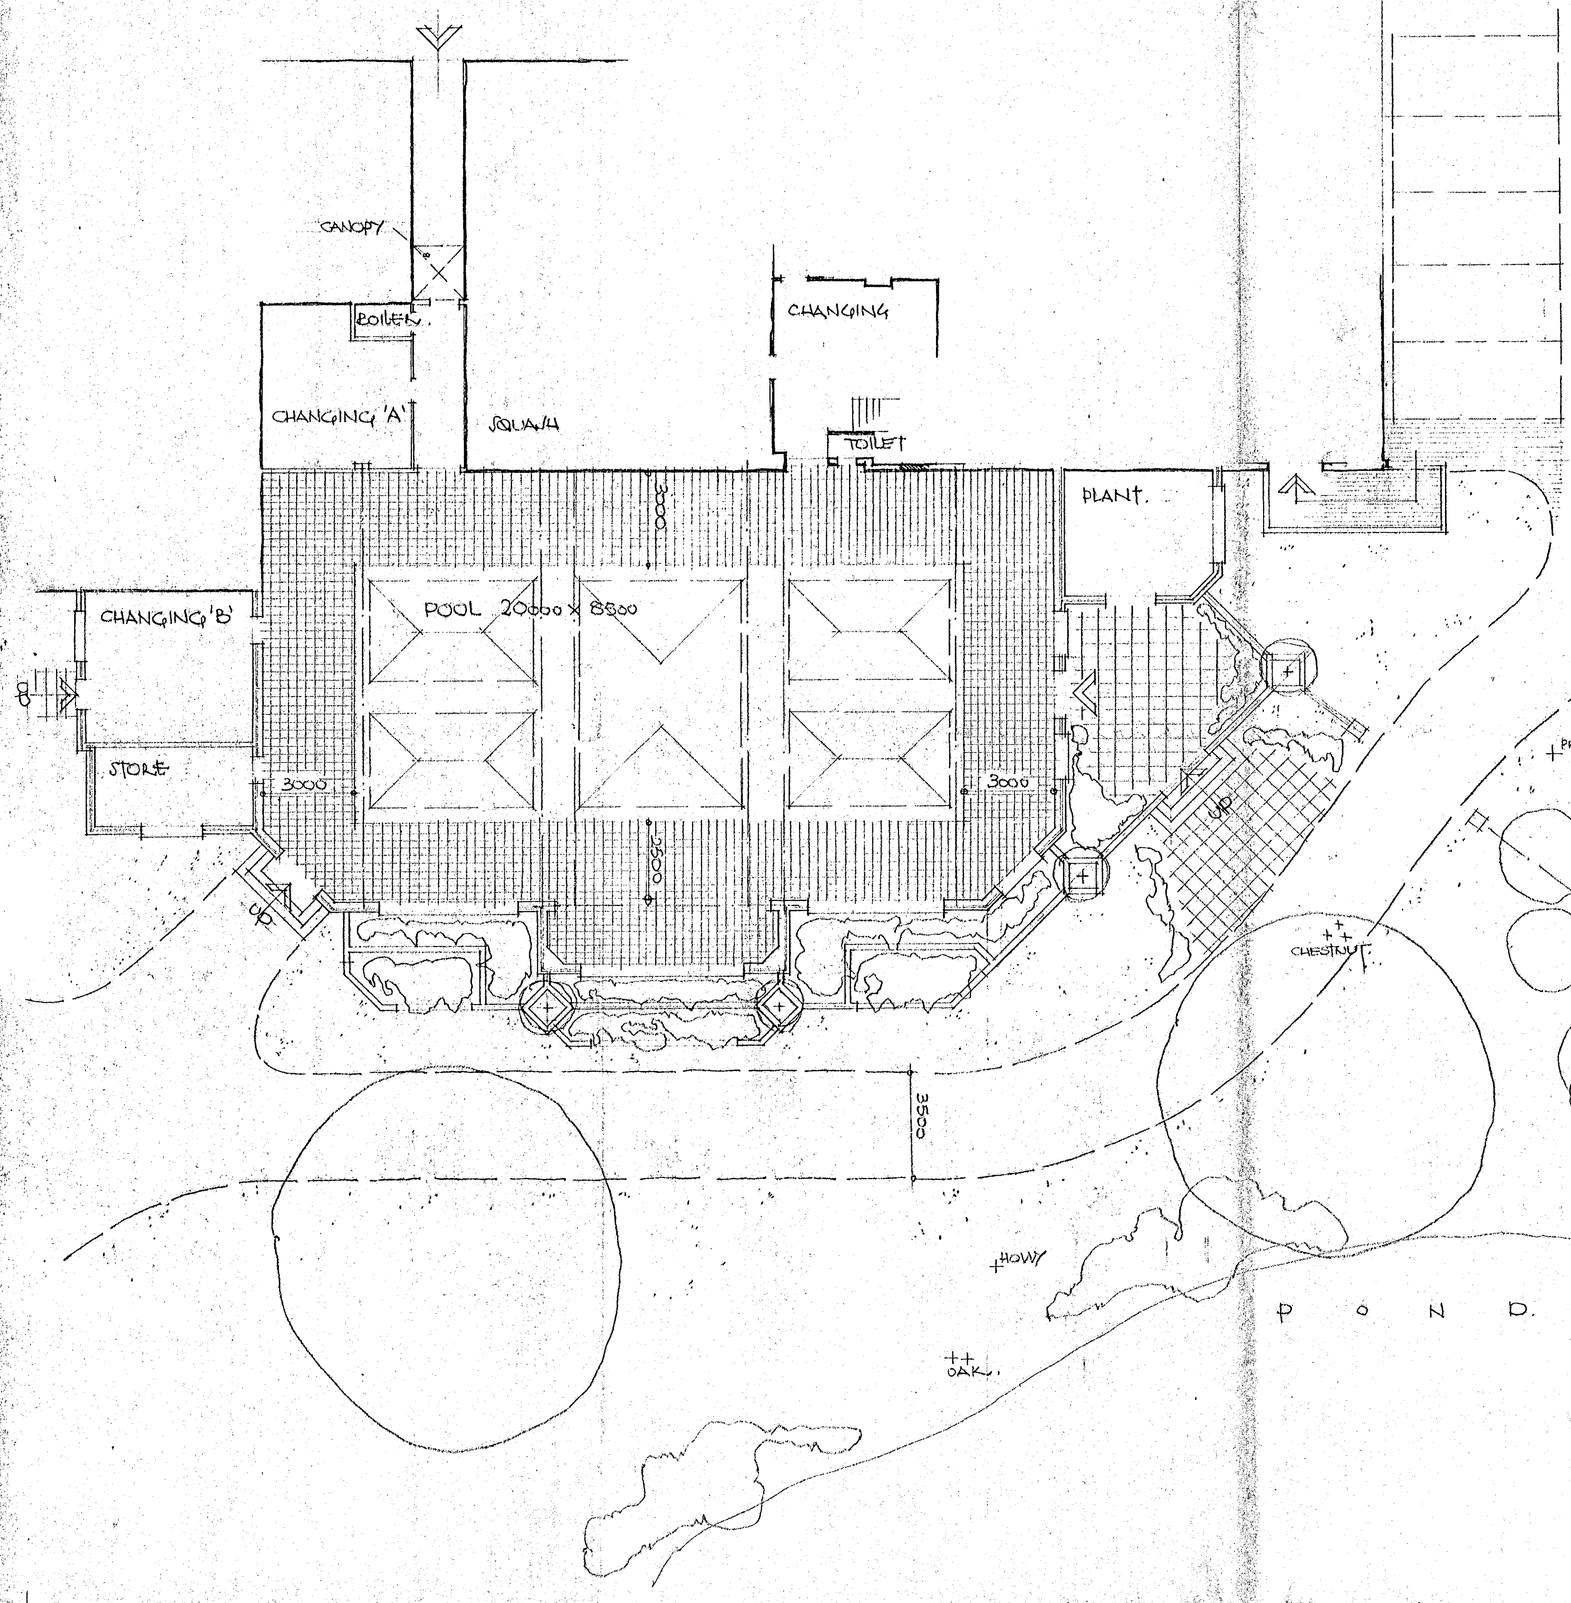

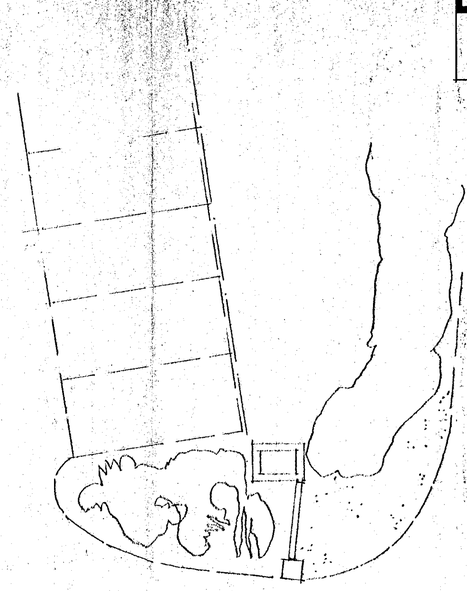

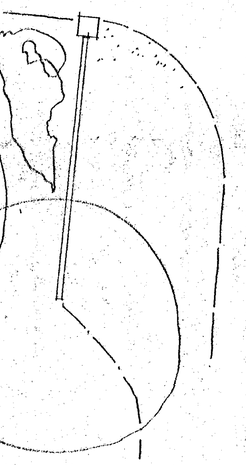

02 JUN 2000 1656

APPROVED

Revisions

Scale	Date	Drawn By
1:100	MAY 2000	VV

PROPOSED SWIMMING POOL

LUDGROVE SCHOOL
LUCKLEY ROAD
WOKINGHAM

Drawing No. 830.02

TUFNELL & PARTNERS
40 Chobham Road, Sunningdale, Ascot
Berkshire. SL5 0DX. tel. 01344 23411.

AMI SUPPLIES 1028

1656

APPROVED

Chapel Green Farm

Chapel Green

Chapel Green Cottages

Lucas's Hospital
(Almshouses)

Chapel

Pond

Ludgrove School

Chapel

Pond

West Lodge

Spring

Sluice

Playing Fields

Foot Bridge

Foot Bridge

Trench's Bridge

LANGBOROUGH WARD

NORTH

SCALE

N.T.S

TUFNELL & PARKINSON
CUNNINGHAM & CO.
TEL ASCOT

Reproduced from the Ordnance Survey Map with the permission of the Controller of H.M. Stationery Office. Crown Copyright reserved.

02. JUN. 2000 1656

LUDGROVE SCHOOL
LUCKLEY ROAD
WOKINGHAM.

BLOCK PLAN
SCALE 1:500.

PROPOSED POOL ENCLOSURE, CHANGING ROOMS etc

APPROVED

0 10 20 30 40 50 60 70 80 90 100
0 1 2 3

N