



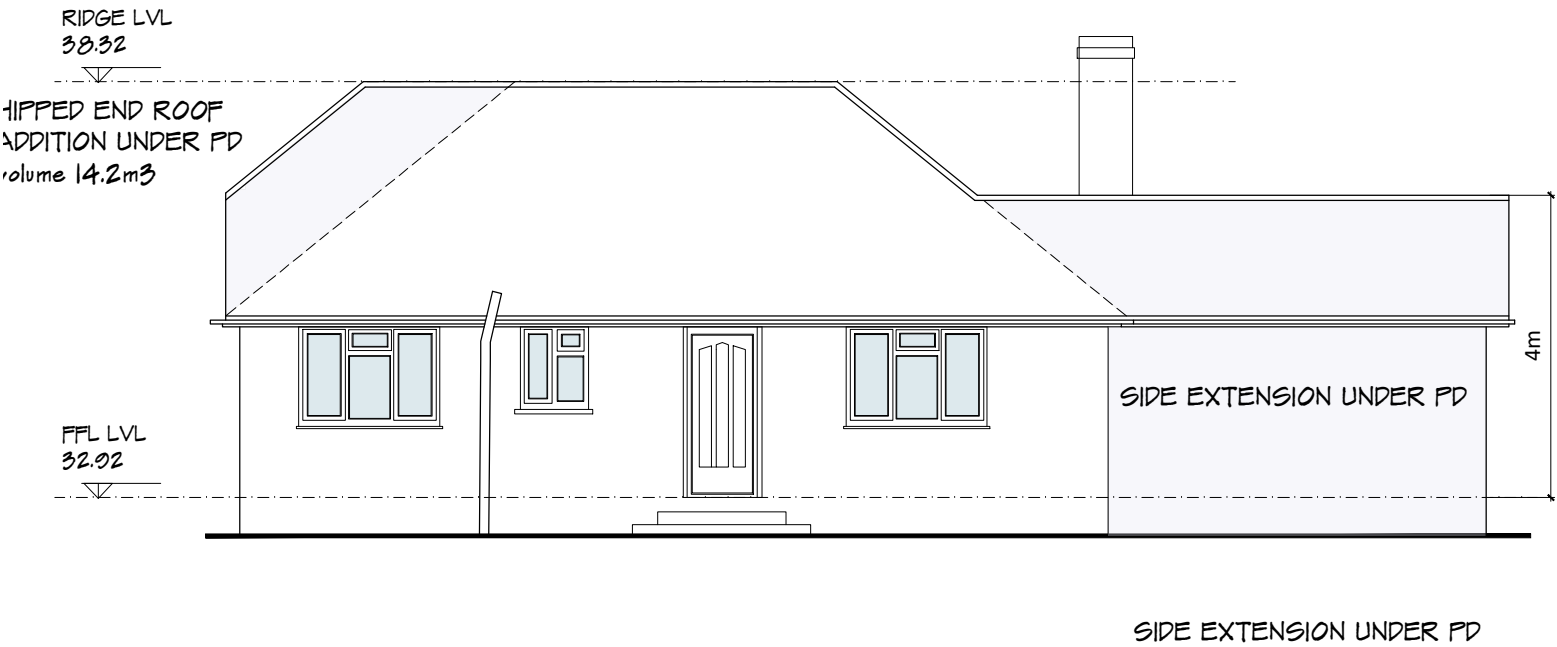



ELEVATION 1

DATUM 30m


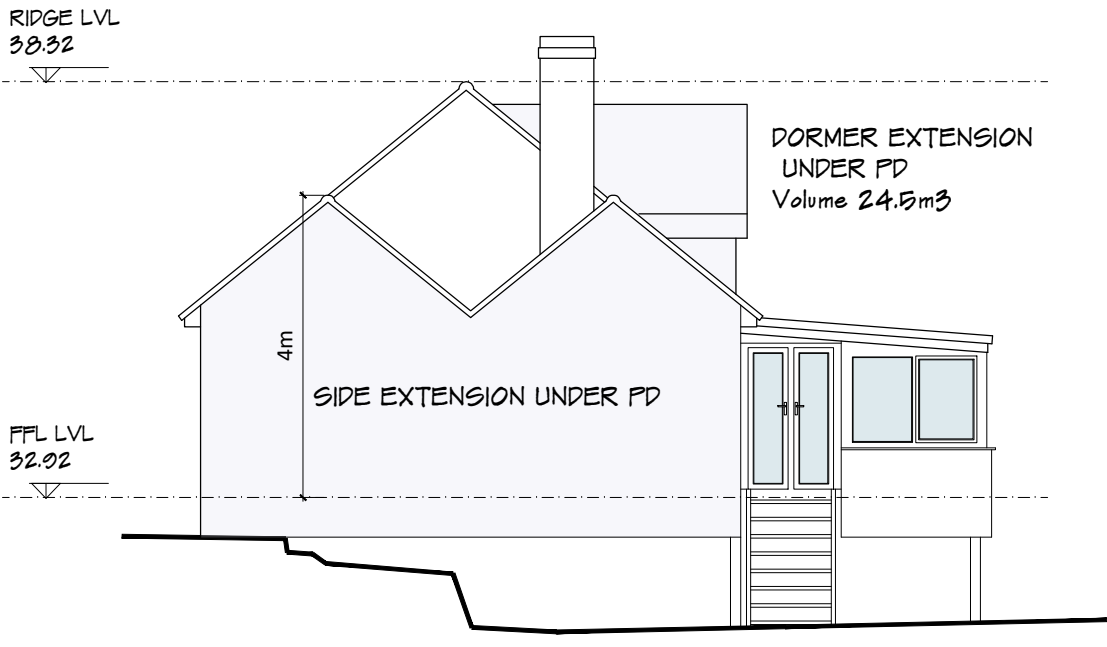


ELEVATION 2

DATUM 30m

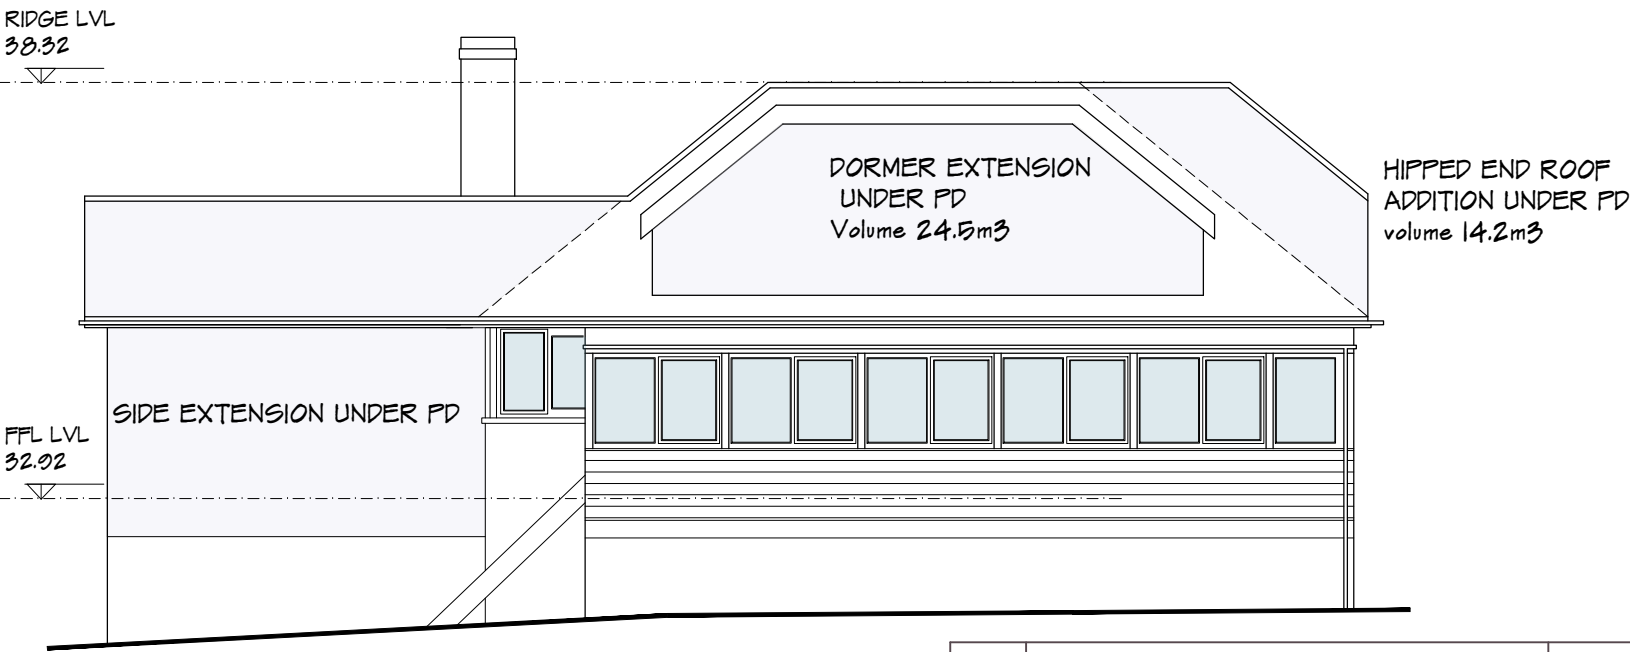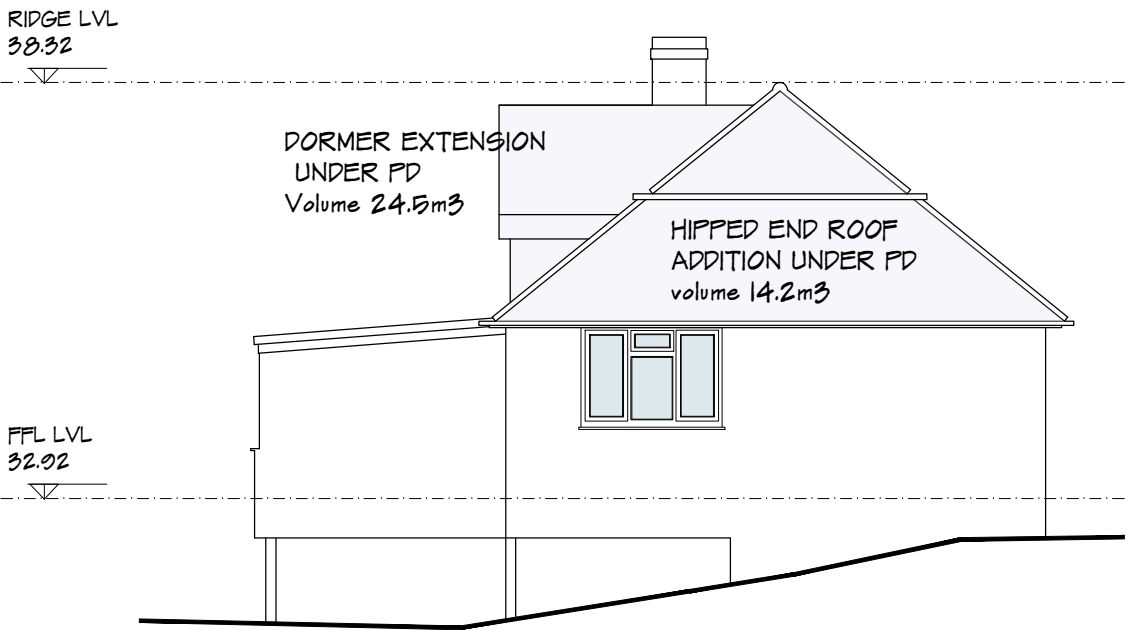

REV	COMMENTS	DATE

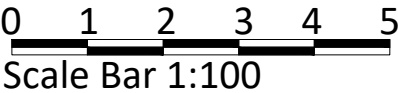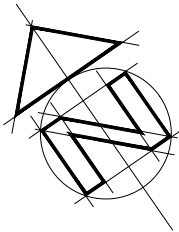



SHAUN TANNER
ARCHITECTURE & PLANNING
www.stlarchitecture.co.uk studio@stlarchitecture.co.uk 0118 989 0808

CLIENT	Mr & Mrs M. Crisp		
PROJECT	Penguin, Wargrave Road, Henley-On-Thames RG9 3JD		
DRAWING	PROPOSED ELEVATIONS: PERMITTED DEVELOPMENT		
STATUS	survey	DATE	June 2025
SCALE	1:100@ A3	DRAWN ST	CHECKED NO 3993/203 REV -

THIS DRAWING MUST NOT BE SCALED UNLESS ISSUED FOR PLANNING PURPOSES. ALL DIMENSIONS ARE TO BE VERIFIED PRIOR TO SETTING OUT, COMMENCING WORK, OR PRODUCTION OF FABRICATION DRAWINGS. REPORT ANY DISCREPANCIES TO THE SUPERVISING OFFICER IMMEDIATELY. ©