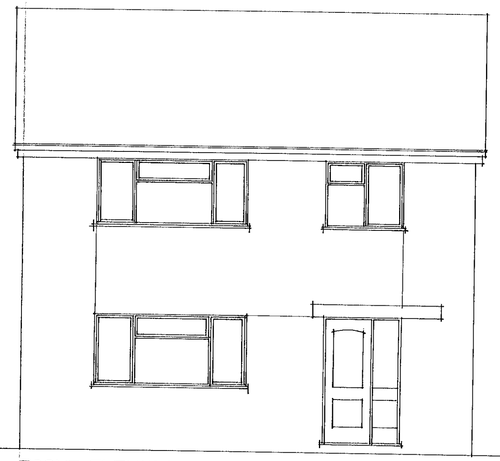

FRONT ELEVATION

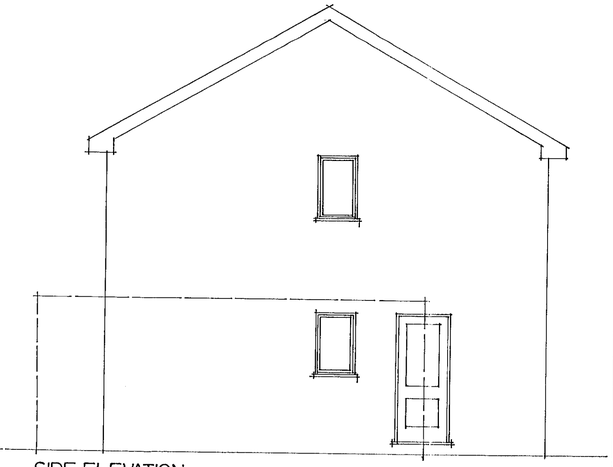

SIDE ELEVATION

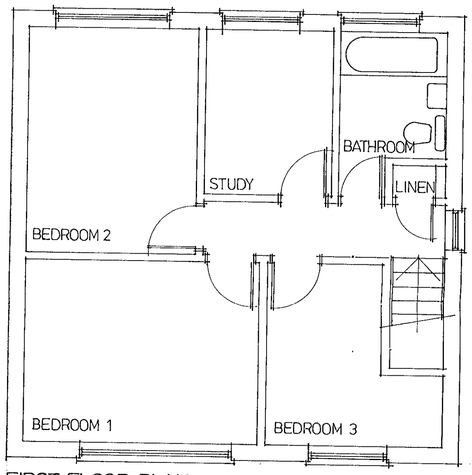

FIRST FLOOR PLAN

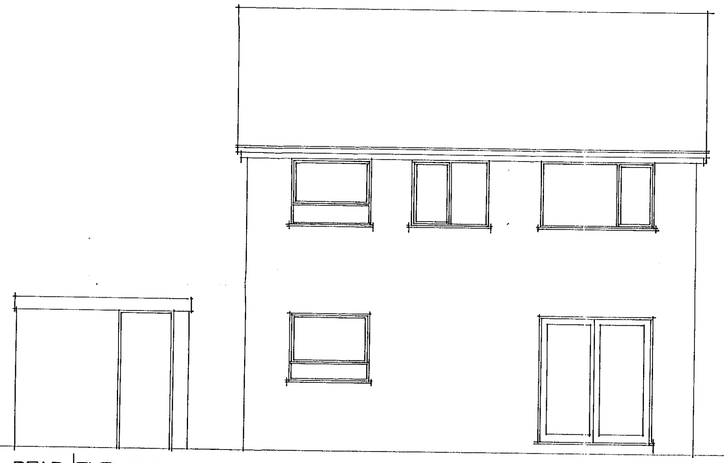

REAR ELEVATION

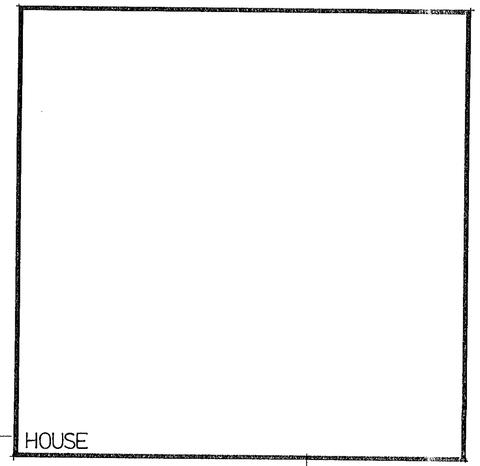

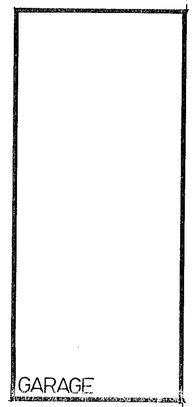

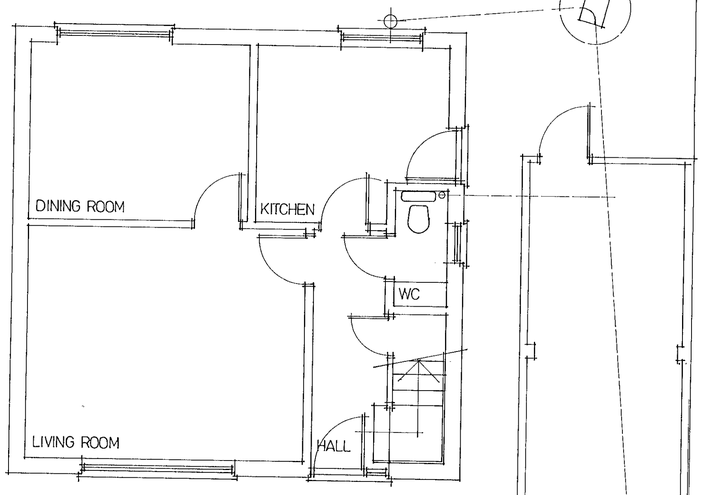

GROUND FLOOR PLAN

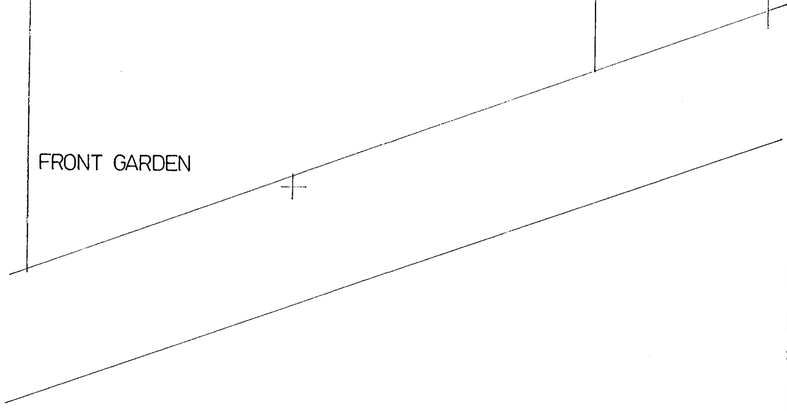

FRONT GARDEN

This drawing should not be scaled. All dimensions to be checked on site.
The information contained on this drawing is the copyright of Harrall Design Associates

REVISIONS

19.FEB.2001 - 3419

REFUSED

Harrall Design Associates

Architectural : Interior : Shopfitting : Corporate : Graphic : Landscape

14 Tomlinson Drive Wokingham Berkshire RG11 3NZ Tel: 01734 733089

CLIENT
MR. MRS. P. WILD
11 HEADINGTON CLOSE
WOKINGHAM

PROJECT
PROPOSED EXTENSION

TITLE
EXISTING PLANS + ELEVATIONS

SCALE
1.50

DATE
FEB. 2001

DRAWING NO.
2024.1

REVISION

TPR 156



FRONT ELEVATION

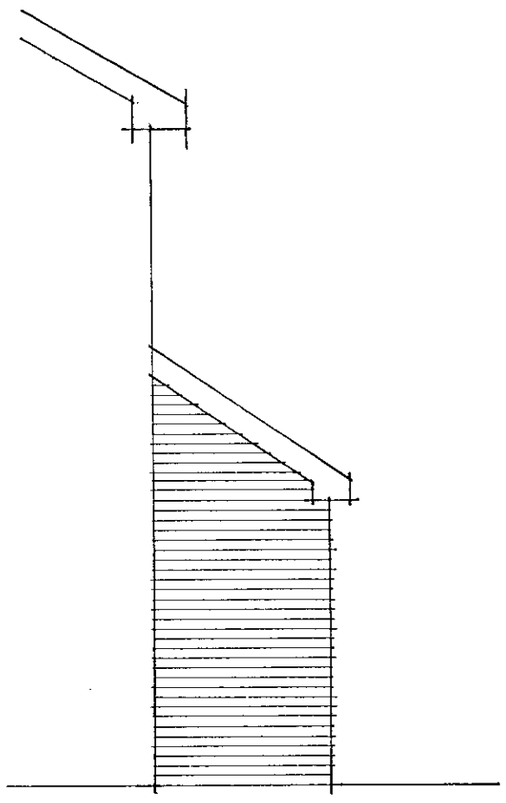

ELEV. A

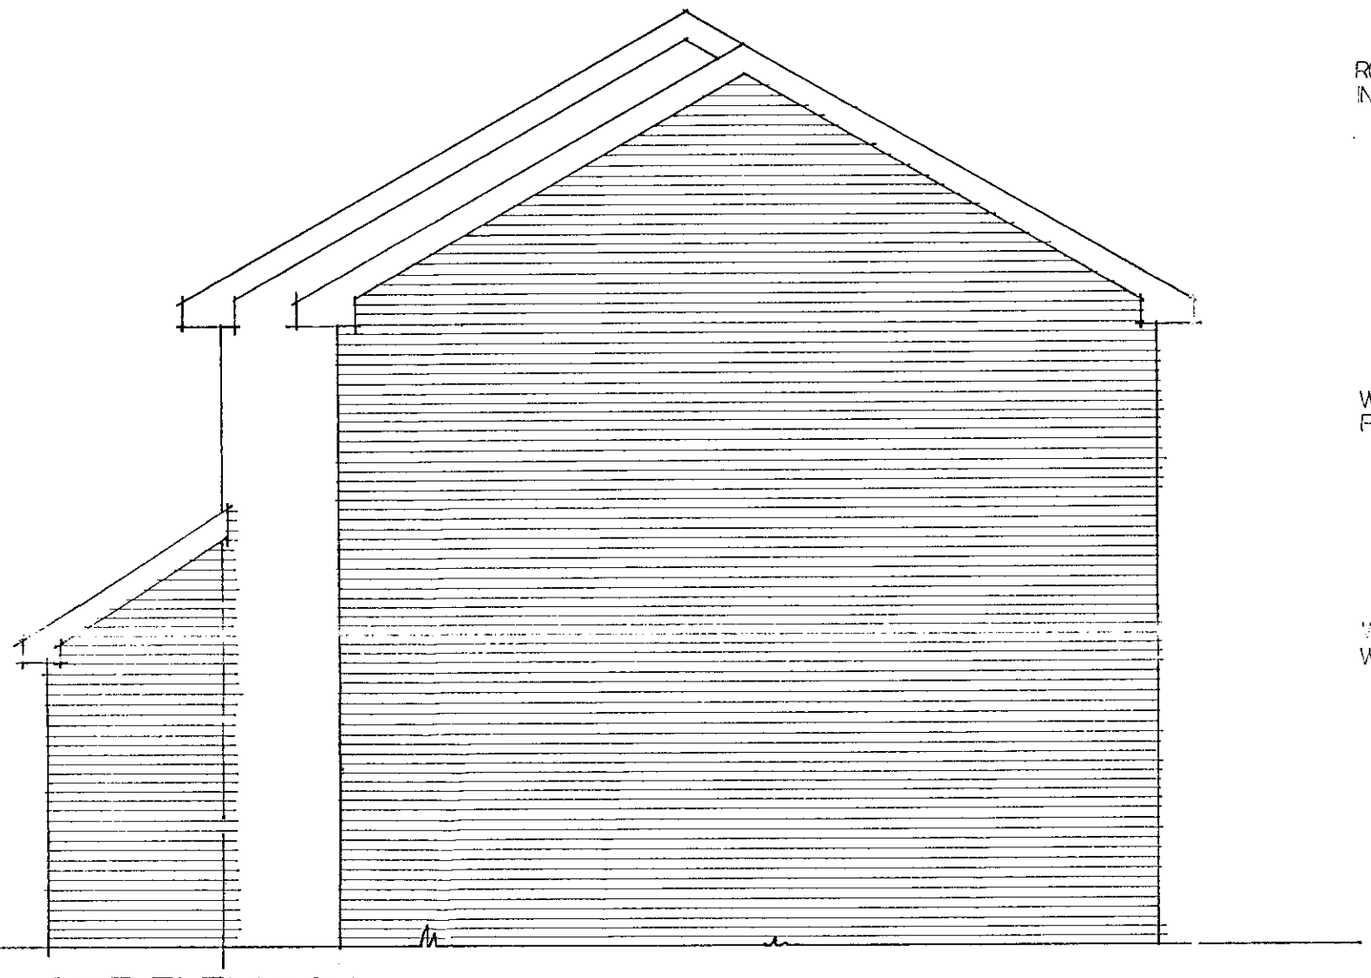

SIDE ELEVATION

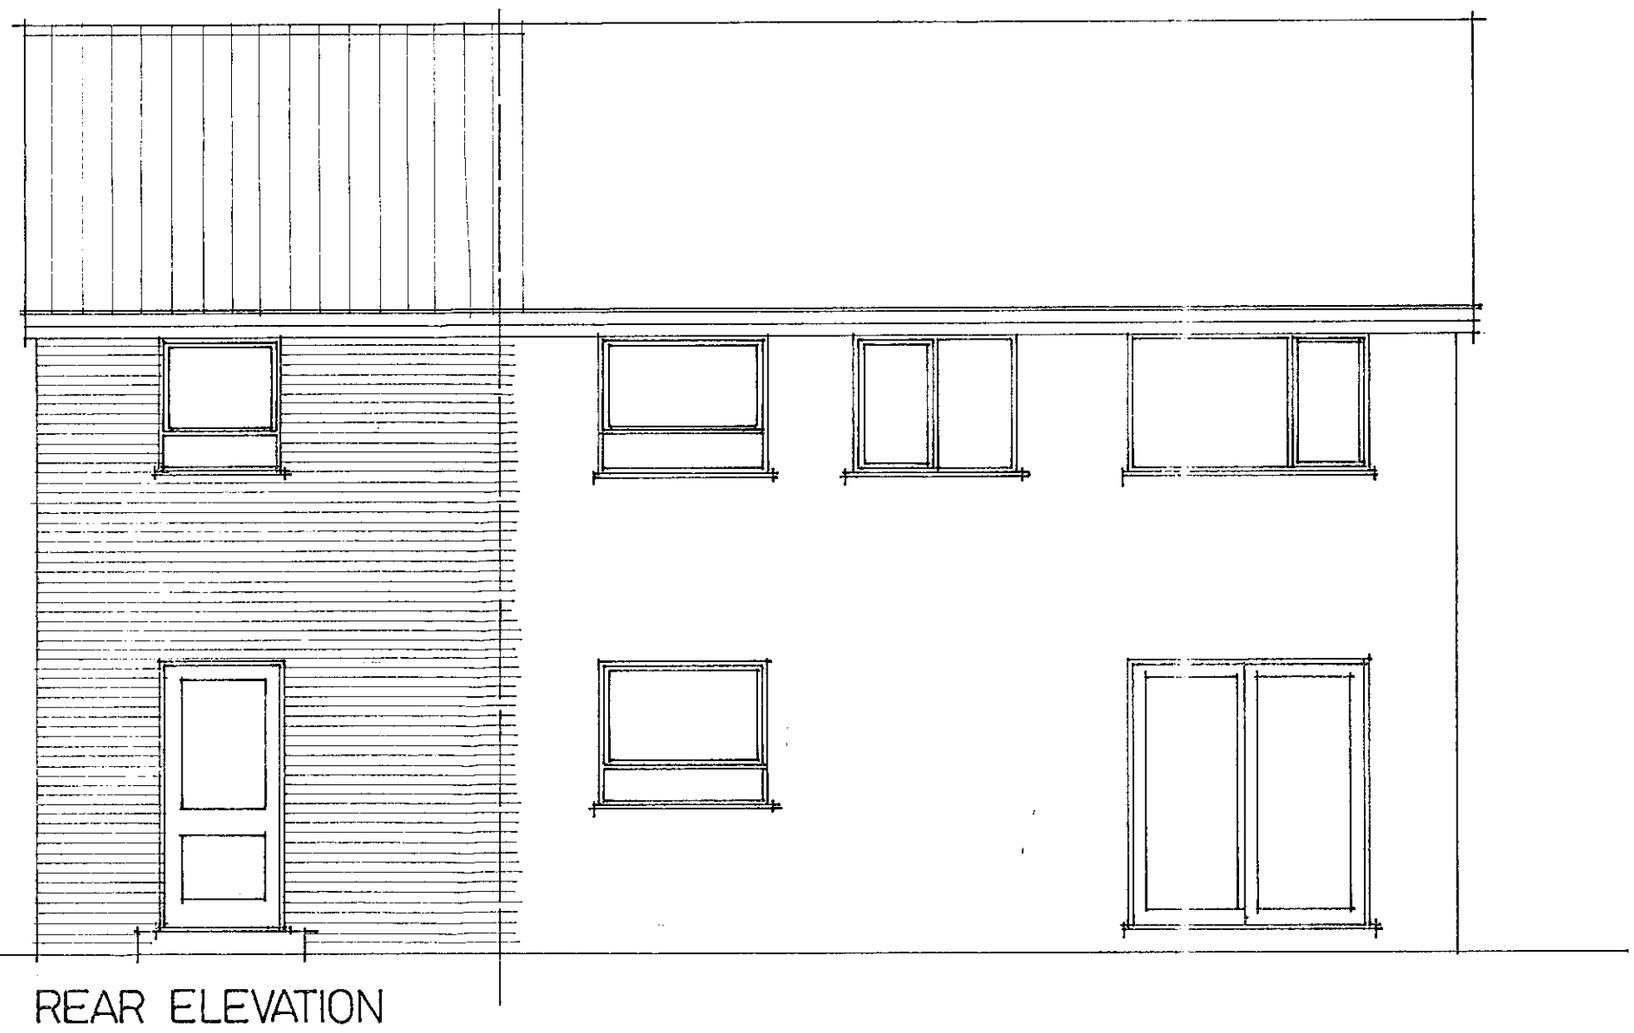

REAR ELEVATION

ROOF
INTERLOCKING CONCRETE TILES

WALLS
FACING BRICK

WINDOWS | DOORS
WHITE PVCU

19.FEB.2001 * 3419

This drawing should not be scaled. All dimensions to be checked on site.
The information contained on this drawing is the copyright of Harrall Design Associates.

REVISIONS

REFUSED

Harrall Design Associates

Architectural : Interior : Shopfitting : Corporate : Graphic : Landscape

14 Tomlinson Drive Wokingham Berkshire RG11 3NZ Tel: 01734 733069

CLIENT
MR.MRS. P. WILD
11 HEADINGTON CLOSE
WOKINGHAM

PROJECT
PROPOSED EXTENSION

TITLE
PROPOSED ELEVATIONS

SCALE
1.50

DATE
FEB. 2001

DRAWING NO.
2024.3

REVISION

TPR 156

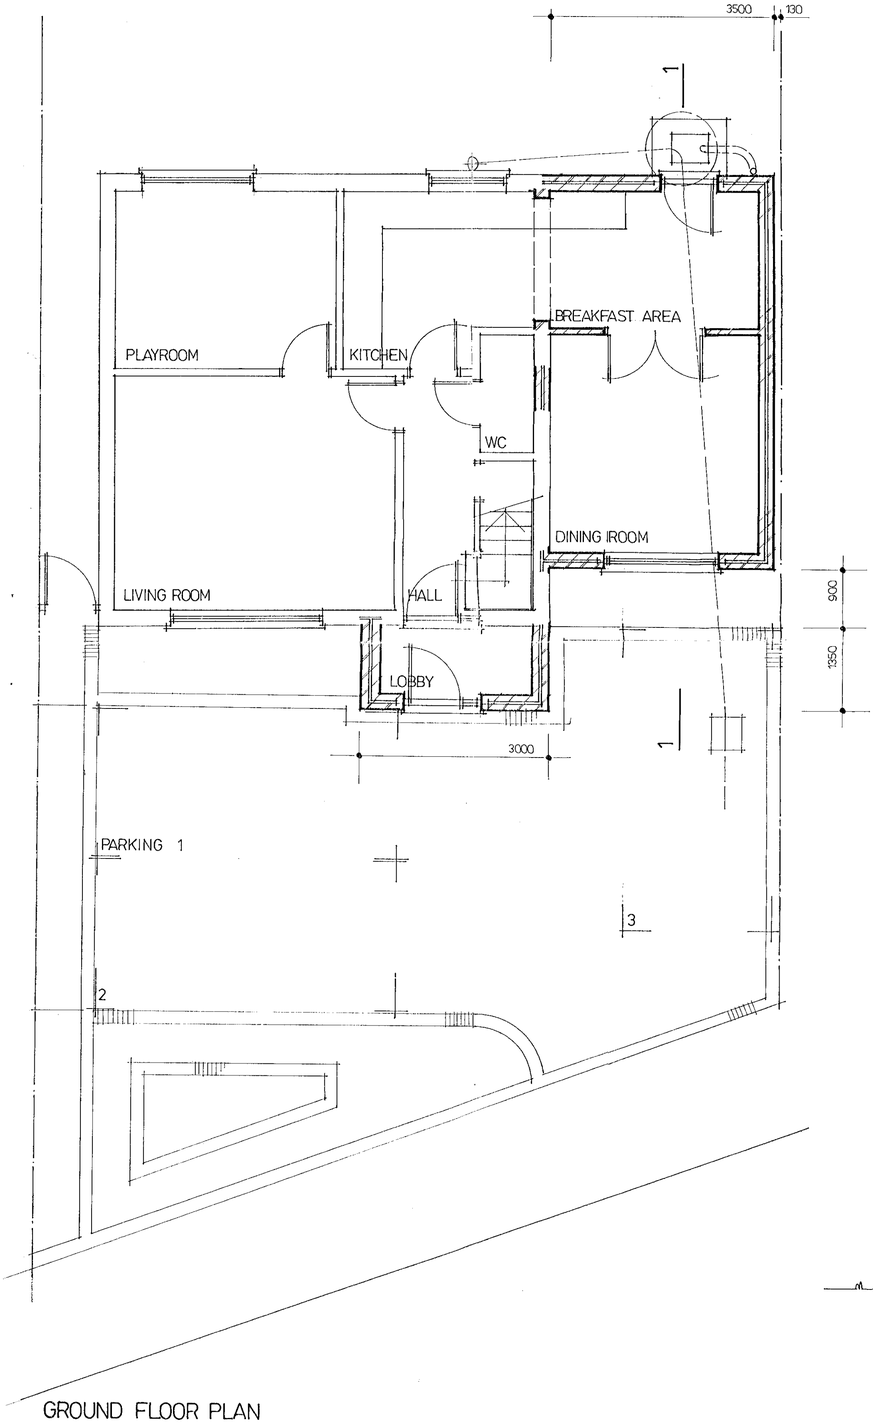

GROUND FLOOR PLAN

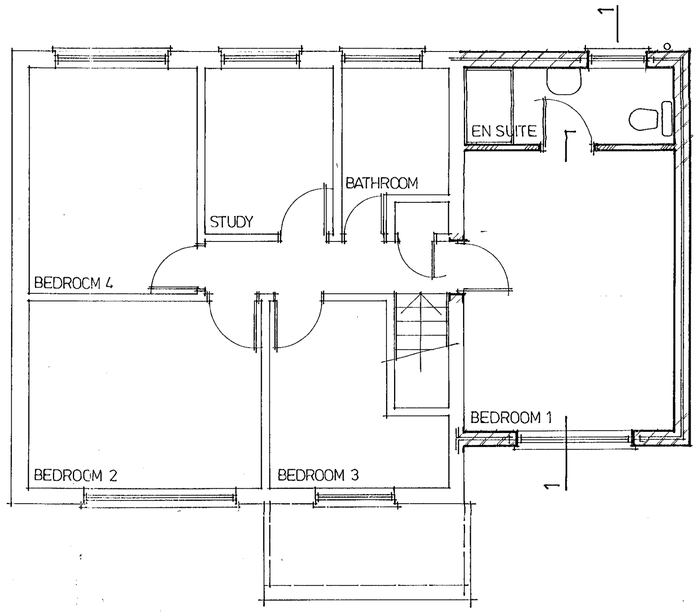

FIRST FLOOR PLAN

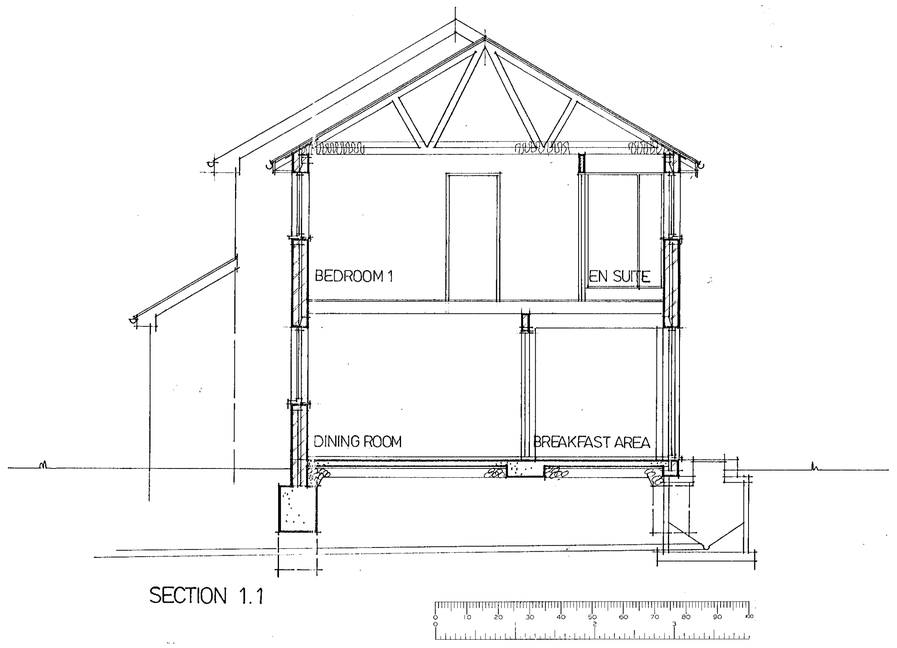

SECTION 1.1

19.FEB.2001 • 3419

This drawing should not be scaled. All dimensions to be checked on site.
The information contained on this drawing is the copyright of Harrall Design Associates.

REVISIONS

REFUSED

Harrall Design Associates
Architectural : Interior : Shopfitting : Corporate : Graphic : Landscape

14 Tomlinson Drive Wokingham Berkshire RG11 3NZ Tel: 01734 783069

CLIENT
MR.MRS. P. WILD
11 HEADINGTON CLOSE
WOKINGHAM

PROJECT
PROPOSED EXTENSION

TITLE
PROPOSED PLANS + SECTION

SCALE
1.50

DATE
FEB. 2001

DRAWING NO.
2024.2

REVISION

TPR 156