

PROPOSED FRONT ELEVATION.

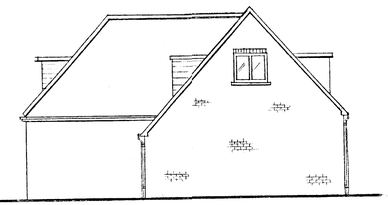

PROPOSED SIDE ELEVATION.

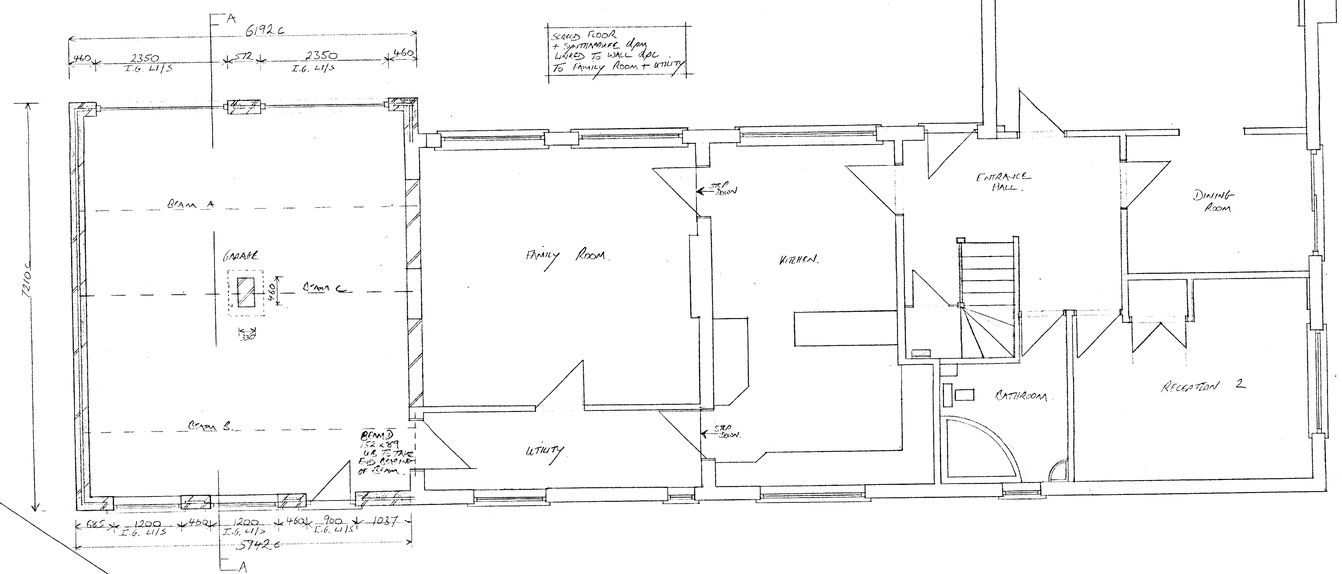

PROPOSED GROUND FLOOR PLAN

13.AUG.2001 * 4655

Notes:
All dimensions must be checked on site and not scaled from this drawing.

A		
	Date	Revisions

© copyright

A - 14/7/00 - 1ST FLOOR PLAN MOVED TO DRAWING 2 + REAR ELEVATION.

B 13/9/00 - HIGH LEVEL WINDOWS ADDED TO REAR OF GARAGE.

C - 7/2/00 DORMER WINDOW ADDED TO LOFT ABOVE FRONT LIVING ROOM.

Client
MR - MRS ONSLEY

Job Title
ALTERATIONS AND EXTENSIONS TO 1 PAGES CROFT, WOKINGHAM, BERKSHIRE.

Drawing Title
PROPOSED PLANS - ELEVATIONS

APPROVED

Scale 1:100 1:50

Date MARCH 2000 | Drawn by DJS.

Drg. No. 70/000/1 | Rev.

594 x 841mm

(ARCH.)