



SOUTH ELEVATION

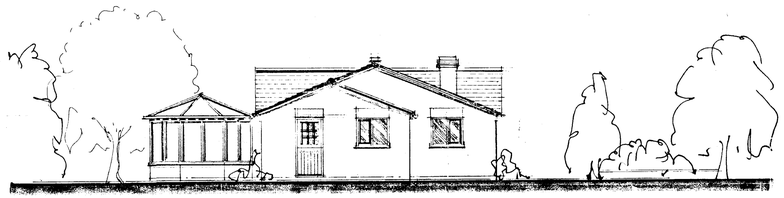


WEST ELEVATION

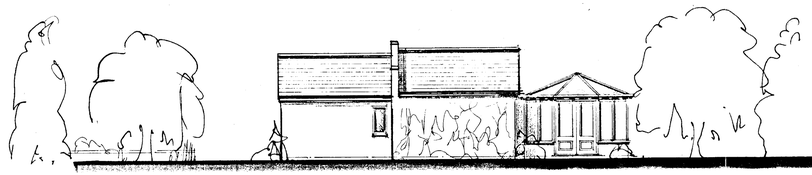


EAST ELEVATION




NORTH ELEVATION

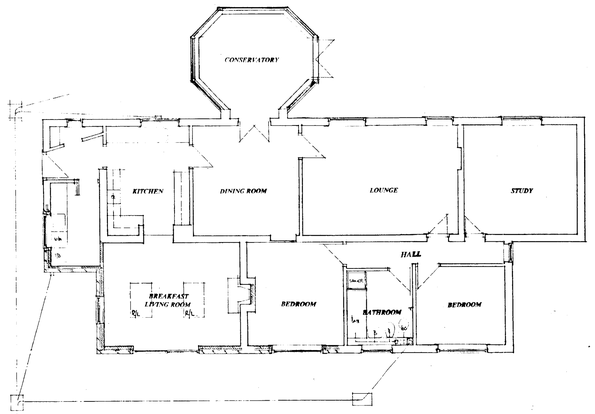

GROUND FLOOR PLAN

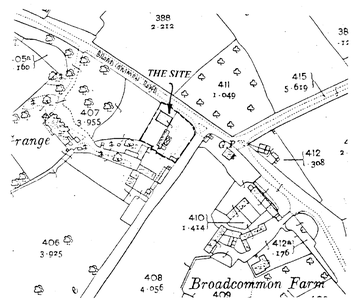

LOCATION PLAN SCALE 1:2500.

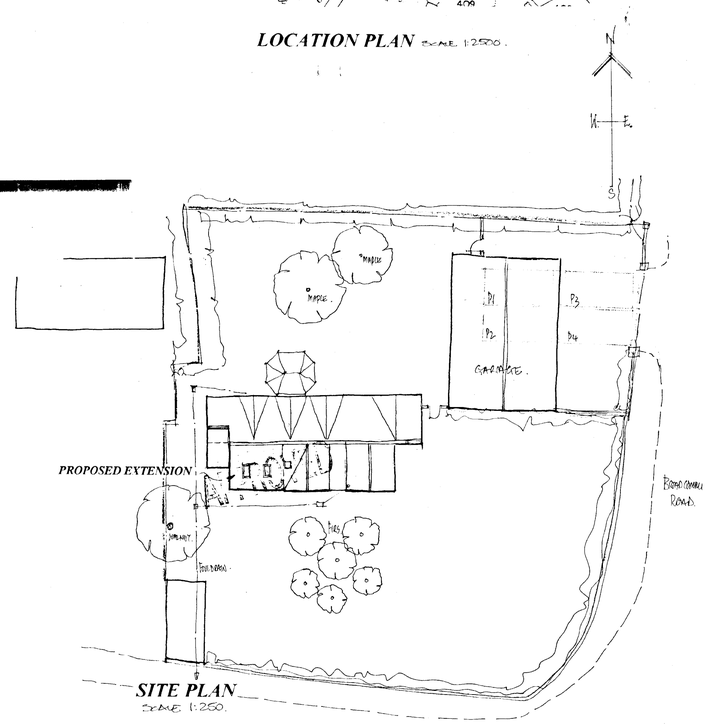

SITE PLAN
SCALE 1:250.

15 AUG 2001 * 4689

Proposal
PROPOSED EXTENSIONS.

Drawing
PLANNING PROPOSALS

Site
STEBBINGS, BROADCOMMON ROAD, HURST, BERKSHIRE.

Date 21 April, 2001 Scale 1:100 Drawing No D 593-02A

COLIN DAWSON & ASSOCIATES
Architectural Design & Building Surveying.
MALVERN HOUSE
1 MALVERN WAY
TWYFORD
READING BERKSHIRE RG10 9BY
Tel: (0118) 9343322 Fax: (0118) 9343322.