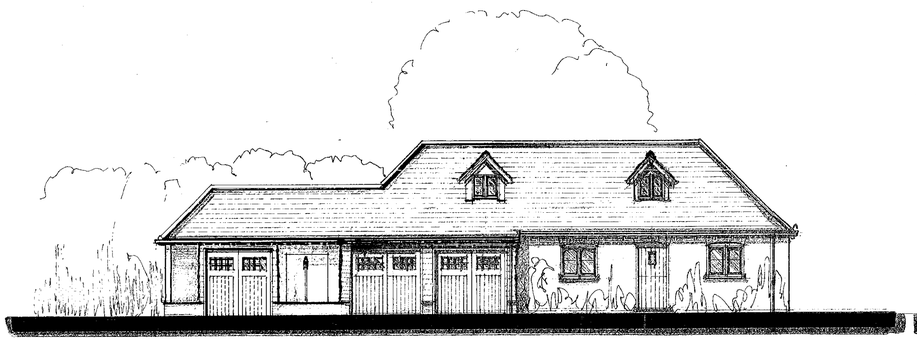

NORTH ELEVATION

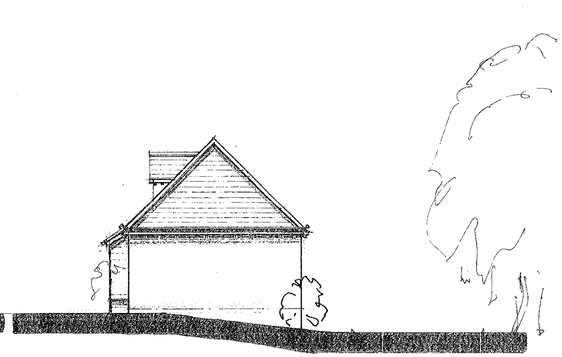

WEST ELEVATION

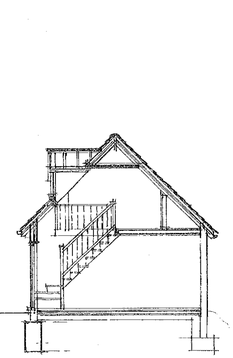

SECTION

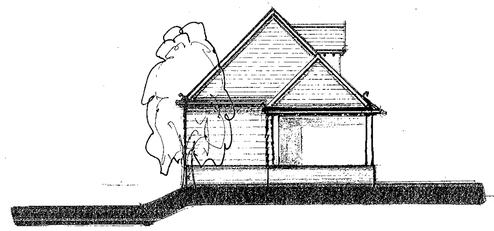

EAST ELEVATION

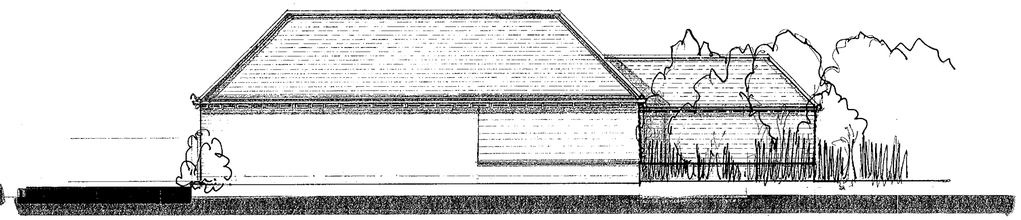

SOUTH ELEVATION

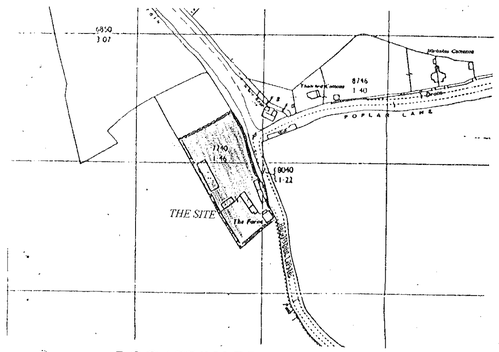

LOCATION PLAN scale 1:2500.

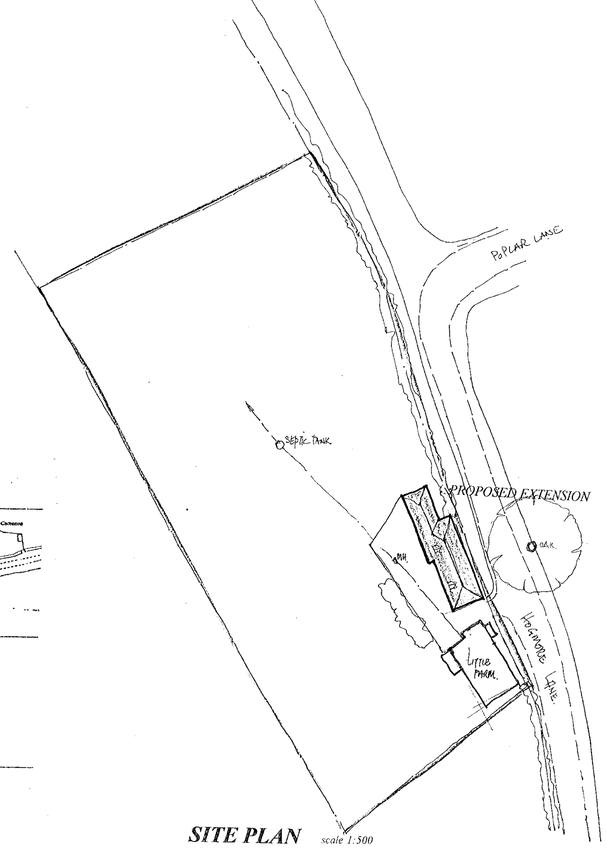

SITE PLAN scale 1:500

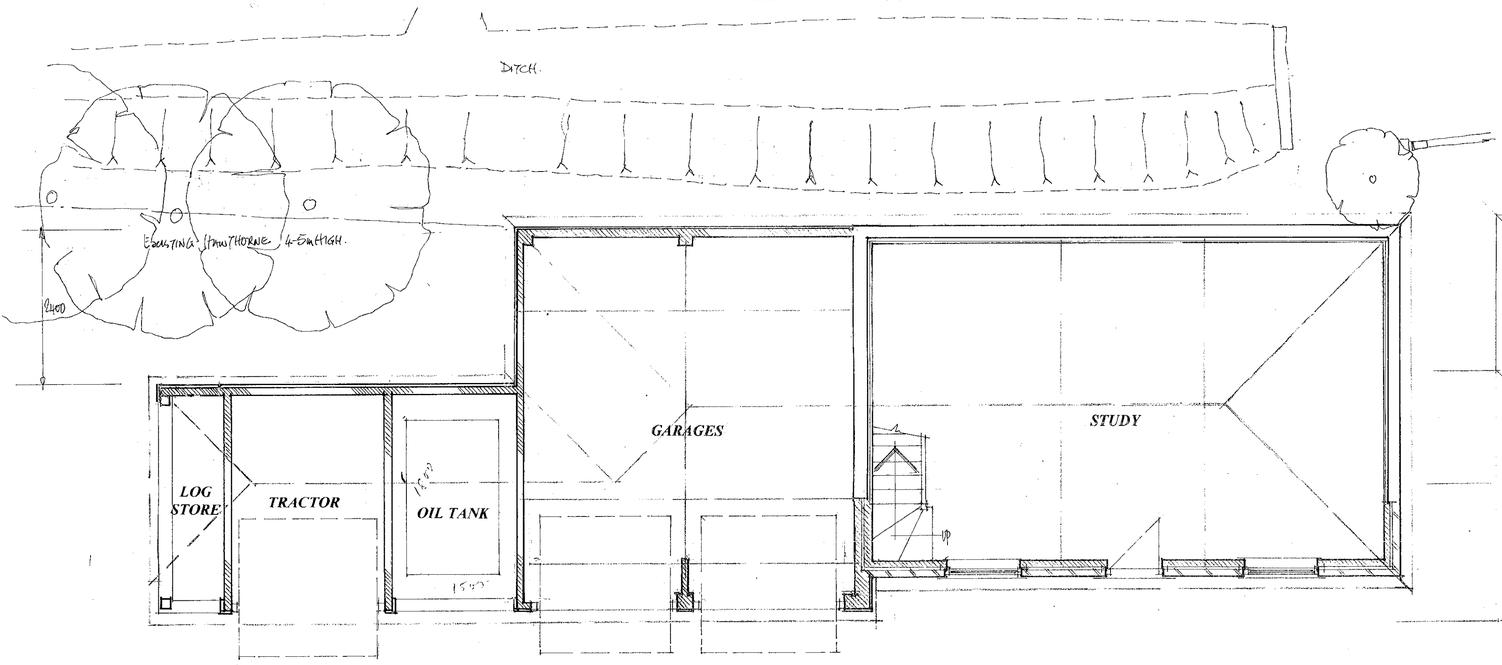

GROUND FLOOR PLAN

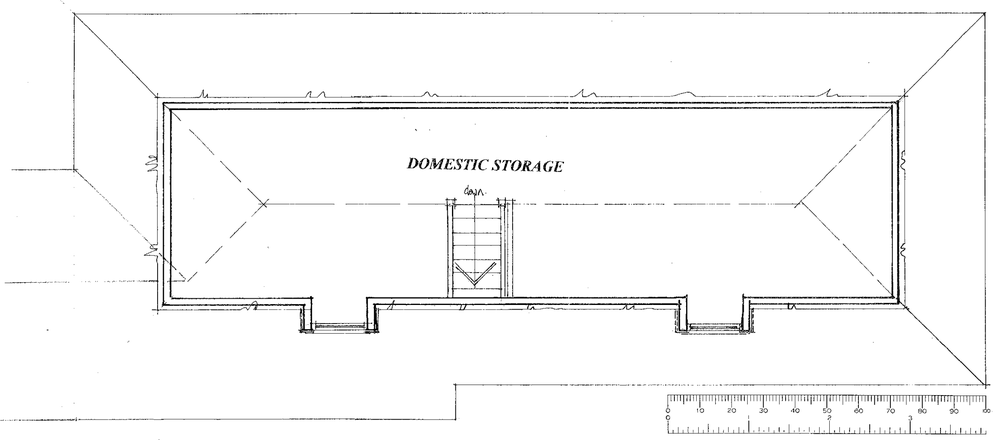

LOFT LAYOUT

21.AUG.2001 * 4637

Proposal: PROPOSED EXTENSIONS. Drawing: PLANNING PROPOSALS

Site: LITTLE FARM HOGMOOR LANE, HURST, READING, BERKSHIRE.

Date: November 00 Scale: 1:50 &1:100 Drawing No: D 570-04

COLIN DAWSON & ASSOCIATES
Architectural Design & Building Surveying.
MALVERN HOUSE
1 MALVERN WAY
IWYFORD
READING BERKSHIRE RG10 9PY
Tel: (0118) 9343322 Fax: (0118) 9343322

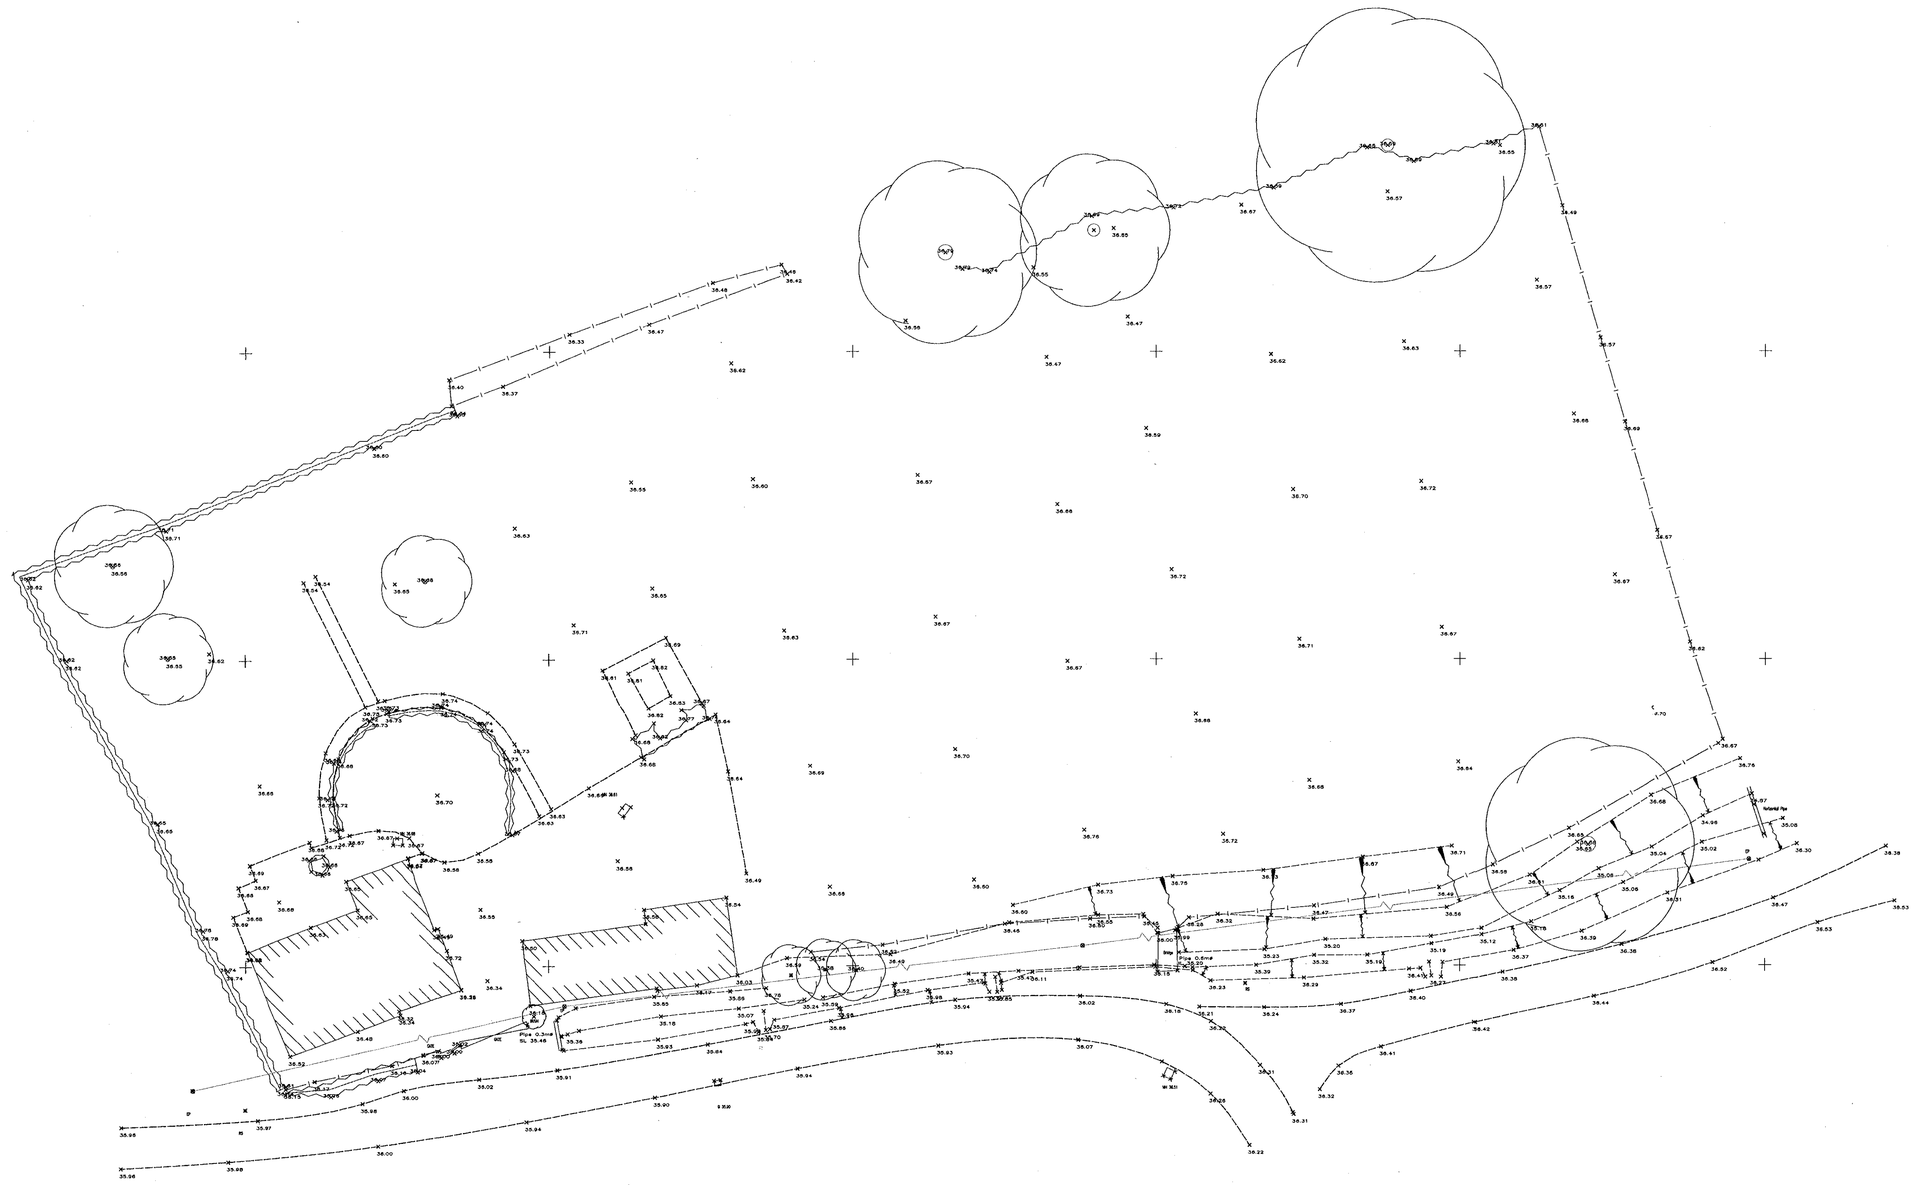

21. AUG. 2001 ★ 4037

0 10 20 30 40 50 60 70 80 90 100

Proposal
PROPOSED EXTENSIONS.

Drawing
SITE SURVEY

Site
LITTLE FARM, HOGMORE LANE, HURST, BERKSHIRE.

Date ***1 May, 2001*** *Scale* ***1:200*** *Drawing No* ***D 570-03***

COLIN DAWSON & ASSOCIATES
Architectural Design & Building Surveying.
MALVERN HOUSE
1 MALVERN WAY
TWYFORD
READING BERKSHIRE RG10 9PY
Tel: **(0118) 9343322** *Fax.* **(0118) 9343322**

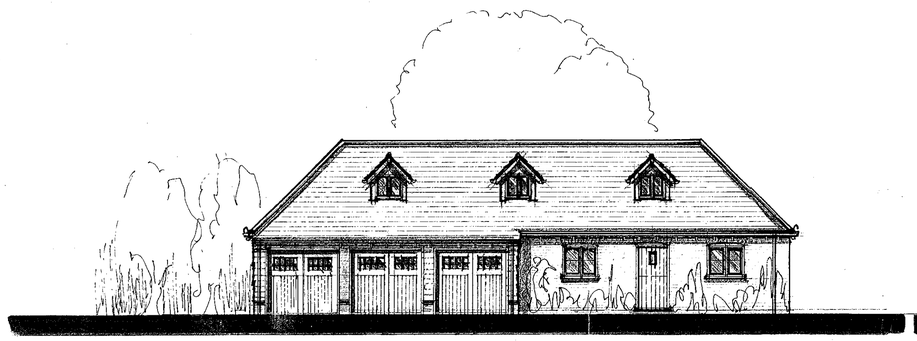

NORTH ELEVATION



WEST ELEVATION

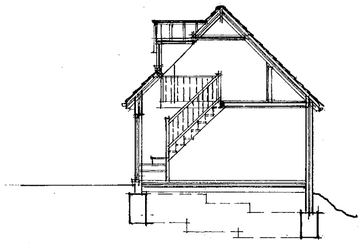

SECTION

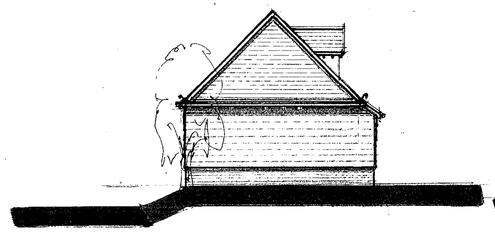

EAST ELEVATION

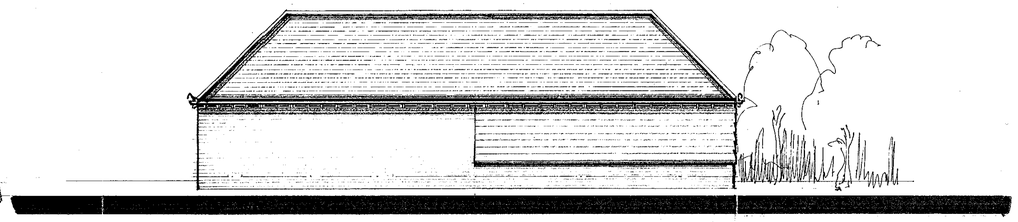

SOUTH ELEVATION

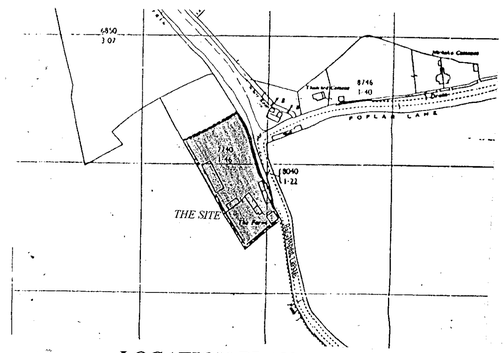

LOCATION PLAN scale 1:2500.

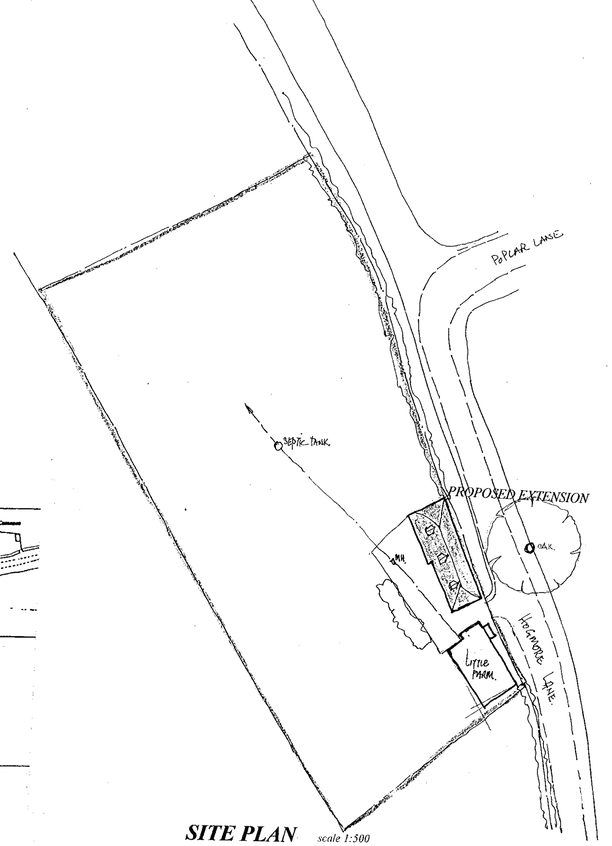

SITE PLAN scale 1:500

CO.FED.2001* 3342

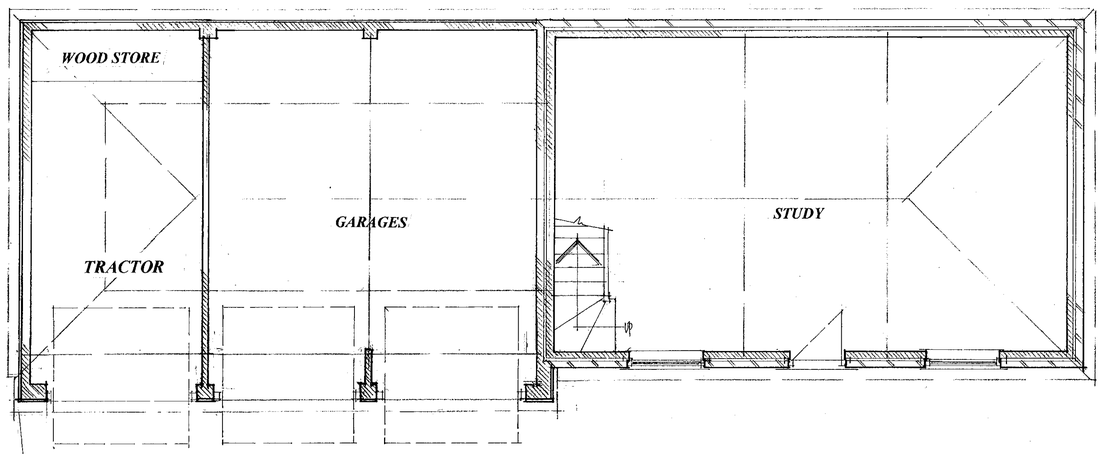

GROUND FLOOR PLAN

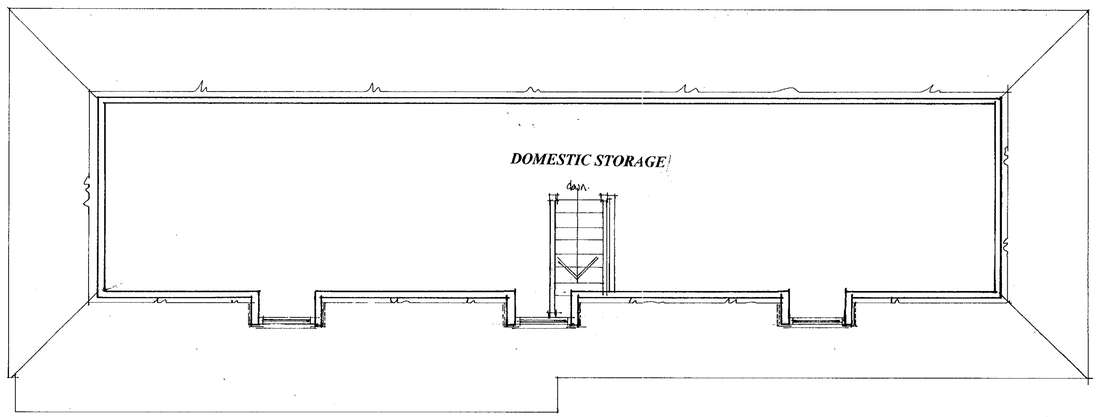

LOFT LAYOUT

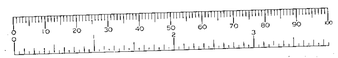

Proposal
PROPOSED EXTENSIONS.

Drawing
PLANNING PROPOSALS

Site
LITTLE FARM HOGMOOR LANE, HURST, READING, BERKSHIRE.

Date November 00 Scale 1:50 &1:100 Drawing No D 570-02

COLIN DAWSON & ASSOCIATES
Architectural Design & Building Surveying.
MALVERN HOUSE
1 MALVERN WAY
TWYFORD
READING BERKSHIRE RG10 9PY
Tel: (0118) 9343322 Fax: (0118) 9343322

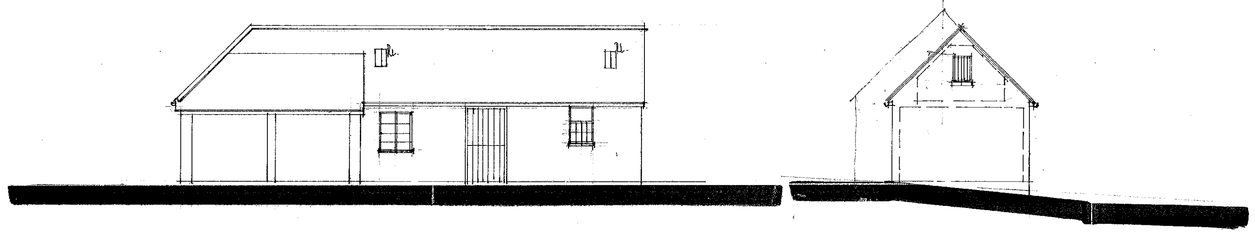

NORTH ELEVATION

EAST ELEVATION

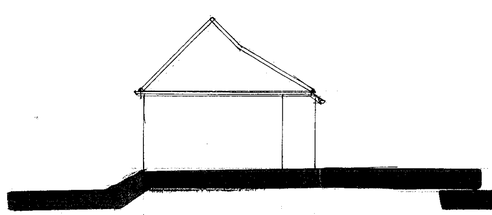

WEST ELEVATION

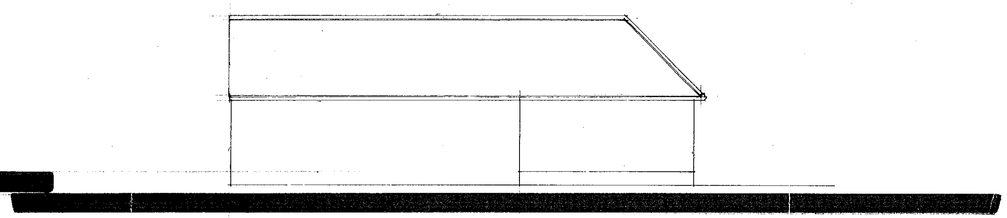

SOUTH ELEVATION

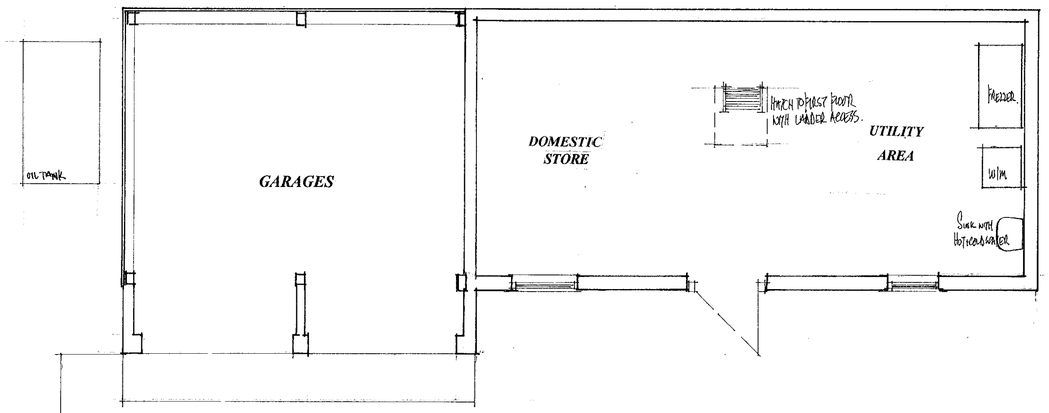

GROUND FLOOR PLAN

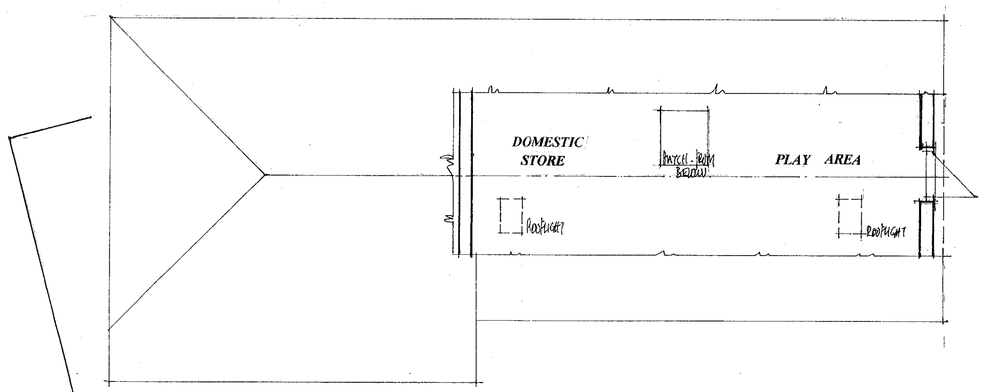

FIRST FLOOR PLAN

0 10 20 30 40 50 60 70 80 90 100

Proposal
PROPOSED EXTENSIONS.

Drawing
PLANS AS EXISTING

Site
LITTLE FARM HOGMOOR LANE, HURST, READING, BERKSHIRE.

Date ***November 00*** *Scale* ***1:50 &1:100*** *Drawing No* ***D 570-01***

COLIN DAWSON & ASSOCIATES
Architectural Design & Building Surveying.
MALVERN HOUSE
1 MALVERN WAY
TWYFORD
READING BERKSHIRE RG10 9PY.
Tel: **(0118) 9343322** *Fax:* **(0118) 9343322**

09 FEB 2001 5542