


all dimensions to be verified before work is commenced


all work is to comply with statutory requirements

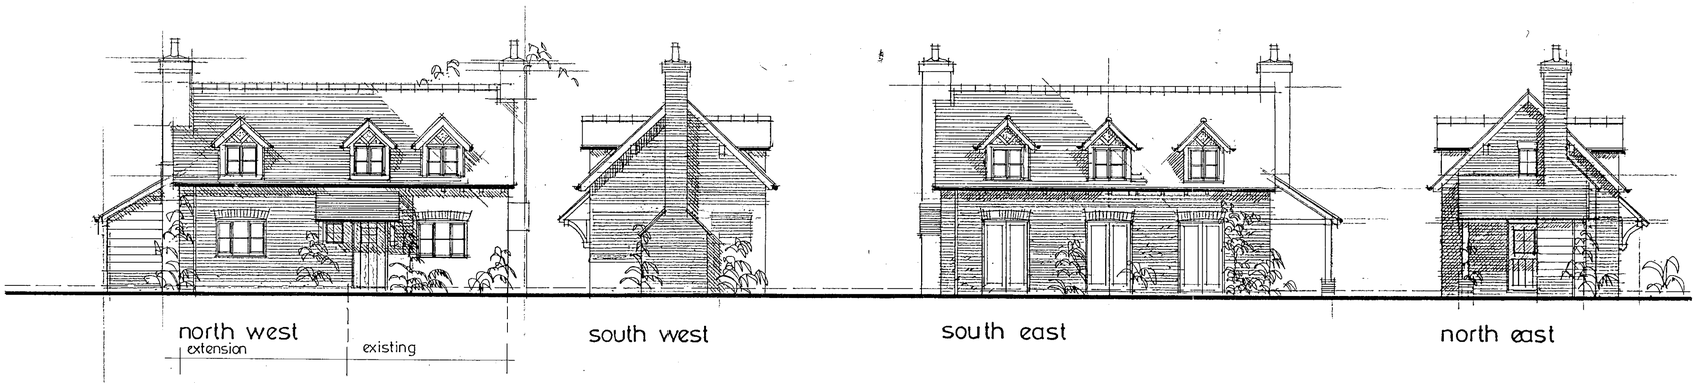

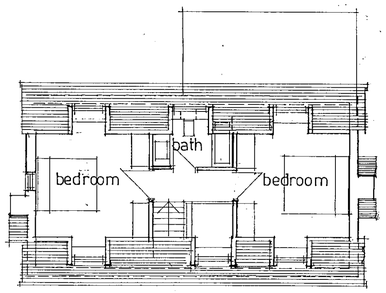


first floor plan

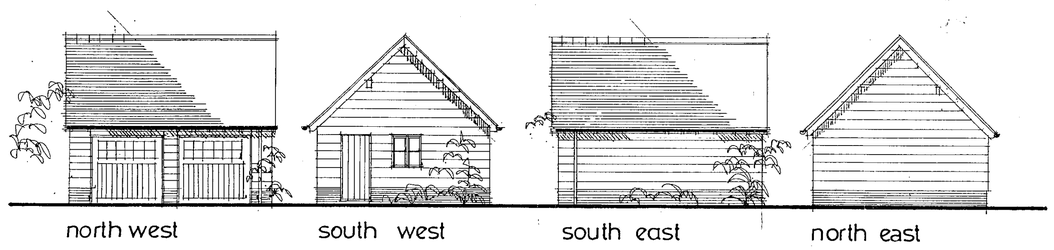

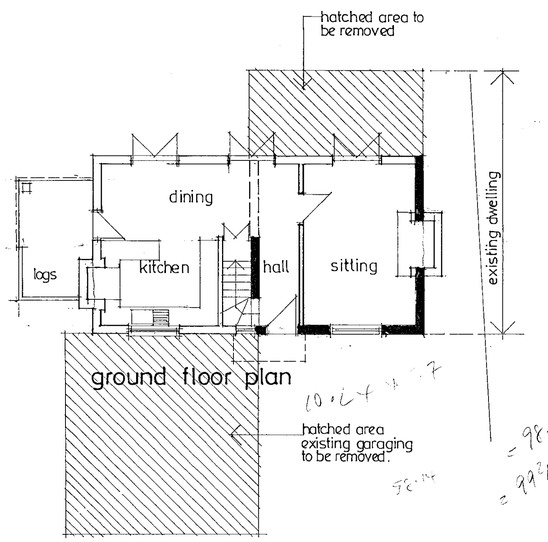


ground floor plan

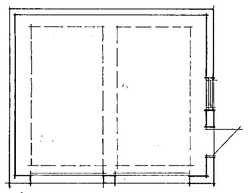

plan

GARAGE PLAN & ELEVATIONS

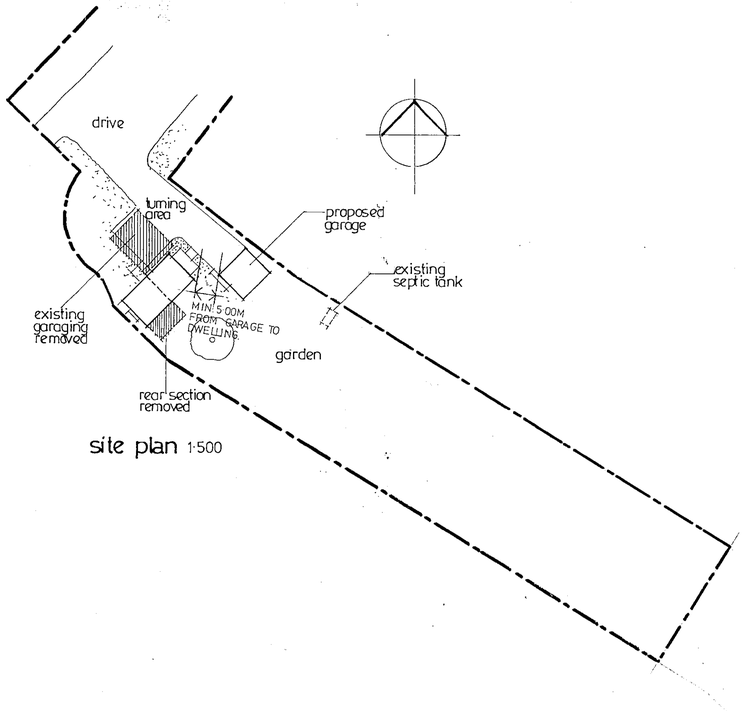

site plan 1:500

26.FEB.2001

AREAS (gross)	
EXISTING DWELLING	62 sq.m.
PROPOSED ADDITION	35.5 sq.m.
EXISTING GARAGE	39.5sq.m.
PROPOSED GARAGE LOG. STORE	37.0sq.m 12.5sq.m.

SUPERSEDED

A	FEB 01	garage setting out dim. added

project
LITTLE CASTLEMANS
HARE HATCH
Nr. TWYFORD
BERKS.

drawing title
PROPOSALS

date
NOV. 00

scale
1:100 & 1:500

number
00.33.03 A

for
MR. J. RIDELL


Danks Reed Denby + Badnell
Chartered Architects
Kings Stables • 3-4 Osborne Mews
Windsor • Berkshire • SL4 3DE
tel 01753 859880 • fax 01753 857427

OCE UK LTD 392


all dimensions to be verified before work is commenced


all work is to comply with statutory requirements



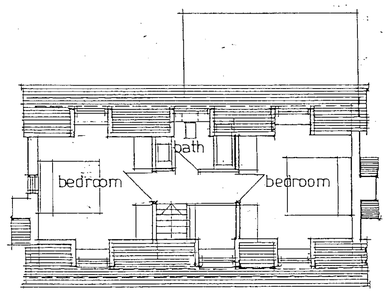

first floor plan

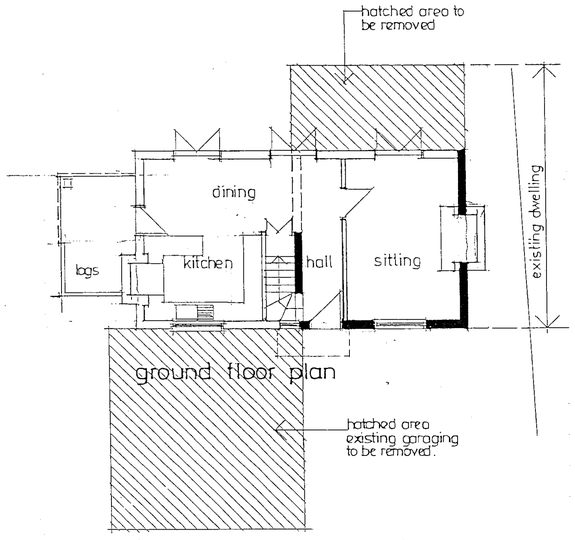

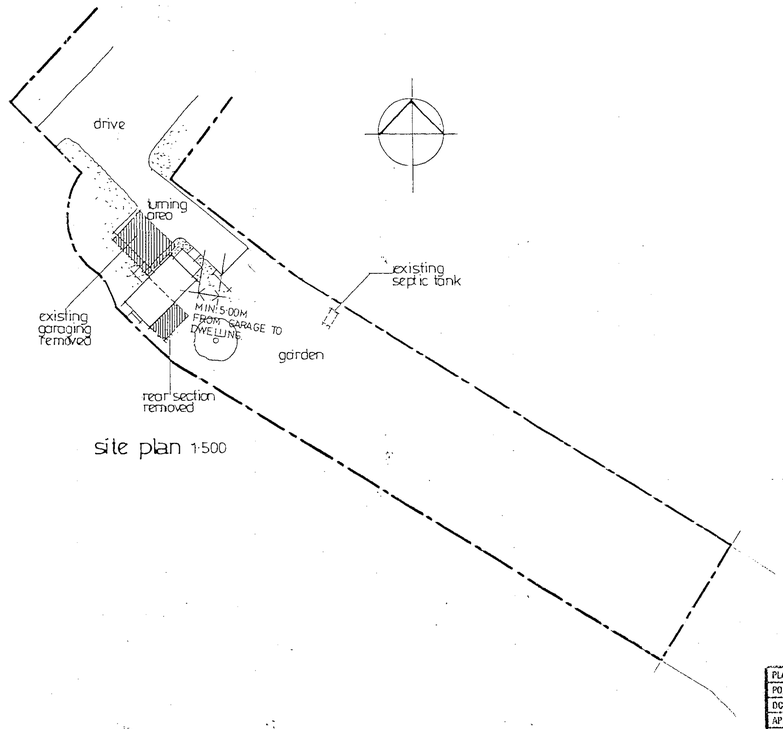

site plan 1:500

AREAS (gross)	
EXISTING DWELLING	62 sq.m.
PROPOSED ADDITION	35.5 sq.m.
EXISTING GARAGE	
LOG STORE	2.5 sq.m.

APPROVED

REVISED PLAN

B	APRIL removal of garage
A	FEB 01 garage setting out dim. added

project
LITTLE CASTLEMANS
HARE HATCH
Nr. TWYFORD
BERKS.

drawing title: PROPOSALS

date: NOV. 00

scale: 1:100 & 1:500

number: 0033-03 B

for: MR.J.RIDELL


PLANNING SERVICES	HPT
POL	TLS
DC	ENF
APP	
GS	
23 APR 2001	
COPIES TO:	ACK:
	FILE:

Danks Reed Denby + Badnell
Chartered Architects
Kings Stables • 3-4 Osborne Mews
Windsor • Berkshire • SL4 3DE
tel 01753 859880 • fax 01753 857427


OCE UK LTD 392

all dimensions to be verified before work is commenced


all work is to comply with statutory requirements

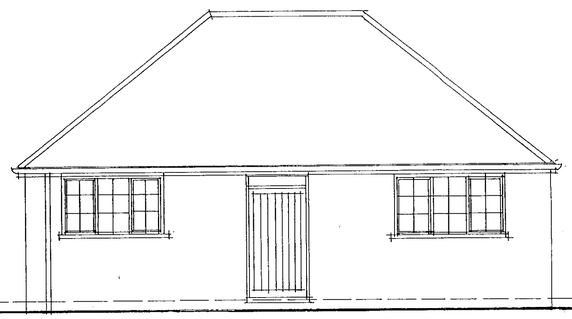


NORTH EAST

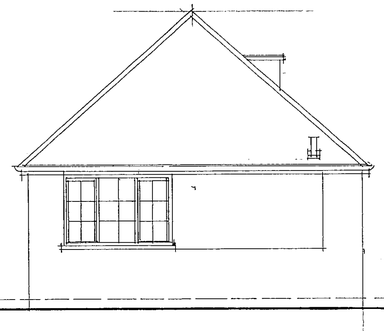


NORTH WEST

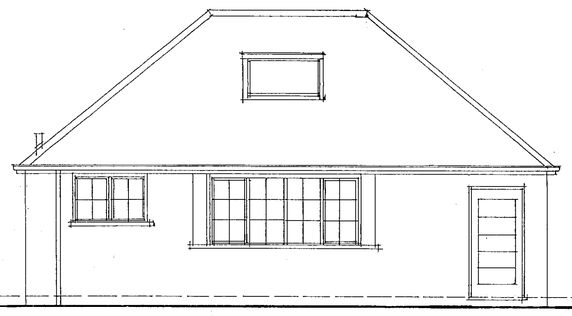

SOUTH WEST

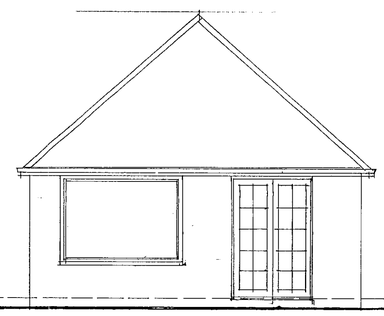


SOUTH EAST

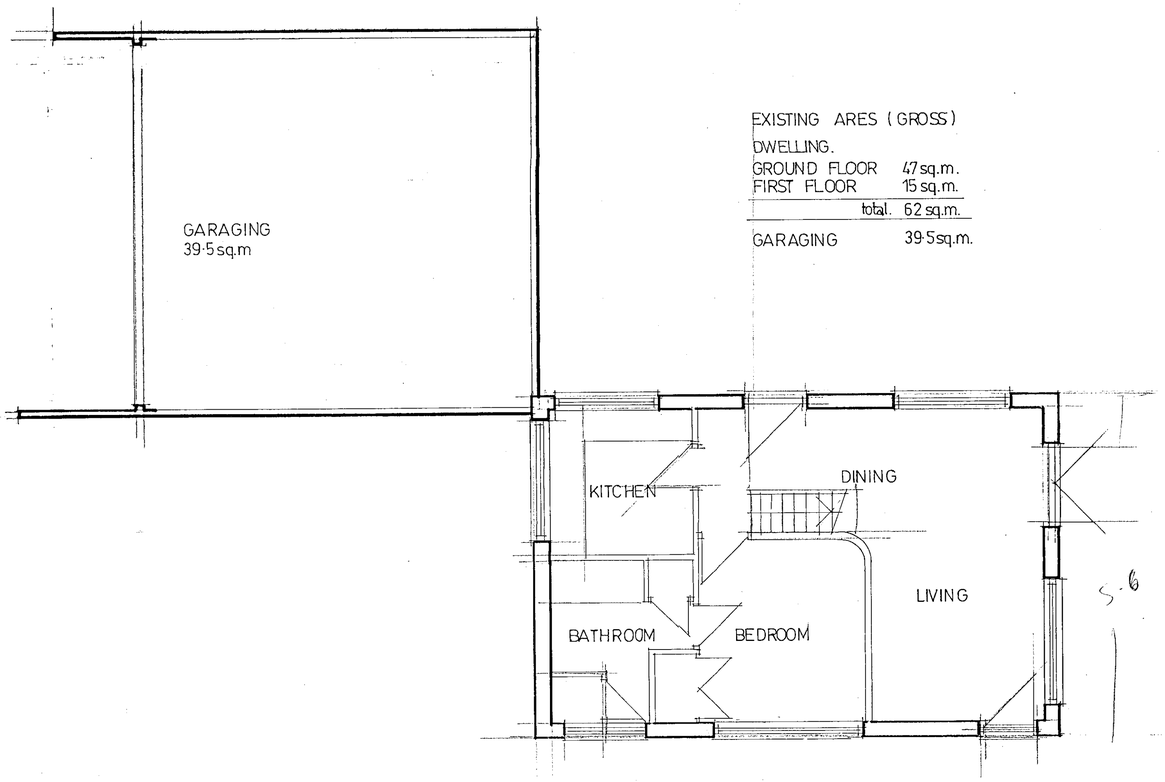

GROUND FLOOR PLAN

EXISTING ARES (GROSS)

DWELLING.	
GROUND FLOOR	47 sq.m.
FIRST FLOOR	15 sq.m.
total.	62 sq.m.
GARAGING	39·5 sq.m.

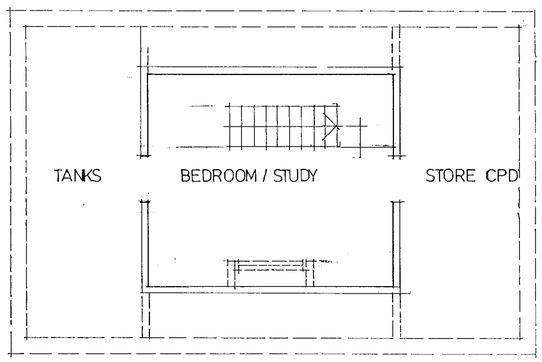

FIRST FLOOR PLAN

26.FEB.2001 3435

project
LITTLE CASTLEMANS
HARE HATCH
Nr. TWYFORD
BERKS.

drawing title
EXISTING PLANS
& ELEVATIONS

date
NOV. 00

scale
1:50

number
00.33.02

for
MR. J. RIDELL.

Danks Reed Denby + Badnell
Chartered Architects
Kings Stables • 3-4 Osborne Mews
Windsor • Berkshire • SL4 3DE
tel 01753 859880 • fax 01753 857427

OCE UK LTD 392