

19.FEB.2001* 3414

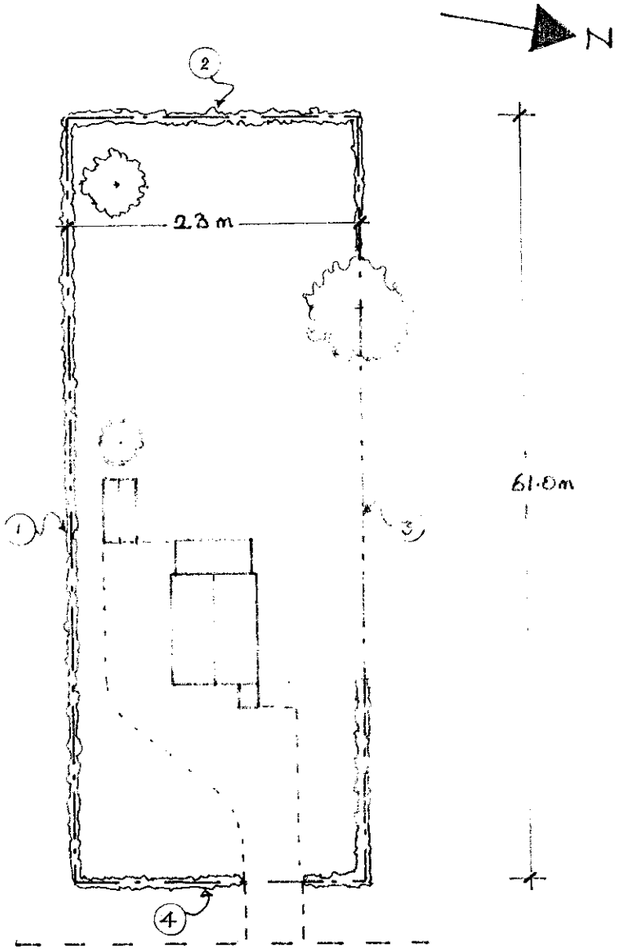

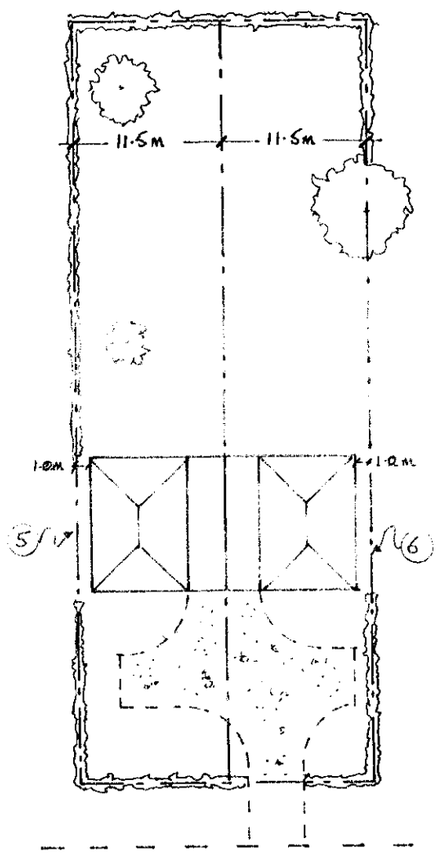



EXISTING

1. MIXED HEDGE LAUREL, CYPRESS, BAMBOO
2. MIXED HEDGE
3. CHAIN LINK FENCE
4. BEECH HEDGE

PROPOSED

5. NEW 1.8m CLOSE BOARDED FENCE
6. AS ABOVE

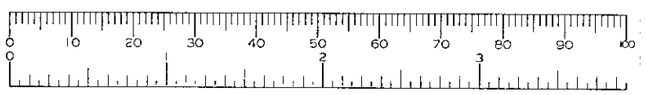

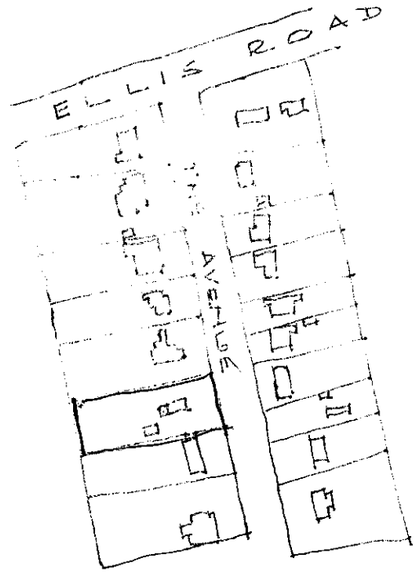

LOCATION PLAN

SCALE 1:2500

N

REFUSED

CHRISTOPHER EDWARDS & ASSOCIATES

INDEPENDENT CHARTERED SURVEYORS

11/13 Dukes Ride, Crowthorne, Berks. RG45 6LZ
Tel: 01344 779 790 Fax: 01344 777 690
email: admin@chartered-surveyor .co.uk


Proposed Houses and Garages
33 The Avenue,
Crowthorne,
Berkshire

Scale 1:500

Site Plans

Drawing No: 2001/02/01

19.FEB.2001* 3414

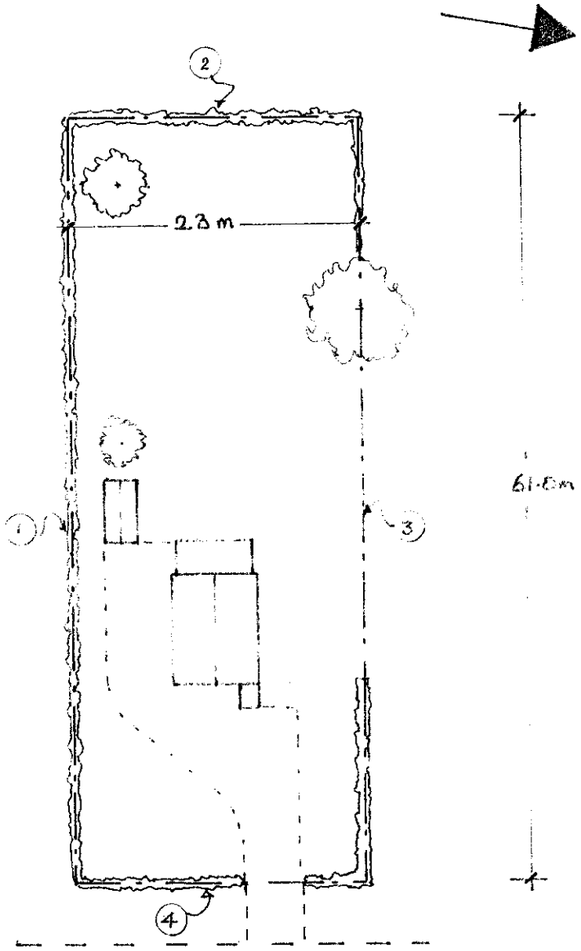


EXISTING

(1) MIXED HEDGE LAUREL, CYPRESS, BAMBOO

(2) MIXED HEDGE

(3) CHAIN LINK FENCE


(4) BEECH HEDGE

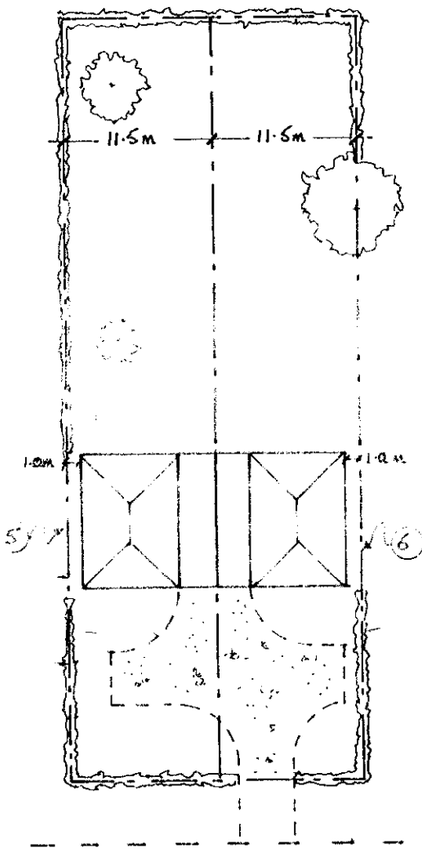

PROPOSED

(5) NEW 1.8m CLOSE BOARDED FENCE

(6) AS ABOVE

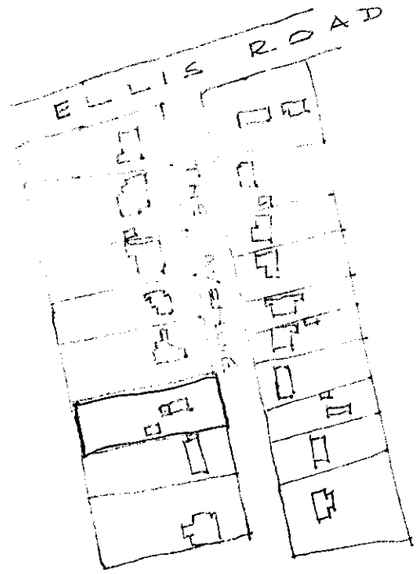

LOCATION PLAN

SCALE 1:2500

REFUSED

CHRISTOPHER EDWARDS & ASSOCIATES

INDEPENDENT CHARTERED SURVEYORS

11/13 Dukes Ride, Crowthorne, Berks. RG45 6LZ
Tel: 01344 779 790 Fax: 01344 777 690
email: admin@chartered-surveyor .co.uk

Proposed Houses and Garages
33 The Avenue,
Crowthorne,
Berkshire

Scale 1:500

Site Plans

Drawing No: 2001/02/01