
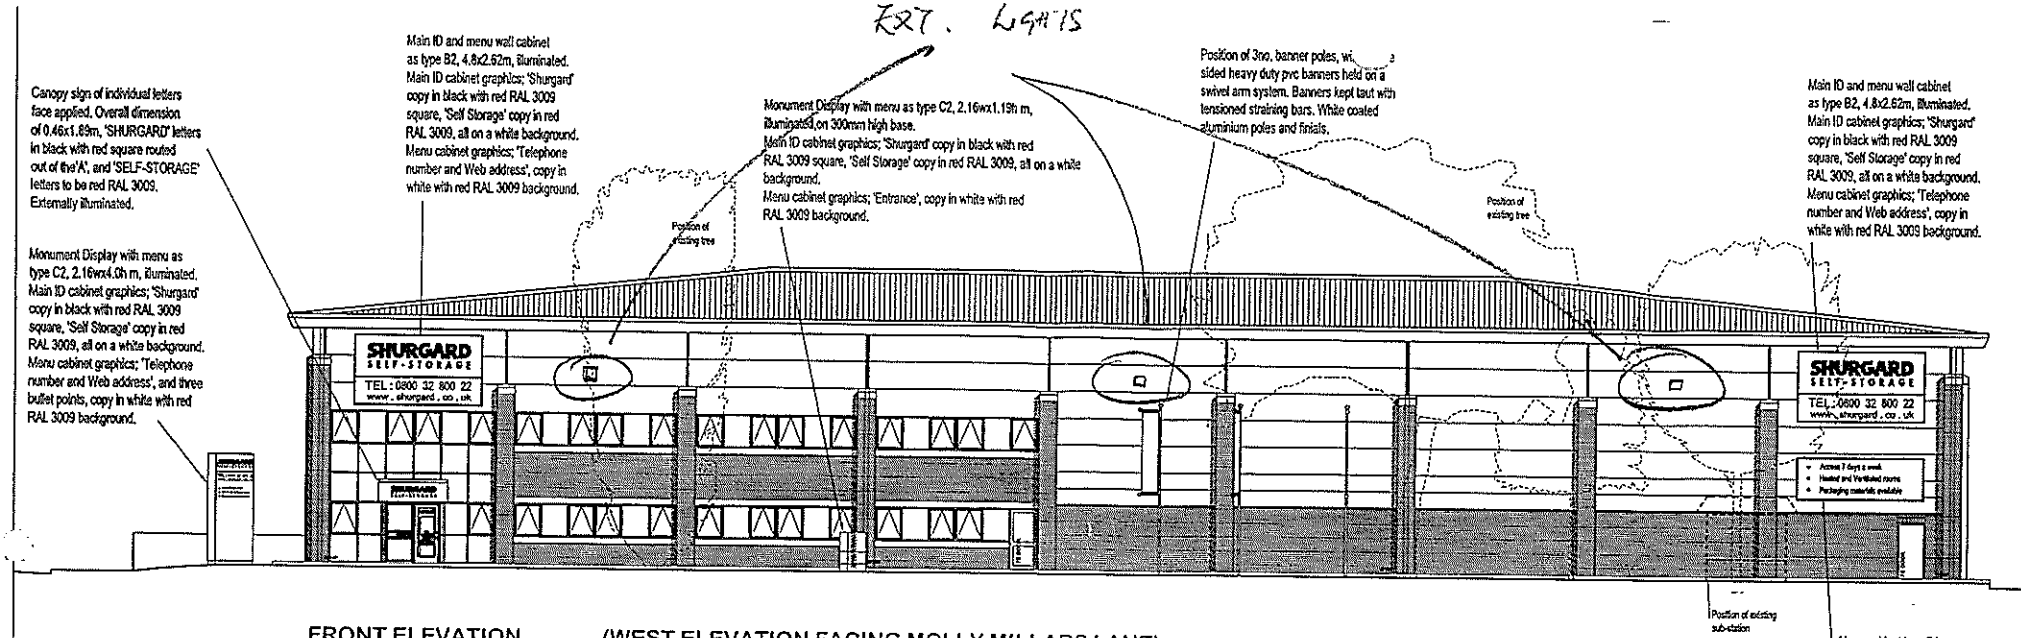


FRONT ELEVATION (WEST ELEVATION FACING MOLLY MILLARS LANE)

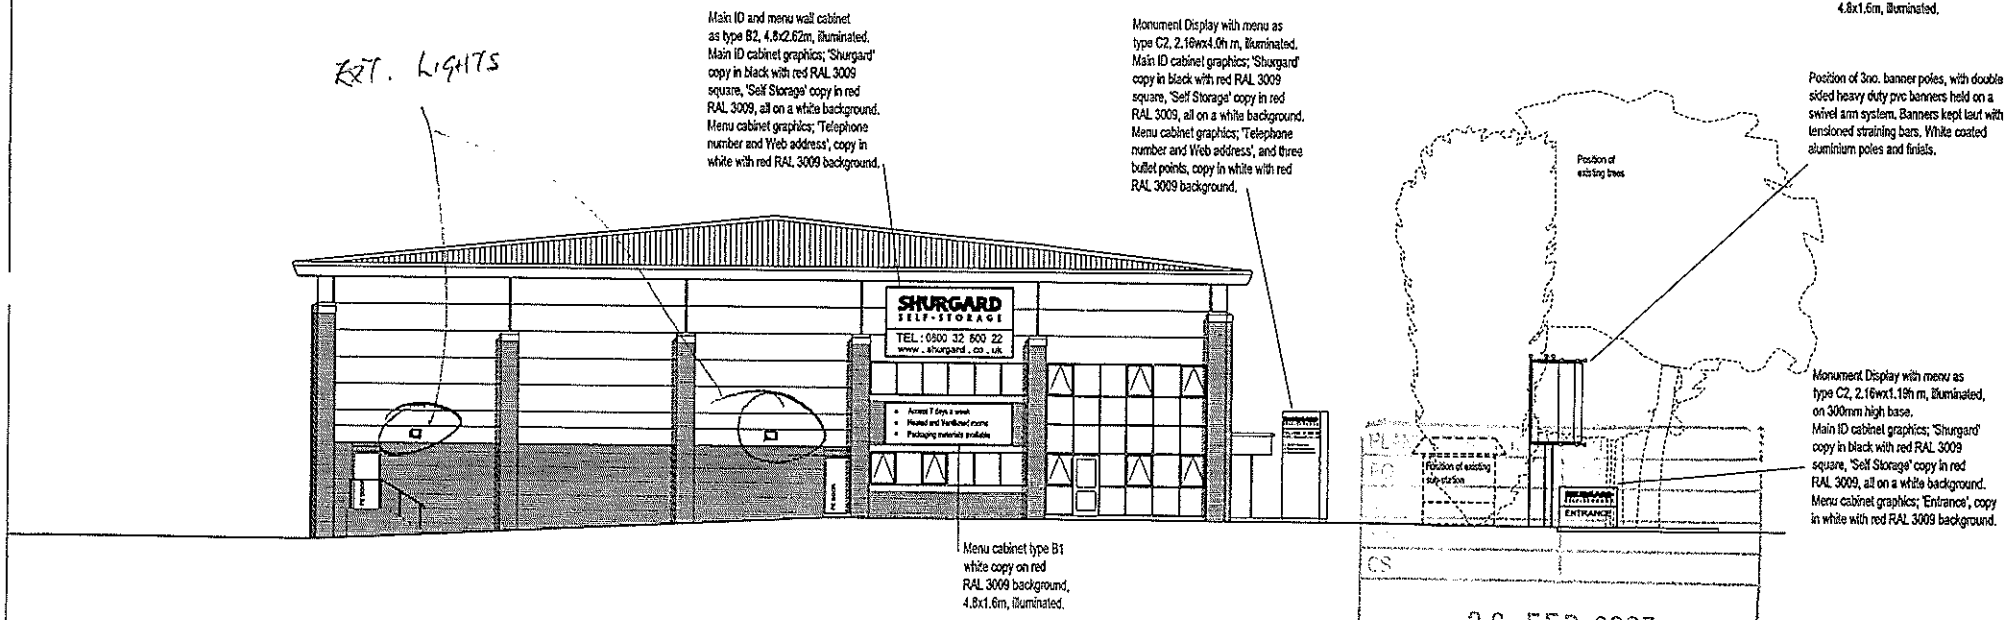

SIDE ELEVATION (NORTH ELEVATION FACING BARKHAM ROAD)

MOLLY MILLARS LANE WOKINGHAM

26 FEB 2003

COPIES TO

FILE

SHURGARD SELF-STORAGE

UNITED KINGDOM

14 St. Mary's Road, Long Ditton, Surbiton, Surrey KT6 5EY
Tel: +44 20 8336 7700
Fax: +44 20 8336 2800

SITE LOCATION: UK- WOKINGHAM LOCATION

SHURGARD PROJECT NUMBER: DC-0205

DRAWING PACKAGE: FOR INFORMATION

These documents are intended as guidance for use in preparation of Site Specific Construction Documents

DOC. 27/02/03 DRAWN BY DC


	REVISION:	DATE:
A	Sign/ext size removed	14.10.02

SIGNAGE WOKINGHAM


SCALE: 1/200@A3

UNIT1-NM3 MOLLY MILLARS LANE BERKS, RG41 2RT

DRAWING TYPE: | DRAWING NUMBER: A3 02A

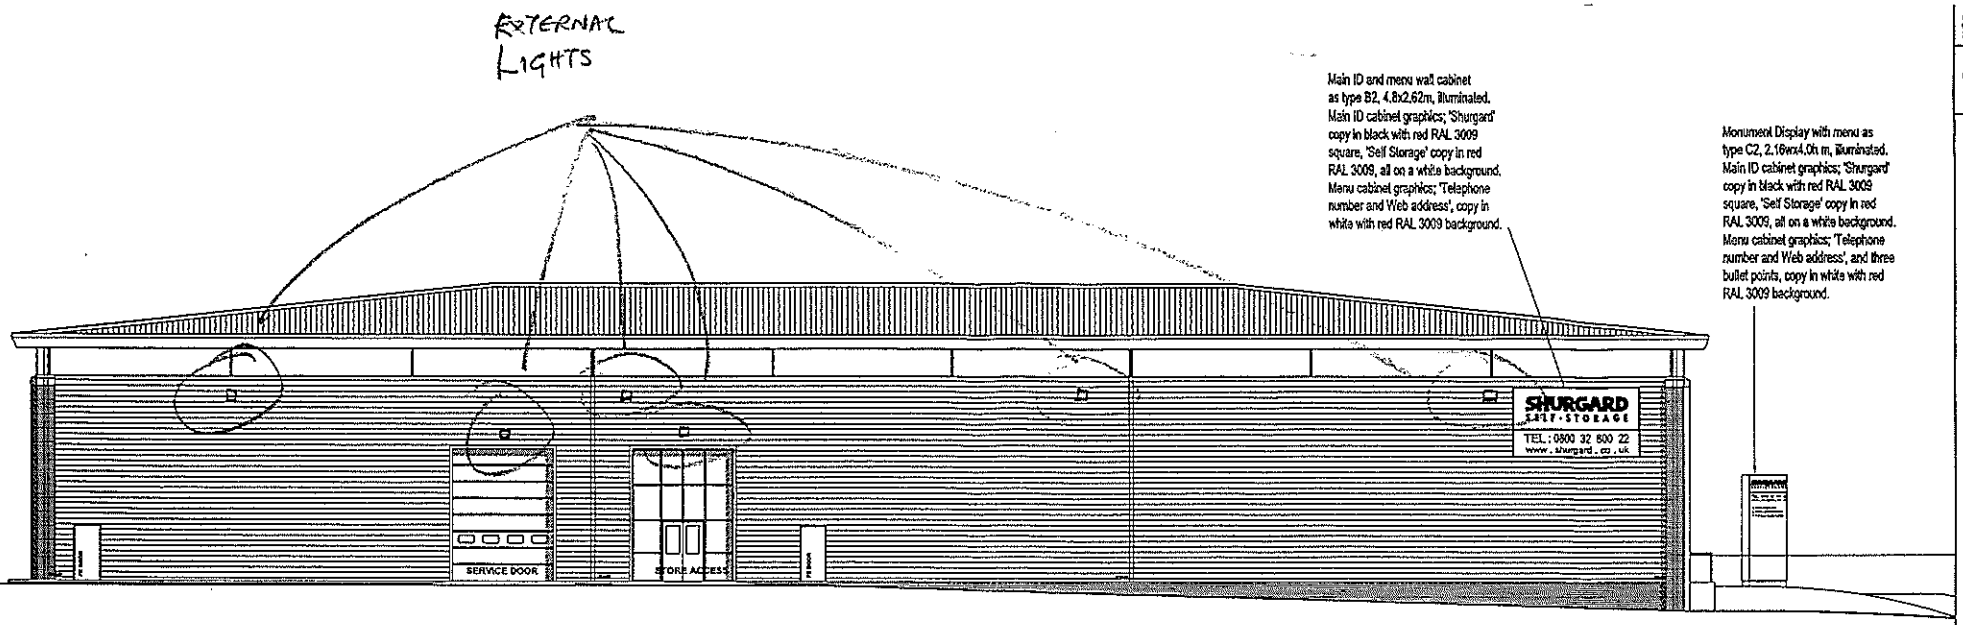

REAR ELEVATION (EAST ELEVATION FACING SERVICE AREA)

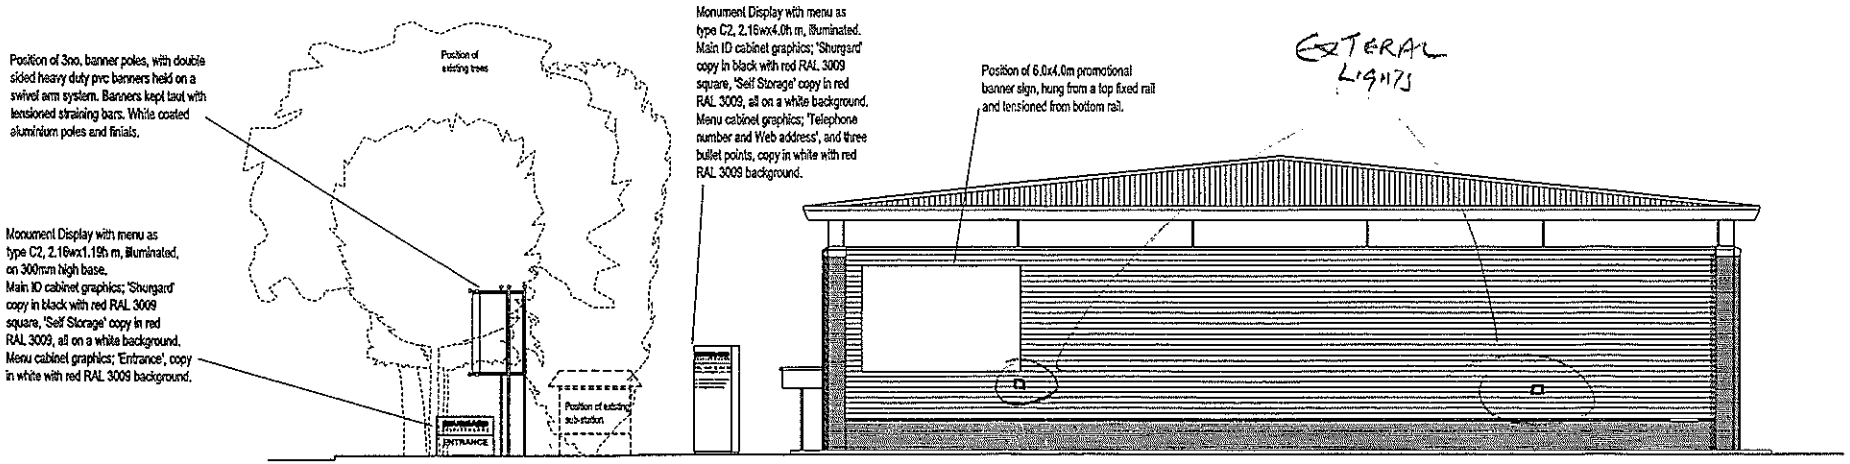

SIDE ELEVATION (SOUTH ELEVATION FACING ACCESS ROAD)

MOLLY MILLARS LANE WOKINGHAM

SHURGARD SELF-STORAGE

UNITED KINGDOM

14 St. Mary's Road, Long Ditton, Surbiton, Surrey, KT6 5EY
Tel: +44 20 8339 2700
Fax: +44 20 8339 2900

SITE LOCATION:
UK- WOKINGHAM LOCATION

SHURGARD PROJECT NUMBER:
DC-0206

DRAWING PACKAGE:
FOR INFORMATION

These documents are intended as guidelines for use in preparation of Site Specific Construction Documents

SCALE: 1:100 @ A3
CHKD'D BY DC

	REVISION	DATE
A	Comments incorporated	14.10.02

SIGNAGE
WOKINGHAM

SCALE: 1:100@A3

UNIT1-M&3
MOLLY MILLARS LANE
BERKS, RG41 2RT

DRAWING TYPE: A3
DRAWING NUMBER: 03A

EXT. LIGHTS

Canopy sign of individual letters face applied. Overall dimension of 0.46x1.89m, 'SHURGARD' letters in black with red square routed out of the'A', and 'SELF-STORAGE' letters to be red RAL 3009. Externally illuminated.

Monument Display with menu as type C2, 2.16wx0.0h m, illuminated. Main ID cabinet graphics; 'Shurgard' copy in black with red RAL 3009 square, 'Self Storage' copy in red RAL 3009, all on a white background. Menu cabinet graphics; 'Telephone number and Web address', and three bullet points, copy in white with red RAL 3009 background.

Main ID and menu wall cabinet as type B2, 4.8x2.62m, illuminated. Main ID cabinet graphics; 'Shurgard' copy in black with red RAL 3009 square, 'Self Storage' copy in red RAL 3009, all on a white background. Menu cabinet graphics; 'Telephone number and Web address', copy in white with red RAL 3009 background.

Monument Display with menu as type C2, 2.16wx1.19h m, illuminated, on 300mm high base. Main ID cabinet graphics; 'Shurgard' copy in black with red RAL 3009 square, 'Self Storage' copy in red RAL 3009, all on a white background. Menu cabinet graphics; 'Entrance', copy in white with red RAL 3009 background.

Position of 3no. banner poles, with double sided heavy duty pvc banners held on a swivel arm system. Banners kept taut with tensioned straining bars. White coated aluminium poles and finials.

Position of existing tree

Main ID and menu wall cabinet as type B2, 4.8x2.62m, illuminated. Main ID cabinet graphics; 'Shurgard' copy in black with red RAL 3009 square, 'Self Storage' copy in red RAL 3009, all on a white background. Menu cabinet graphics; 'Telephone number and Web address', copy in white with red RAL 3009 background.

SHURGARD SELF-STORAGE
TEL: 0800 32 800 22
www.shurgard.co.uk

- Access 7 days a week
- Heated and Ventilated rooms
- Packaging materials available

Position of existing sub-station

Menu cabinet type B1 white copy on red RAL 3009 background, 4.6x1.6m, illuminated.

FRONT ELEVATION (WEST ELEVATION FACING MOLLY MILLARS LANE)

EXT. LIGHTS

Main ID and menu wall cabinet as type B2, 4.8x2.62m, illuminated. Main ID cabinet graphics; 'Shurgard' copy in black with red RAL 3009 square, 'Self Storage' copy in red RAL 3009, all on a white background. Menu cabinet graphics; 'Telephone number and Web address', copy in white with red RAL 3009 background.

Monument Display with menu as type C2, 2.16wx4.0h m, illuminated. Main ID cabinet graphics; 'Shurgard' copy in black with red RAL 3009 square, 'Self Storage' copy in red RAL 3009, all on a white background. Menu cabinet graphics; 'Telephone number and Web address', and three bullet points, copy in white with red RAL 3009 background.

Position of 3no. banner poles, with double sided heavy duty pvc banners held on a swivel arm system. Banners kept taut with tensioned straining bars. White coated aluminium poles and finials.

Position of existing trees

Monument Display with menu as type C2, 2.16wx1.19h m, illuminated, on 300mm high base. Main ID cabinet graphics; 'Shurgard' copy in black with red RAL 3009 square, 'Self Storage' copy in red RAL 3009, all on a white background. Menu cabinet graphics; 'Entrance', copy in white with red RAL 3009 background.

Position of existing sub-station

ENTRANCE

Menu cabinet type B1 white copy on red RAL 3009 background, 4.6x1.6m, illuminated.

SIDE ELEVATION (NORTH ELEVATION FACING BARKHAM ROAD)

MOLLY MILLARS LANE WOKINGHAM

26 FEB 2003

COPIES TO: ACK: FILE:

SHURGARD SELF-STORAGE
UNITED KINGDOM
14 St. Mary's Road, Long Ditton, Surbiton, Surrey KT6 5EY
Tel. +44 20 8339 2700
Fax. +44 20 8339 2800

SITE LOCATION:
UK- WOKINGHAM LOCATION

SHURGARD PROJECT NUMBER:
DC-0208

DRAWING PACKAGE:
FOR INFORMATION

These documents are intended as guidelines for use in preparation of Site Specific Construction Documents


	REVISION:	DATE:
A	Comply with revised	16.10.02

SIGNAGE
WOKINGHAM


SCALE: 1/200@A3

UNIT1-8063
MOLLY MILLARS LANE
BERKS, RG41 2RT

A3 02A

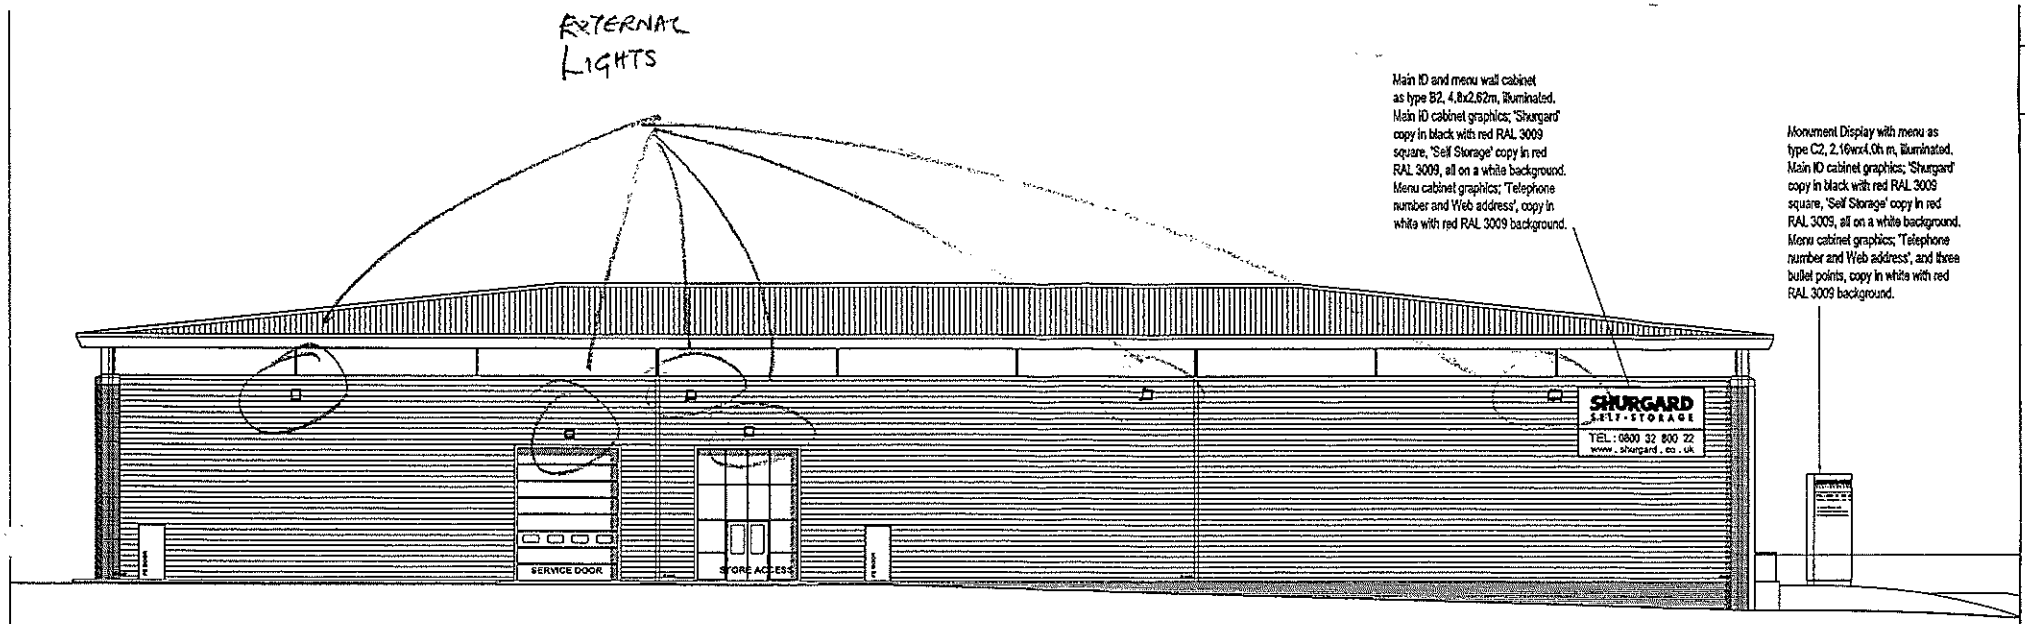

REAR ELEVATION (EAST ELEVATION FACING SERVICE AREA)

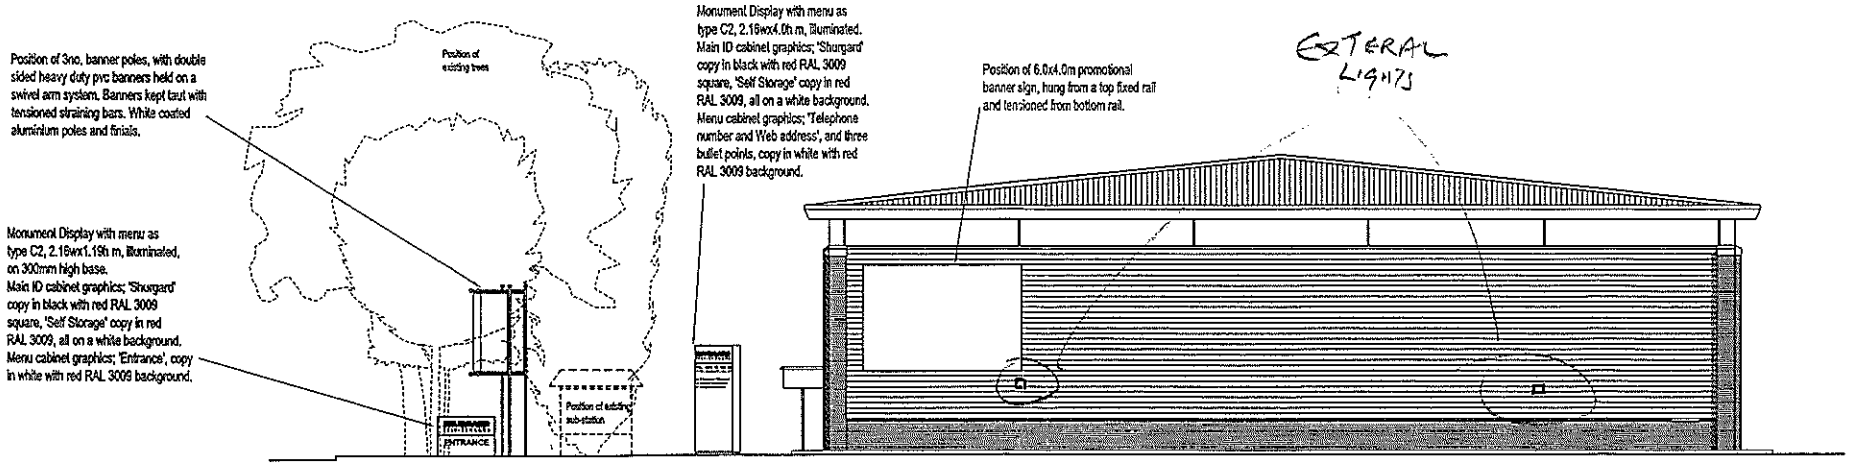

SIDE ELEVATION (SOUTH ELEVATION FACING ACCESS ROAD)

MOLLY MILLARS LANE WOKINGHAM

SHURGARD SELF-STORAGE

LIMITED KINGDOM

SITE LOCATION:
UK- WOKINGHAM LOCATION

SHURGARD PROJECT NUMBER:
DC-0206

DRAWING PACKAGE:
FOR INFORMATION

These documents are intended as guidelines for use in preparation of Site Specific Construction Documents

ISSUE: 27/09/02
CREATED BY DC

	REVISION:	DATE:
A	CANOPY sign removed	14.10.02

SIGNAGE
WOKINGHAM

SCALE: 1/200@A3

UNIT1-MK3
MOLLY MILLARS LANE
BERKS, RG41 2RT

DRAWING TYPE: A3 | DRAWING NUMBER: 03A

EXT. LIGHTS

Canopy sign of individual letters face applied. Overall dimension of 0.46x1.83m, 'SHURGARD' letters in black with red square routed out of the'A', and 'SELF-STORAGE' letters to be red RAL 3009. Externally illuminated.

Monument Display with menu as type C2, 2.16wx4.0h m, illuminated. Main ID cabinet graphics; 'Shurgard' copy in black with red RAL 3009 square, 'Self Storage' copy in red RAL 3009, all on a white background. Menu cabinet graphics; 'Telephone number and Web address', and three bullet points, copy in white with red RAL 3009 background.

Main ID and menu wall cabinet as type B2, 4.8x2.62m, illuminated. Main ID cabinet graphics; 'Shurgard' copy in black with red RAL 3009 square, 'Self Storage' copy in red RAL 3009, all on a white background. Menu cabinet graphics; 'Telephone number and Web address', copy in white with red RAL 3009 background.

Monument Display with menu as type C2, 2.16wx1.19h m, illuminated on 300mm high base. Main ID cabinet graphics; 'Shurgard' copy in black with red RAL 3009 square, 'Self Storage' copy in red RAL 3009, all on a white background. Menu cabinet graphics; 'Entrance', copy in white with red RAL 3009 background.

Position of 3no. banner poles, with double sided heavy duty pvc banners held on a swivel arm system. Banners kept taut with tensioned straining bars. White coated aluminium poles and finials.

Position of existing tree

Main ID and menu wall cabinet as type B2, 4.8x2.62m, illuminated. Main ID cabinet graphics; 'Shurgard' copy in black with red RAL 3009 square, 'Self Storage' copy in red RAL 3009, all on a white background. Menu cabinet graphics; 'Telephone number and Web address', copy in white with red RAL 3009 background.

SHURGARD SELF-STORAGE
TEL: 0800 32 800 22
www.shurgard.co.uk

- Access 7 days a week
- Heated and Ventilated rooms
- Packaging materials available

Position of existing sub-station

Menu cabinet type B1 white copy on red RAL 3009 background, 4.8x1.6m, illuminated.

FRONT ELEVATION (WEST ELEVATION FACING MOLLY MILLARS LANE)

EXT. LIGHTS

Main ID and menu wall cabinet as type B2, 4.8x2.62m, illuminated. Main ID cabinet graphics; 'Shurgard' copy in black with red RAL 3009 square, 'Self Storage' copy in red RAL 3009, all on a white background. Menu cabinet graphics; 'Telephone number and Web address', copy in white with red RAL 3009 background.

Monument Display with menu as type C2, 2.16wx4.0h m, illuminated. Main ID cabinet graphics; 'Shurgard' copy in black with red RAL 3009 square, 'Self Storage' copy in red RAL 3009, all on a white background. Menu cabinet graphics; 'Telephone number and Web address', and three bullet points, copy in white with red RAL 3009 background.

Position of 3no. banner poles, with double sided heavy duty pvc banners held on a swivel arm system. Banners kept taut with tensioned straining bars. White coated aluminium poles and finials.

Position of existing trees

Monument Display with menu as type C2, 2.16wx1.19h m, illuminated, on 300mm high base. Main ID cabinet graphics; 'Shurgard' copy in black with red RAL 3009 square, 'Self Storage' copy in red RAL 3009, all on a white background. Menu cabinet graphics; 'Entrance', copy in white with red RAL 3009 background.

Position of existing sub-station

Menu cabinet type B1 white copy on red RAL 3009 background, 4.8x1.6m, illuminated.

SIDE ELEVATION (NORTH ELEVATION FACING BARKHAM ROAD)

MOLLY MILLARS LANE WOKINGHAM

23 FEB 2003

COPIES

SHURGARD SELF-STORAGE
UNITED KINGDOM
14 St. Mary's Road, Long Ditton, Surbiton, Surrey KT6 5EY
Tel. +44 20 8339 2700
Fax. +44 20 8339 2800

SITE LOCATION: UK- WOKINGHAM LOCATION

SHURGARD PROJECT NUMBER: DC-0206

DRAWING PACKAGE: FOR INFORMATION

These documents are intended as guidance for use in preparation of Site Specific Construction Documents

DATE: 12.06.02
DRAWN BY: DC


	REVISION:	DATE:
A	Entrance sign removed	14.10.02

SIGNAGE WOKINGHAM


SCALE: 1/200@A3

UNITY-BOX3
MOLLY MILLARS LANE
BERKS, RG41 2RT

Drawing Ref: A3 02A

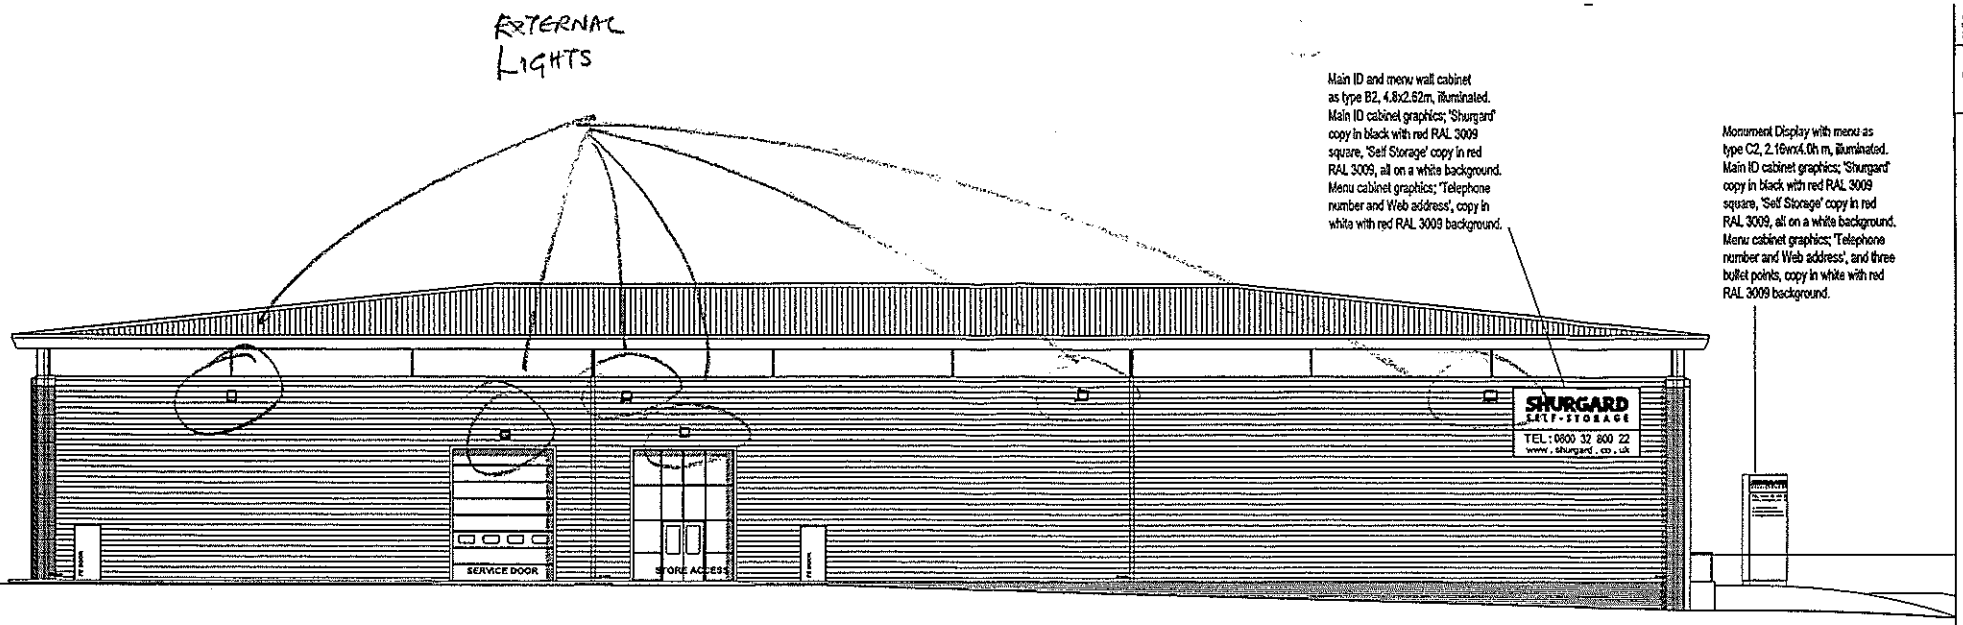

REAR ELEVATION (EAST ELEVATION FACING SERVICE AREA)

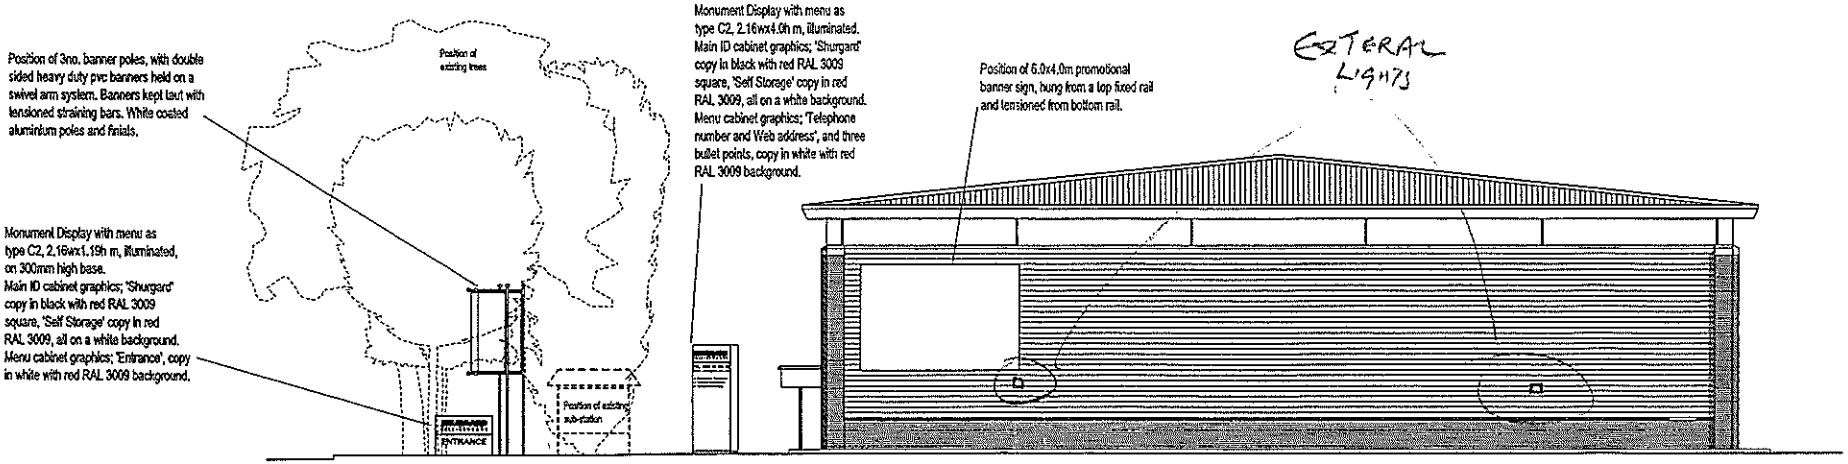

SIDE ELEVATION (SOUTH ELEVATION FACING ACCESS ROAD)

MOLLY MILLARS LANE WOKINGHAM

SHURGARD SELF-STORAGE

UNITED KINGDOM

14 St. Mary's Road, Long Ditton, Surbiton, Surrey KT6 5EY
Tel: +44 20 8339 2700
Fax: +44 20 8339 2800

SITE LOCATION:
UK- WOKINGHAM LOCATION

SHURGARD PROJECT NUMBER:
DC-0206

DRAWING PACKAGE:
FOR INFORMATION

These documents are intended as guidelines for use in preparation of Site Specific Construction Documents

SCALE: 1:100 @ A3
CREATED BY: DC


	REVISION	DATE
A	Comments incorporated	14.10.02

SIGNAGE
WOKINGHAM


SCALE: 1/200@A3

UNIT1-MM3
MOLLY MILLARS LANE
BERKS, RG41 2RT

DRAWING TYPE: A3
DRAWING NUMBER: 03A

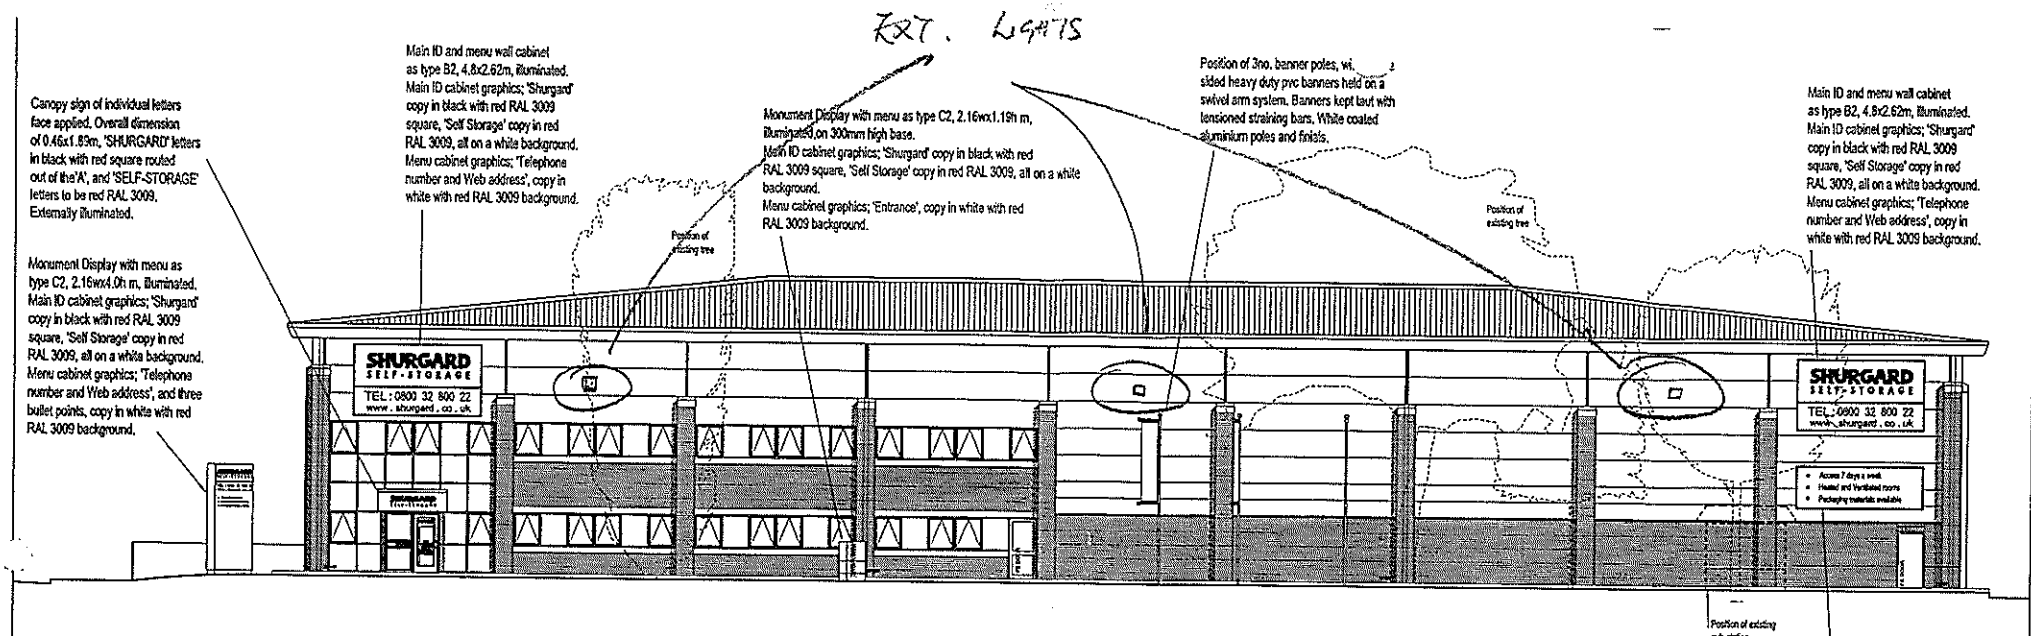

FRONT ELEVATION (WEST ELEVATION FACING MOLLY MILLARS LANE)

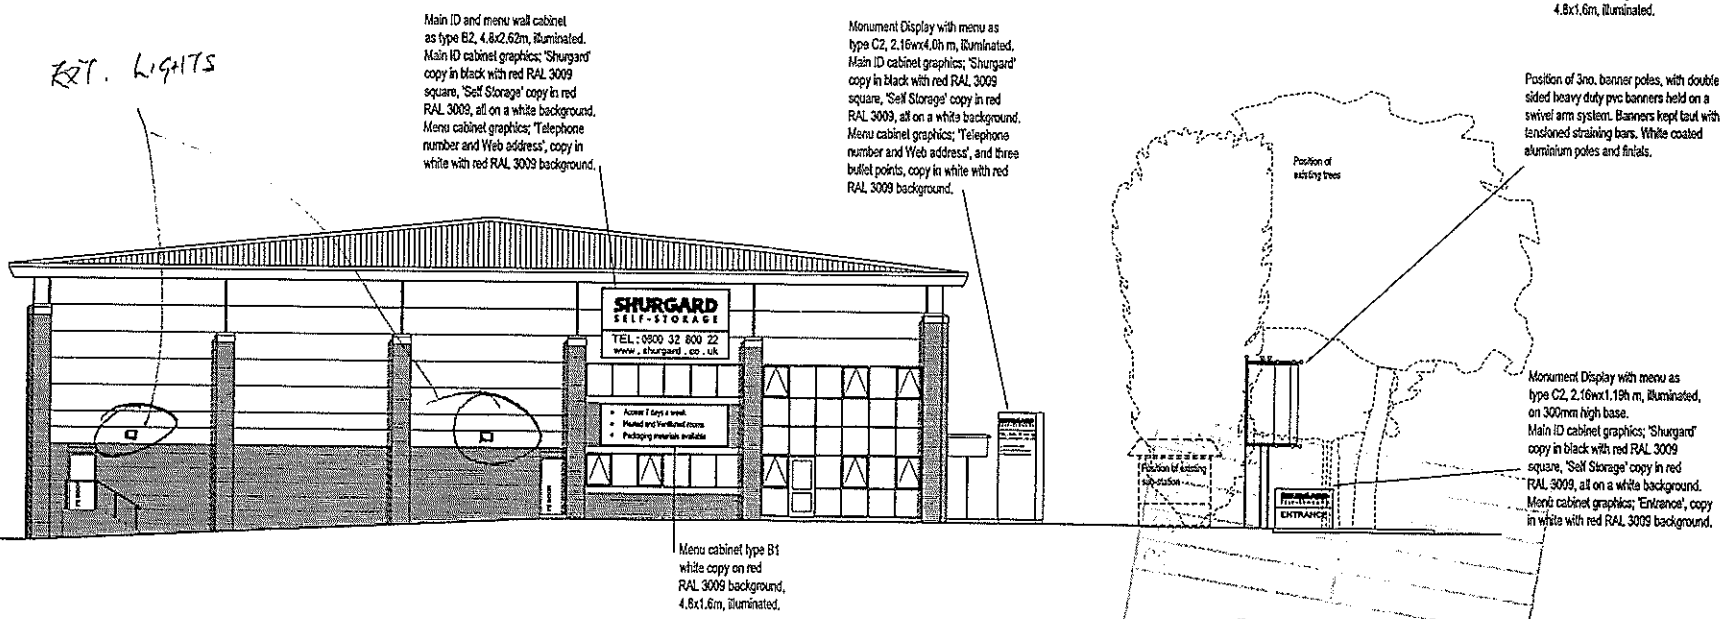

SIDE ELEVATION (NORTH ELEVATION FACING BARKHAM ROAD)

MOLLY MILLARS LANE WOKINGHAM

26 FEB 2003
CONSTO
FILE


SHURGARD SELF-STORAGE
UNITED KINGDOM
14 St. Mary's Road, Long Ditton
Surbiton Surrey KT6 5EY
Tel: +44 20 8339 2700
Fax: +44 20 8339 2800

SK LOCATION:
UK- WOKINGHAM LOCATION
SHURGARD PROJECT NUMBER:
DC-0208
DRAWING PACKAGE:
FOR INFORMATION
These documents are intended as guidance for use in preparation of Site Specific Construction Documents
ISSUE: 07.01.02
CHECKED BY: SC


	REVISION	DATE
A	Sketch for review	14.10.02

SIGNAGE
WOKINGHAM
SCALE: 1/200@A3
UNIT1-MM3
MOLLY MILLARS LANE
BERKS, RG41 2RT
A3 02A

EXTERNAL LIGHTS

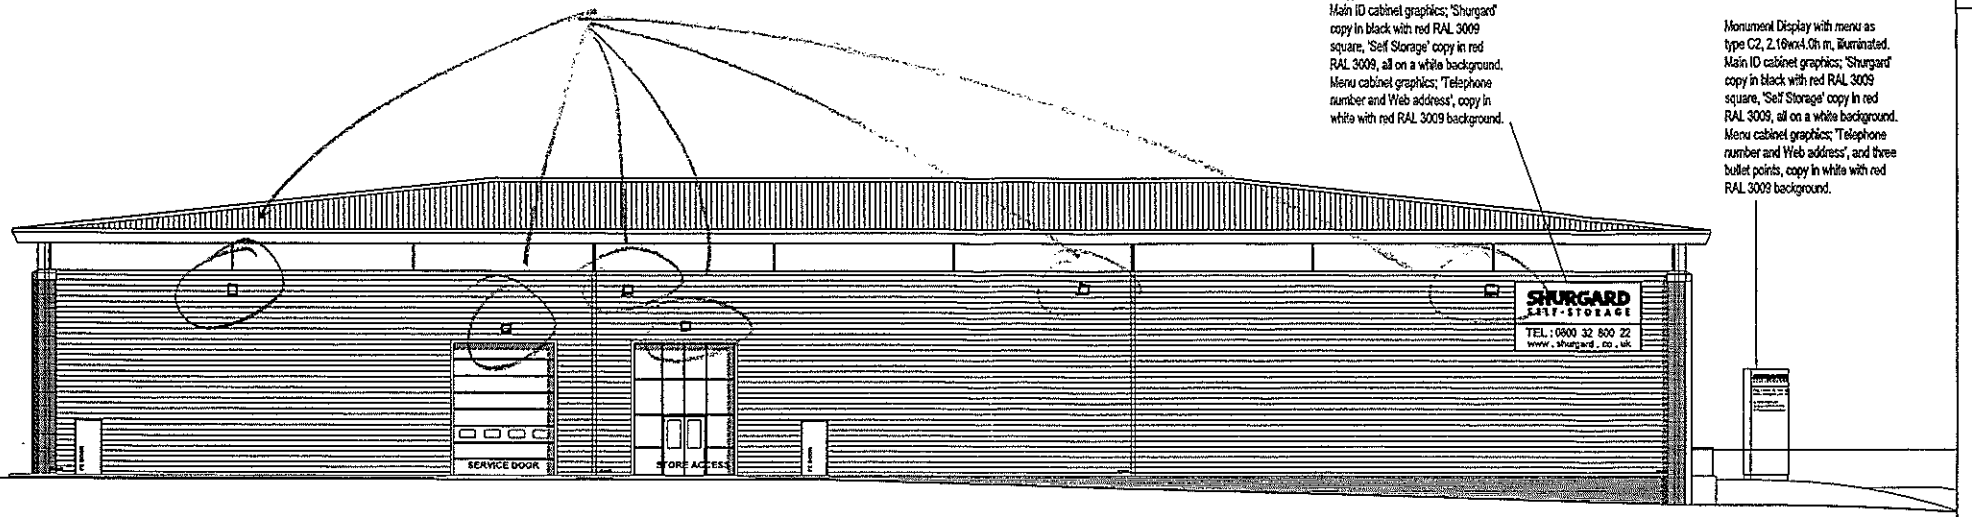

REAR ELEVATION (EAST ELEVATION FACING SERVICE AREA)

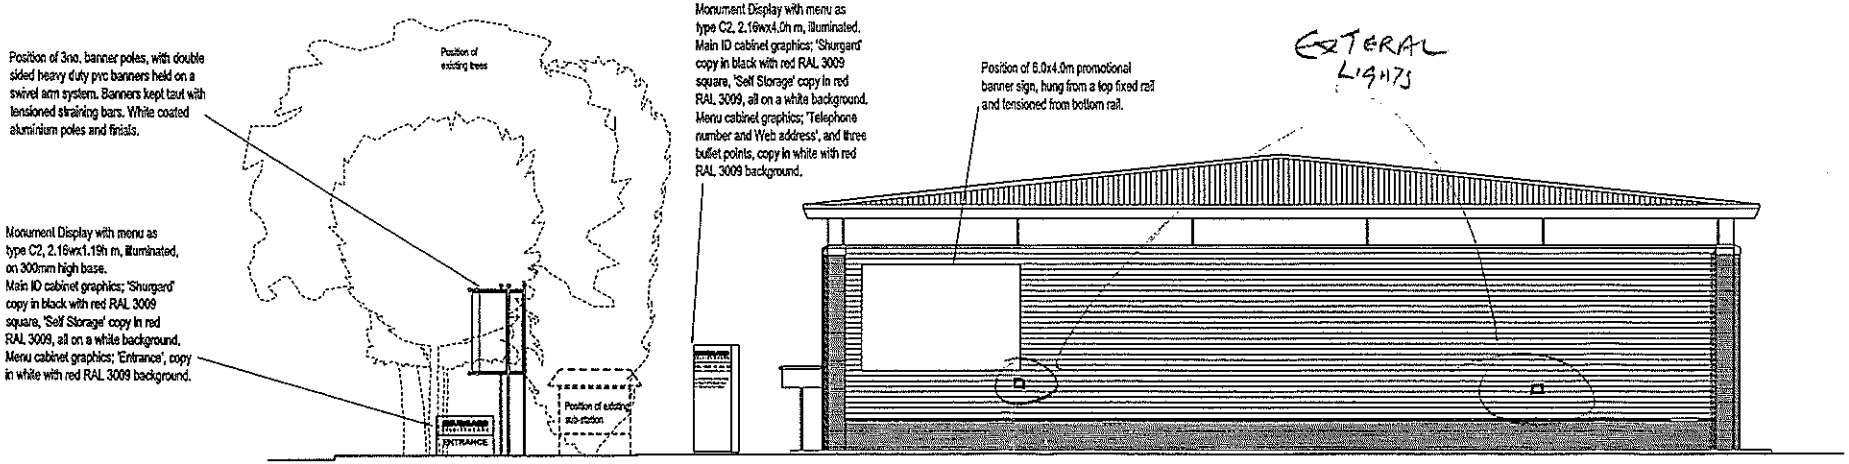

SIDE ELEVATION (SOUTH ELEVATION FACING ACCESS ROAD)

MOLLY MILLARS LANE WOKINGHAM

SHURGARD SELF-STORAGE
UNITED KINGDOM
14 St. Mary's Road, Long Ditton, Surbiton, Surrey KT6 5EY
Tel: +44 20 8339 2700
Fax: +44 20 8339 2900

SITE LOCATION:
UK- WOKINGHAM LOCATION

SHURGARD PROJECT NUMBER:
DC-0206

DRAWING PACKAGE:
FOR INFORMATION

These documents are intended as guidelines for use in preparation of Site Specific Construction Documents

DRAWN BY DC


	REVISION	DATE
A	Exterior sign removed	24.05.07

SIGNAGE
WOKINGHAM


SCALE: 1/200@A3

UNIT1-MM3
MOLLY MILLARS LANE
BERKS, RG41 2RT

A3 03A

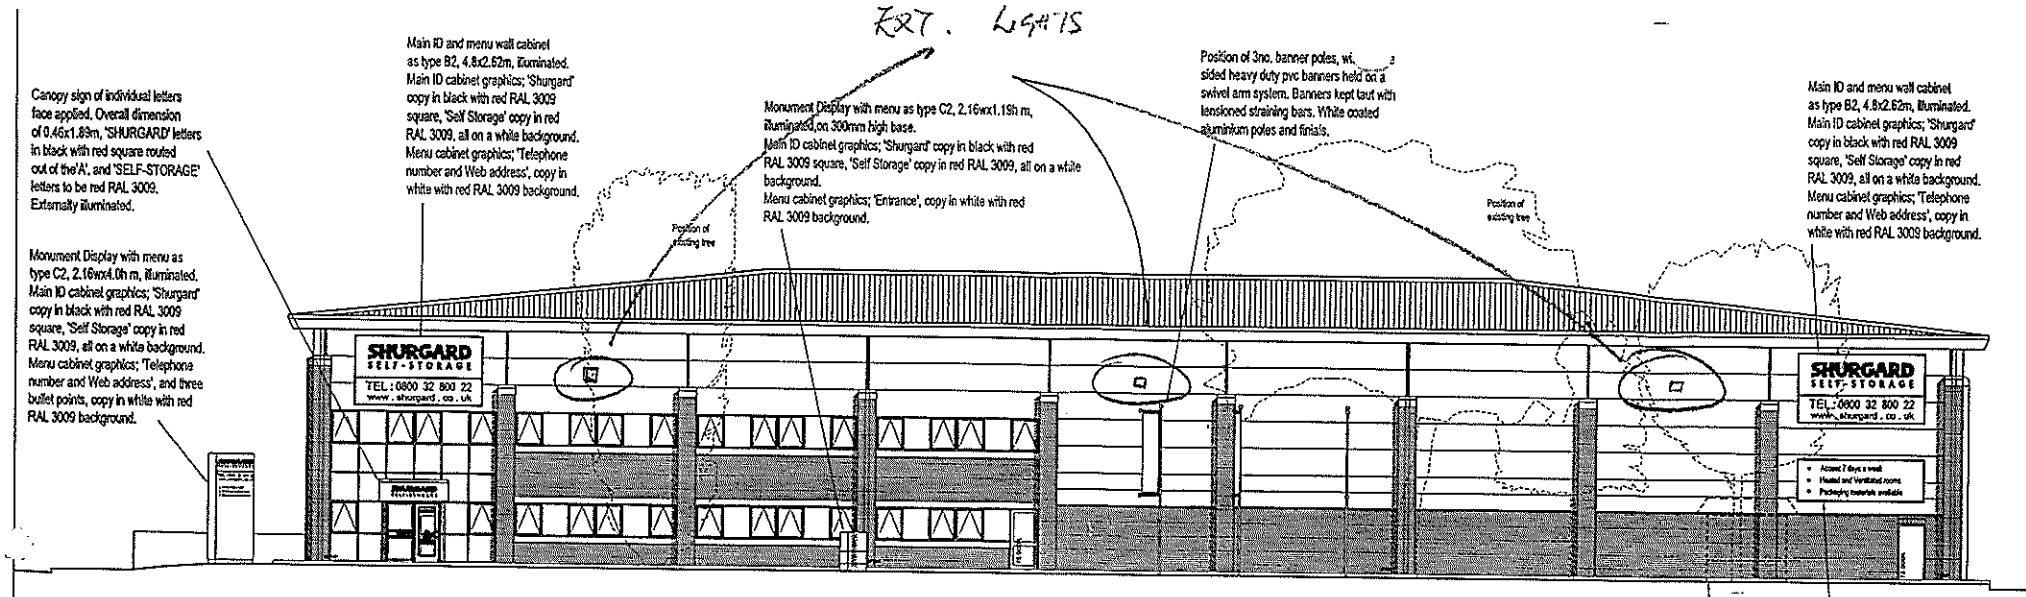

FRONT ELEVATION (WEST ELEVATION FACING MOLLY MILLARS LANE)

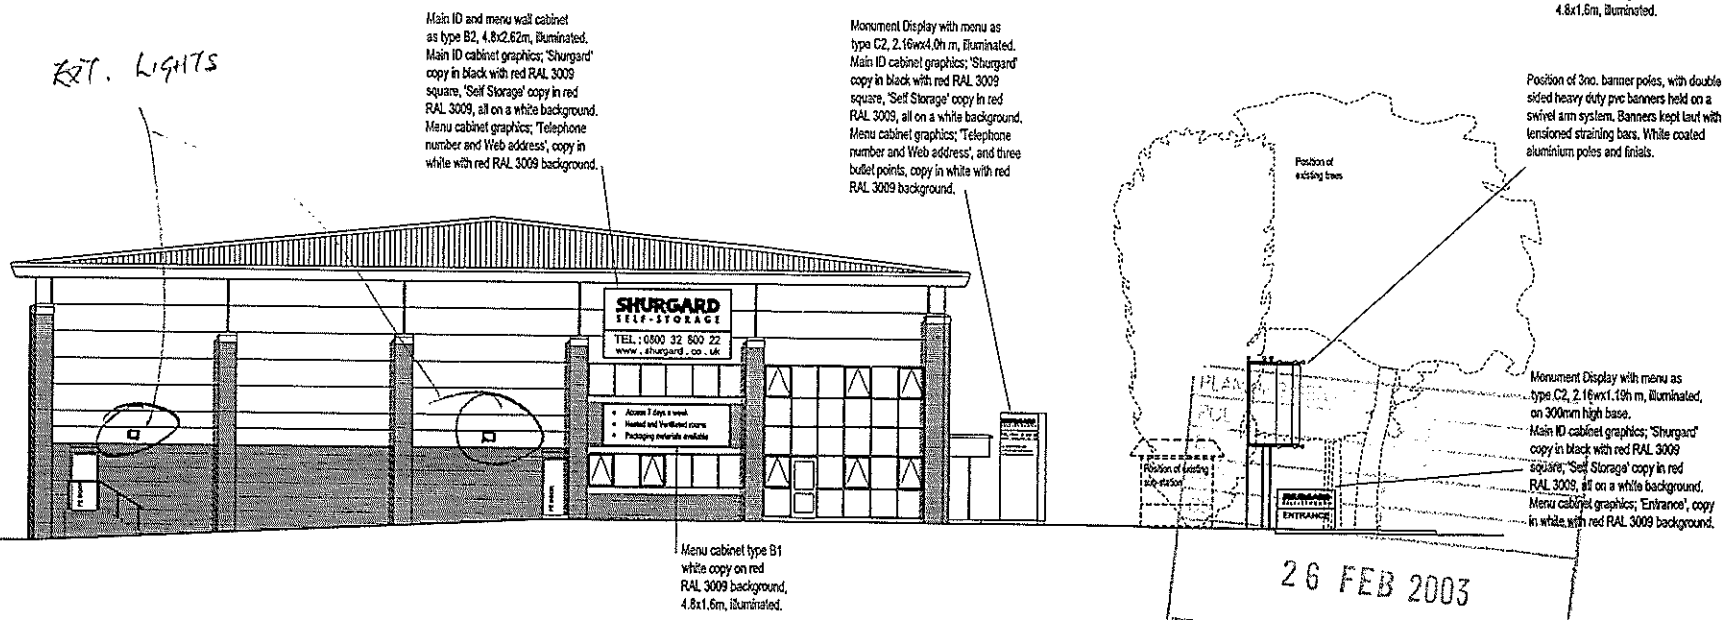

SIDE ELEVATION (NORTH ELEVATION FACING BARKHAM ROAD)

MOLLY MILLARS LANE WOKINGHAM

26 FEB 2003

COPIES TO | ACK: | FILE:

SHURGARD SELF-STORAGE

UNITED KINGDOM

14 St. Mary's Road, Long Ditton, Surbiton, Surrey, KT6 5EY
Tel. +44 20 8336 2700
Fax. +44 20 8336 2800

SITE LOCATION: UK- WOKINGHAM LOCATION

SHURGARD PROJECT NUMBER: DC-0206

DRAWING PACKAGE: FOR INFORMATION

These documents are intended as guidance for use in preparation of Site Specific Construction Documents

REVISION	DATE
A Canopy sign removed	14.10.02


SIGNAGE WOKINGHAM

SCALE: 1/200@A3


UNIT1-NEW3 MOLLY MILLARS LANE BERKS, RG41 2RT

A3 02A

EXTERNAL LIGHTS

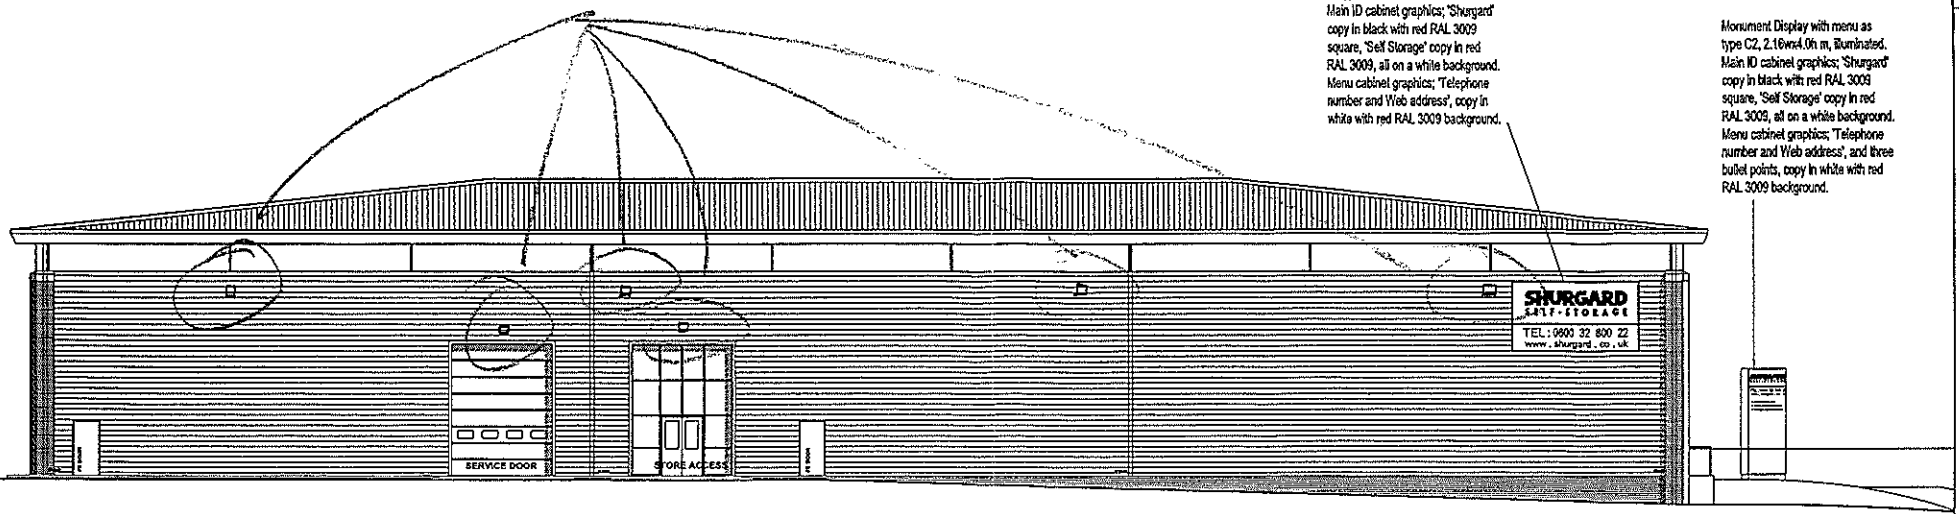

REAR ELEVATION (EAST ELEVATION FACING SERVICE AREA)

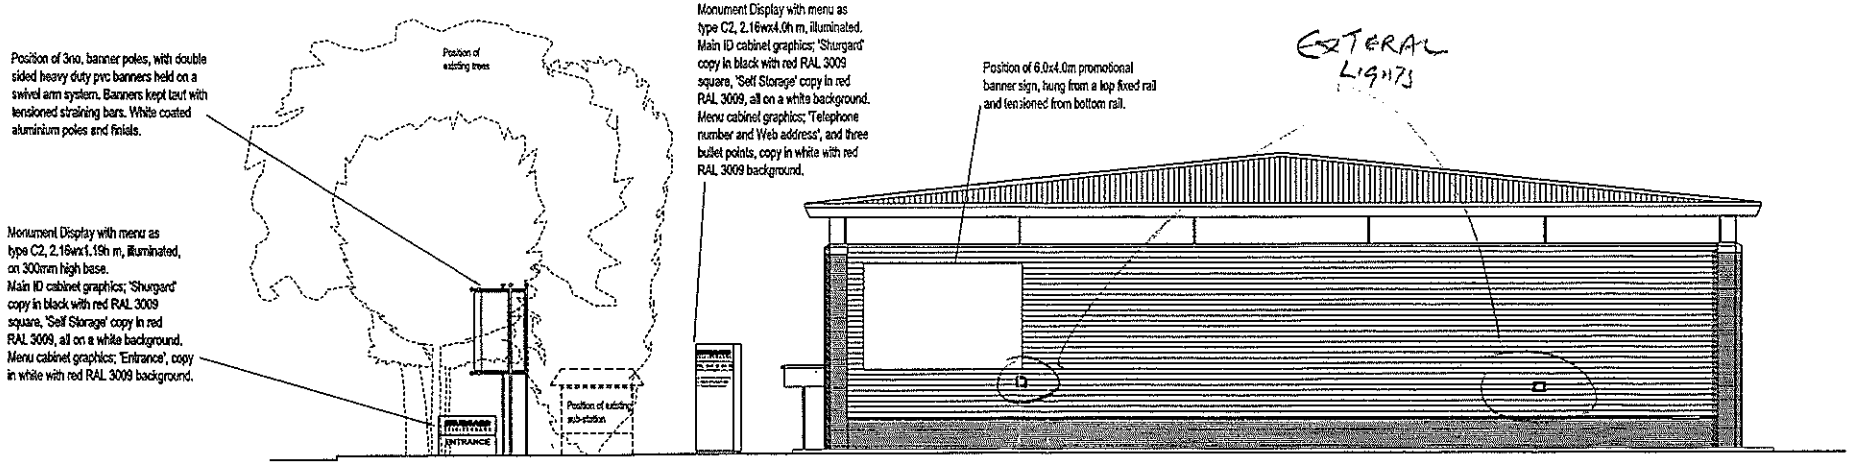

SIDE ELEVATION (SOUTH ELEVATION FACING ACCESS ROAD)

MOLLY MILLARS LANE WOKINGHAM

SHURGARD SELF-STORAGE

UNITED KINGDOM

SITE LOCATION:
UK- WOKINGHAM LOCATION

SHURGARD PROJECT NUMBER:
DC-0206

DRAWING PACKAGE:
FOR INFORMATION

These documents are intended as guidelines for use in preparation of Site Specific Construction Documents

ISSUE: 27/09/02
CREATED BY: DC

	REVISION	DATE
A	CONSULT QS ammend	14.10.02

SIGNAGE
WOKINGHAM

SCALE: 1/200@A3

UNIT1-MK3
MOLLY MILLARS LANE
BERKS, RG41 2RT

DRAWING NO.: A3 03A