RPS Planning

1st Floor, Cottons Centre, Cottons Lane, London SE1 2QG
T +44 (0)20 7939 8000 F +44 (0)20 7939 8098/99 E rpslp@rpsgroup.com W www.rpsgroup.com/pte

PLANS TO MEET CONDITIONS
3415

FS 37940

Our Ref: JLF0525
Your Ref: F/2001/3415

E-mail: cainesr@rpsgroup.com
Date: 06 September 2005

PLANNING 90093
DC: RR ADMIN:
-7 SEP 2005
ENF: APP:
COPIES: ACK:

Ms Natalie Brown
Planning Department
Wokingham District Council
Civic Offices
Shute End
Wokingham
Berkshire
RG40 1BN

Dear Ms Brown

DISCHARGE OF CONDITIONS OF PLANNING PERMISSION REF: F/2001/3415 – SHURGARD HOUSE, JUNCTION OF MOLLY MILLARS LANE, BARKHAM ROAD

I write on behalf of Shurgard Self-Storage Centres UK Ltd.

Please find enclosed four copies of details relating to condition 13 of planning permission F/2001/3415. Condition 13 states:

> **"Notwithstanding the plans submitted, secure cycle parking facilities shall be provided within the application site, in accordance with the Council's parking standards (1 space per 250sqm) prior to bringing any building into use".**

I trust that the information is satisfactory to discharge the condition and look forward to receiving notification that this condition has been discharged.

Please do not hesitate to contact me should you wish to discuss this matter further.

Yours sincerely

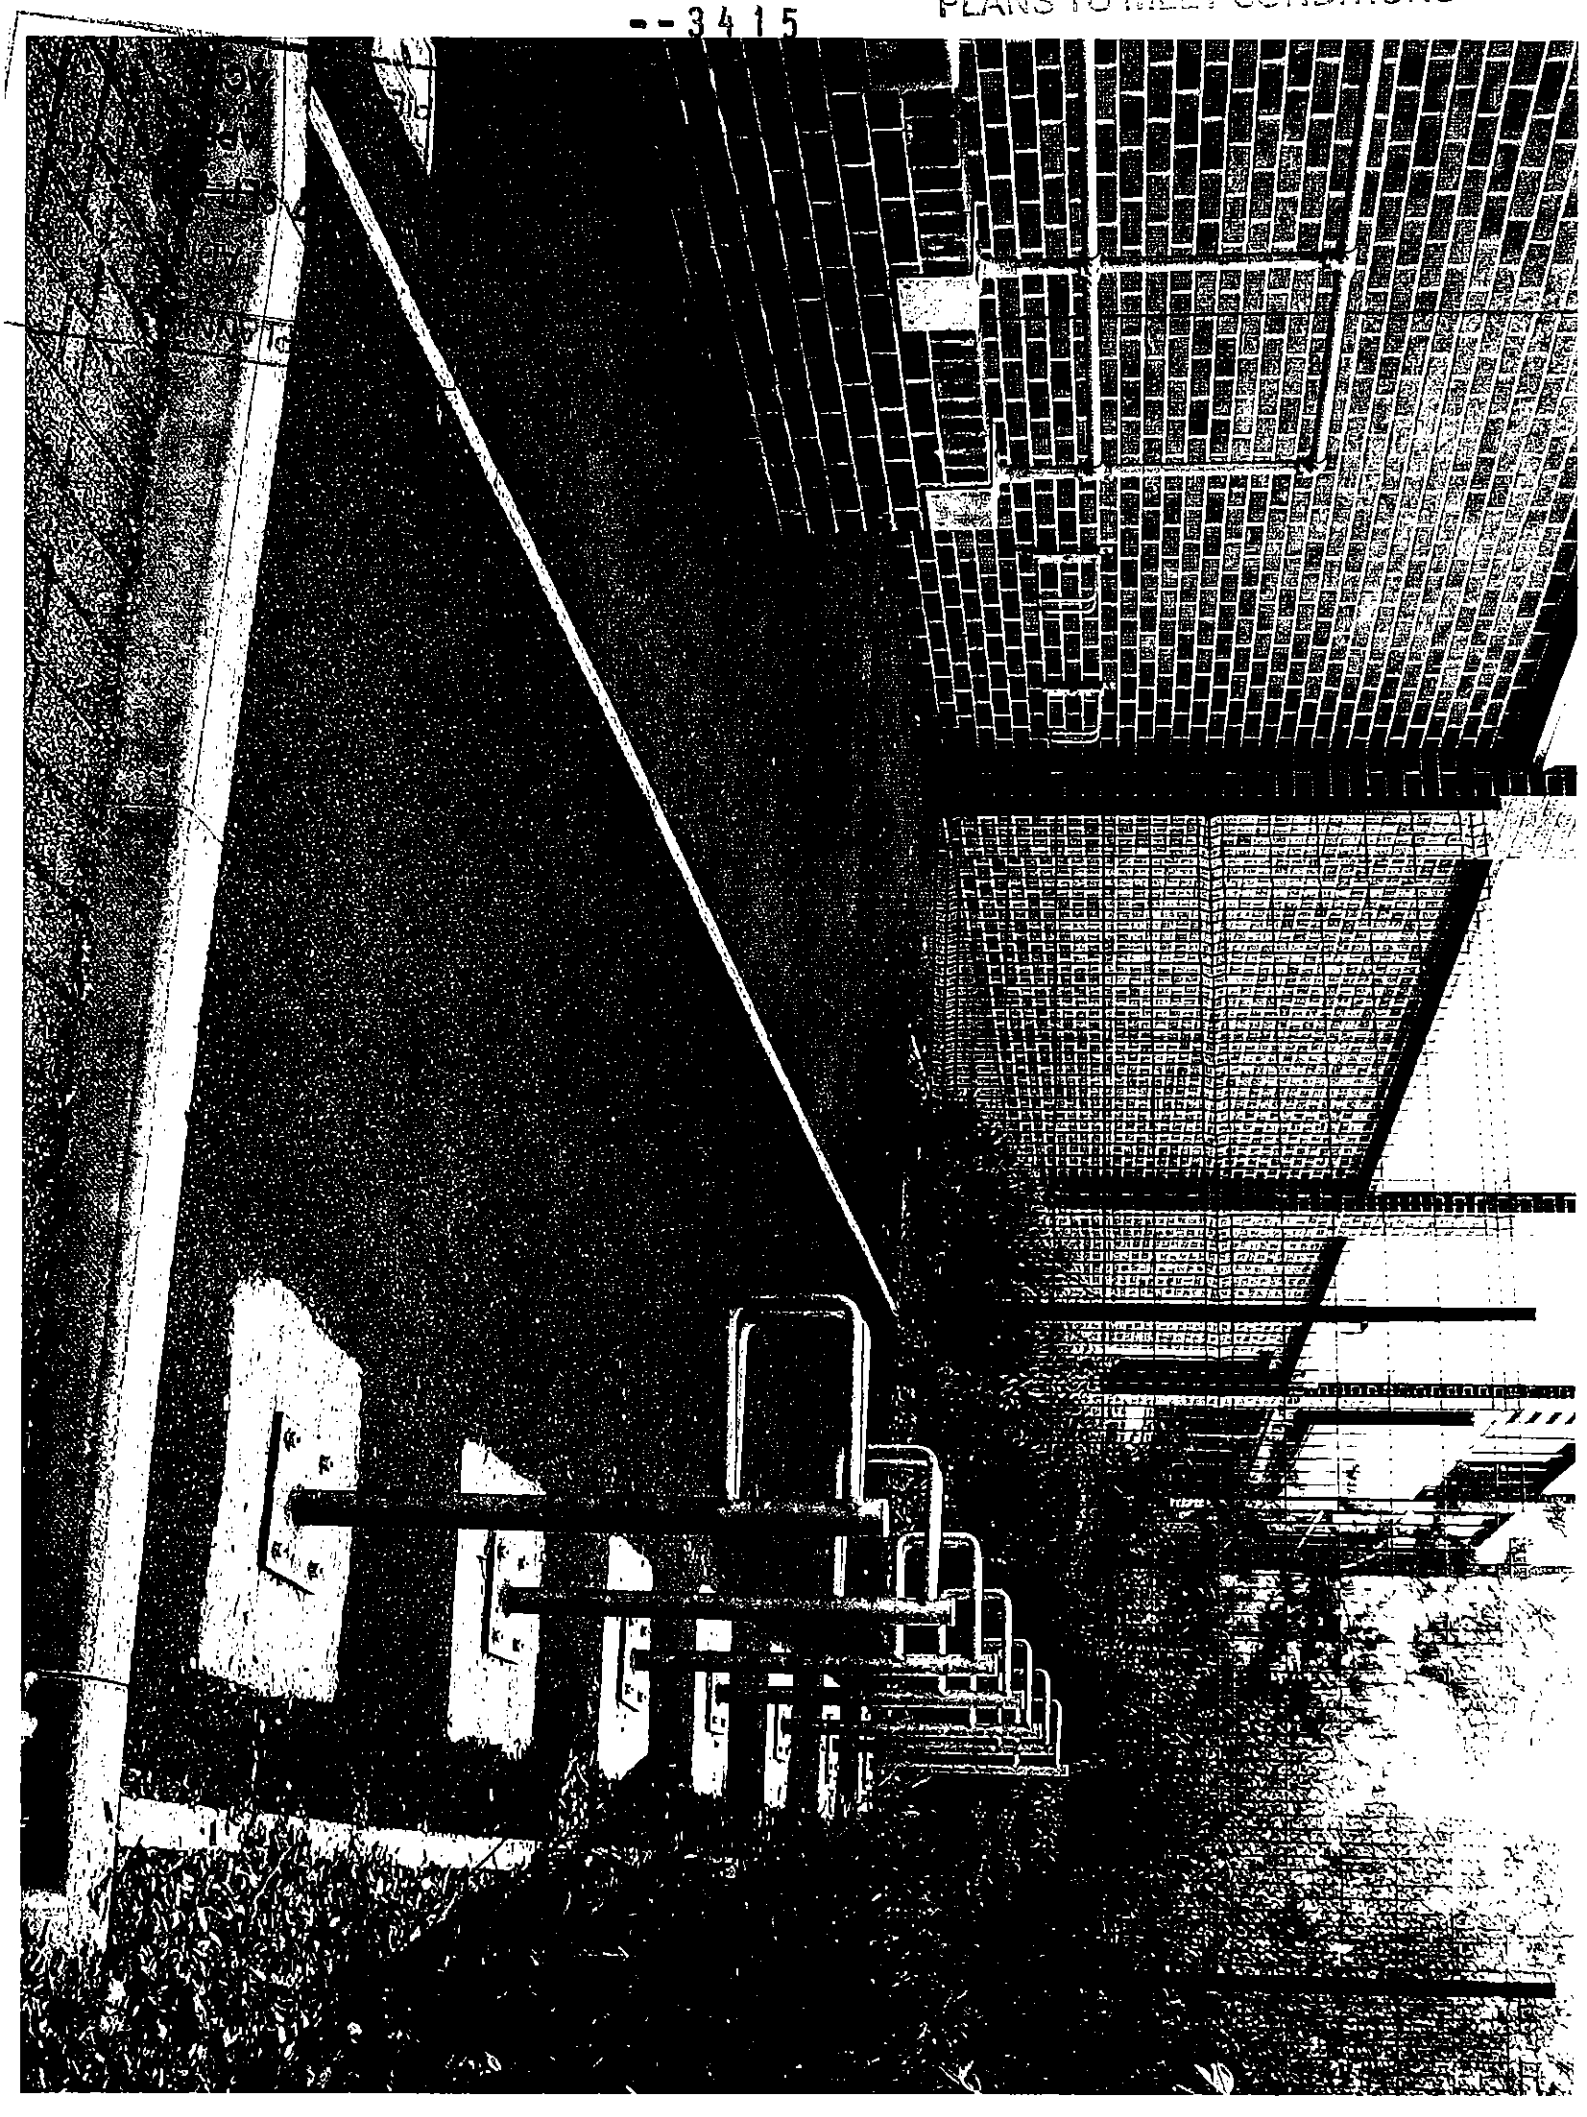
Rebecca Caines
Assistant Planner

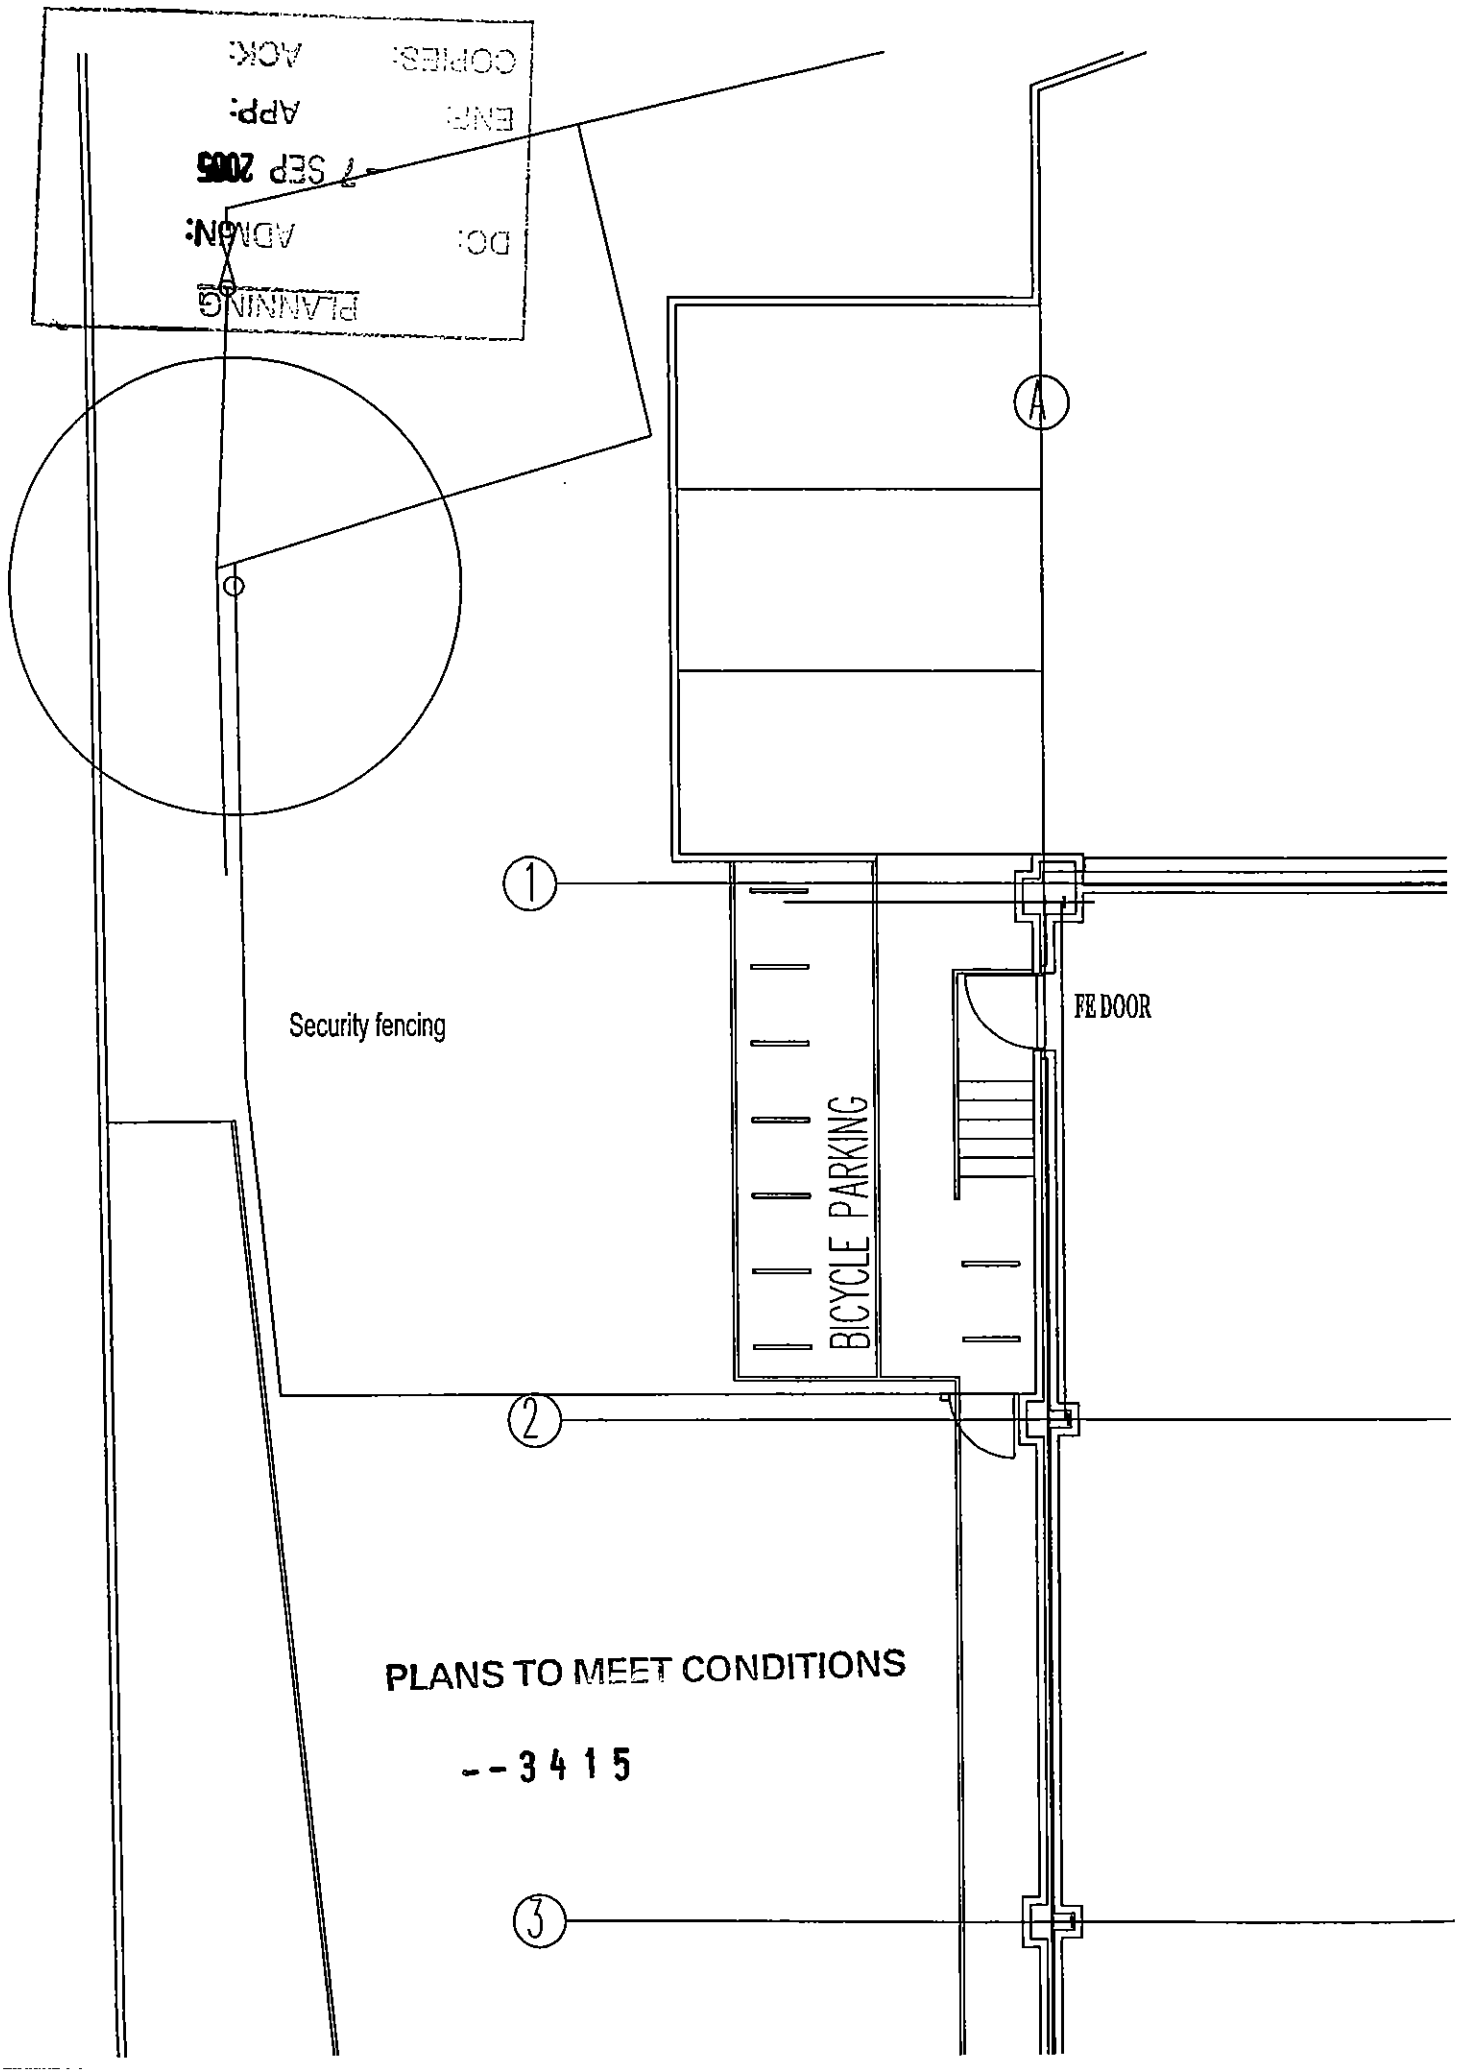
Cc: Shital Thakkar - Shurgard Self Storage Centres UK Ltd

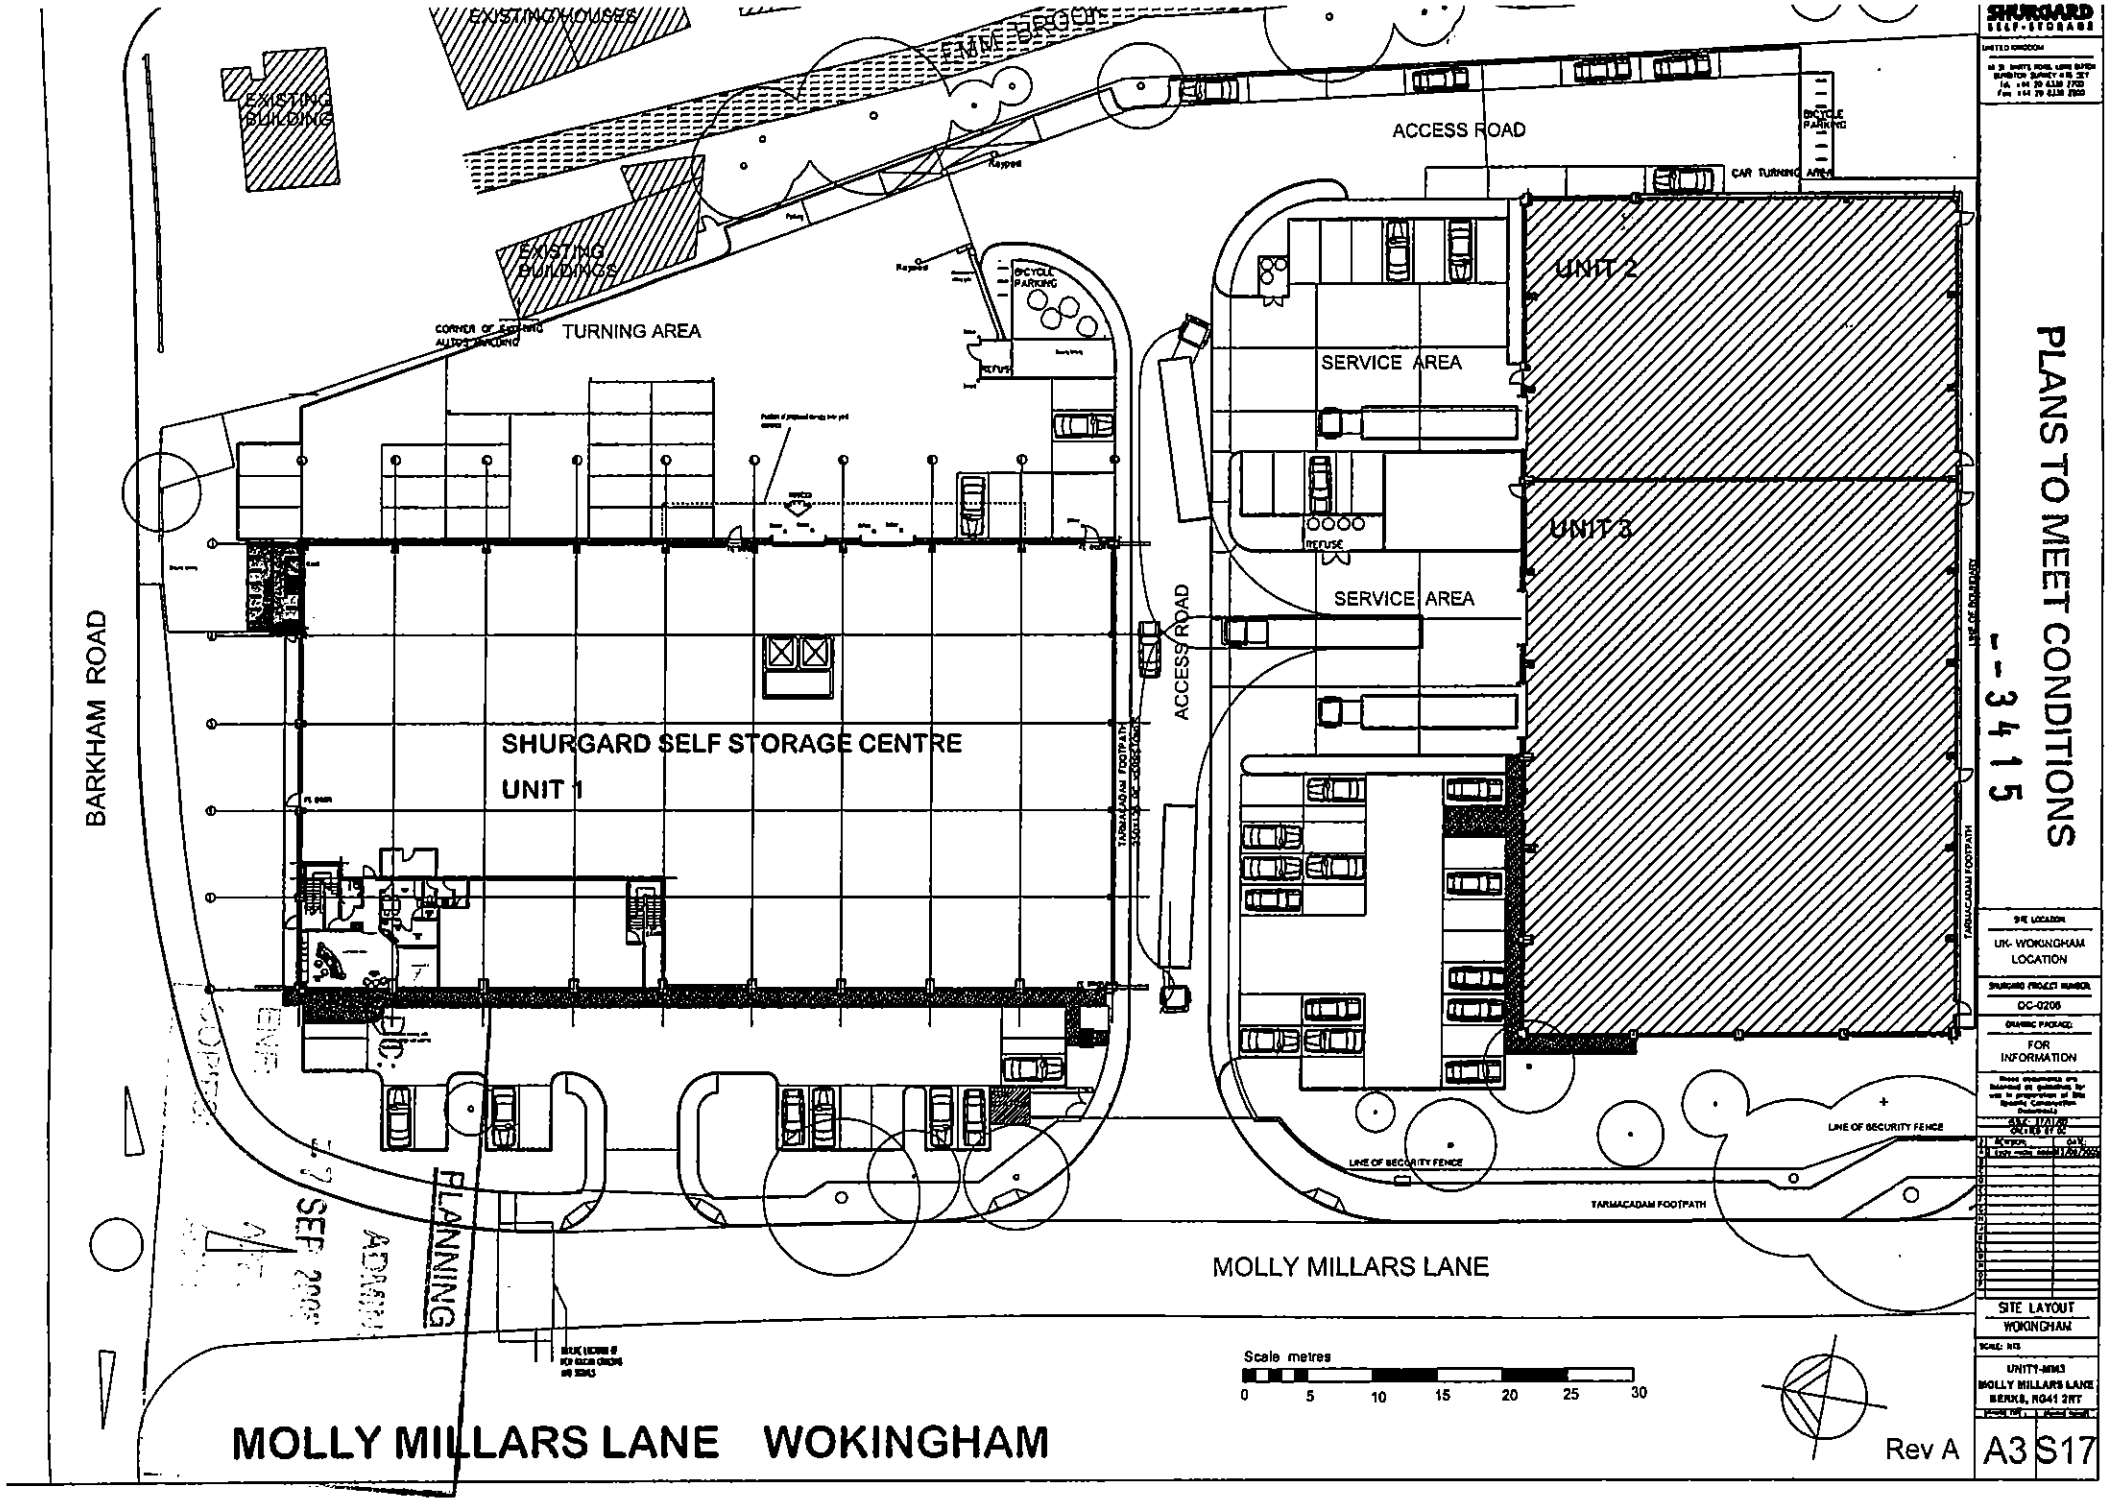


ADMIN
SEP 2005

PLANS TO MEET CONDITIONS




PLANNING
DO:
ADMIN:
7 SEP 2005
ENG:
APP:
COPIES:
ACK:
A
1
2
3
Security fencing
BICYCLE PARKING
FE DOOR
PLANS TO MEET CONDITIONS
--3415


EXISTING HOUSES
EXISTING BUILDING
EXISTING BUILDINGS
ACCESS ROAD
CAR TURNING AREA
BICYCLE PARKING
TURNING AREA
SERVICE AREA
UNIT 2
UNIT 3
SERVICE AREA
REFUSE
SHURGARD SELF STORAGE CENTRE
UNIT 1
ACCESS ROAD
BARKHAM ROAD
TARMACADAM FOOTPATH
LINE OF SECURITY FENCE
LINE OF SECURITY FENCE
TARMACADAM FOOTPATH
MOLLY MILLARS LANE
PLANNING
Scale metres
0 5 10 15 20 25 30
MOLLY MILLARS LANE WOKINGHAM
Rev A
SHURGARD SELF-STORAGE
PLANS TO MEET CONDITIONS
- - 3 4 1 5
SITE LOCATION
UK- WOKINGHAM LOCATION
SHURGARD PROJECT NUMBER
DC-0205
DRAWING PACKAGE
FOR INFORMATION
SITE LAYOUT
WOKINGHAM
UNIT7-MM3
MOLLY MILLARS LANE
BERKS, RG41 2RT
A3 S17