

19.FEB.2001* 3421

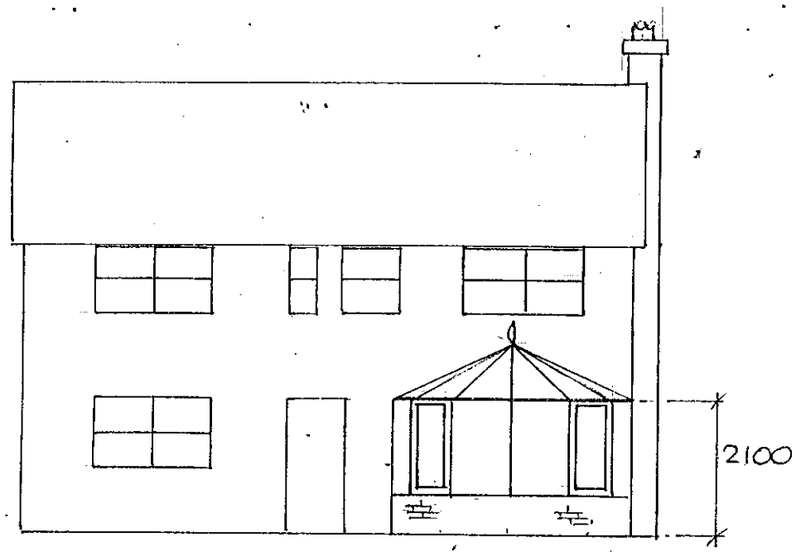


REAR ELEVATION

SIDE ELEVATIONS

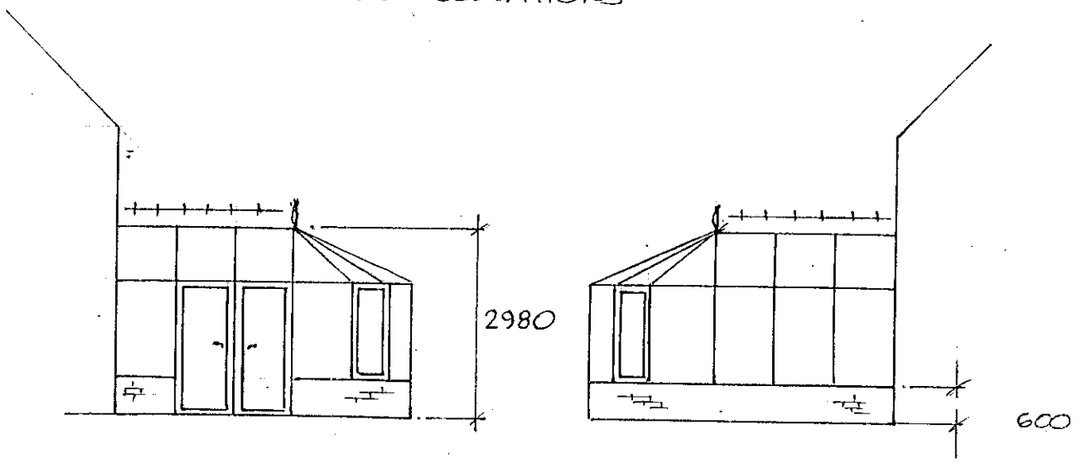

PLAN

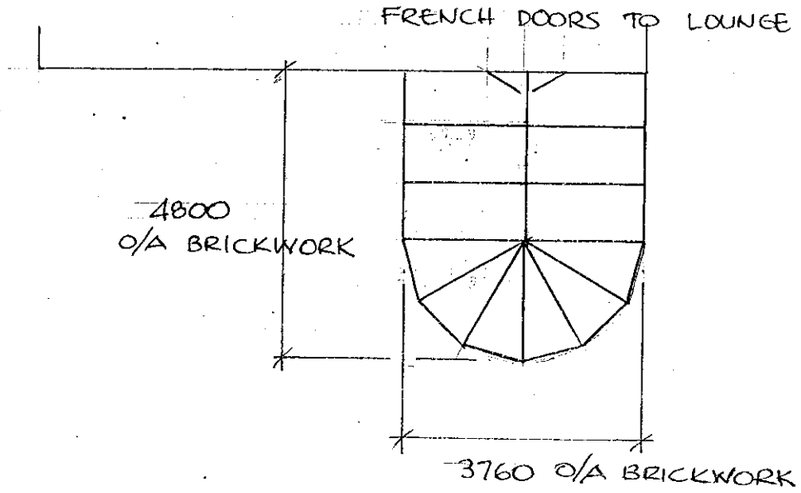


MAX WIDTH 3760, MAX DEPTH 4800, RIDGE 2980

NOTES:

PROPOSED CONSERVATORY IN WHITE PVC U FRAMEWORK, DOUBLE GLAZED PANELS, TWO TILT/TURN OPENING LIGHTS, DOUBLE DOORS: TINTED POLYCARBONATE ROOF. BRICKWORK TO MATCH EXISTING RWP TO SOAKAWAY

APPROVED

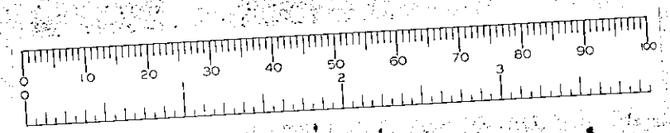

CAVENDISH HOUSE
Conservatories of Distinction
3 Tower Estate, Warpsgrove Lane, Chalgrove, OXFORD, OX9 7XZ
Telephone: (0865) 890557 Fax: (0865) 891569

NAME MR & MRS M. WHITTINGHAM


ADDRESS
15 MARATHON CLOSE
WOODLEY
READING, BERKS
RG5, 4UN.

Scale. 1:100


Date. 13-02-01

Drawn by. DT

Drawing No: PB 2047/1

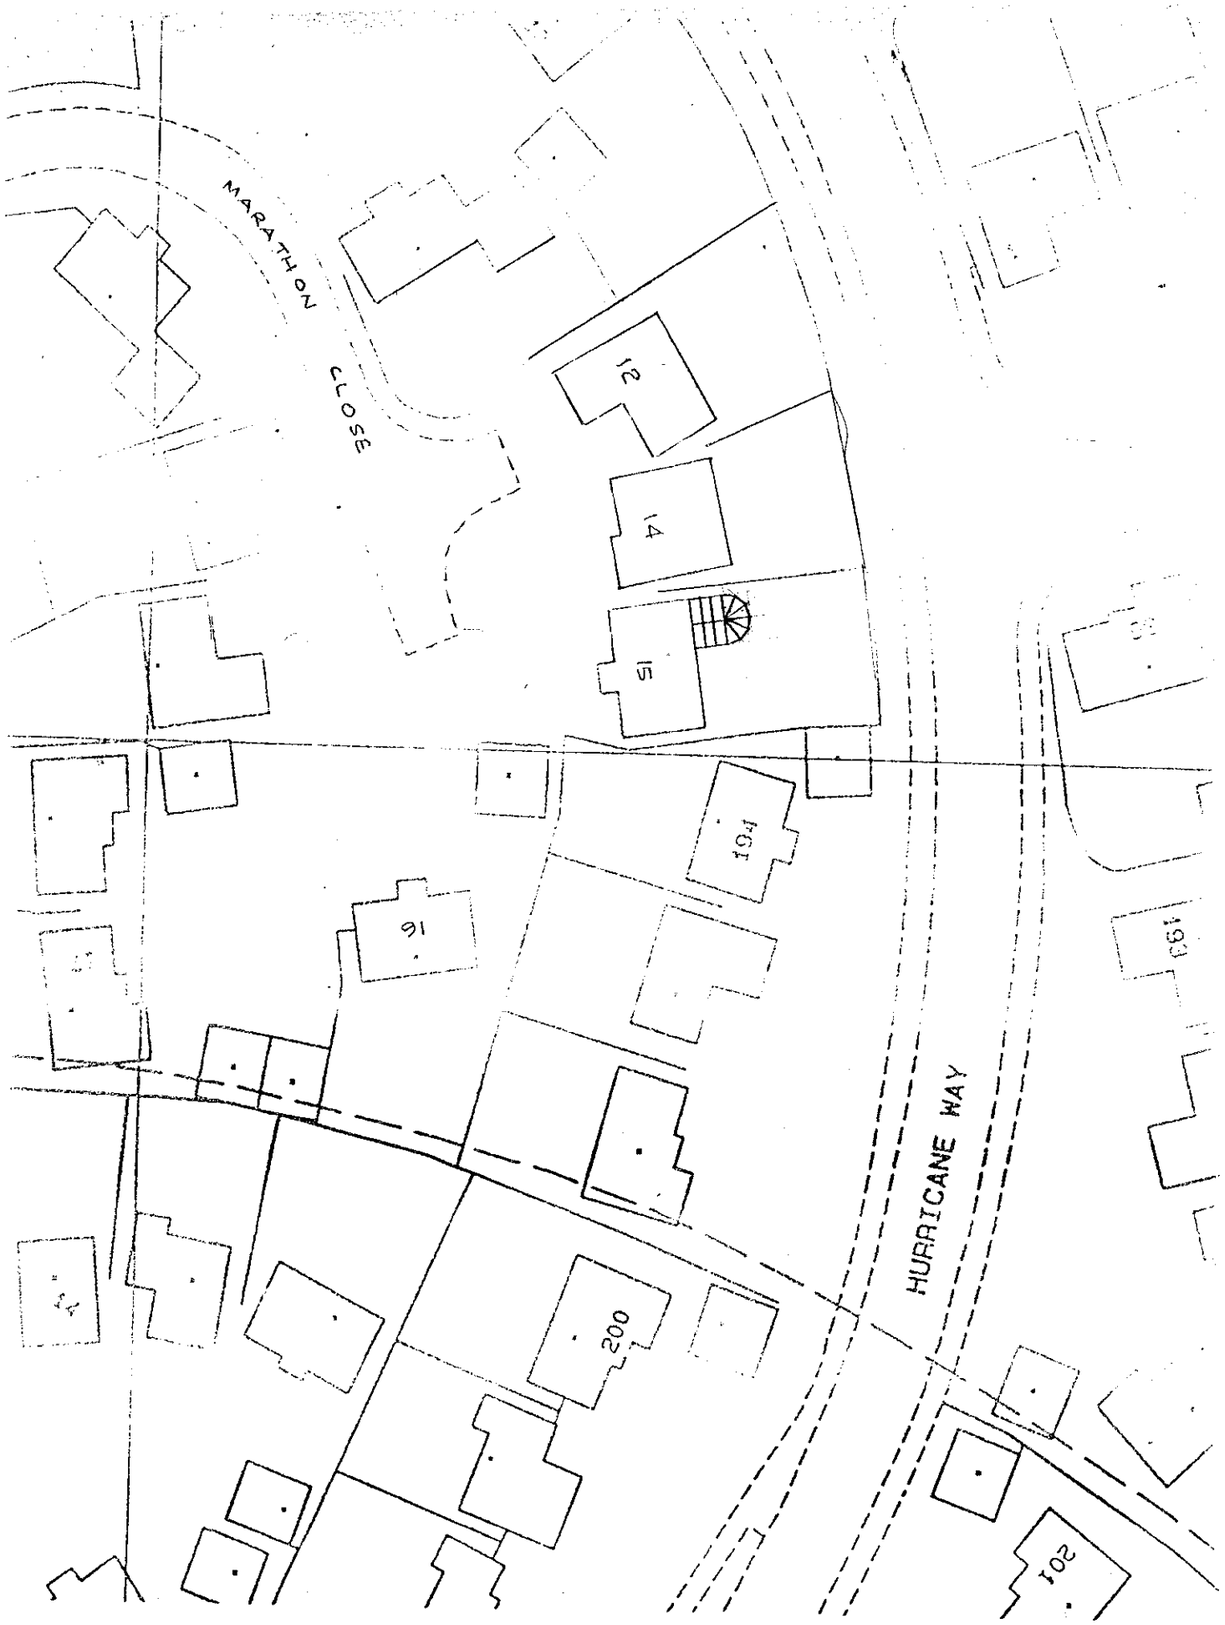

SITE PLAN 1 : 500

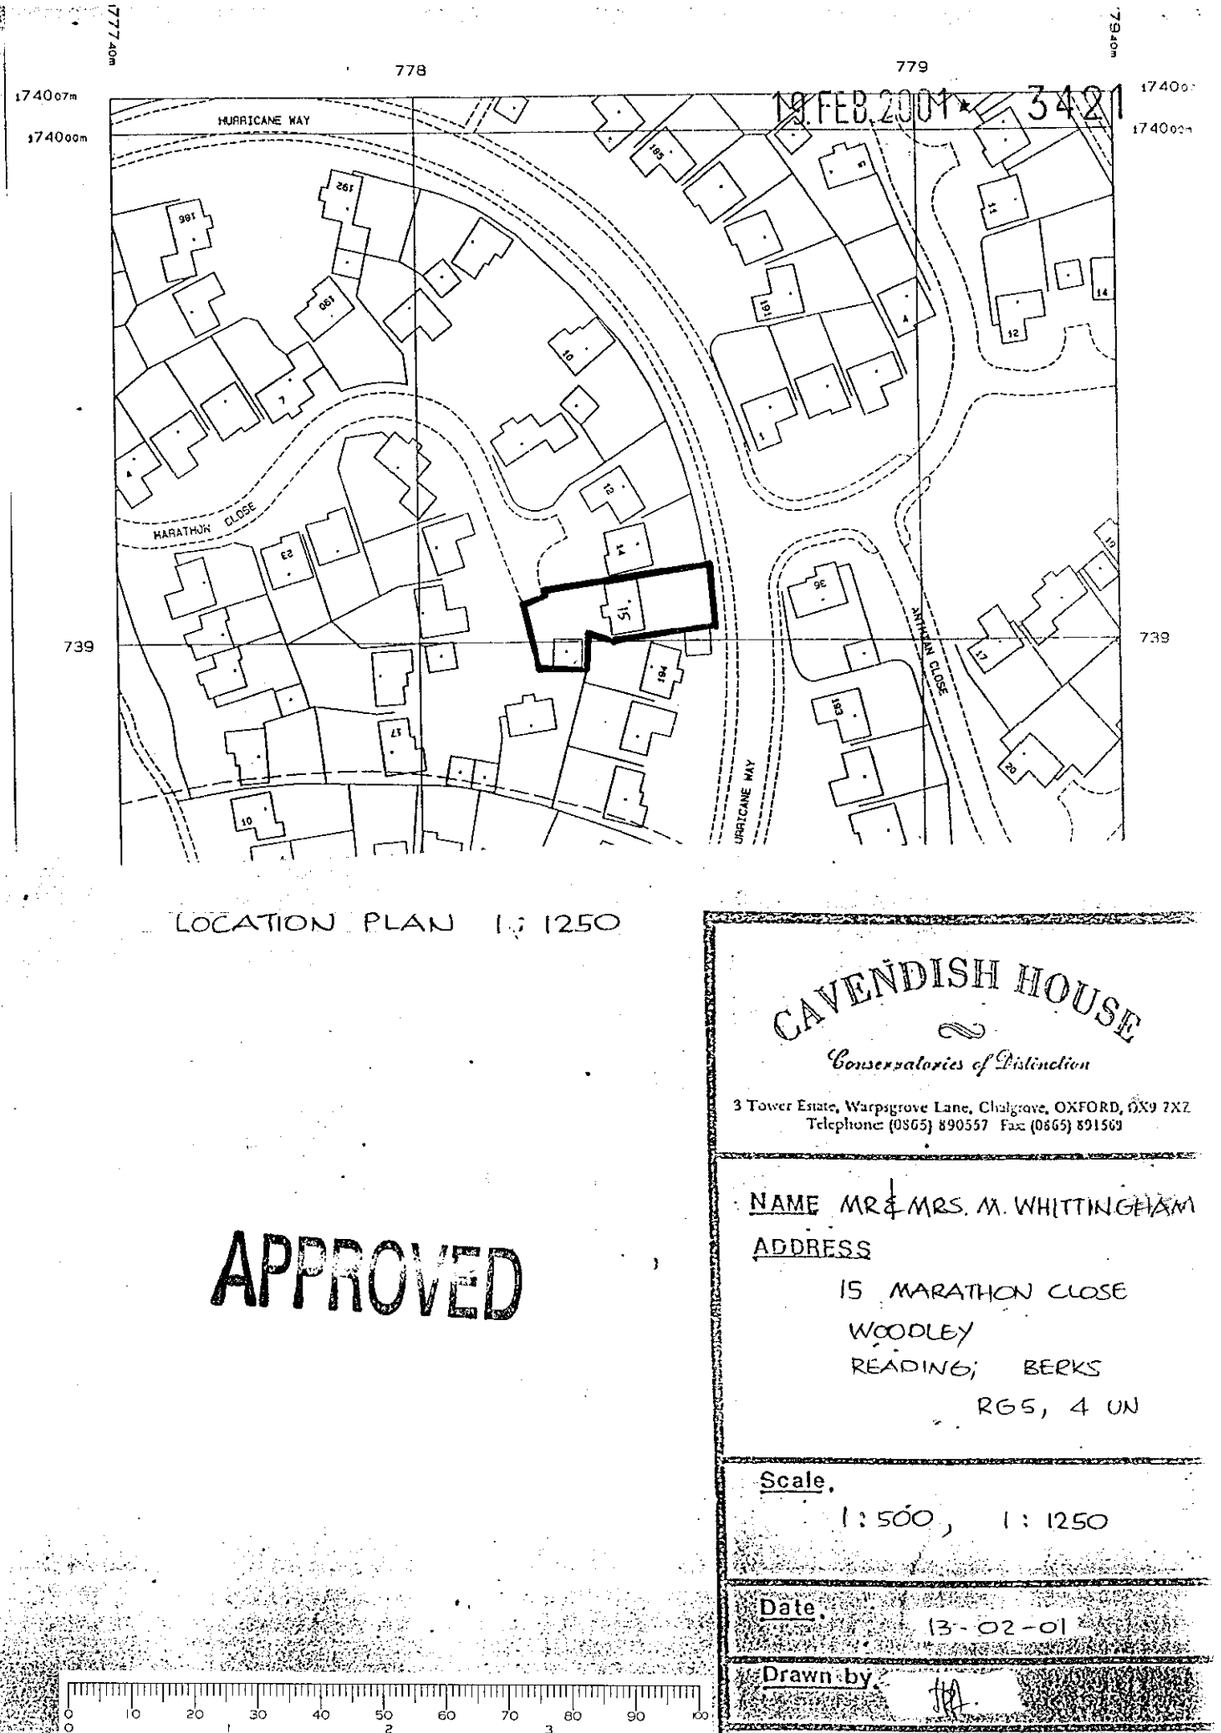

LOCATION PLAN 1 : 1250

APPROVED

CAVENDISH HOUSE

Conservatories of Distinction

3 Tower Estate, Warpsgrove Lane, Chalgrove, OXFORD, OX9 7XZ
Telephone: (0865) 890557 Fax: (0865) 891569

NAME MR & MRS. M. WHITTINGHAM

ADDRESS

15 MARATHON CLOSE
WOODLEY
READING, BERKS
RG5, 4 UN

Scale.
1 : 500, 1 : 1250

Date. 13-02-01

Drawn by. [illegible]

Drawing No. PB 2047 / 2