

All dimensions and levels to be checked on site by contractor prior to preparation of shop drawings and commencement of work on site.
Dimensions MUST NOT be scaled from this drawing.


This drawing is to be read in conjunction with all relevant consultants and/or specialist's drawings/documents and any discrepancies or variations are to be notified to the Architect before the affected work commences.

All works on site are to be carried out fully in accordance with current CDM regulations and recommendations, current Building Regulations, British Standards and Codes of Practice as appropriate.




CHALFONT

Shelter

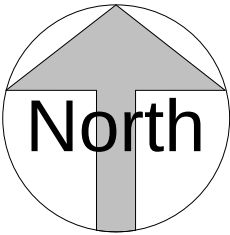

BLOCK PLAN CAR PARK
1 : 200

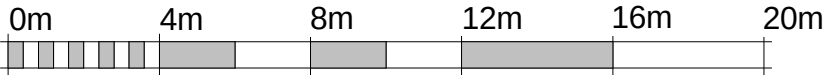

VISUAL SCALE 1:200 @ A3

Plans

ADDRESS 11 chicory close, Earley, Reading, Rg6 5gs	PROJECT STATUS PL		DESIGN BY Designer		DRAWN BY Author						
	DRAWING TITLE PROPOSED CAR PARK		SCALE 1 : 200		DATE AUG 2025		3	Existing CAR park to remain as Existing	17.04.26	HH	PL
			DRAWING NO 25		REVISION 3		2	Update Follow Highway comments	09.04.26	HH	PL
							1	Planning	26.02.26	HH	PL
							Revision Number	Revision Description	Revision Date	Issued by	Issued to