A3

All dimensions and levels to be checked on site by contractor prior to preparation of shop drawings and commencement of work on site.
Dimensions MUST NOT be scaled from this drawing.

This drawing is to be read in conjunction with all relevant consultants and/or specialist's drawings/documents and any discrepancies or variations are to be notified to the Architect before the affected work commences.

All works on site are to be carried out fully in accordance with current CDM regulations and recommendations, current Building Regulations, British Standards and Codes of Practice as appropriate.

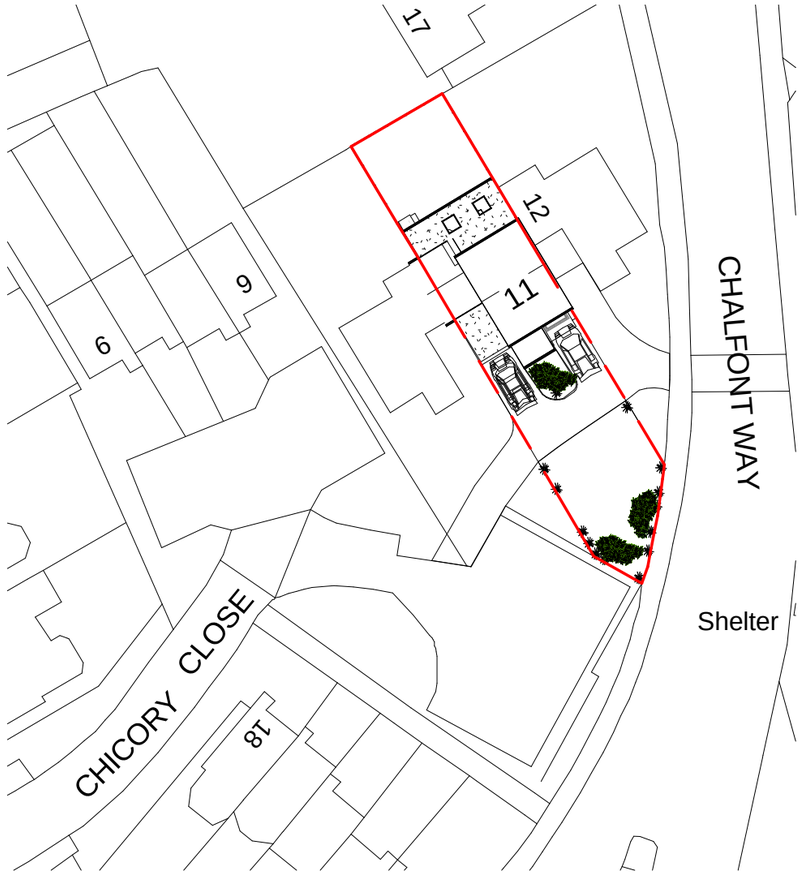

BLOCK PLAN

1 : 500

0m 10m 20m 30m 40m 50m

VISUAL SCALE 1:500 @ A3

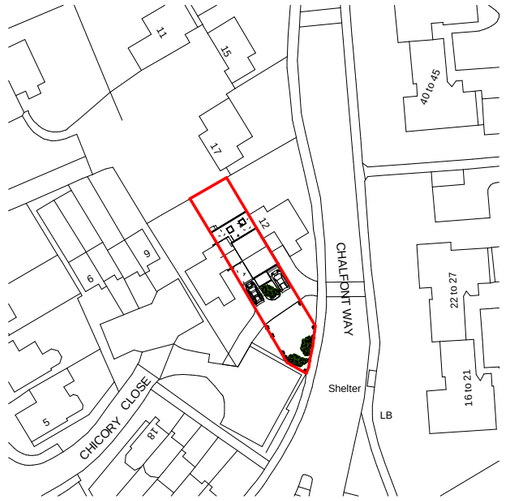

LOCATION PLAN

1 : 1250

0m 25m 50m 75m 100m 125m

VISUAL SCALE 1:1250 @ A3

North

Revision Number	Revision Description	Revision Date	Issued by	Issued to
2	Layout update	11.05.26	HH	PL
1	Planning	26.02.26	HH	PL

ADDRESS

11 chicory close, Earley, Reading, Rg6 5gs

PROJECT STATUS

PL

DRAWING TITLE

BLOCK PLAN AND LOCATION PLAN

DESIGN BY	DRAWN BY
MH	MH
SCALE: As indicated	DATE: FEB 2026
DRAWING NO: 00	REVISION: 2