

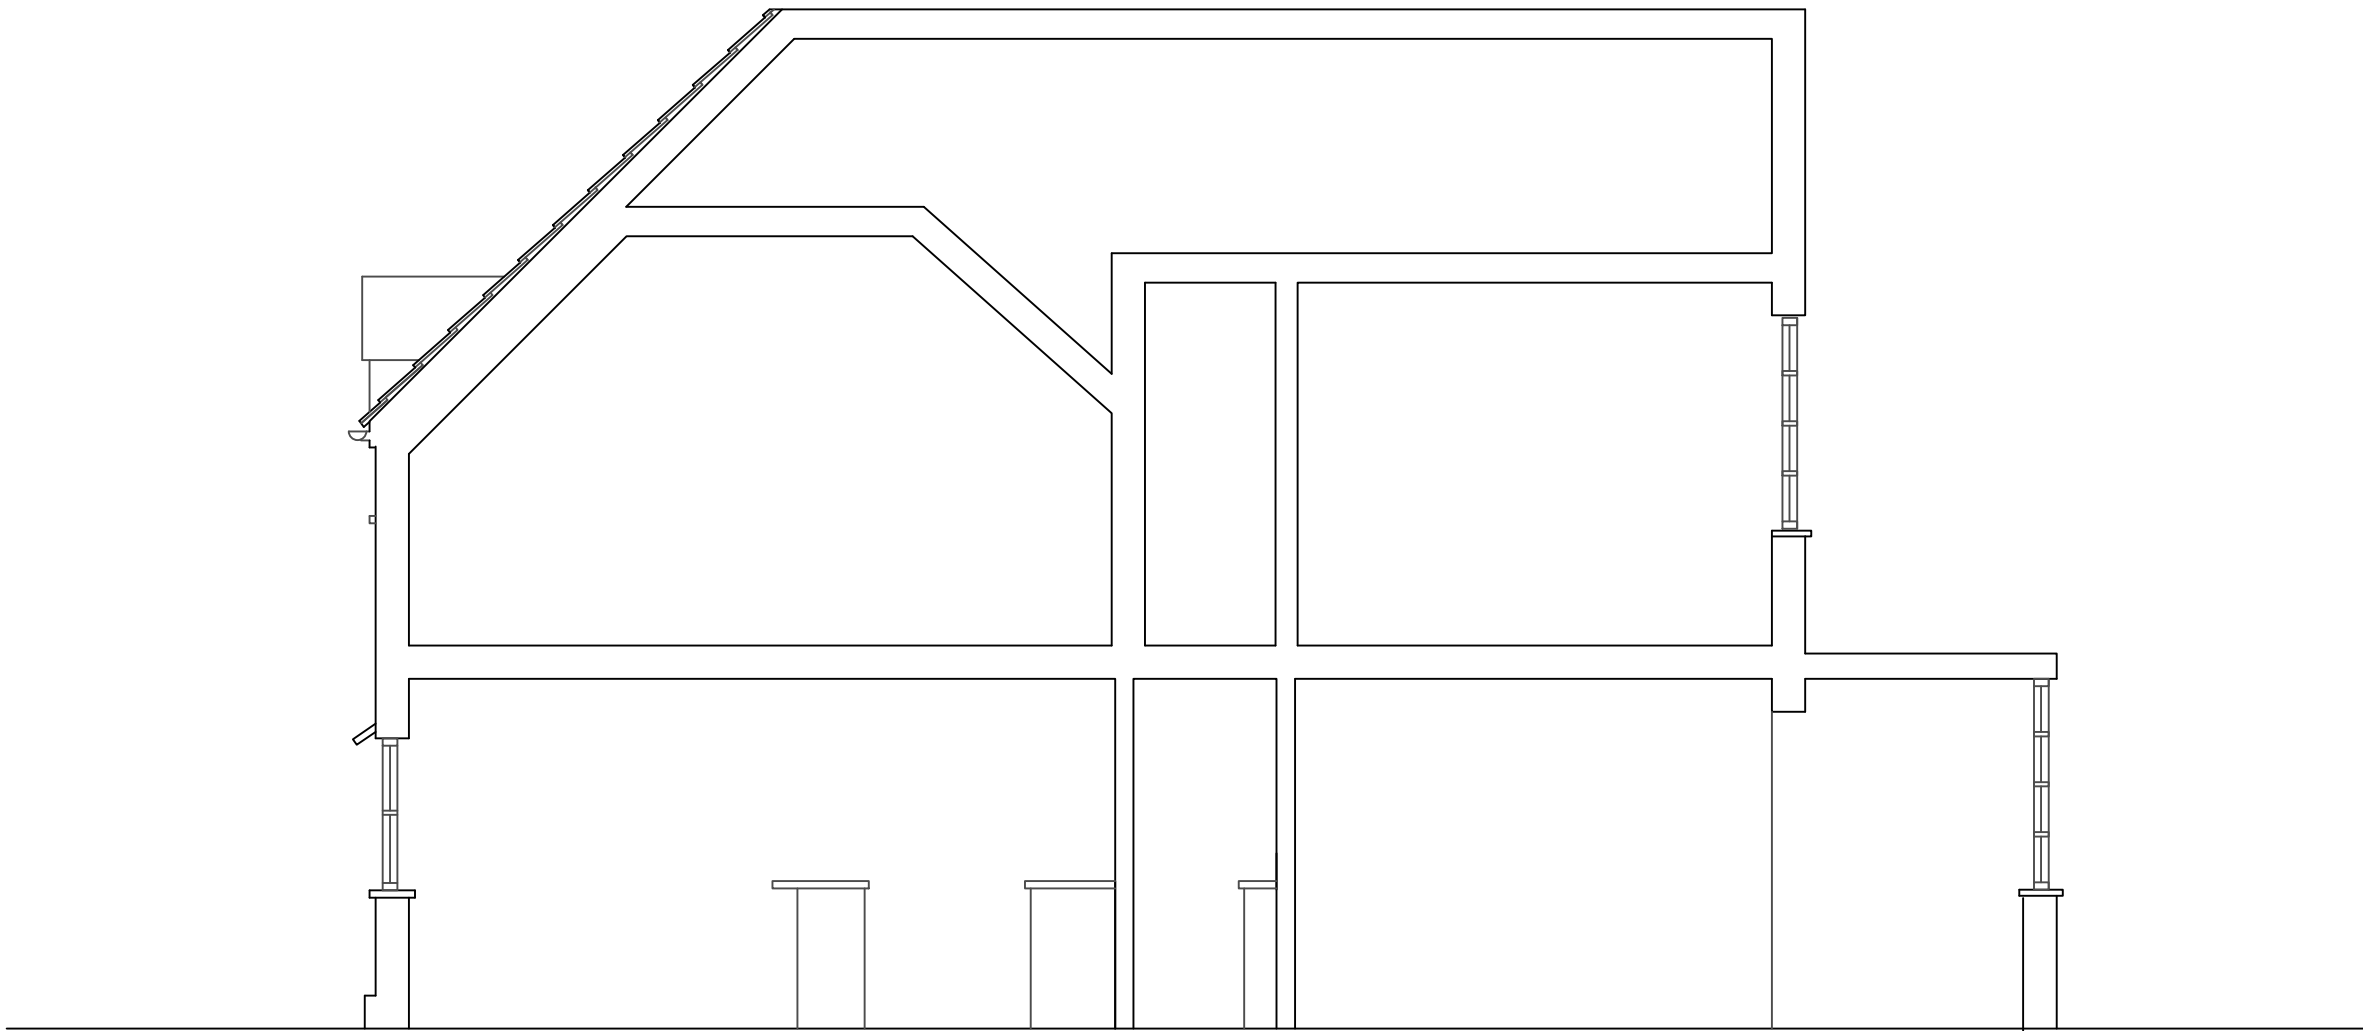


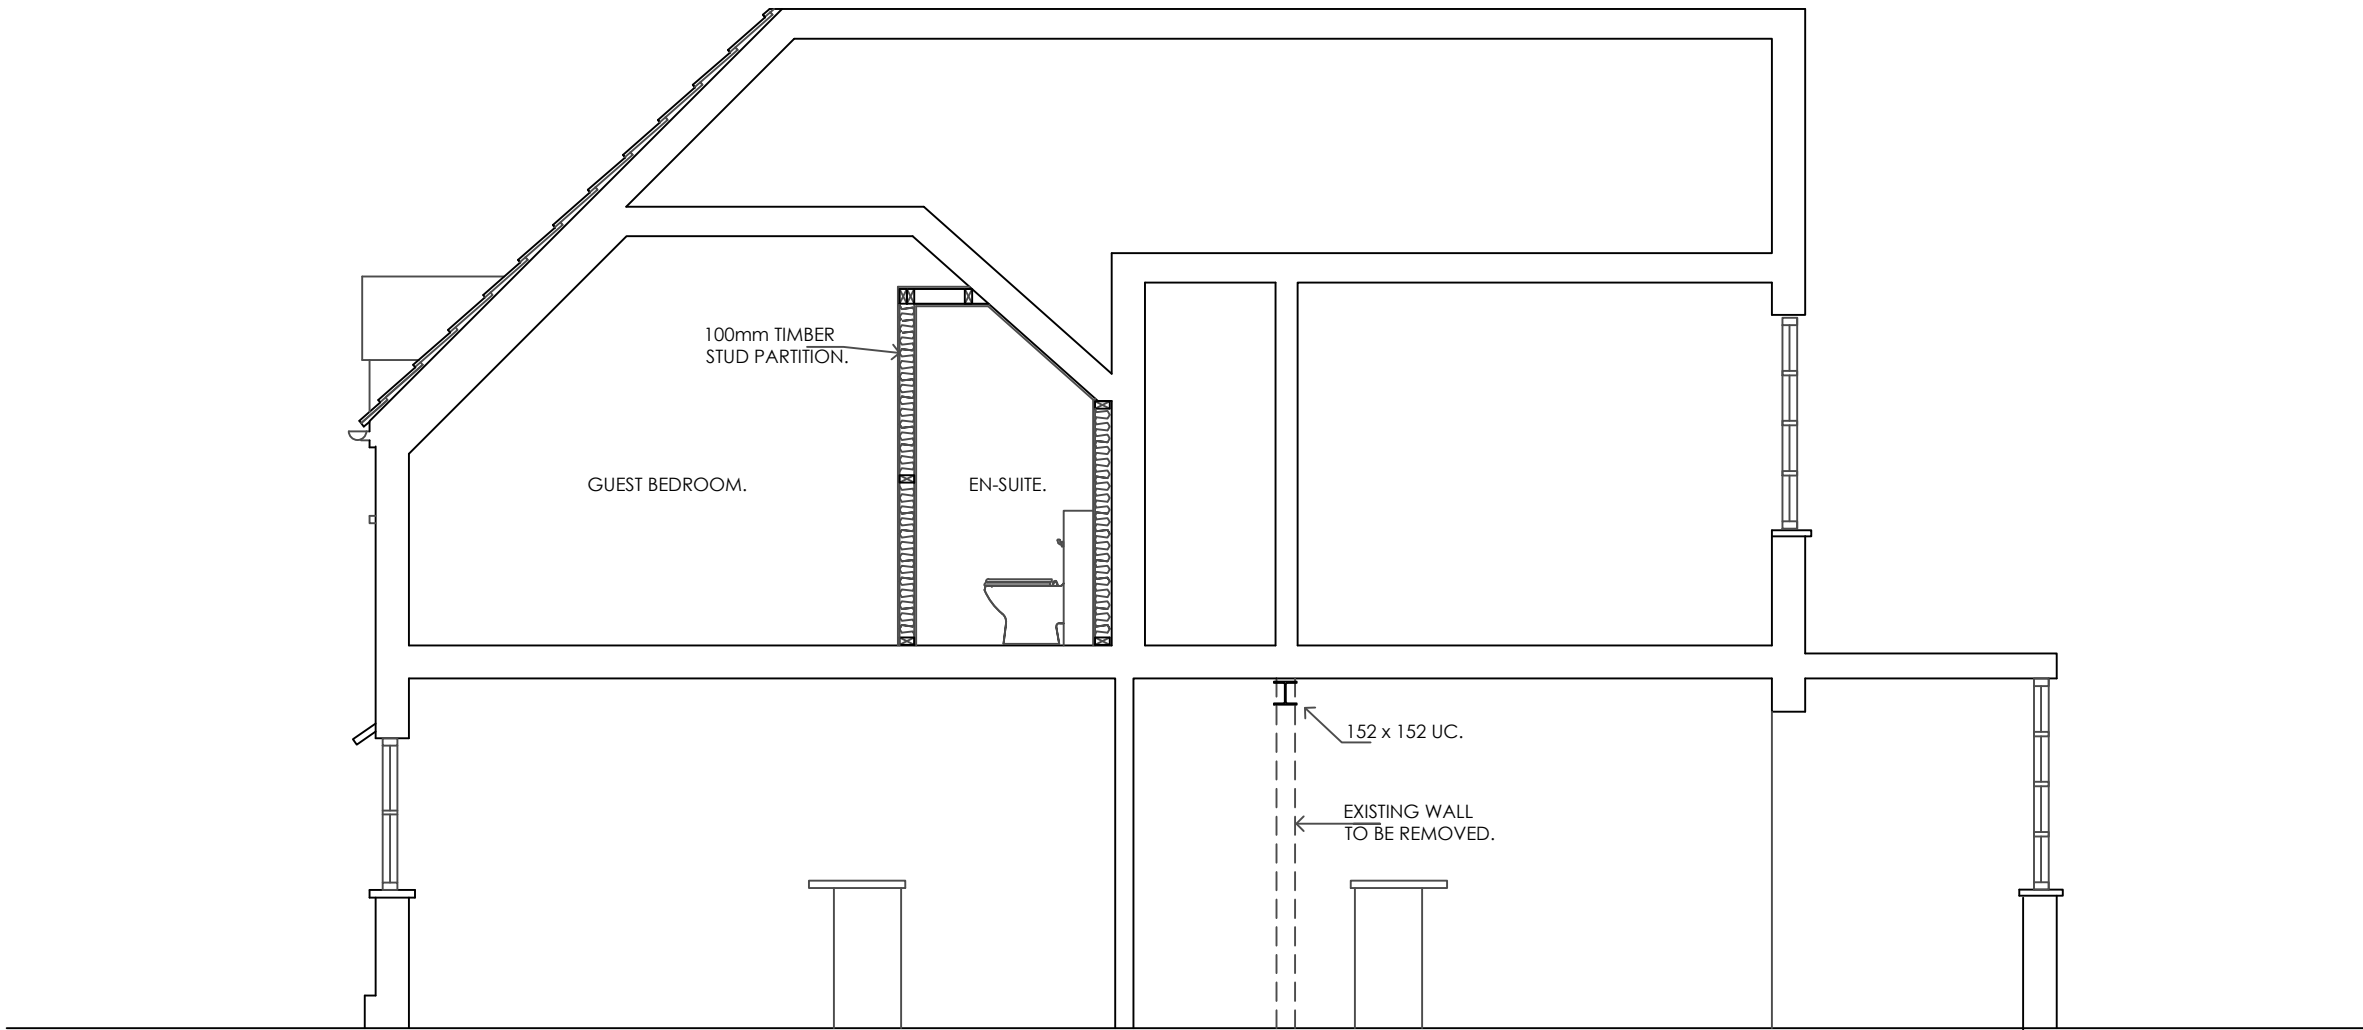

EXISTING SECTION X-X.

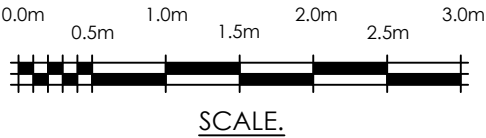

PROPOSED SECTION Y-Y.

REV	DATE	REVISION		
CLIENT				
Horns Hospitality Limited.				
PROJECT				
The Horns Public House, Crazies Hill, Berkshire.				
TITLE				
Proposed Alterations and Refurbishment.				
 Wargrave Design Consultancy The Old Pump House - Wargrave - Berkshire - RG10 8DJ 0118 940 1678 - info@wargravedesign.com www.wargravedesign.com				
DRAWN		SCALE		
G.D.G.		1:50 @ A2		
DATE				
Nov' 2024				
DRAWING No.		REV.		
1886 - 10		P		