


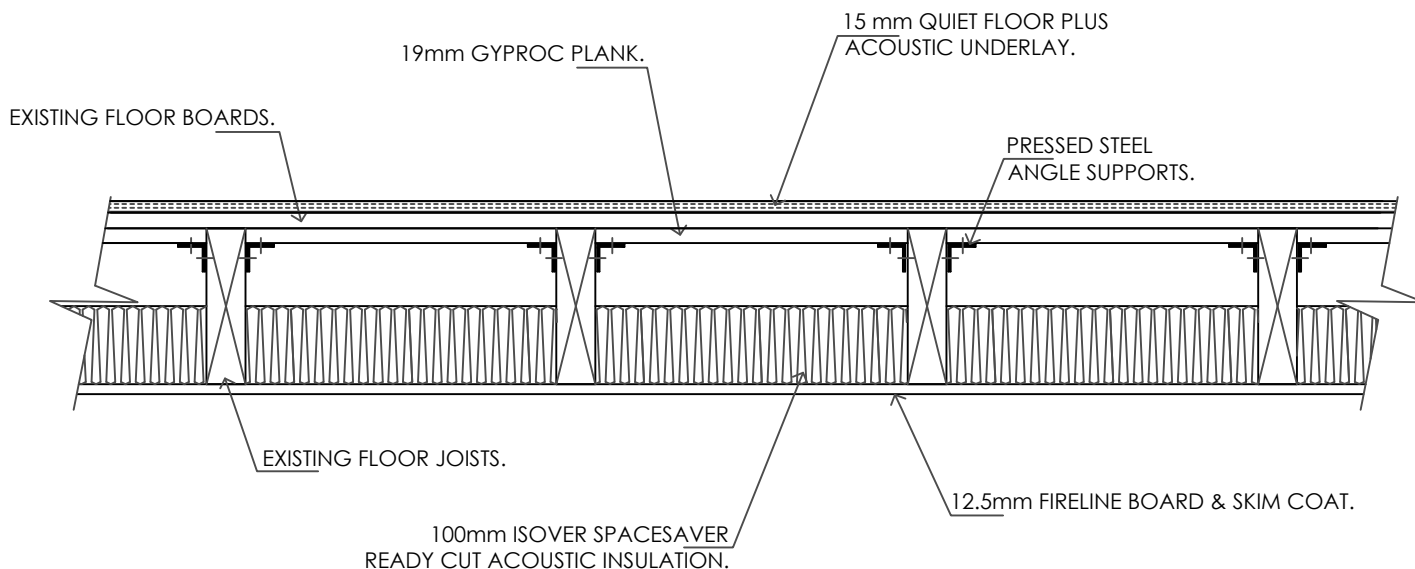

ACOUSTIC UPGRADE TO EXISTING FIRST FLOOR.



This drawing has been prepared solely for the use of the client as detailed in the title block, and shall not be copied, lent or used by any third party without the express written permission of the Wargrave Design Consultancy Limited. Date as title block.

These plans must not be acted upon until the appropriate planning and building regulation approvals have been granted. Should the works be undertaken prior to the above approvals being in place it is done so entirely at the clients own risk.



Wargrave Design Consultancy
The Old Pump House - Wargrave - Berkshire - RG10 8DJ
0118 940 1678 - info@wargravedesign.com
www.wargravedesign.com

CLIENT
Horn Hospitality
Limited.

PROJECT
The Horns PH.
Crazies Hill.

DRAWN
A.F.L.

DATE
October 2024

DRAWING No.

1886 - SK02

SCALE

N.T.S.

REV.

P