



This drawing has been prepared solely for the use of the client as detailed in the title block, and shall not be copied, lent or used by any third party without the express written permission of the Wargrave Design Consultancy Limited. Date as title block.

| REV   | DATE        | REVISION  |
|---|-------------|-----------|
| CLIENT   |             |           |
| Horns Hospitality Limited.   |             |           |
| PROJECT   |             |           |
| The Horns Public House, Crazies Hill, Berkshire.   |             |           |
| TITLE   |             |           |
| Existing External Works.   |             |           |
| <div><div><div></div><div></div><div></div></div><div>Wargrave Design Consultancy<br/>The Old Pump House - Wargrave - Berkshire - RG10 8DJ<br/>0118 940 1678 - info@wargravedesign.com<br/>www.wargravedesign.com</div></div> |             |           |
| DRAWN   | G.D.G.      | SCALE     |
| DATE   | August 2024 | 1:50 @ A1 |
| DRAWING No.   |             | REV.      |
| 1886 - 30   |             |           |


These plans must not be acted upon until the appropriate planning and building regulation approvals have been granted. Should the works be undertaken prior to the above approvals being in place it is done so entirely at the client's own risk.




EXISTING ELEVATION 'A'.




EXISTING ELEVATION 'B'.

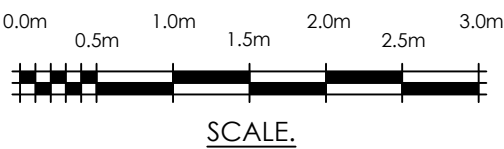


| REV   | DATE        | REVISION  |
|---|-------------|-----------|
| CLIENT   |             |           |
| Horns Hospitality Limited.   |             |           |
| PROJECT   |             |           |
| The Horns Public House,<br>Crazies Hill, Berkshire.   |             |           |
| TITLE   |             |           |
| Existing External Works.   |             |           |
|  Wargrave Design Consultancy<br>The Old Pump House - Wargrave - Berkshire - RG10 8DJ<br>0118 940 1678 - info@wargravedesign.com<br>www.wargravedesign.com |             |           |
| DRAWN   | G.D.G.      | SCALE     |
| DATE   | August 2024 | 1:50 @ A1 |
| DRAWING No.   |             | REV.      |
| 1886 - 31   |             | P         |

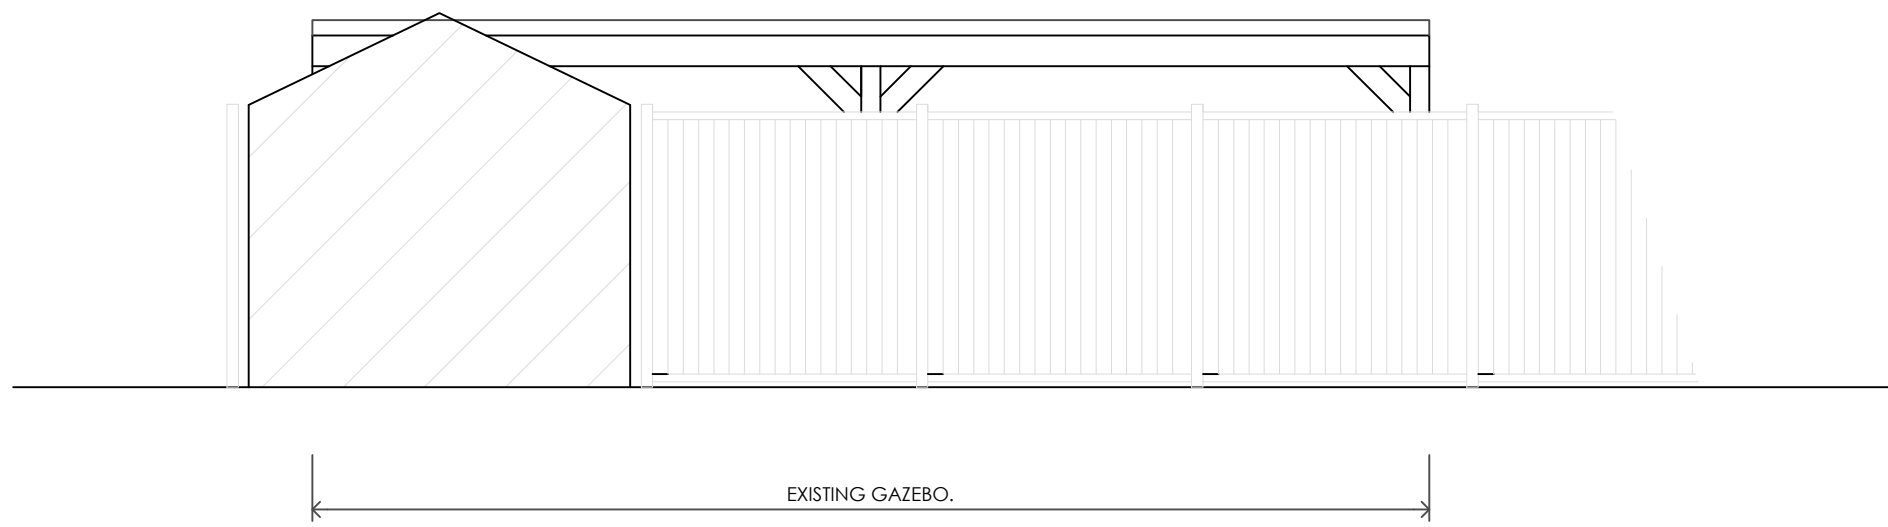

EXISTING ELEVATION 'C'.

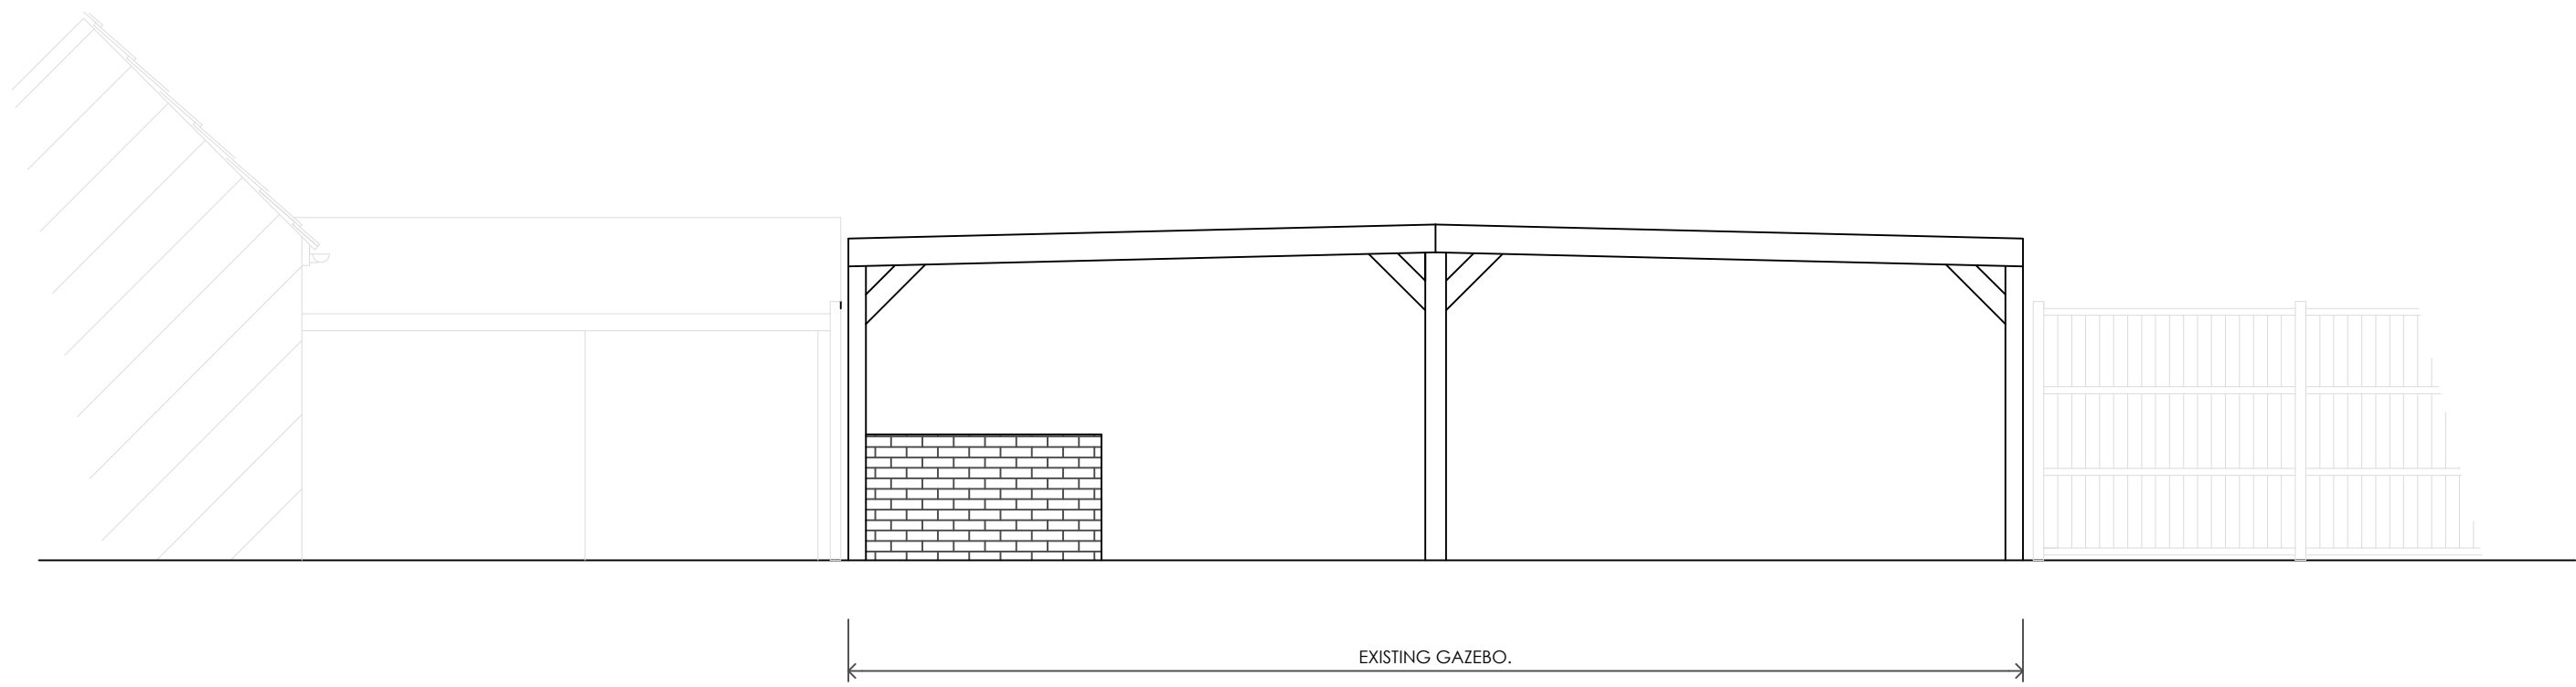


EXISTING ELEVATION 'D'.

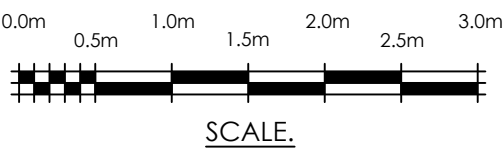

SCALE.

| REV   | DATE        | REVISION  |
|---|-------------|-----------|
| CLIENT   |             |           |
| Horns Hospitality Limited.   |             |           |
| PROJECT   |             |           |
| The Horns Public House,<br>Crazies Hill, Berkshire.   |             |           |
| TITLE   |             |           |
| Existing External Works.   |             |           |
| <div><div><div></div><div></div><div></div></div><div>Wargrave Design Consultancy<br/>The Old Pump House - Wargrave - Berkshire - RG10 8DJ<br/>0118 940 1678 - info@wargravedesign.com<br/>www.wargravedesign.com</div></div> |             |           |
| DRAWN   | G.D.G.      | SCALE     |
| DATE   | August 2024 | 1:50 @ A1 |
| DRAWING No.   |             | REV.      |
| 1886 - 32   |             | P         |

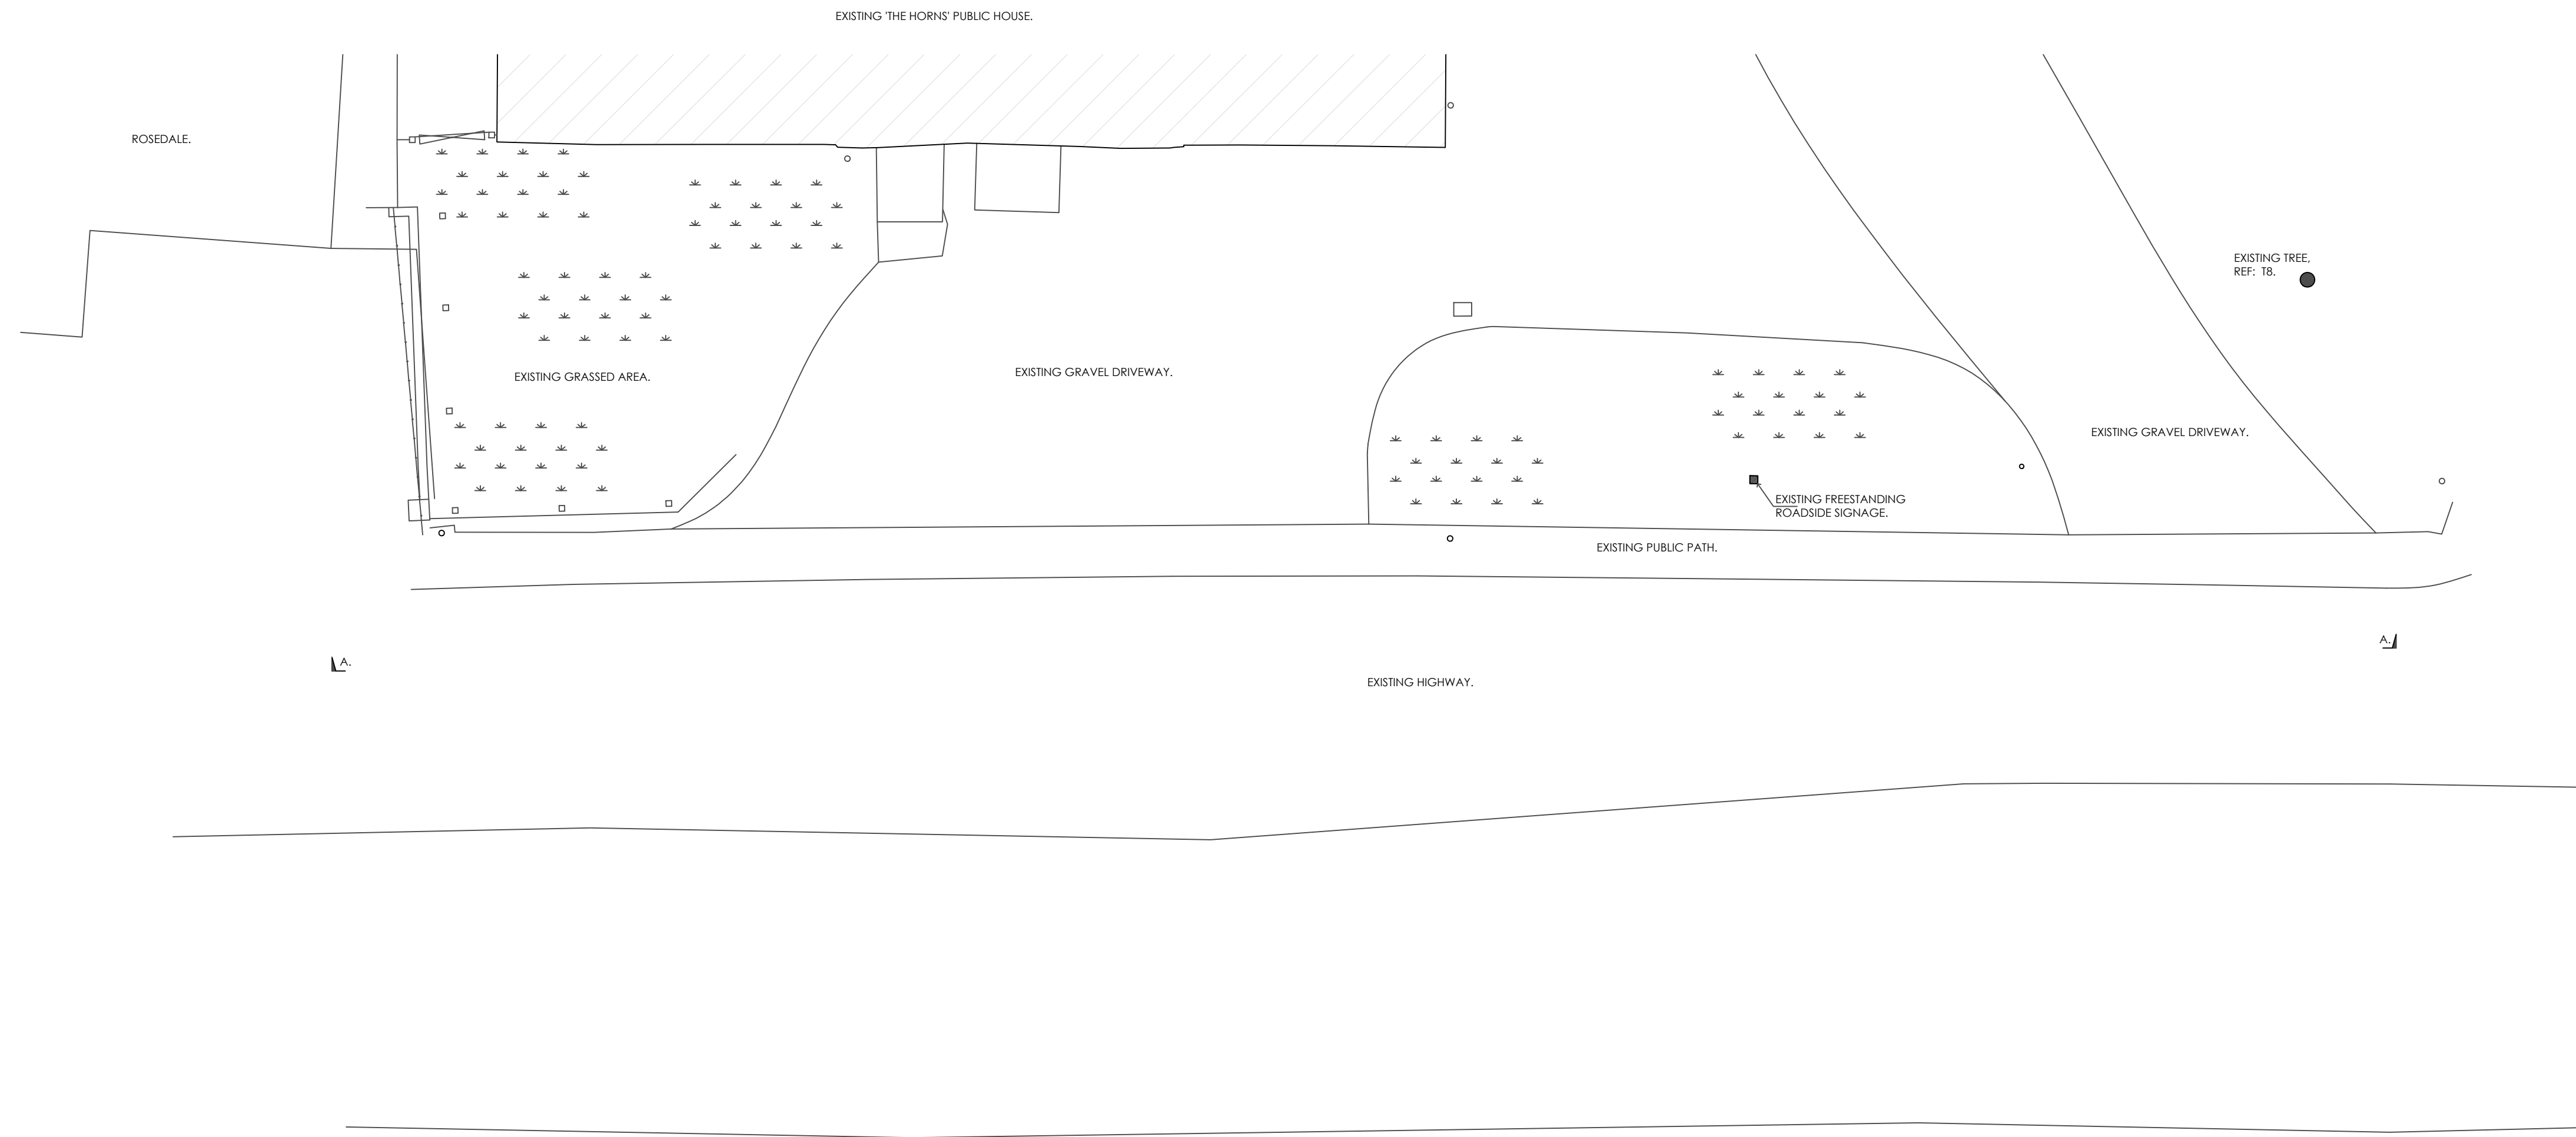

0.0m 1.0m 2.0m 3.0m 4.0m 5.0m  
0.5m 1.5m 2.5m 3.5m 4.5m

SCALE.



These plans must not be acted upon until the appropriate planning and building regulation approvals have been granted. Should the works be undertaken prior to the above approvals being in place it is done so entirely at the clients own risk.

© This drawing has been prepared solely for the use of the client as detailed in the title block, and shall not be copied, lent or used by any third party without the express written permission of the Wargrove Design Consultancy Limited. Date as title block.