


LIGHTING & ELECTRICAL KEY:

- EXISTING POSITION WITH NEW FITTING
- NEW POSITION WITH NEW FITTING
- EXISTING POSITION REMOVED AND WALL MADE GOOD
- RECESSED DIRECTIONAL SPOT LIGHT
REF: Ansell Icade Fire Rated Downlights ANTIQUE BRASS
LAMP: GU10 (warm white & dimmable)
- P1
PENDANT - REEDED GLASS (180mm dia)
REF: POOKY Regular espere in prismatic glass
with classic pendant light kit in antiqued brass
LAMP: WARM WHITE B22
- P2
PENDANT - BRASS DOME (410mm dia)
REF: POOKY smaller spangle domed pendant
in antique brass
LAMP: WARM WHITE B22
- P3
LARGE PENDANT
REF: GILDAN CHANDELIER LE022-PD-0358
LAMPS: WARM WHITE 12 x E14
- SURFACE MOUNTED BLACK SPOT LIGHT
ASTRO Can 50 Single Spotlight in Matt Black
(warm white & dimmable)
- BLACK TRACK SPOT LIGHT
REF: ASTRO Ascoli twin matt black.
(warm white & dimmable)
- TABLE LAMP
- WALL LIGHT
REF: JIM LAWRENCE Morston Double Fluted Wall Light in Antiqued Brass
LAMP: SBC Candle LED Filament Bulb (warm white & dimmable)
- OVER MIRROR WALL LIGHT
REF: QUINTIESSE AZORES 4 LIGHT GLASS FLUSH WALL LIGHT -
NATURAL BRASS
LAMP: Warm White Dimmable 470lm LED Decorative Filament Candle Bulb -
Small Screw Cap
- NON-MAINTAINED EMERGENCY BULKHEAD FITTING
SPEC BY ELECTRICIAN (TO BE AGREED WITH DESIGNER)
- ILLUMINATED RUNNING MAN
SPEC BY ELECTRICIAN (TO BE AGREED WITH DESIGNER)
- 13A DSSQ with 2no. USB charging ports.
(USB-A & USB-C faceplate)
REF: Wessex Electrical Antique Brass USB A & C Type
- 13A DSSQ
REF: Wessex Electrical Antique Brass
- BG
BREAK GLASS
- 1

CONTROL PANEL-
LIGHTING DIMMER AND MUSIC CONTROL FOR ALL PUBLIC AREAS
NEW POSITION
- HAND DRYER
TBC BY CLIENT
- Accessible WC alarm pull cord.
Indicator light to be visible behind bar
counter.
- LED strip light to bottle steps
- TILL
Power and data to till positon


- GENERAL NOTES:-
- All drawings to be read in conjunction with Architects details & any relevant sub-contractor's details. All works to comply with current Building Regulations, British Standards & Codes of Practice.
 - All dimensions to be checked on site before commencing of any work or completion of shop drawings.
 - Contractor to ensure that all work meets the requirements of the EHO, Building control, Fire authority and all other statutory bodies.
 - Figured dimensions to take precedence over those scaled.
 - This drawing is to be read in conjunction with the specification when existing.

NOTES:-

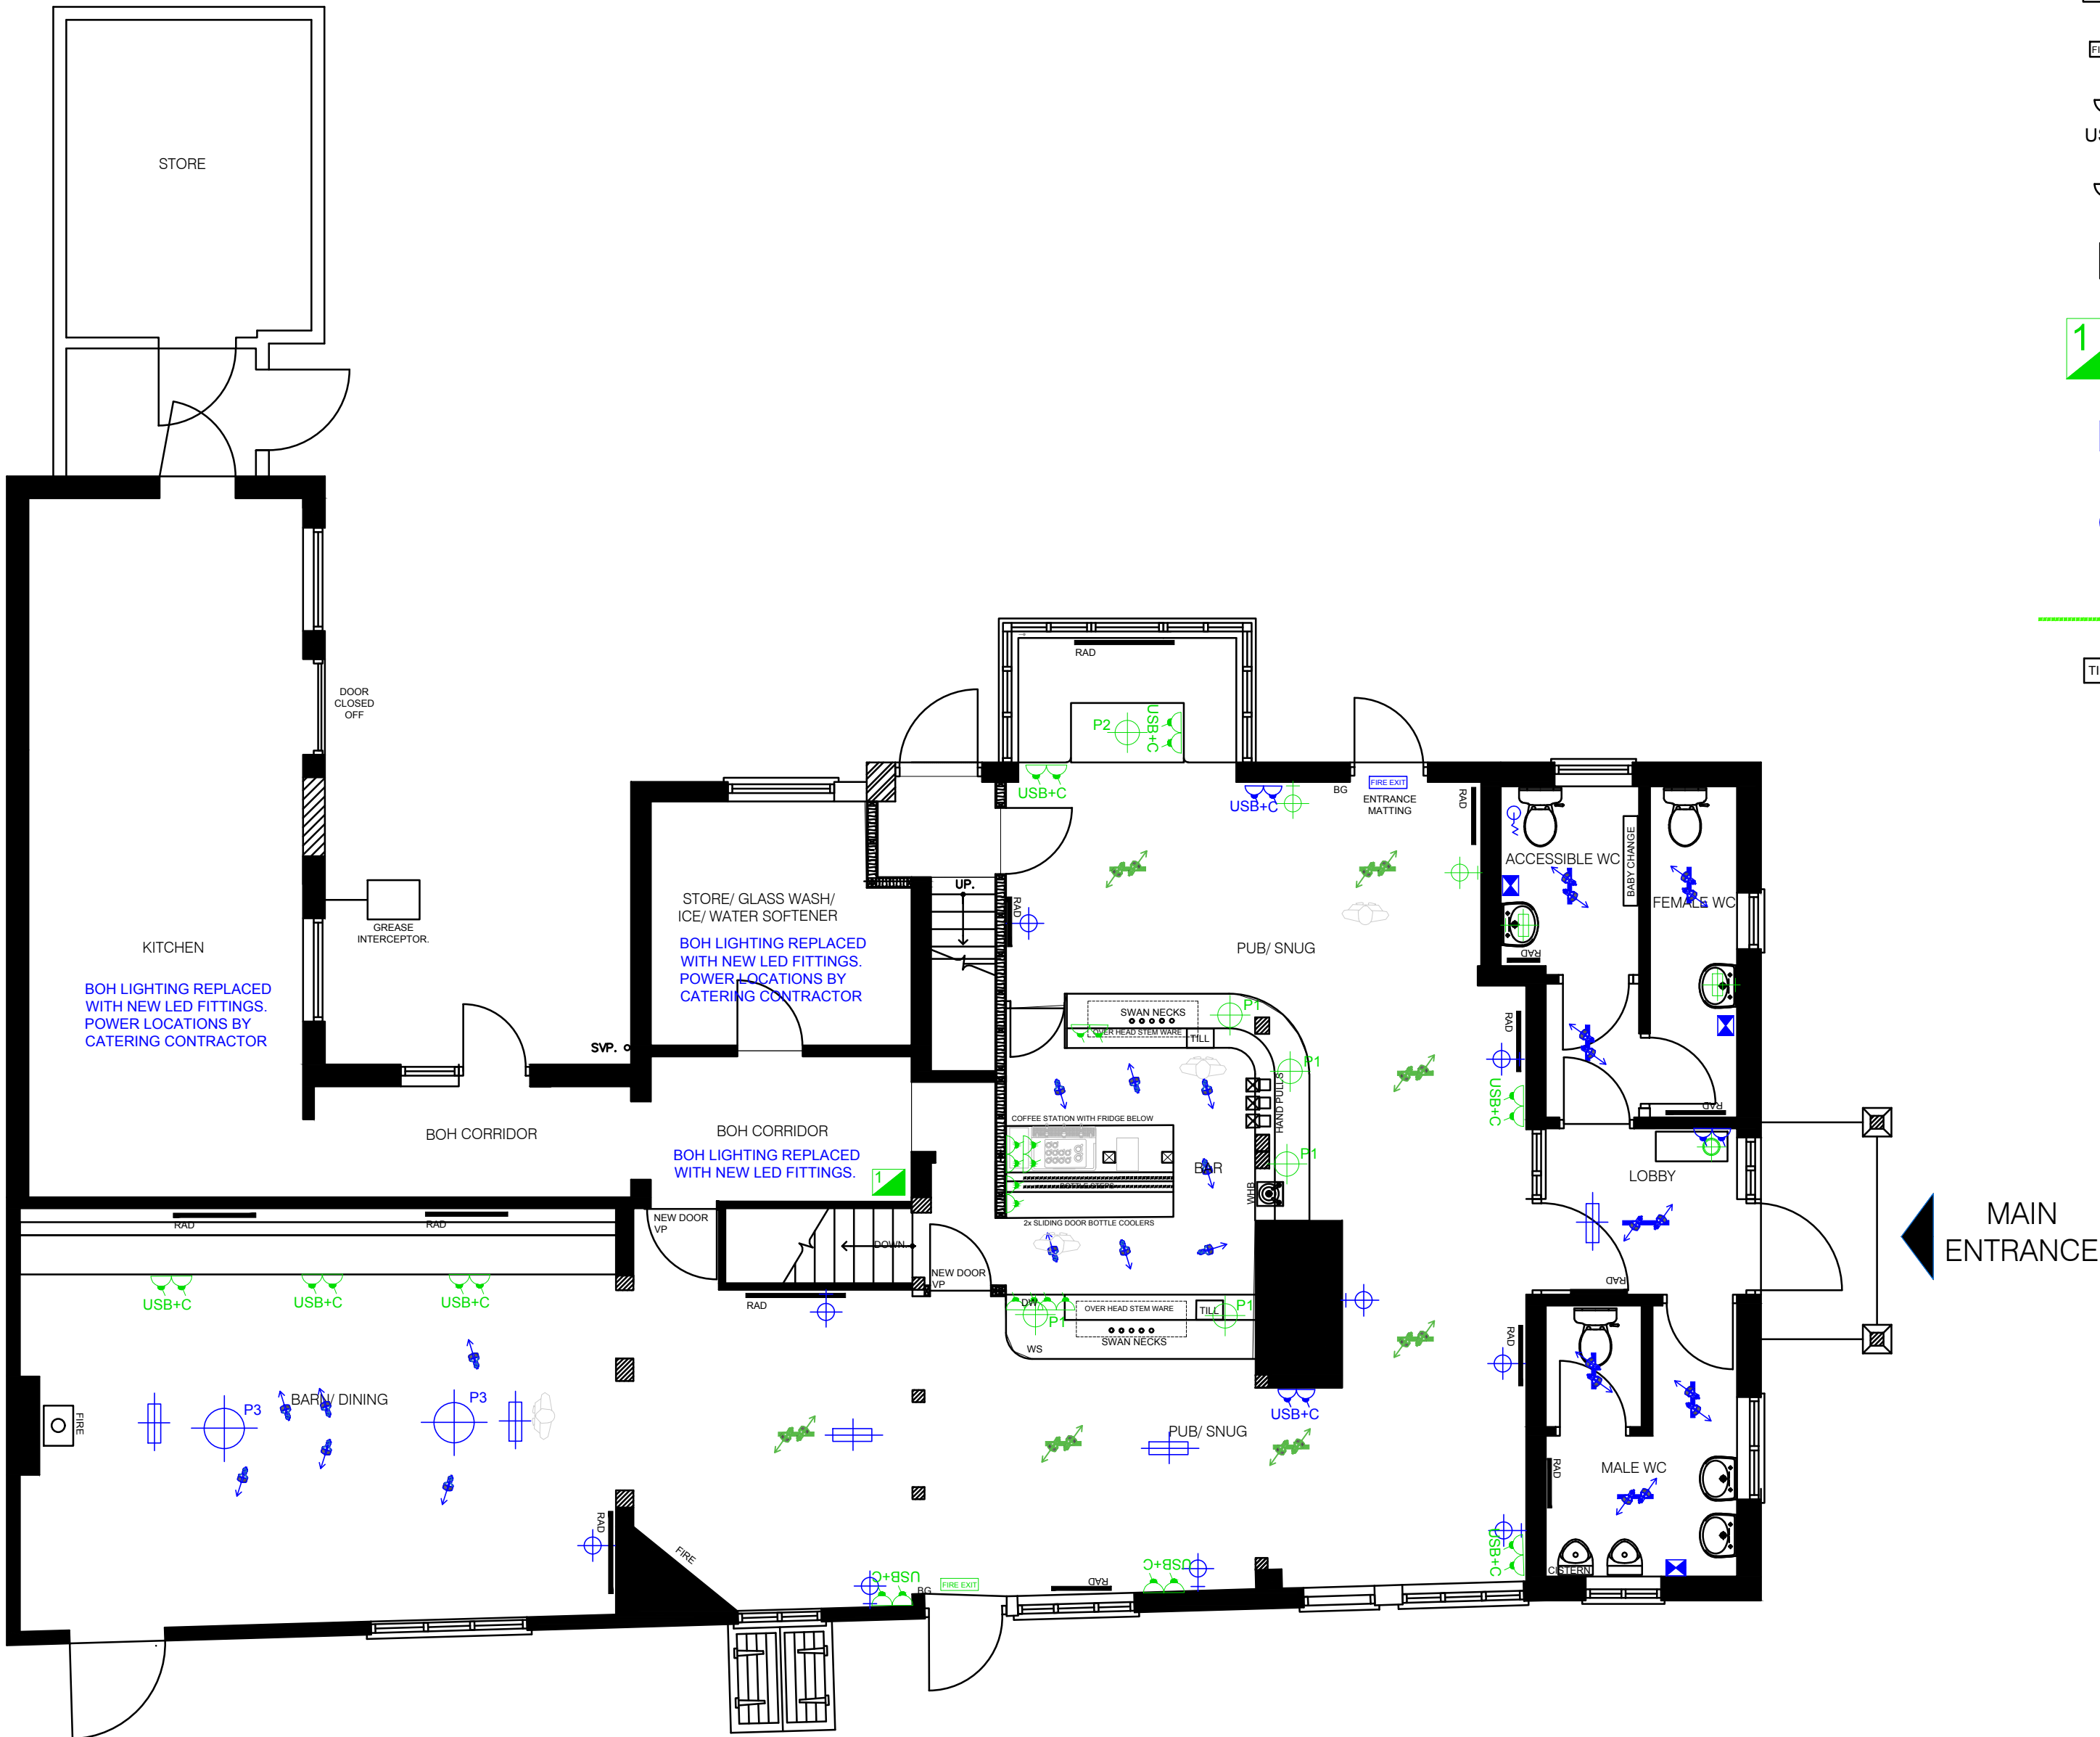

B	FH	14.10.24	WATER SOFTENER ADDED TO STORE/ GLASS WASH	
A	FH	05.10.24	1x TRACK LIGHT ADDED TO BAR AREA.	
REV	BY	DATE	DESCRIPTION	CKD

CLIENT	HORNS HOSPITALITY LTD		
PROJECT	THE HORNS		
SITE ADDRESS	Chestnut Cottage Crazies Hill, Wargrave RG10 8PX		
DRAWING TITLE	PROPOSED RCP & SMALL POWER GROUND FLOOR		
STATUS	TENDER		
DRAWN BY	FH		
DATE	SEPTEMBER 2024		
SCALE	1: 50 @ A1	1: 100 @ A3	
DRAWING NUMBER:			
JOB NO.	DRAWING NO	REVISION	
0158	101	B	

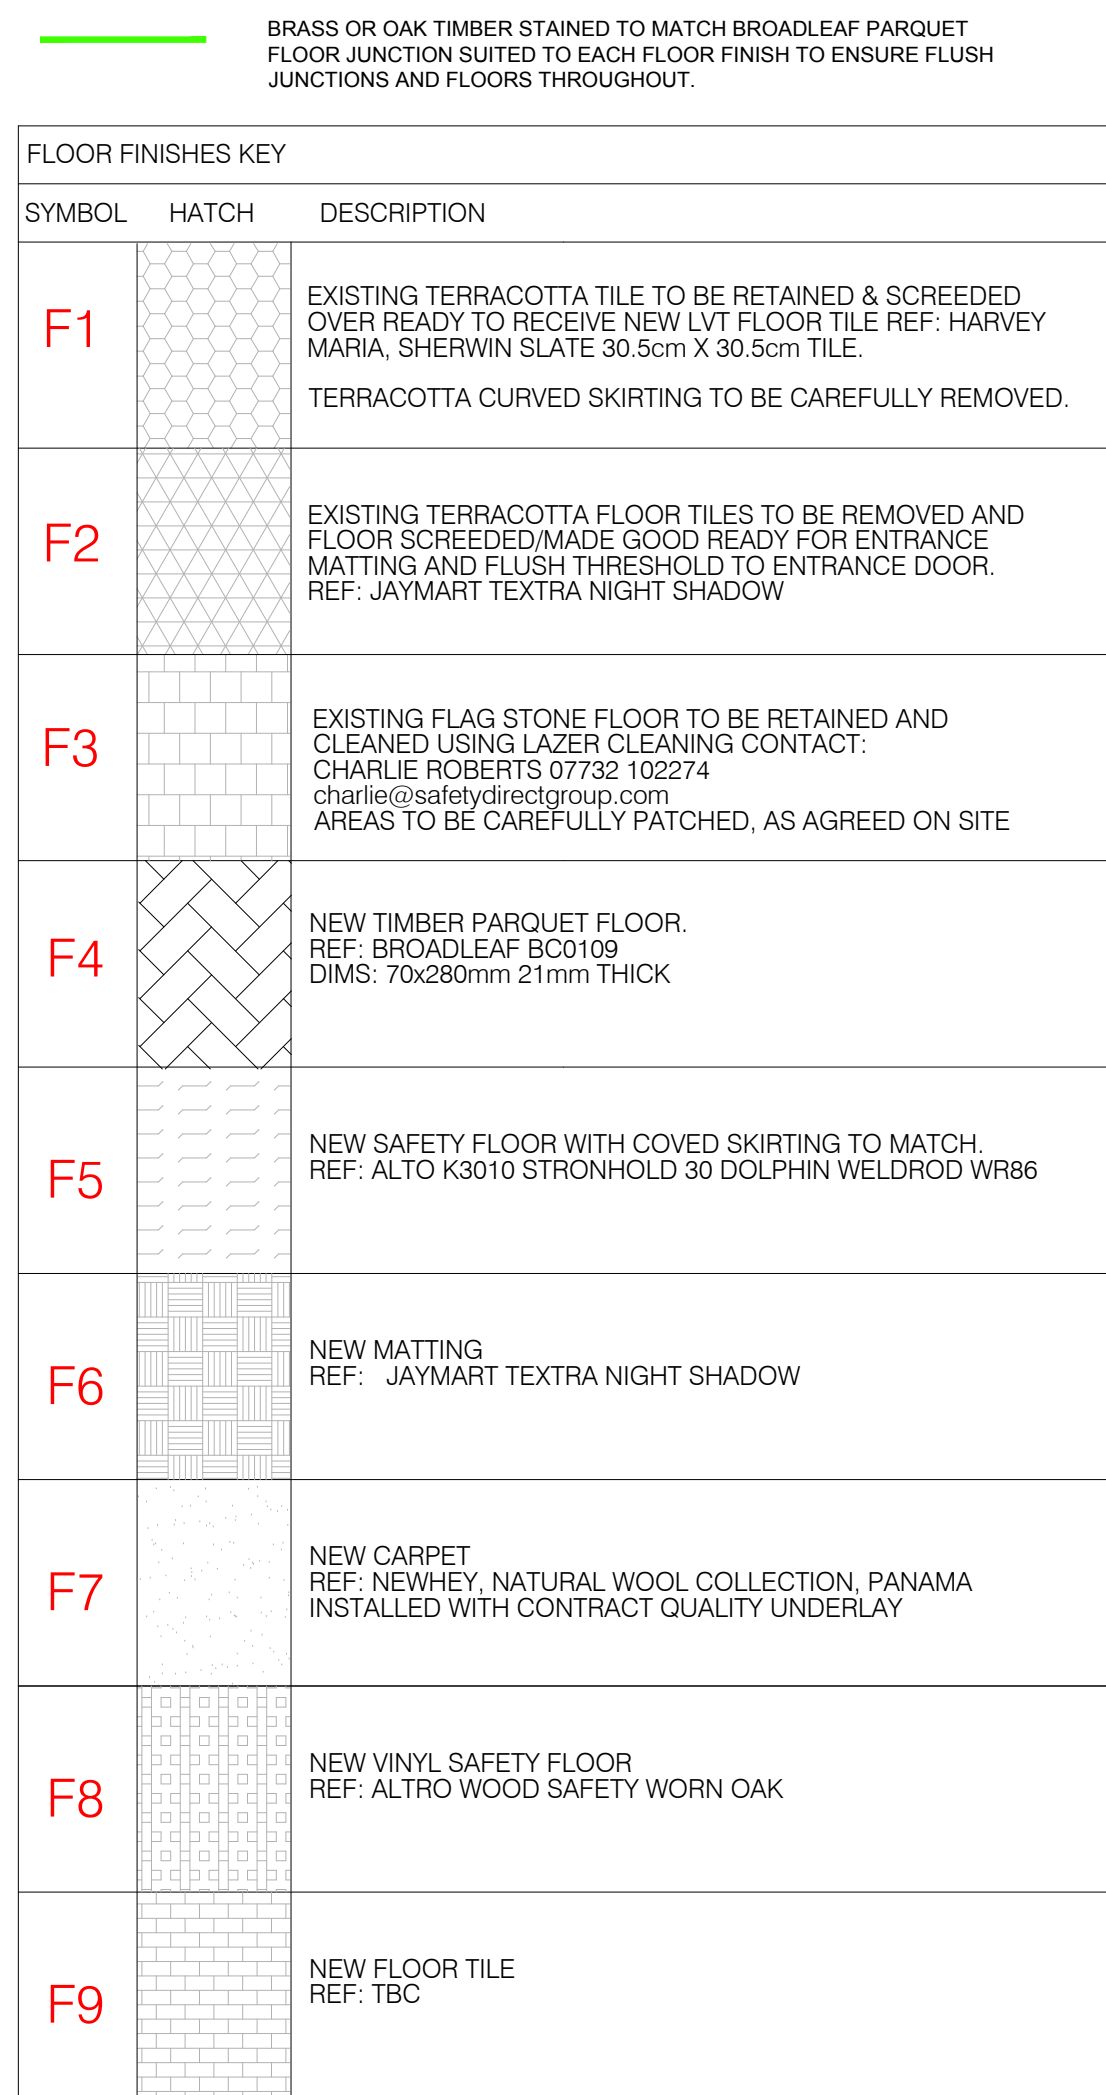

GENERAL NOTES:
1. All drawings to be read in conjunction with Architects details & any relevant sub-contractor's details. All works to comply with current Building Regulations, British Standards & Codes of Practice. 2. All dimensions to be checked on site before commencing of any work or completion of shop drawings. 3. Contractor to ensure that all work meets the requirements of the EHO, Building control, Fire authority and all other statutory bodies. 4. Figured dimensions to take precedence over those scaled. 5. This drawing is to be read in conjunction with the specification when existing.
NOTES:-

B	FH	14.10.24	DOOR TO OFFICE REPOSITIONED AS CLIENT REQUEST. FLOOR TO KITCHEN/LOUNGE UPDATED.		
A	FH	05.10.24	APPT BEDROOM LAYOUT MIRRORED. EXISTING DOOR OPENING BLOCKED UP AND NEW OPENING CREATED WITH SLIDING DOOR. DOOR IN CORRIDOR REMOVED, CARPET EXTENDED.		
REV	BY	DATE	DESCRIPTION		CKD

CLIENT	HORNS HOSPITALITY LTD		
PROJECT	THE HORNS		
SITE ADDRESS	Chestnut Cottage Crazies Hill, Wargrave RG10 8PX		
DRAWING TITLE	PROPOSED FLOOR FINISHES FIRST FLOOR		
STATUS	TENDER		
DRAWN BY	FH		
DATE	SEPTEMBER 2024		
SCALE	1: 50 @ A1	1: 100 @ A3	
DRAWING NUMBER:			
JOB NO.		DRAWING NO	REVISION
0158		202	B