
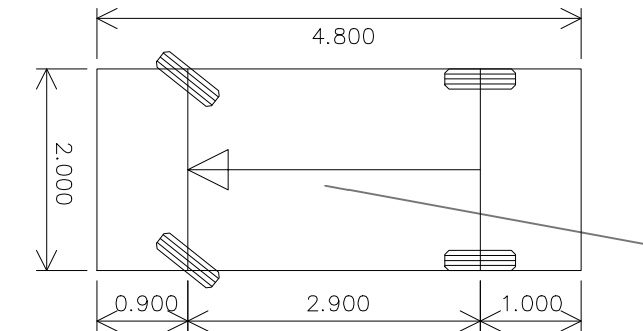


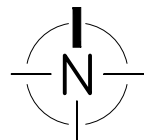

Vehicle name	Standard Design Vehicle
Description	ICE Car Park Designers Handbook
Overall length (m)	4.800
Overall width (m)	2.000
Maximum track width (m)	2.000
Wall to wall radius (m)	0.000

HEALTH, SAFETY & ENVIRONMENT

It is the responsibility of the client to ensure that those undertaking the works are competent and experienced in the type of work to be undertaken.

In addition to the hazards usually associated with the types of work detailed on this drawing, the following specific hazards have been identified through design risk assessment. The planning and execution of the works should take into account all usual and specific hazards.

Hazards should also be taken into account in the maintenance, operation, decommissioning and demolition of the works.

 None identified

NOTES

- All dimensions are in metres (m) and levels in metres Above Ordnance Datum (mAOD) unless noted otherwise.
- Do not scale from this drawing.
- The copyright in this drawing belongs to Structa LLP; the designs and details may not be used on any project other than that indicated in the titleblock.
- Where CAD or BIM files of the drawing are issued, they are provided for the convenience of others, and shall not be used for construction purposes or relied upon for accuracy or completeness.
- This drawing is based on Portakabin drawing "Proposed Location and Block Plan" ref: IVCSV 420065125 PBP Rev A.

P1	25.02.25	FIRST ISSUE	DM	LW	GW
Rev.	Date	Description	Drawn	Checked	Approved

NOT FOR CONSTRUCTION

SHINFIELD VETS
SHINFIELD ROAD, READING

CAR PARK GENERAL ARRANGEMENT

■ Structural
■ Civil
■ Geo-environmental

structa

London | Hemel Hempstead | Swindon | Warwick | www.structa.co.uk

Drawing No: 6980-1000 Revision: P1

Markings for 3No parking bays, incorporating 1No disabled bay, laid out in existing car parking area to front of building

Existing flower bed amended in necessary to achieve 6.0m maneuvering space in front of parking bays.

Area for cars using bays 4 - 10 to turn in order they can exit the site in forward gear. Area provided with no parking cross hatch.

Parking bays at 45degrees. Min aisle width required in front of bays 3.60m in accordance with DpT Manual for Streets 2 cl11.1.9.

SCALE 1 : 200 @ A2

