



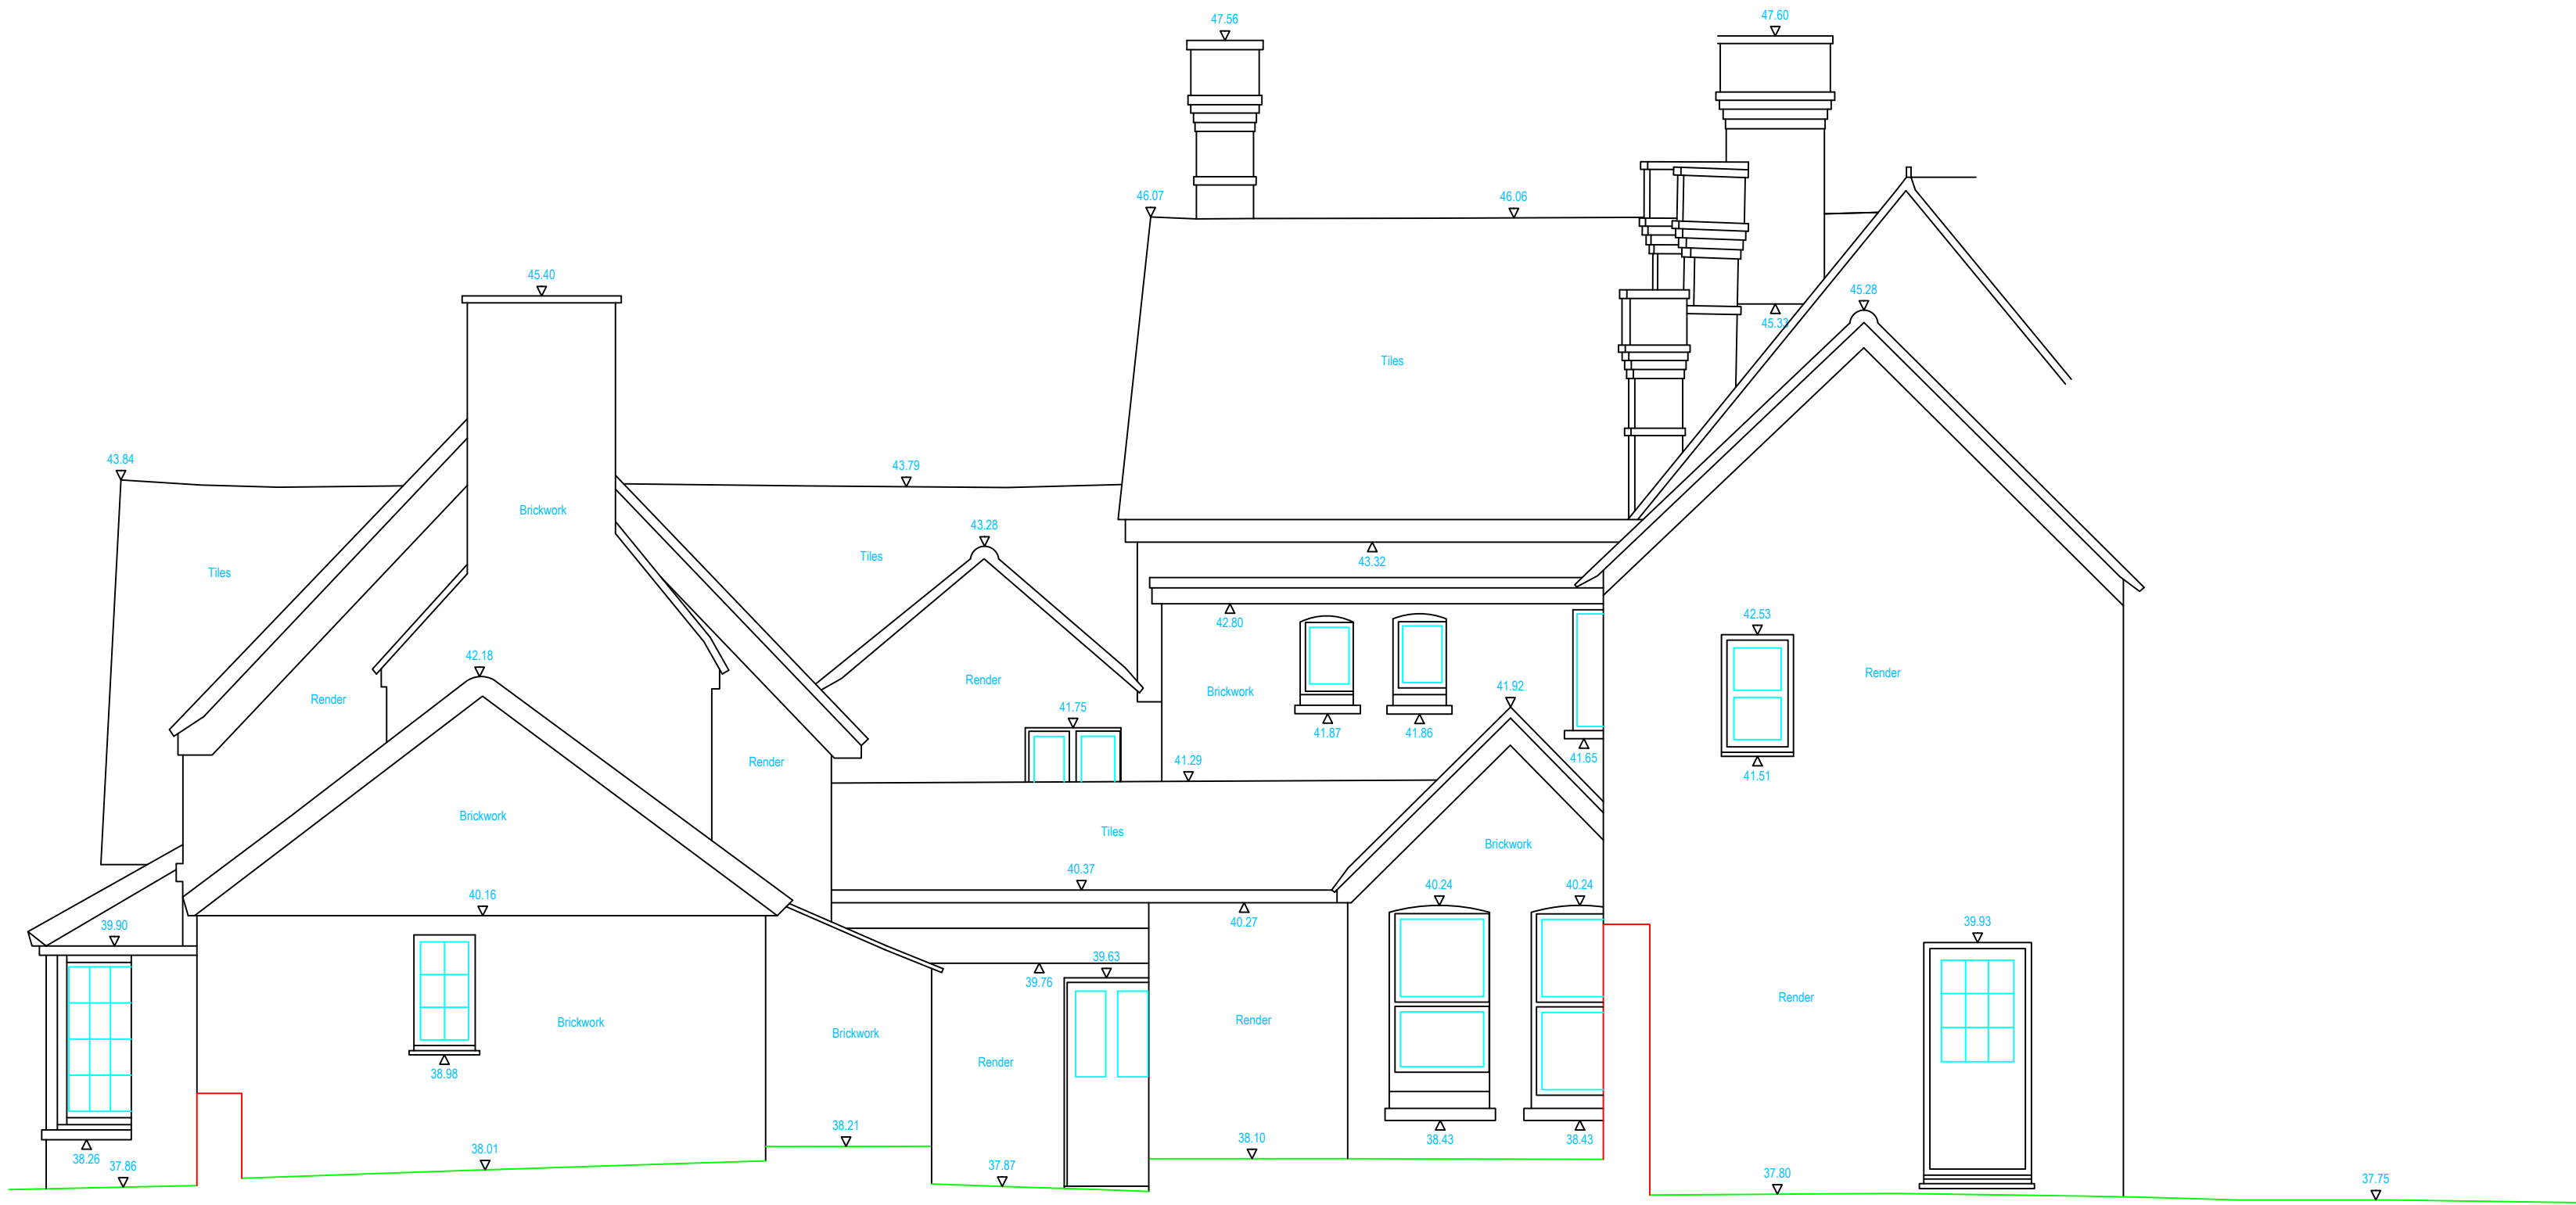

Datum = 35.00

Elevation 3-3

Datum = 35.00

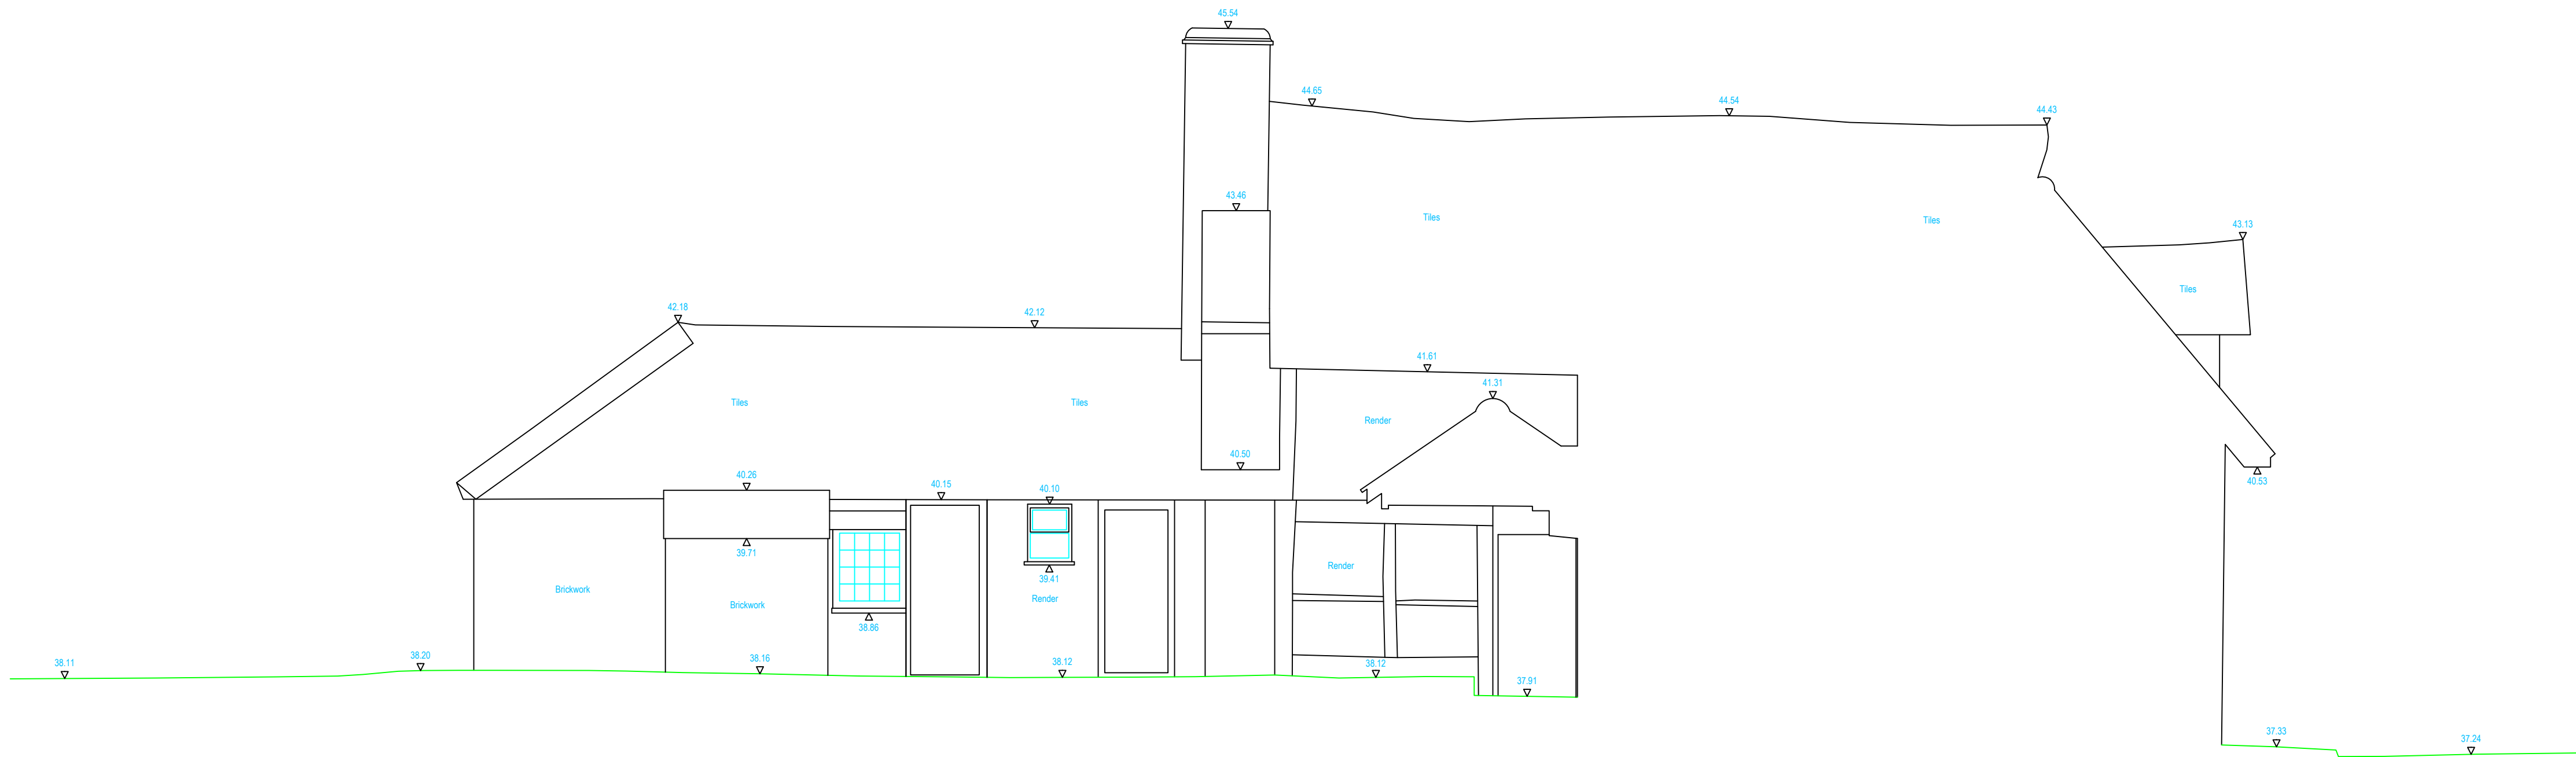

Datum = 35.00


Elevation 4-4

Datum = 35.00

Legend

- BoB Bottom of Bank
- BT British Telecom
- CATV Cable Television
- CB Control Box
- CBF Closed Board Fence
- CBP Concrete Block Paving
- CL Cover Level
- CLF Chain Link Fence
- CPS Concrete Paving Slabs
- DC Drainage Channel
- DP Down Pipe
- ER Earth Rod
- FB Flowerbed
- FH Fire Hydrant
- FP Flag Pole
- G Gully
- GV Gas Valve
- IC Inspection Cover
- IRF Iron Railing Fence
- IL Invert Level
- KW Kerb Weir
- LP Lamp Post
- MH Manhole
- MKR Marker Post
- PRF Post & Rail Fence
- PS Pipe Size
- FWF Post and Wire Fence
- RE Rodding Eye
- RN Road Name
- RS Road Sign
- SY Stay Wire
- 0.3/4/8 Trunk(Dia)/Spread(Dia)/Height(Approx)
- ToB Top of Bank
- TP Telegraph Pole
- VP Vent Pipe
- WV Water Valve

- HL Window Head Level
- CL Window Cill Level
- dl Head of Door Level
- +52.00m Ceiling / Soffit Level
- +50.00m Floor Level

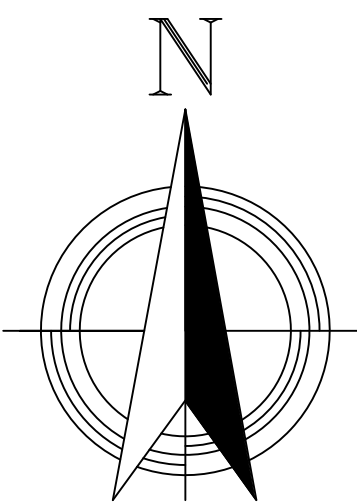

Client
Nicholas Hart
79 High Street
Wargrave
Reading
RG10 8BU


Project Description
79 High Street
Wargrave, Reading, RG10 8BU
Existing Elevations

Levelling
All levels and coordinates relate to Ordnance
Survey grid and datum.

Scale
1:50 @ A1


Date of Survey
February 2022

Drawing Number
TG-22-1350-05B (Sheet 2 of 3) TB

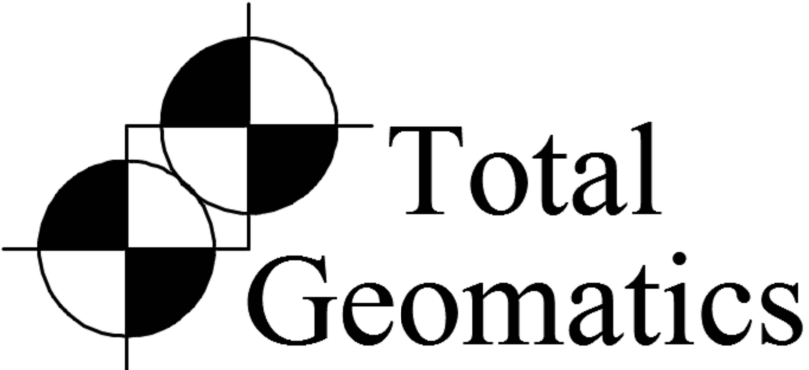


Total Geomatics Ltd
7 Brunel Road
Smeaton Close
Aylesbury, Buckinghamshire
HP19 8SU

www.TotalGeomatics.co.uk
mail@totalgeomatics.co.uk

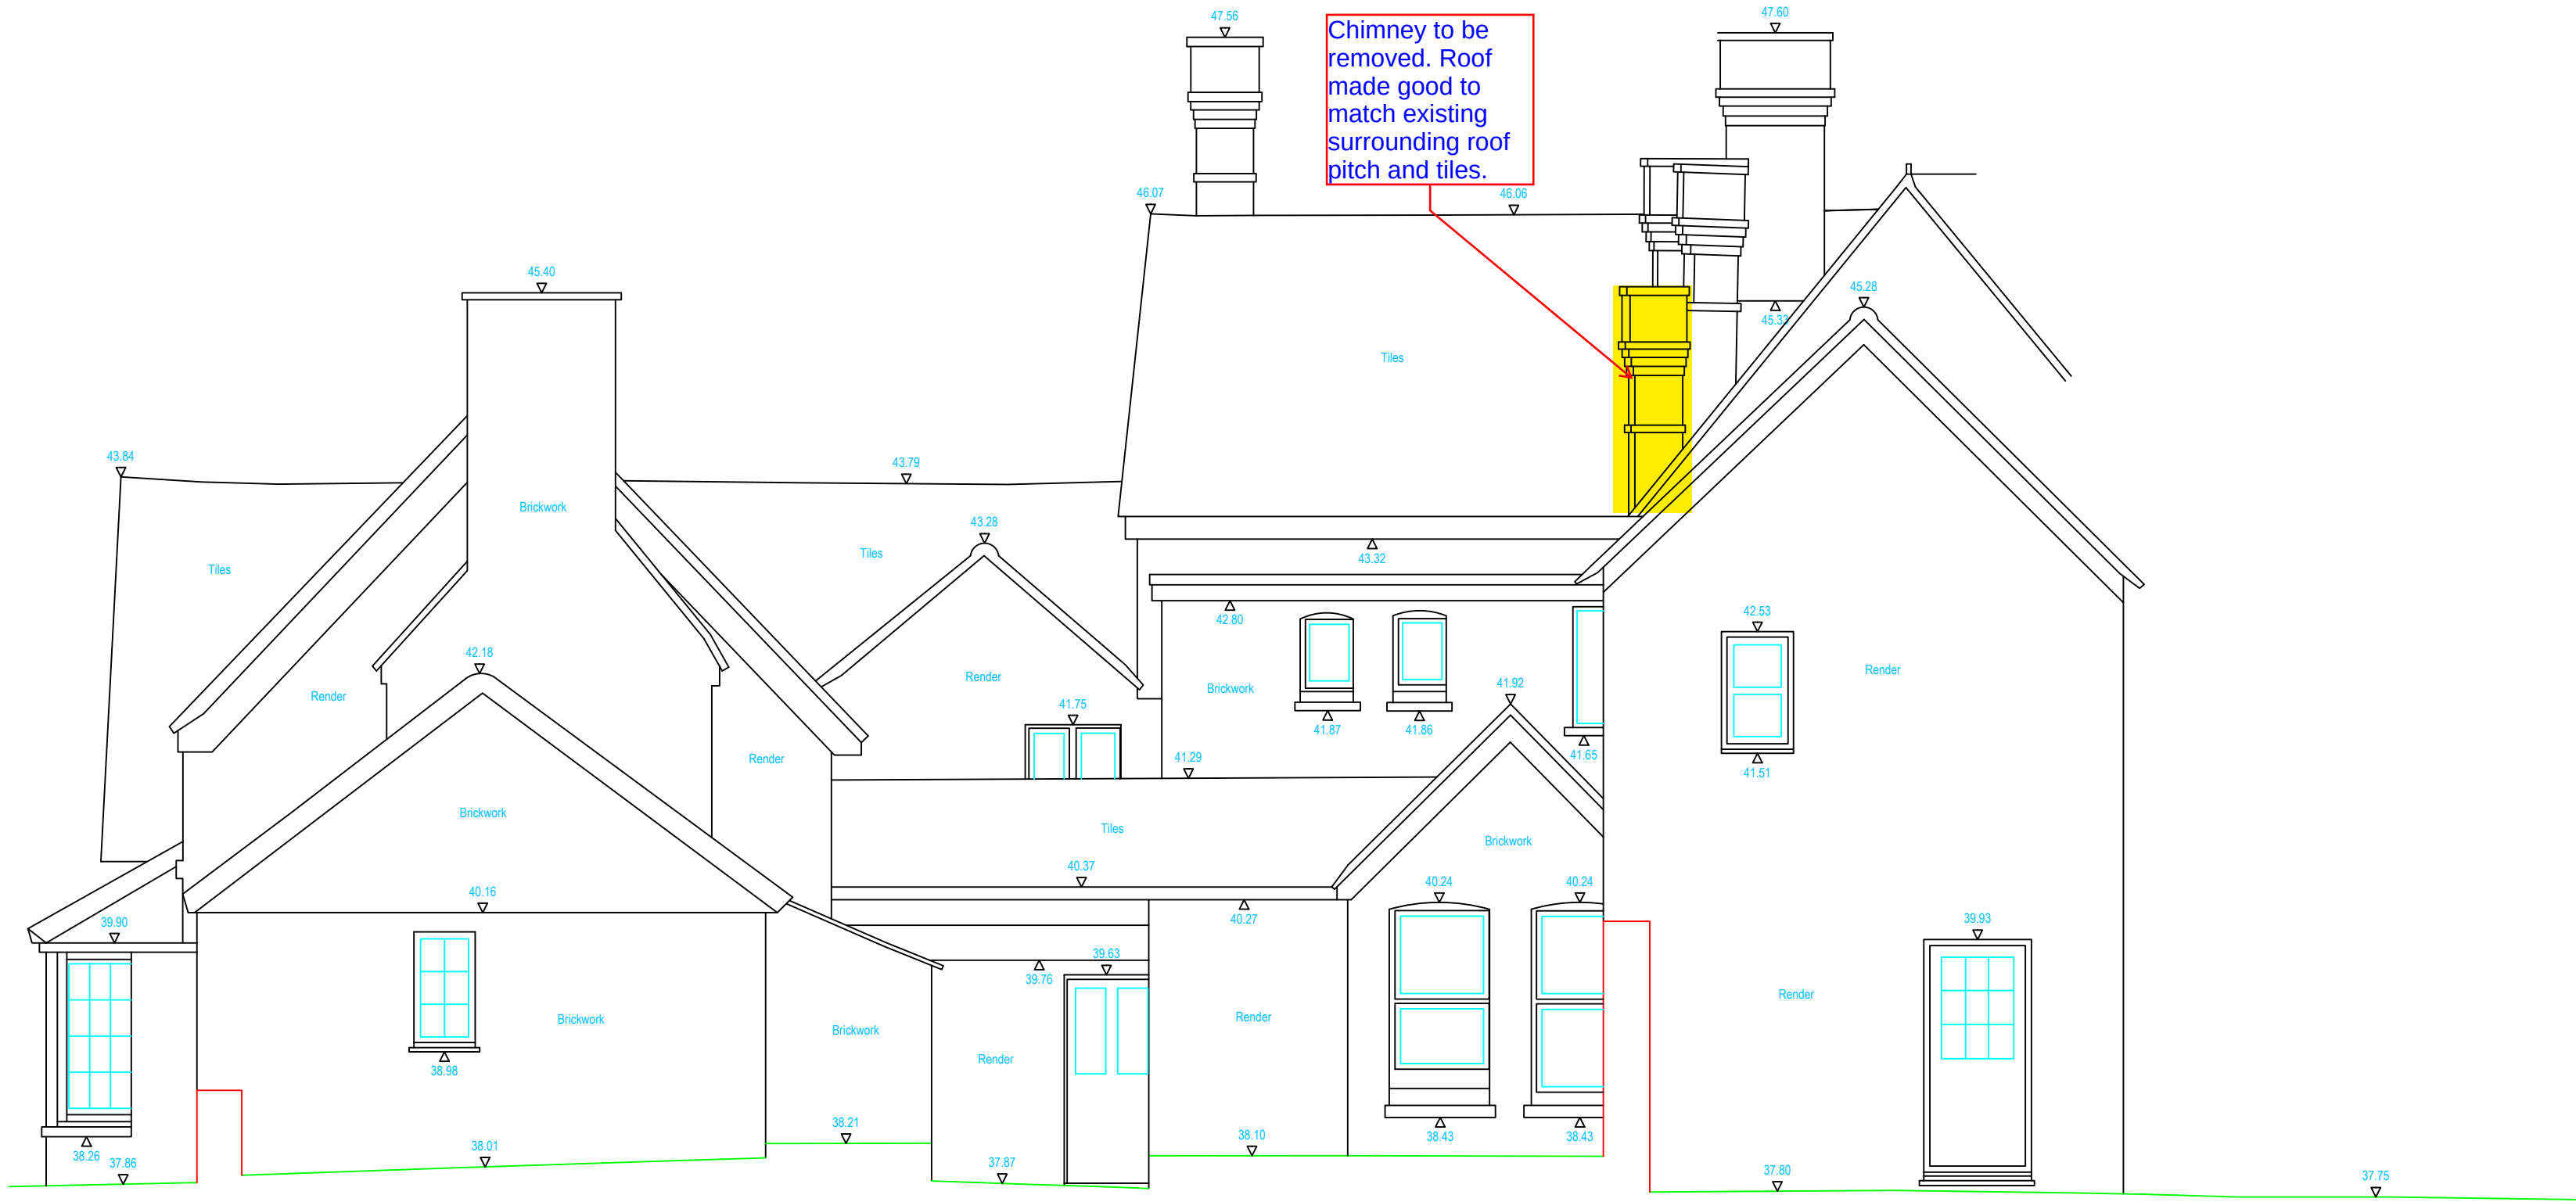

Datum = 35.00 Elevation 3-3 Datum = 35.00

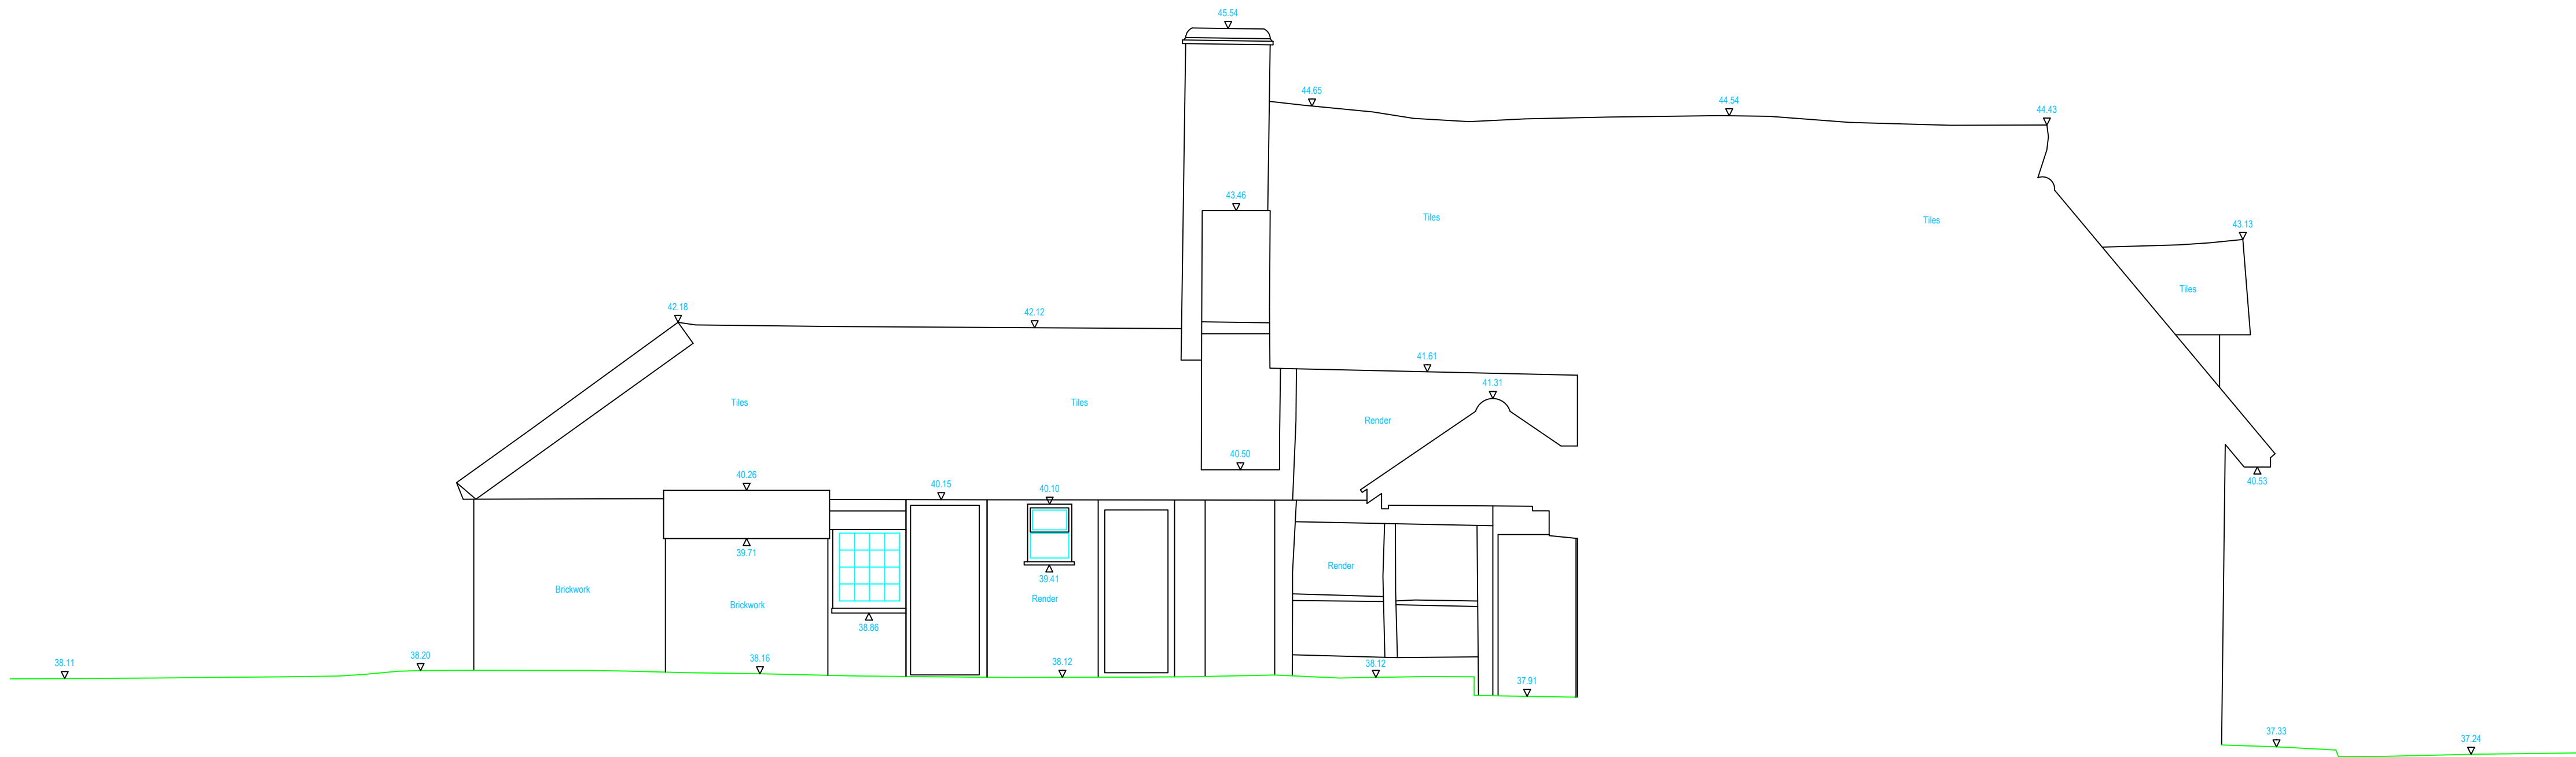

Datum = 35.00 Elevation 4-4 Datum = 35.00

Legend

BoB

Bottom of Bank

BT

British Telecom

CATV

Cable Television

CB

Control Box

CBF

Closed Board Fence

CBP

Concrete Block Paving

CL

Cover Level

CLF

Chain Link Fence

CPS

Concrete Paving Slabs

DC

Drainage Channel

DP

Down Pipe

ER

Earth Rod

FB

Flowerbed

FH

Fire Hydrant

FP

Flag Pole

G

Gully

GV

Gas Valve

IC

Inspection Cover

IRF

Iron Railing Fence

IL

Invert Level

KW

Kerb Weir

LP

Lamp Post

MH

Mantle

MKR

Marker Post

PRF

Post & Rail Fence

PS

Pipe Size

FWF

Post and Wire Fence

RE

Rodding Eye

RN

Road Name

RS

Road Sign

SY

Stay Wire

0.3/4/8

Trunk(Dia)/Spread(Dia)/Height(Approx)

ToB

Top of Bank

TP

Telegraph Pole

VP

Vent Pipe

WV

Water Valve

HL

Window Head Level

CL

Window Cill Level

dl

Head of Door Level

+52.00m

Ceiling / Soffit Level

+50.00m

Floor Level

N

Client

Nicholas Hart
79 High Street
Wargrave
Reading
RG10 8BU

Project Description

79 High Street
Wargrave, Reading, RG10 8BU
Proposed Elevations

Levelling

All levels and coordinates relate to Ordnance Survey grid and datum.

Scale

1:50 @ A1

Date of Survey

February 2022

Drawing Number

TG-22-1350-05B (Sheet 2 of 3)

TB

Total
Geomatics

Total Geomatics Ltd
7 Brunel Road
Smeaton Close
Aylesbury, Buckinghamshire
HP19 8SU

www.TotalGeomatics.co.uk
mail@totalgeomatics.co.uk



Datum = 35.00 Elevation 1-1 Datum = 35.00



Datum = 35.00 Elevation 2-2 Datum = 35.00

Legend

BoB

BT

CATV

CB

CBF

CBP

CL

CLF

CPS

DC

DP

ER

FB

FH

FP

G

GV

IC

IRF

IL

KW

LP

MH

MKR

PRF

PS

FWF

RE

RN

RS

SY

0.3/4/8

ToB

TP

VP

WV

Bottom of Bank

British Telecom

Cable Television

Control Box

Closed Board Fence

Concrete Block Paving

Cover Level

Chain Link Fence

Concrete Paving Slabs

Drainage Channel

Down Pipe

Earth Rod

Flowerbed

Fire Hydrant

Flag Pole

Gully

Gas Valve

Inspection Cover

Iron Railing Fence

Invert Level

Kerb Weir

Lamp Post

Mannhole

Marker Post

Post & Rail Fence

Pipe Size

Post and Wire Fence

Rodding Eye

Road Name

Road Sign

Stay Wire

Trunk(Dia)/Spread(Dia)/Height(Approx)

Top of Bank

Telegraph Pole

Vent Pipe

Water Valve

HL

CL

dl

+52.00m

+50.00m

Window Head Level

Window Cill Level

Head of Door Level

Ceiling / Soffit Level

Floor Level

Client
Nicholas Hart
79 High Street
Wargrave
Reading
RG10 8BU

Project Description
79 High Street
Wargrave, Reading, RG10 8BU
Existing Elevations

Levelling All levels and coordinates relate to Ordnance Survey grid and datum.	Scale 1:50 @ A1 Date of Survey February 2022
--	---

Drawing Number
TG-22-1350-05 (Sheet 1 of 3) TB

Total
Geomatics

Total Geomatics Ltd
7 Brunel Road
Smeaton Close
Aylesbury, Buckinghamshire
HP19 8SU

www.TotalGeomatics.co.uk
mail@totalgeomatics.co.uk



Elevation 1-1
Datum = 35.00
Datum = 35.00



Elevation 2-2
Datum = 35.00
Datum = 35.00

Legend

BoB	Bottom of Bank
BT	British Telecom
CATV	Cable Television
CB	Control Box
CBF	Closed Board Fence
CBP	Concrete Block Paving
CL	Cover Level
CLF	Chain Link Fence
CPS	Concrete Paving Slabs
DC	Drainage Channel
DP	Down Pipe
ER	Earth Rod
FB	Flowerbed
FH	Fire Hydrant
FP	Flag Pole
G	Gully
GV	Gas Valve
IC	Inspection Cover
IRF	Iron Railing Fence
IL	Invert Level
KW	Kerb Weir
LP	Lamp Post
MH	Mannhole
MKR	Marker Post
PRF	Post & Rail Fence
PS	Pipe Size
FWF	Post and Wire Fence
RE	Rodding Eye
RN	Road Name
RS	Road Sign
SY	Stay Wire
0.34/8	Trunk(Dia)/Spread(Dia)/Height(Approx)
ToB	Top of Bank
TP	Telegraph Pole
VP	Vent Pipe
WV	Water Valve

HL Window Head Level
CL Window Cill Level
dl Head of Door Level
+52.00m Ceiling / Soffit Level
+50.00m Floor Level

Client
Nicholas Hart
79 High Street
Wargrave
Reading
RG10 8BU

Project Description
79 High Street
Wargrave, Reading, RG10 8BU
Proposed Elevations

Levelling All levels and coordinates relate to Ordnance Survey grid and datum.	Scale 1:50 @ A1 Date of Survey February 2022
--	---

Drawing Number
TG-22-1350-05 (Sheet 1 of 3) TB

Total Geomatics

Total Geomatics Ltd
7 Brunel Road
Smeaton Close
Aylesbury, Buckinghamshire
HP19 8SU

www.TotalGeomatics.co.uk
mail@totalgeomatics.co.uk