


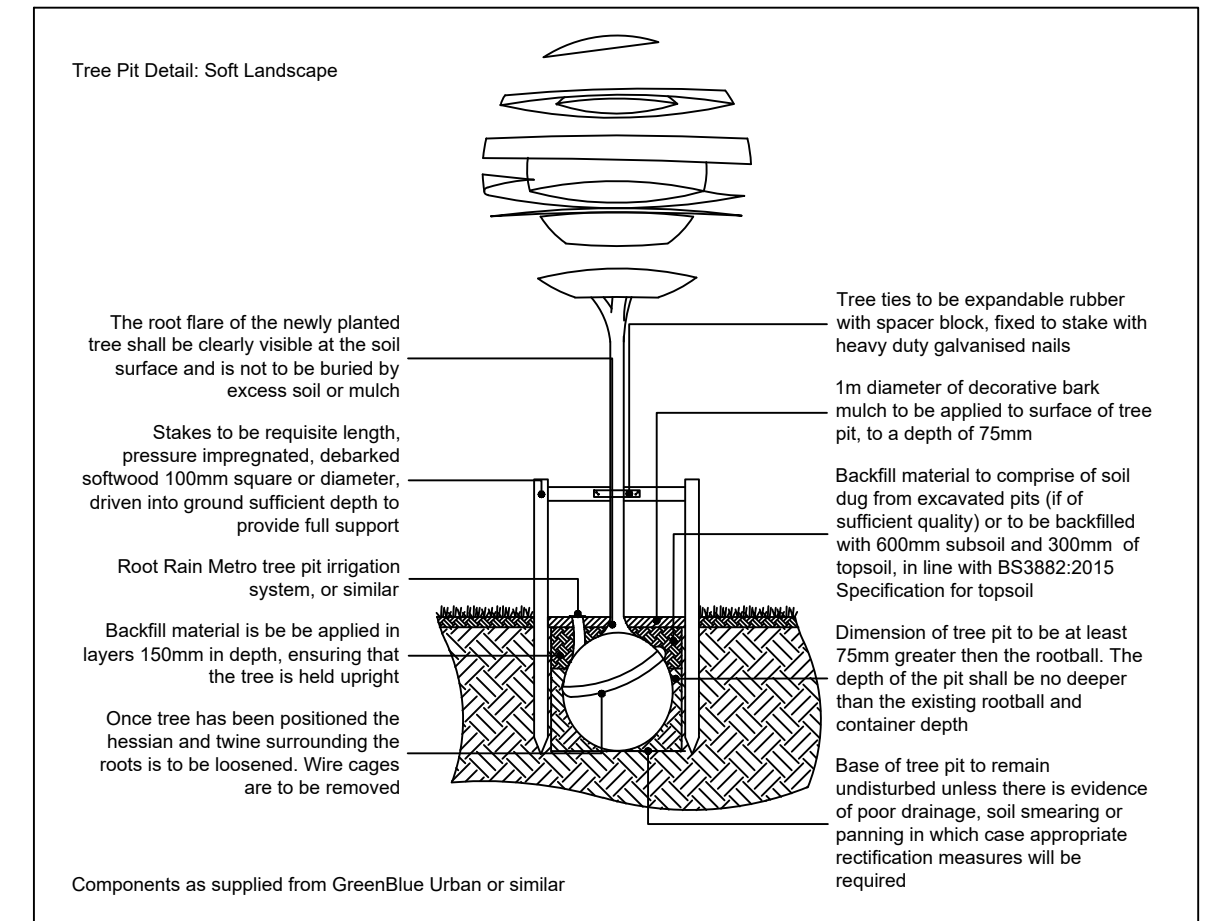

SPECIFICATION
All works generally, to comply with the written Soft Landscape Specification.

In case of quantity discrepancies, the quantities on the plan(s) take precedent over the quantities shown in the planting schedule.

NOTES:
DO NOT SCALE FROM DRAWING
NOT FOR CONSTRUCTION, FOR PLANNING PURPOSES ONLY

For planting schedule refer to sheet 2



- Legend**
- Existing trees to be retained and protected during construction
 - Indicative hedge and tree planting outside red line
 - Proposed tree planting within soft landscape. See detail 1 on sheet 1
 - Proposed hedge planting to be planted in a double staggered row 300mm apart and at 300mm centres in each row. To be maintained at 1m height
 - Proposed shrub planting. Bed to receive mulch mats and shrub guards until established
 - Proposed riparian planting mix to basin slopes, species to be planted in groups of 3-5no and evenly distributed throughout the planting areas. Bed to receive mulch mats and shrub guards until established
 - Proposed stream side shrub planting mix, species to be planted in groups of 3-5no and evenly distributed throughout the planting areas. Bed to receive mulch mats and shrub guards until established
 - Proposed grassland areas, to be seeded with EG1 General Purpose Meadow Grass Mixture grass seed mix as supplied by Emorsgate and sown at 5g/m², or equivalent.
 - Proposed grassland areas, to be seeded with EM2 Standard General Purpose Meadow Mixture seed mix as supplied by Emorsgate and sown at 4g/m², or equivalent.
 - Proposed grassland areas, to be seeded with EM8 Meadow Mixture for Wetlands grass seed mix as supplied by Emorsgate and sown at 4g/m², or equivalent.
 - Tarmac to road and footpaths. Laid in line with engineer's details. Hardstanding to be confirmed within Parcel N application.
 - Bridleway to be Flexipave or similar. Laid in line with engineer's details.
 - Type 3 timber backed bench standard 2m length, below ground fixed by Woodscape Ltd or equivalent
 - Derby E Slimline Litter Bin, 90L by Broxap or equivalent
 - Timber finger post with white writing as supplied by Shelley Signs or equivalent. All timber to be pressure treated.
 - Cut lines

ACD ENVIRONMENTAL

HEAD OFFICE
Rodbourne Rail Business Centre, Grange Lane,
Malmesbury, SN16 0ES
Tel: 01666 825646

Unit 7, Godalming Business Centre, Woolsack Way,
Godalming, GU7 1HP
Tel: 01483 425714

Suite 6, Crescent House, Yonge Close,
Eastleigh, SO50 9SX
Tel: 02382 026300

email:
mail@acdenv.co.uk

CREST NICHOLSON

scheme: Linear Park Phase 3A,
Arborfield
client: Crest Nicholson
drawing: Soft & Hard Landscape
Proposals
date: Aug. 2025
scale: 1:200@A1
drawing no: CREST 24900 11D Sheet 1/2
drawn: ALK checked: HCS

Copyright of ACD Environmental Ltd. All rights described in Chapter IV of the Copyright, Designs and Patents Act 1988 have been generally asserted. 2011. Copyright of this plan remains with ACD until all fees have been paid in full.