


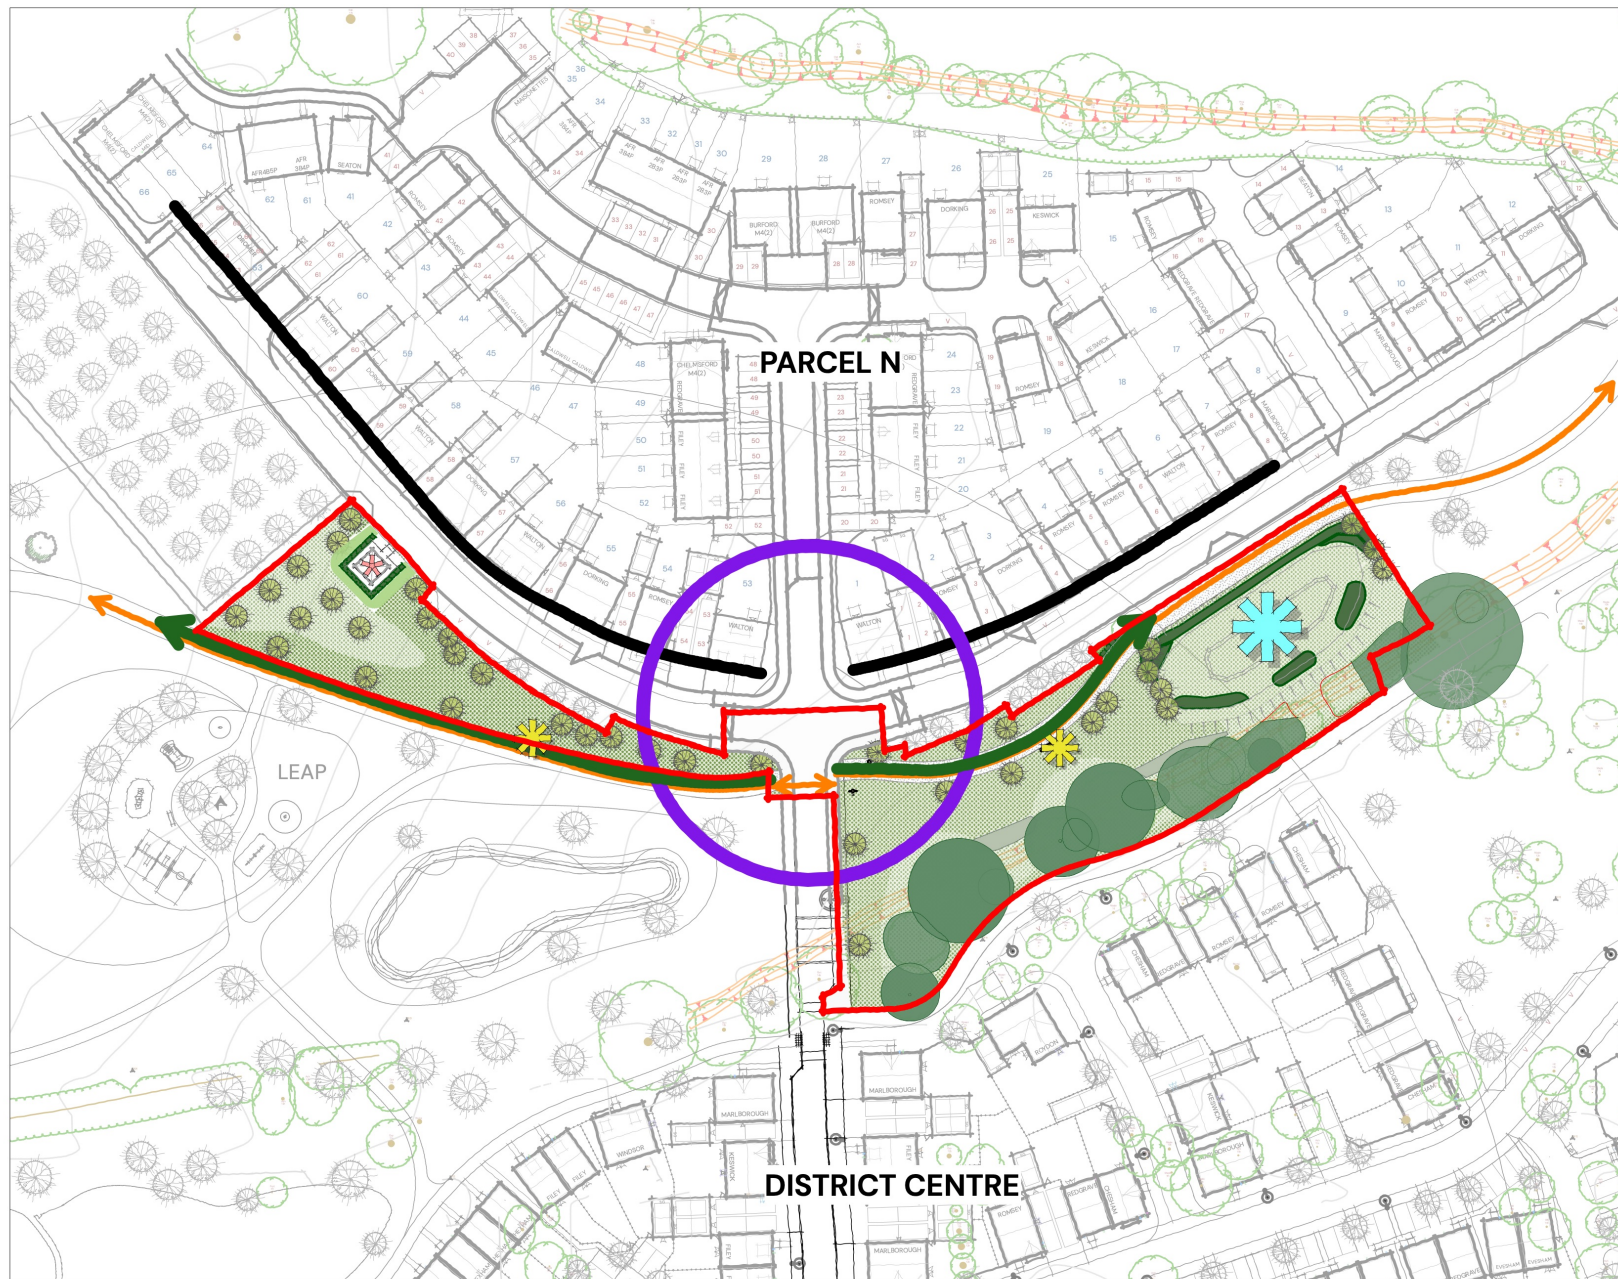

- KEY: DESIGN PRINCIPLES**
- APPLICATION BOUNDARY
 - STRONG FRONTAGE (PARCEL N)
 - GATEWAY FEATURE
 - TREE LINED RECREATION ROUTE
 - BRIDLEWAY ROUTE
 - ★ SUBSTATION
 - ★ ATTENUATION
 - ★ PROPOSED BENCHES

LINEAR PARK, ARBORFIELD GREEN, WOKINGHAM – DESIGN PRINCIPLES

| PEGASUSGROUP.CO.UK | TEAM/DRAWN BY: ST/RWM | APPROVED BY: THA | DATE: 20/04/2026 | SCALE: NTS@AO | DRWG: P25-1483_DE_01_C_03 | CLIENT: CREST NICHOLSON (CHILTERN) |

PEGASUS
GROUP