



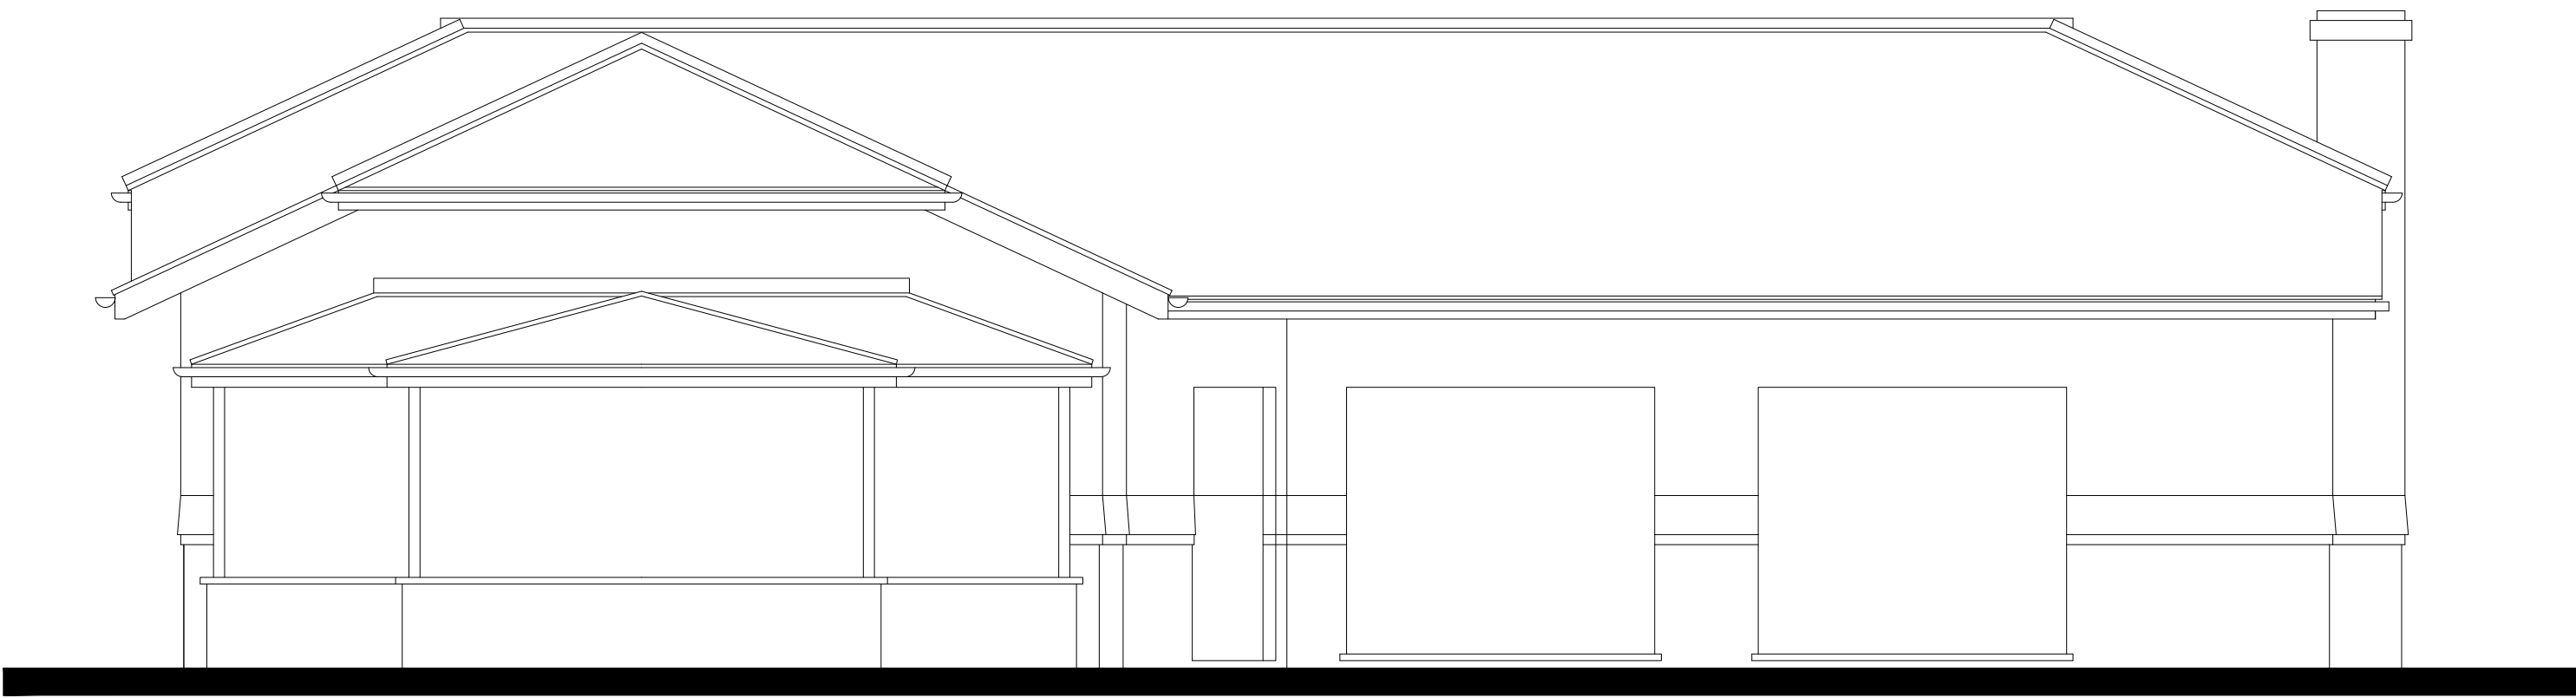


Rear Elevation 1:50 Scale

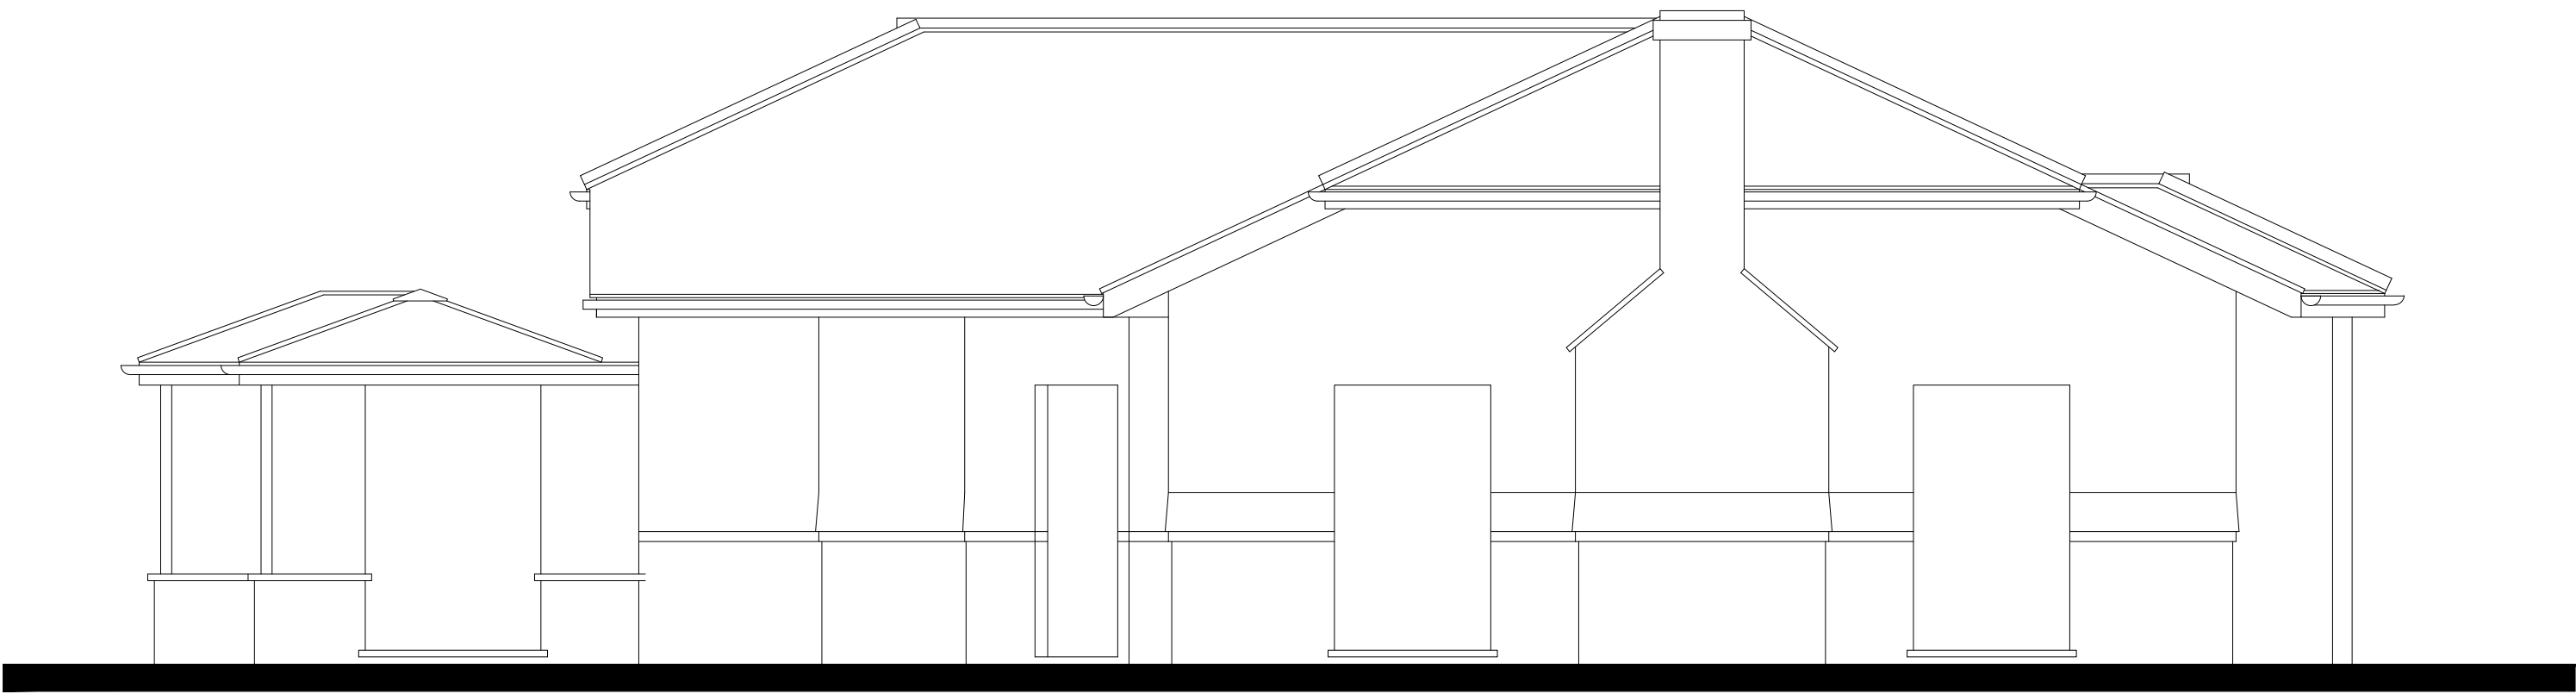

Side Elevation 1:50 Scale



Front Elevation 1:50 Scale

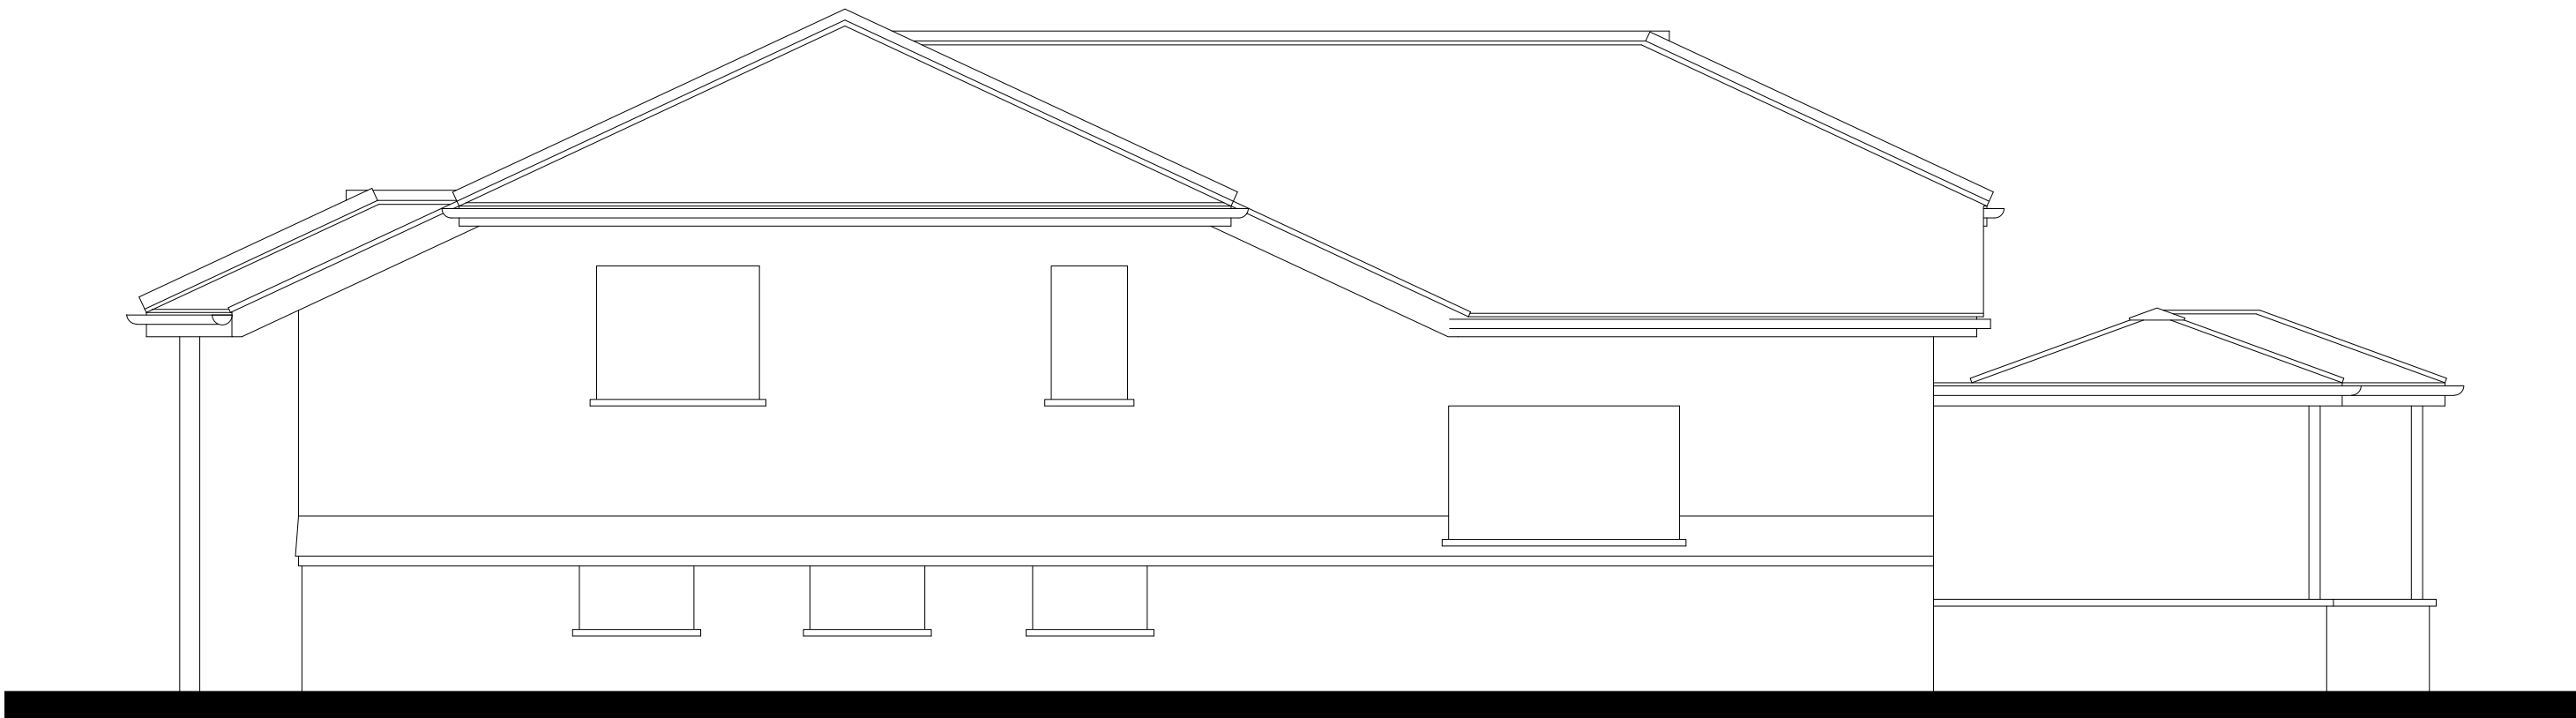

Side Elevation 1:50 Scale

Bonney Architecture

PLANNING & TECHNICAL SERVICES

CLIENT

JOB

DRG

Mr A Lucarelli

Pickeridge Lodge, Sandhurst Road
Wokingham, RG40 3JE
EXISTING ELEVATIONS

14 Hornbeam Close
Berkham
Wokingham
RG41 4LR
07515 355 770
bonneyarchitecture@gmail.com