




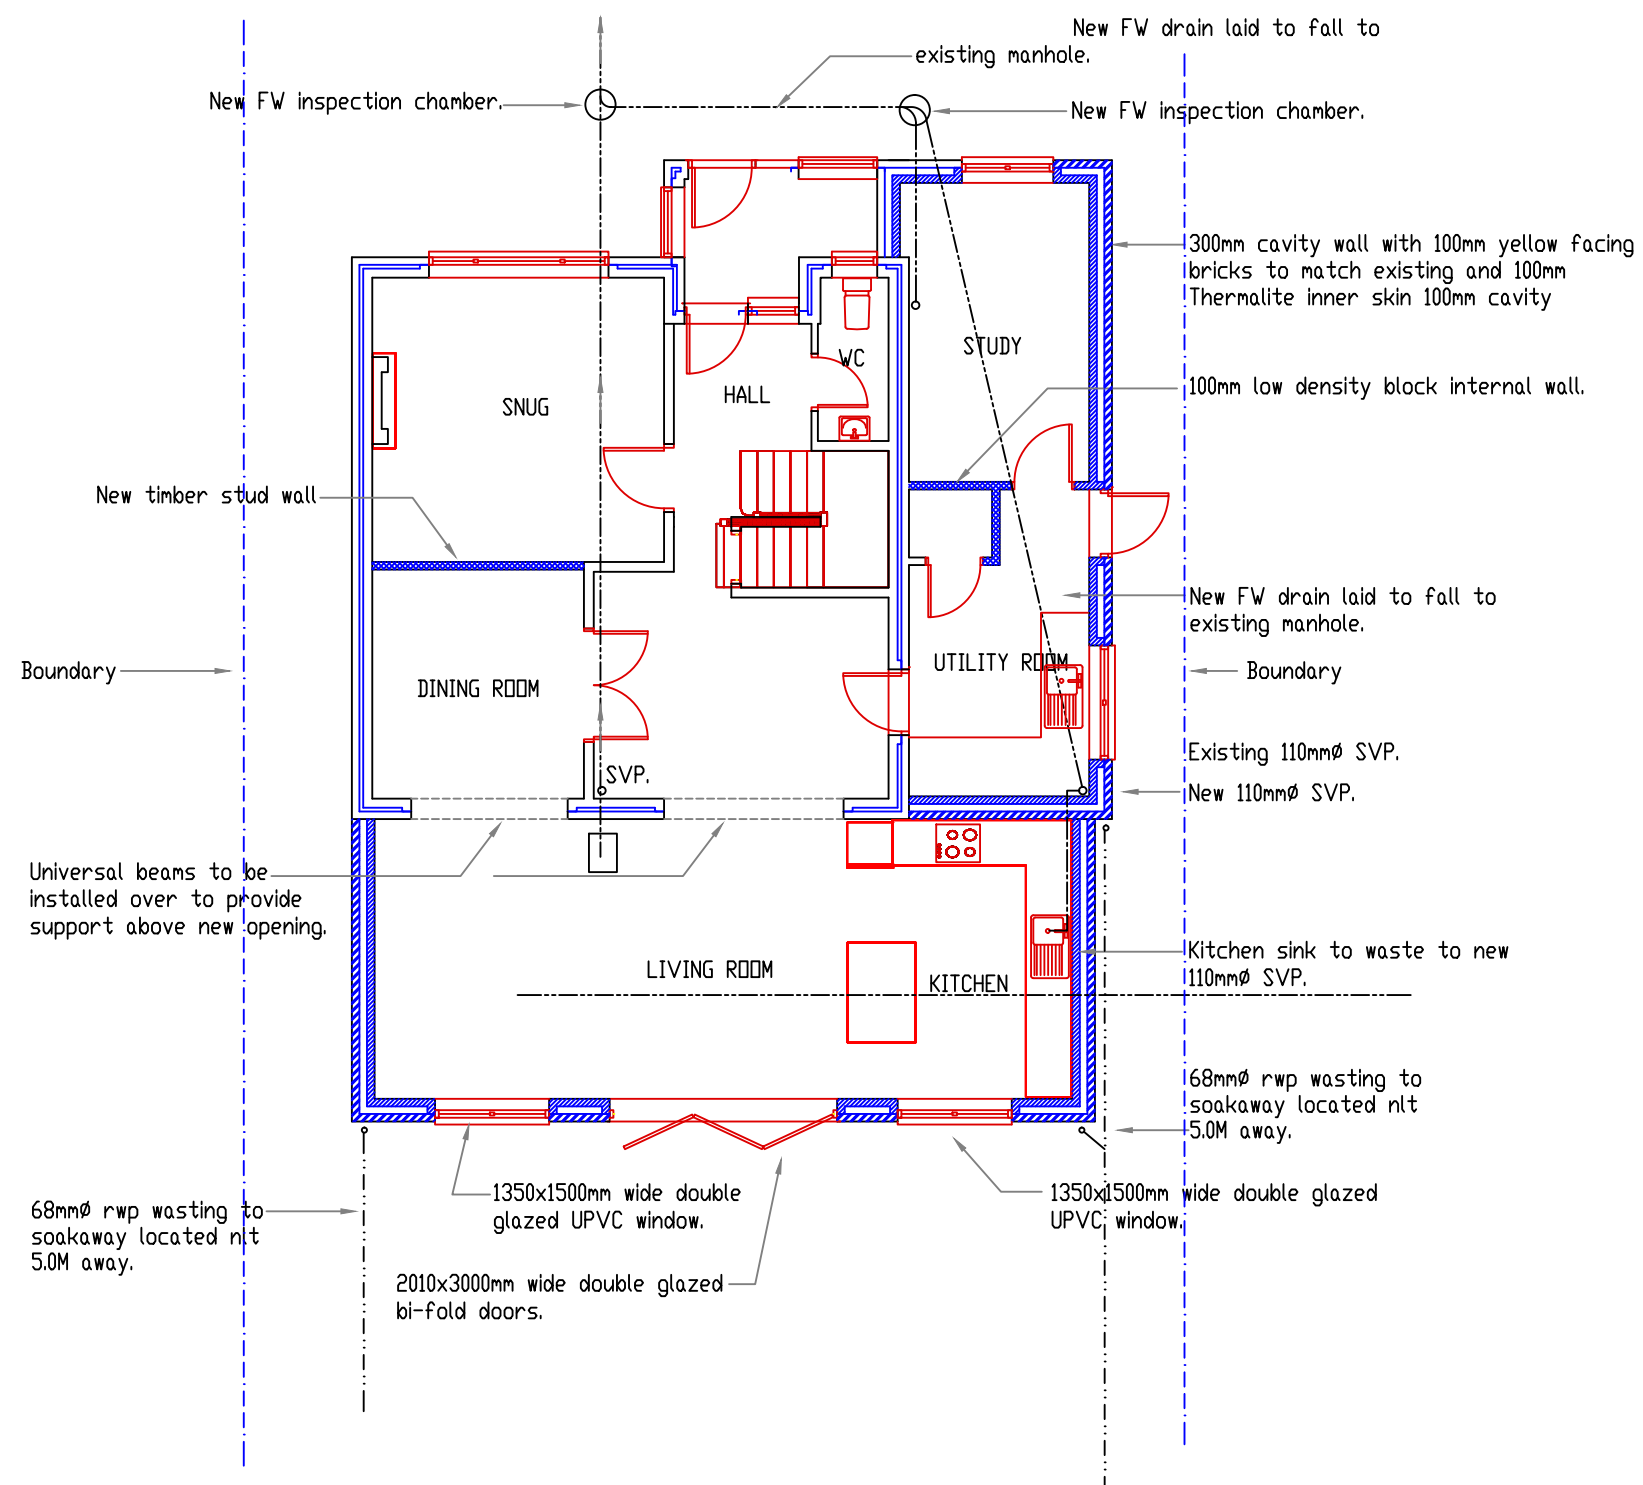

**PROPOSED GROUND FLOOR LAYOUT**  
Scale 1 : 100

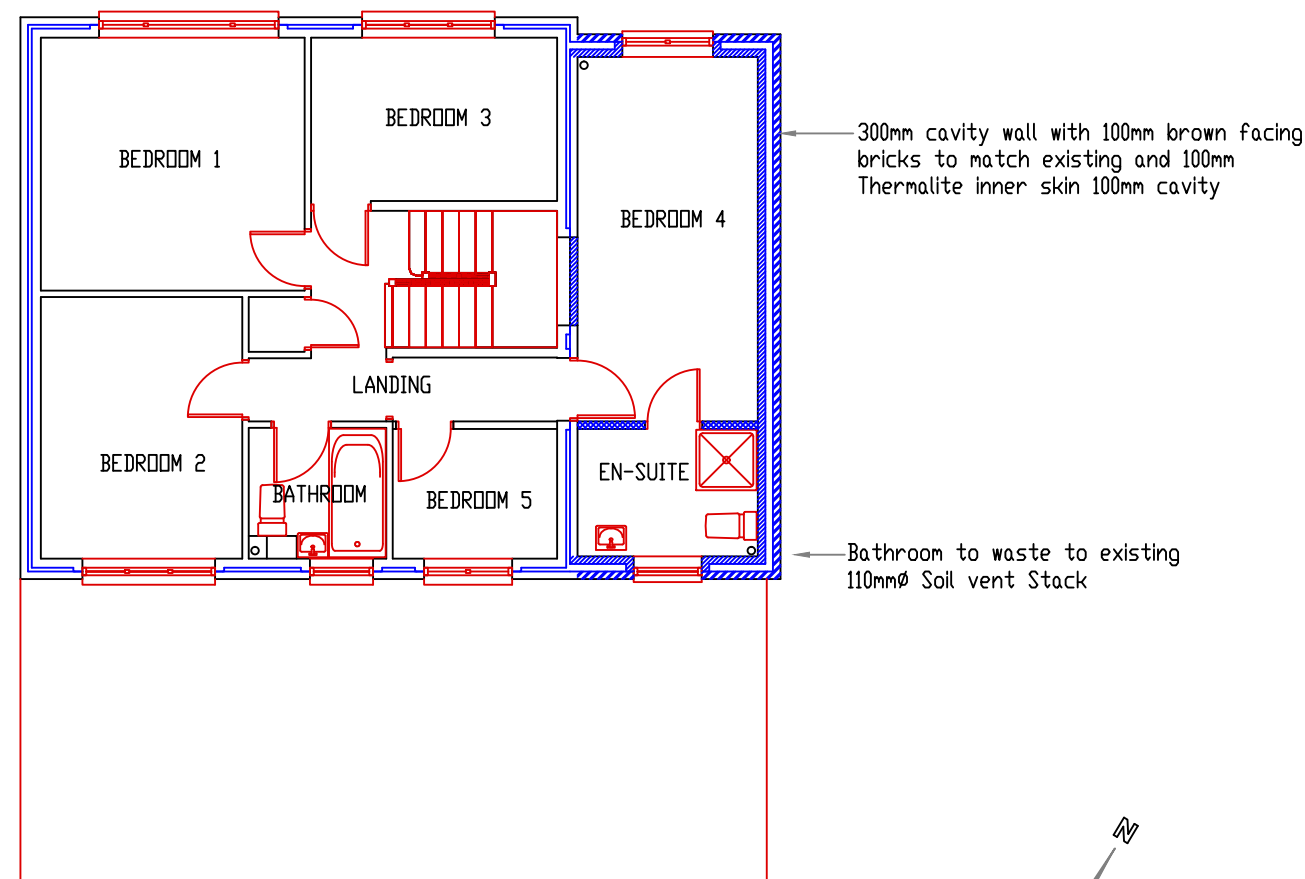

**PROPOSED FIRST FLOOR LAYOUT**  
Scale 1 : 100

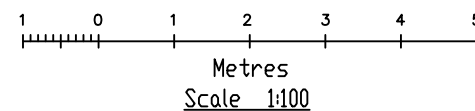

**General Note:**

Any discrepancy found must be reported before proceeding.

All dimensions are to be checked before proceeding with the work.

Drawing to be read in conjunction with Drg No. OAS/25/1891/1-2, 4-5

|   |                                                                            |   |                              |                                            |
|---|----------------------------------------------------------------------------|---|------------------------------|--------------------------------------------|
| OASIS BUILDING & PLANNING APPLICATIONS<br><br>20 WANTAGE RD.<br>READING, BERKSHIRE. RG30 2SE<br><br>Tel: 0118 9573554<br><br>E-mail : oa.springer@btinternet.com | Client<br>Mr P Hill<br>5 Richborough Close<br>Earley<br>Reading<br>RG6 5PW | PROPOSED ERECTION OF SIDE TWO STOREY SIDE EXTENSION,<br>SINGLE STOREY REAR EXTENSION AND ALTERATIONS TO<br>EXISTING FRONT PORCH ROOF FROM FLAT TO PITCH ROOF<br>AS APPROVED PLANNING APPLICATION REF: F/2015/1154<br><br>PLANNING APPLICATION | Scale<br>1 : 100             | File Name:<br>5 Richborough Close-Pl25.dwg |
|   |                                                                            |   | Date<br>Sept 2025            | Drawn by<br>O.A.Springer                   |
|   |                                                                            |   | Drawing No.<br>OAS/25/1891/3 |                                            |