

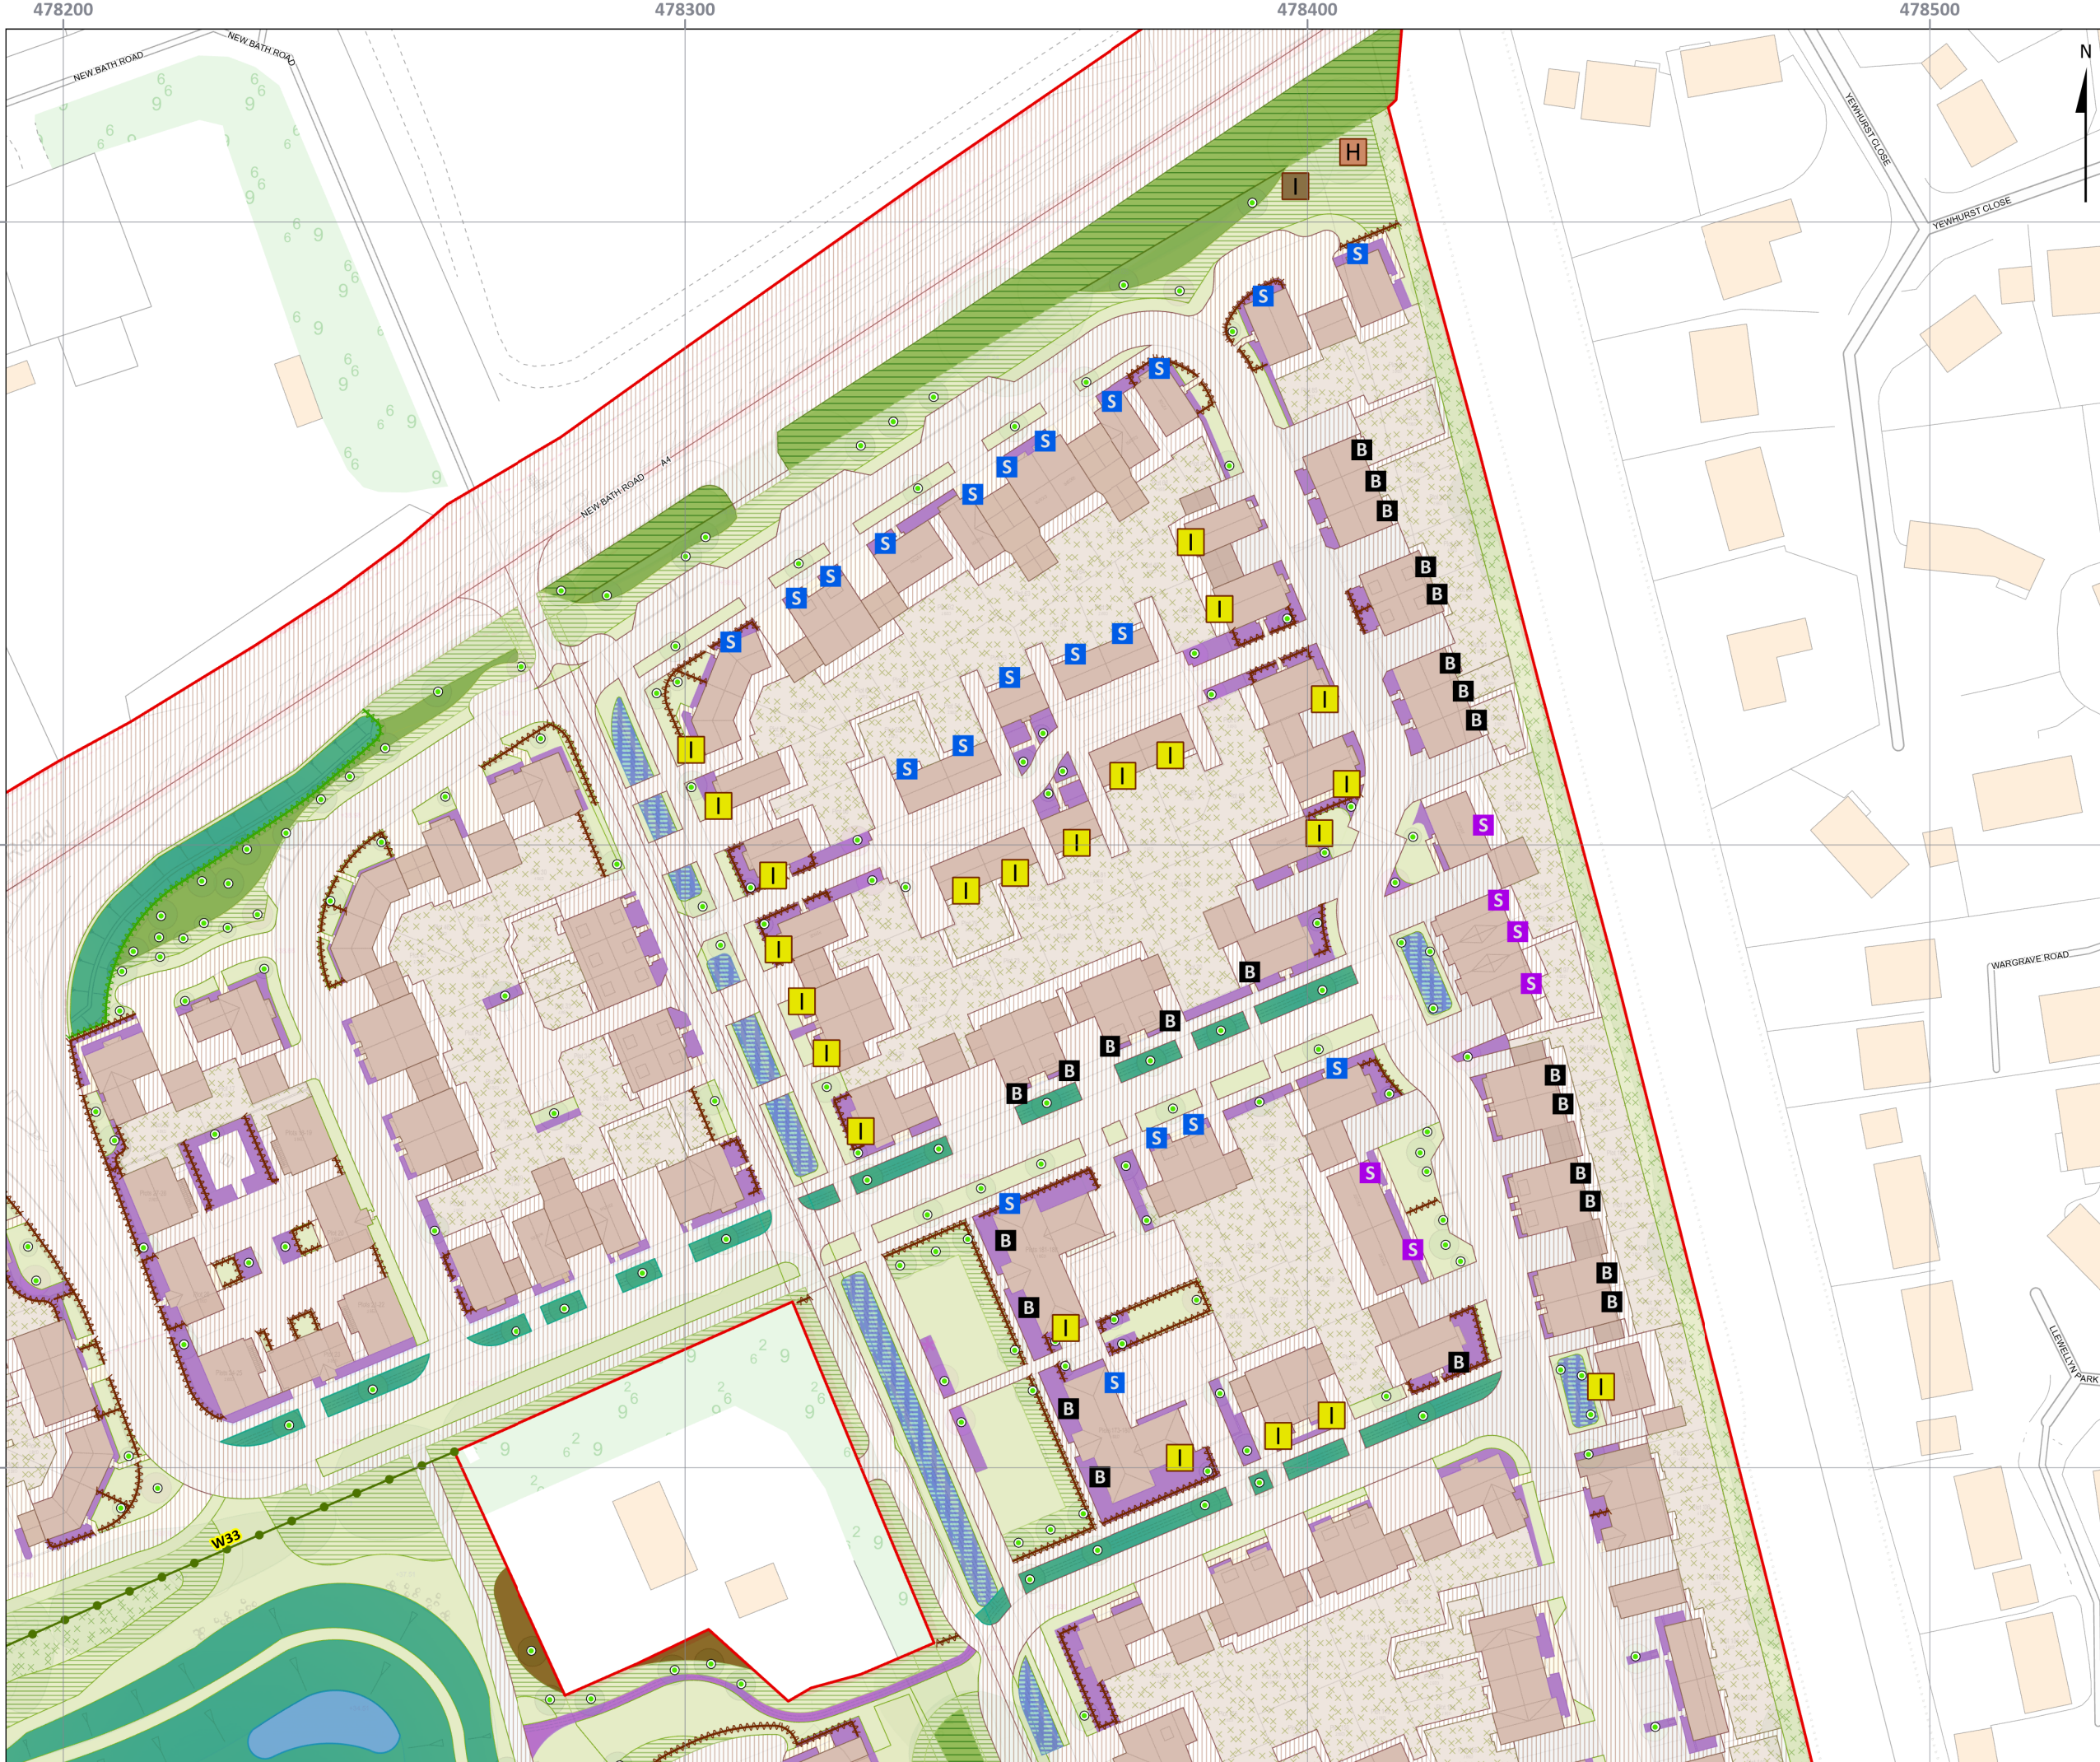


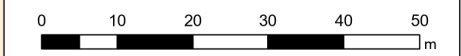

- ### LEGEND
- Site boundary
 - Ibstock 'C' type Bat Box (or similar type) integrated into fabric on new building (x24)
 - Ibstock Swift bricks (or similar type) integrated into fabric of new building (x21)
 - Insect brick (x22)
 - Insect hotel (x1)
 - Reptile hibernacula (x1)
 - Swallow cups (x6)

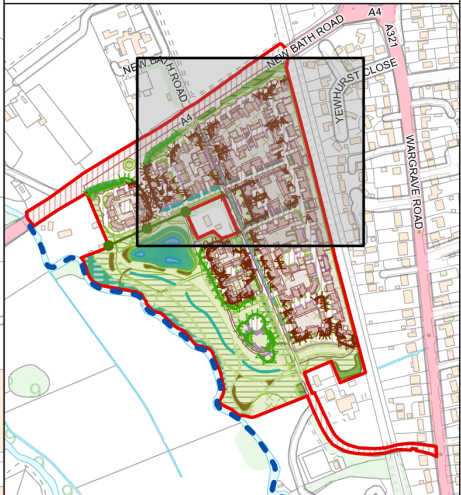

NICHOLSONS

TITLE:	
Biodiversity Enhancement Plan	
PROJECT/SITE:	
Bridge Farm, Twyford	
CLIENT:	
Croudace Homes	
MAP REF:	
991-1-NE.103	
VERSION:	FIGURE NUMBER:
v1	2/4
DATE:	SCALE:
11/11/2024	1:1,000 @ A3
APPROVED BY:	PRODUCED BY:
RJ	SF

Reproduced with the permission of The Controller of His Majesty's Stationery Office Crown Copyright 2024 (c) Licence number: 100015654. Nicholson's, The Park, North Aston, Oxfordshire OX25 6HL. For identification purposes only. Not to be reproduced without the permission of Nicholson's.

The Park North Aston Oxfordshire OX25 6HL 01869 340342	7 - 8 Melbourne House Corbygate Business Park Weldon, Corby Northamptonshire NN17 5JG 01536 408840
--	--

www.nicholsonsgb.com