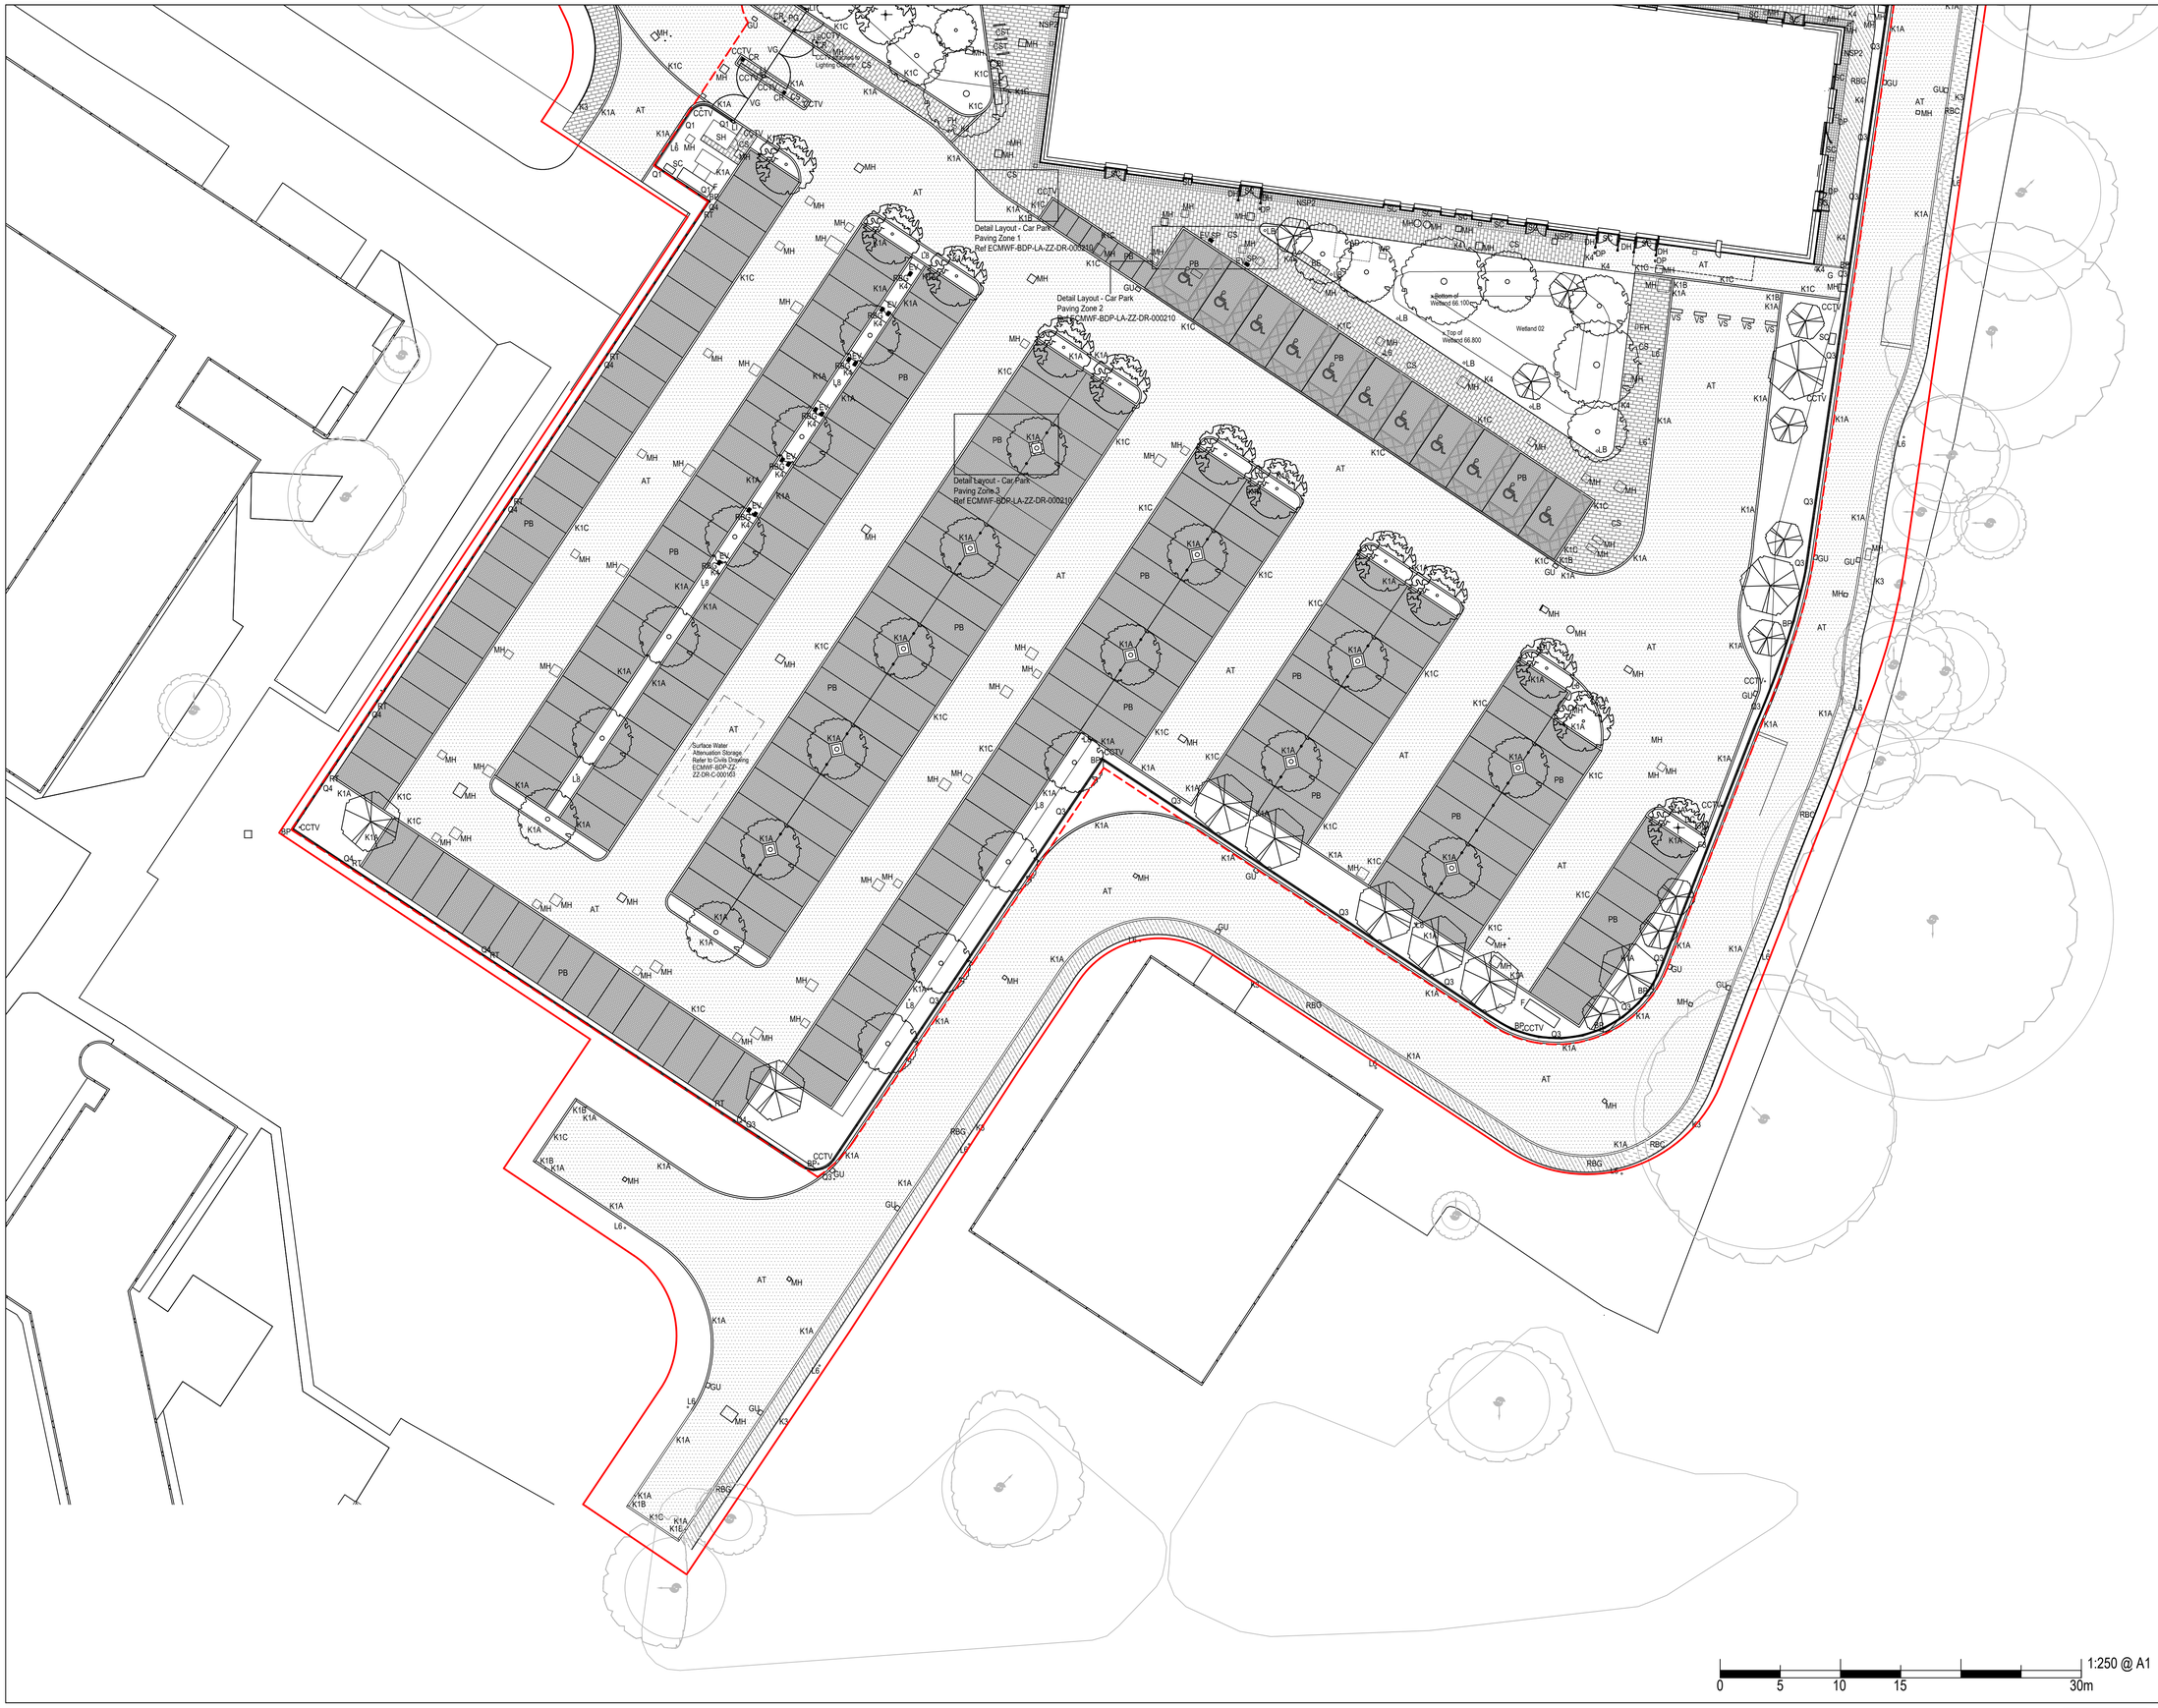

BUILDING DESIGN PARTNERSHIP SHALL HAVE NO RESPONSIBILITY FOR ANY USE MADE OF THIS DOCUMENT OTHER THAN FOR THAT WHICH IT WAS PREPARED AND ISSUED.

ALL DIMENSIONS SHOULD BE CHECKED ON SITE.

DO NOT SCALE FROM THIS DRAWING

ANY DRAWING ERRORS OR DIVERGENCIES SHOULD BE BROUGHT TO THE ATTENTION OF BUILDING DESIGN PARTNERSHIP AT THE ADDRESS SHOWN BELOW.

DRAWINGS SHALL BE READ IN CONJUNCTION WITH THE FOLLOWING BEFORE WORK COMMENCES:
- THE CDM DESIGN ISSUES REGISTER
- THE BDP RISK SERIES OF DRAWINGS
- THE PROJECT CDM RISK REGISTER

NOTES

KEY HARD LANDSCAPE PLAN
- Planning Application Boundary
- ECMWF Demise

For risk/hazard detail regarding the service corridor, refer to Architect's drawing ECMWF-BDP-ZZ-WB-DR-A-090100 and CDM Risk Register document EMWF-BDP-XX-XX-RP-O-000001.

PROPOSED PAVING TYPES: Spec ECMWF-BDP-LA-ZZ-SP-L-001001

NSP1	Concrete Slab Paving, 600 x 300 x 80mm d. Clause EXT-131.
NSP2	Concrete Sett Paving, 100 x 100 x 80mm d. Clause EXT-141.
NSP3	Concrete Sett Paving, 300 x 200 x 80mm d. Clause EXT-142.
CS	Concrete Slabs to footways, 600 x 300 x 80mm d. Clause EXT-121.
RBG	Resin Bound Gravel with Cellweb Clause EXT-192.
AT	Hot Rolled Asphalt Clause EXT-151.
PB	Permeable Block, 210 x 105 x 100mm d. Clause EXT-101.
RBG	Resin Bound Gravel Clause EXT-191.

K1A - Precast Concrete Bullnosed Straight Kerb EXT-201
K1B - Precast Concrete Bullnosed Transition Kerb EXT-202
K1C - Precast Concrete Straight Flush Kerb EXT-203
K3 - Precast Concrete Flat Top Pin Kerb EXT-204
K4 - Flush Metal Edge EXT-231
K6 - 438(h)x300mm(w) Granite Edge EXT-213
K7 - 565(h)x500mm(w) Granite Edge EXT-214
K8 - 300(h)x250mm(w) Granite Edge EXT-215
K5T - 565mm(h) to 400mm (flush) Transition Granite Edge EXT-216
BS - Blister Surface EXT-122
BE - Bench with backrest + armrest EXT-441
BE1 - Bench with backrest EXT-440
BE2 - Bench with no backrest EXT-442
BE3 - Wide Bench with no backrest EXT-443
TA - Wheelchair Accessible Table EXT-451
FP - Flagpole EXT-491
WF - Water Feature EXT-495
CST - Cycle Stands EXT-421
F - Feeder Pillar (refer to M&E specification)
BI - Bin EXT-401
EV - Electric Vehicle Charging Point (M&E spec)
DH - Door Handrail
DP - Door Post
VG - Vehicle Gate (Q1) EXT-342
PG - Pedestrian Gate (Q1) EXT-343
Q1 - Metal Fencing Q1 EXT-303
Q2 - Metal Fencing Q2 EXT-304
Q3 - Metal Fencing Q3 EXT-304
Q4 - Metal Fencing Q4 EXT-305
G - Emergency/Maintenance Gate (Q2/Q3) EXT-344
CR - Card Reader /Video Intercom Post EXT-342/EXT 343
RT - Retaining Wall
CCTV - CCTV locations EXT-473
BP - Active Beam-set Mounting Post EXT-474
LI - Laser Intruder Detection Device
SC - Monitored Security Rated Street Cabinet
SP - Disabled Parking Bay Signage integrated into EV charger, in accordance with BS8300-1 EXT-492

SH - Security Hut
AD - Assistance Dog Area (Proposed future location)
VS - Vehicle Stopper
For details of lighting specification, refer to ECMWF-BDP-MB-ZZ-SP-O-311033
L - Lighting, Refer to drawing
L8 - Lighting column (8m h) EXT-471
L6 - Lighting column (6m h) EXT-475
LB - Bollard lighting EXT-414
LB1 - Bollard Lighting (emergencies only) EXT-414
LU - Floor recessed inground uplighters EXT-472
Services, Refer to Civil/ M&E Drawings
ECMWF-BDP-ZZ-ZZ-DR-C-000102+103
ECMWF-BDP-MB-ZZ-DR-N-901002
MH - Manhole. All manhole covers not in asphalt to be infilled. Refer to Civil manhole schedules
ECMWF-BDP-ZZ-ZZ-DR-C-000104 to ECMWF-BDP-ZZ-ZZ-DR-C-000106, M&E manhole schedule
ECMWF-BDP-MB-ZZ-SH-P-003013.
FH - Fire Hydrant
WP - Watering Point
Drainage, Refer to Civil Drawings:
DC - Drainage Channel
SC - Facade Hidden Slot Channel
GU - Gully
Note, to be read in conjunction with: Landscape Hard and Soft Materials Specification
ECMWF-BDP-LA-ZZ-SP-L-001001
Typical Landscape Details
ECMWF-BDP-LA-ZZ-DR-L-000602-604
Landscape Sections
ECMWF-BDP-LA-ZZ-DR-L-000500-505
Landscape Levels Plans
ECMWF-BDP-LA-ZZ-DR-L-000202 and ECMWF-BDP-LA-ZZ-DR-L-000203
To be read in conjunction with Civil and Structures Drawings:
ECMWF-BDP-ZZ-ZZ-DR-C-000403/404,
ECMWF-BDP-ZZ-ZZ-SP-C-000001
ECMWF-BDP-MB-XX-DR-S-202804-805

REVISION	DESCRIPTION	DRAWN	CHECKED	DATE
P09	Stage 4 - Lighting Coordination	VK	LD	06/11/24
P08	Stage 4 - Materials Update	VK	LD	10/10/24
P07	Stage 4 Security Perimeter Change	VK	LD	13/09/24
P06	Stage 4 FINAL - Security Hut Added	VK	LD	24/05/24
P05	Stage 4 FINAL	VK	LD	10/05/24
P04	Stage 4 Issue	VK	MS	08/03/24
P03	Stage 4 Costing WIP Issue	VK	MS	21/12/23
P02	Stage 3 Issue	VK	MS	20/10/23
P01	Work in Progress Draft Issue for Cost Planning	FP	MS	12/09/23

KEYPLAN

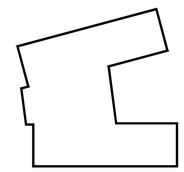

CLIENT

Government Property Agency

BDP.
16 Brewhouse Yard
Clerkenwell
London
EC1V 4LJ
United Kingdom

T +44 [0]20 7812 8000
www.bdp.com

PROJECT TITLE
ECMWF

BDP JOB NUMBER
P3002898

DRAWING TITLE
Hard Landscape GA
2 of 2

SCALE @ A1
1:250

STATUS SUITABILITY
S4

DATE FIRST ISSUED
12/09/23

DRAWING No.
ECMWF-BDP-LA-ZZ-DR-L-000201

REVISION
P09